




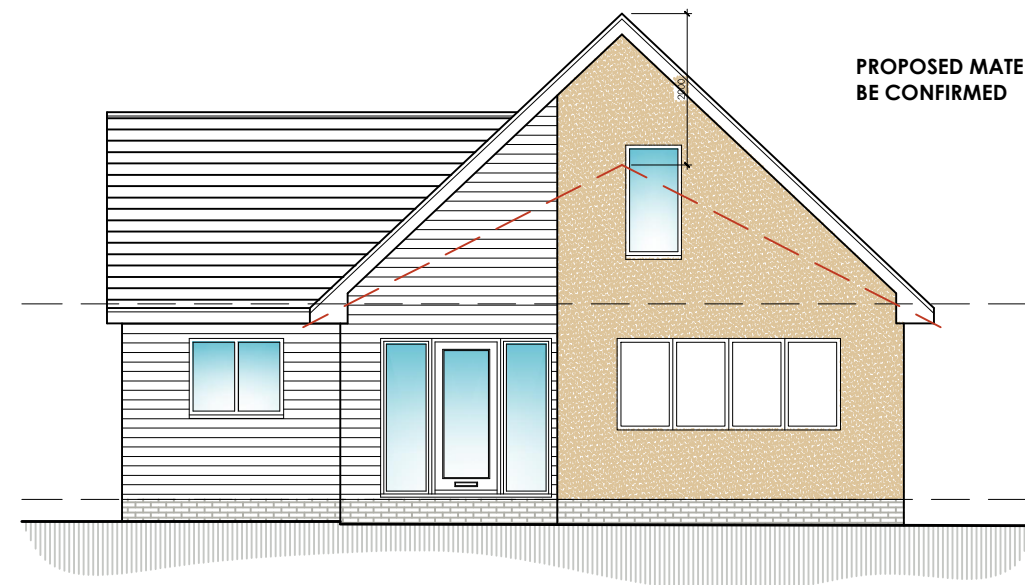


PROPOSED FRONT ELEVATION
SCALE 1:100

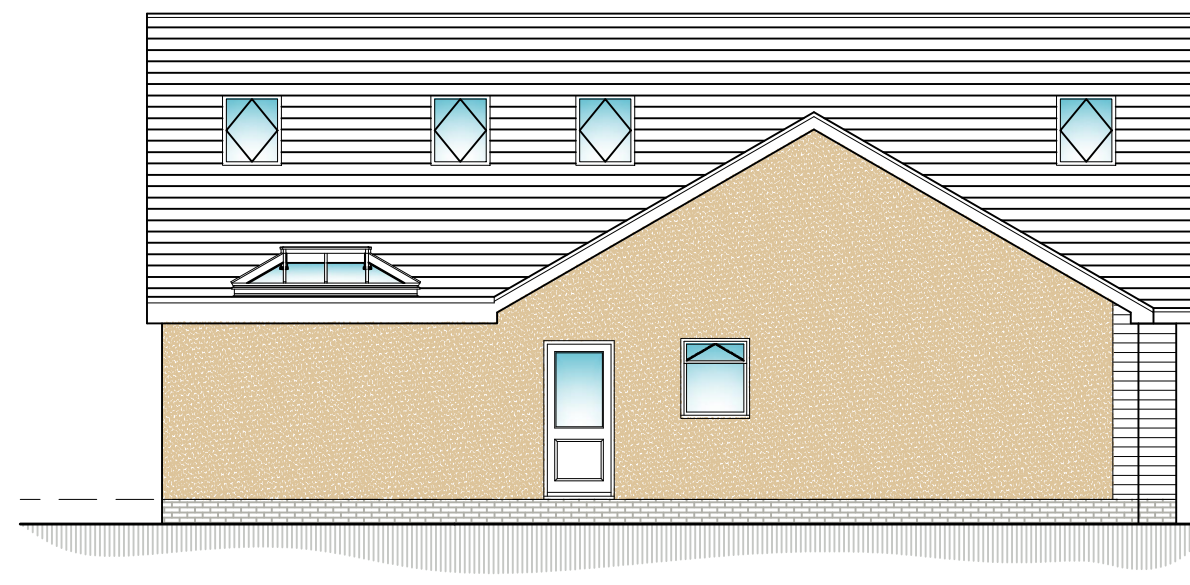


PROPOSED SIDE ELEVATION
SCALE 1:100

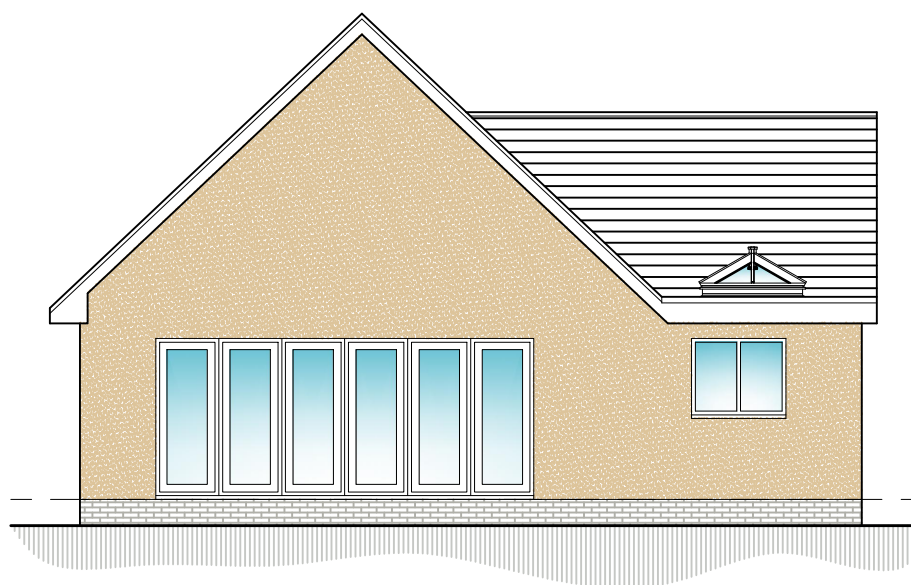


PROPOSED REAR ELEVATION
SCALE 1:100

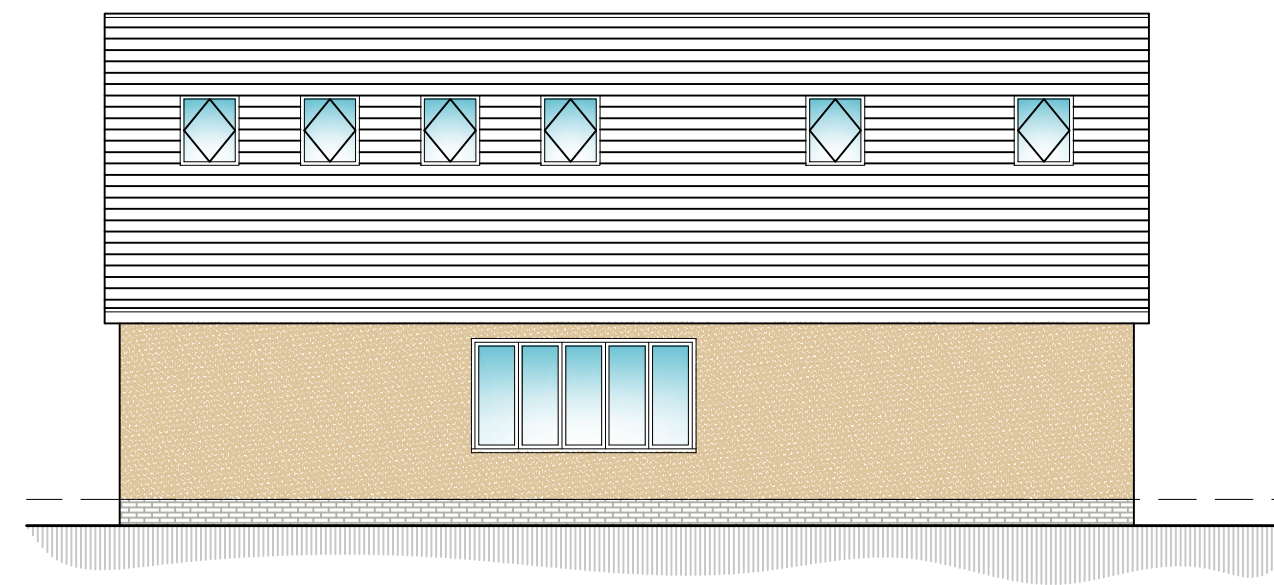


PROPOSED SIDE ELEVATION
SCALE 1:100

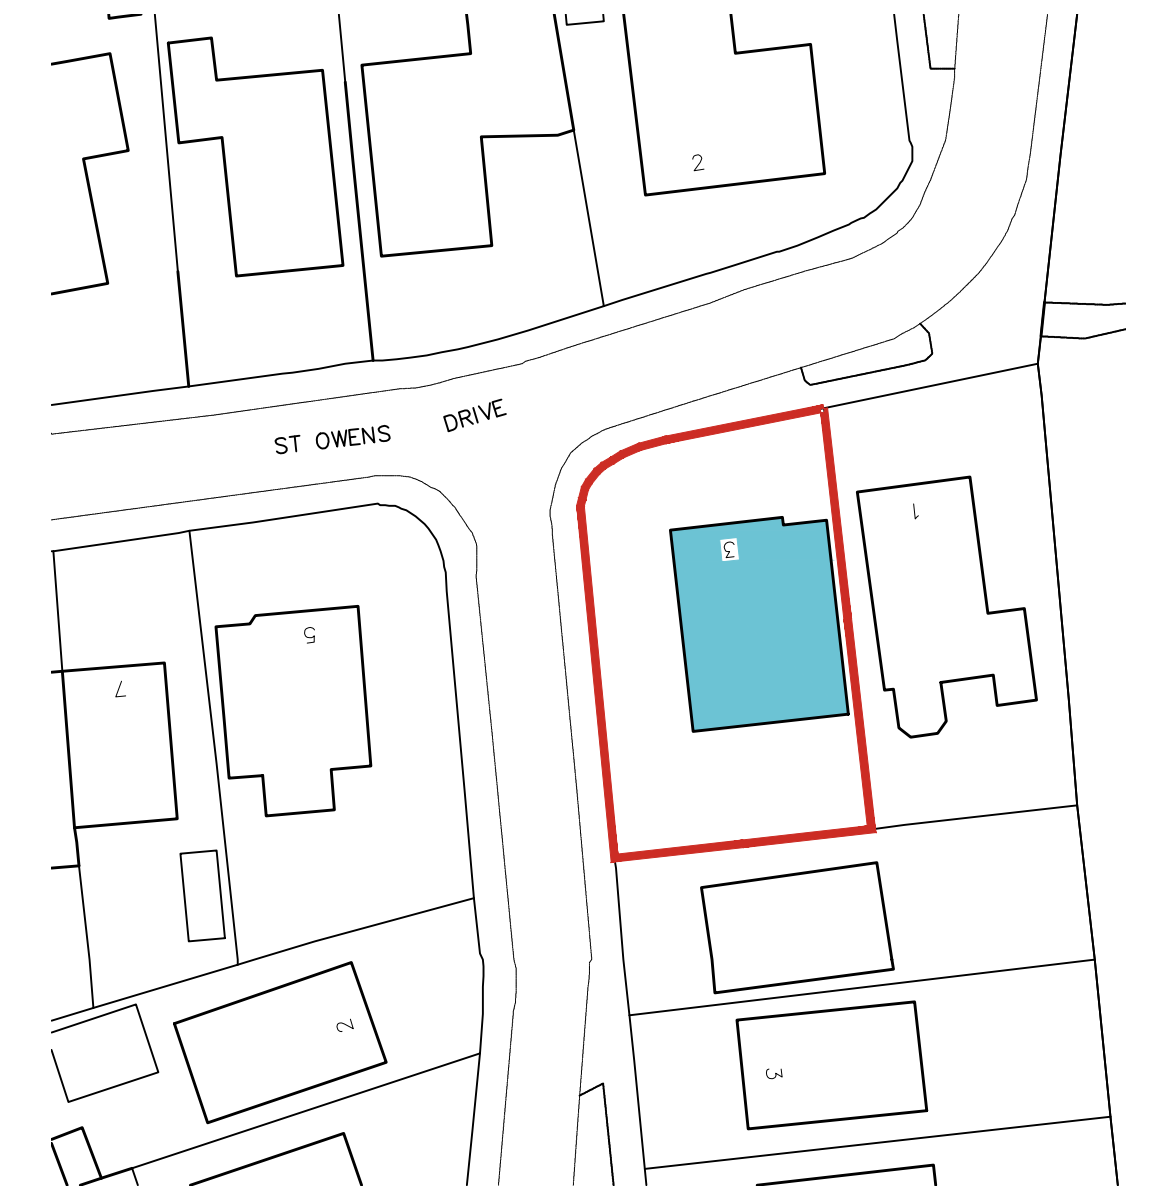


SITE PLAN
SCALE 1:500

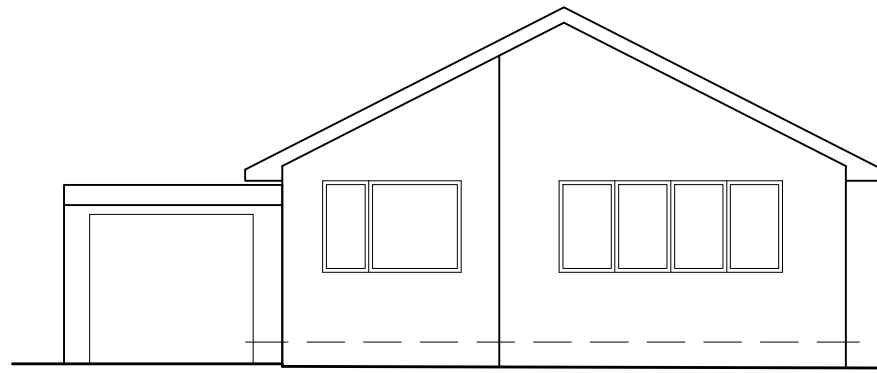


EXISTING FRONT ELEVATION
SCALE 1:100

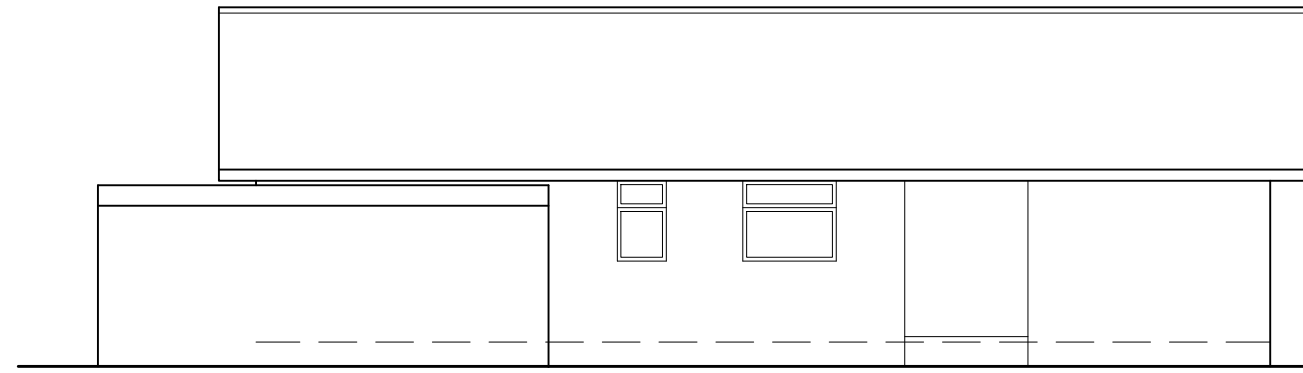


EXISTING SIDE ELEVATION
SCALE 1:100

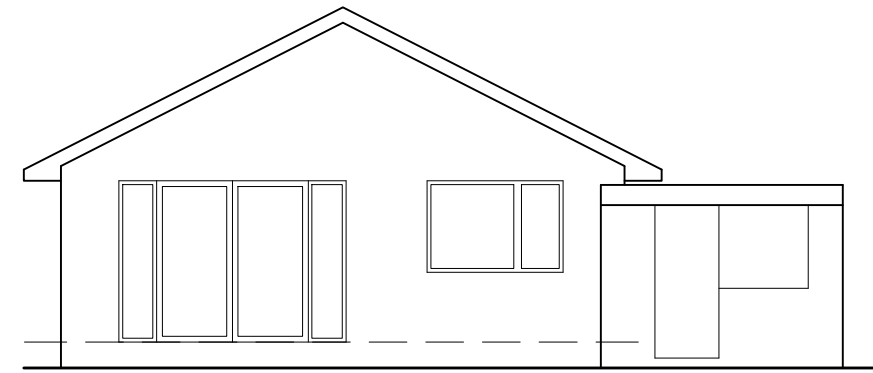


EXISTING REAR ELEVATION
SCALE 1:100

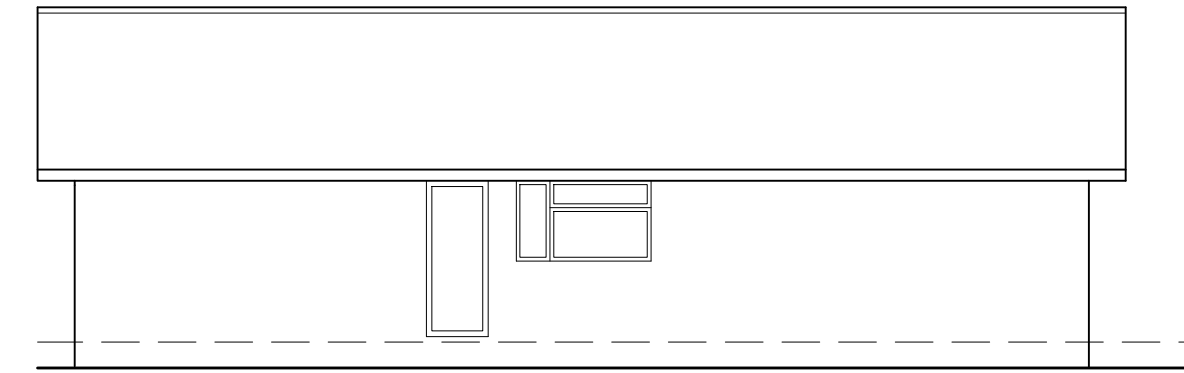


EXISTING SIDE ELEVATION
SCALE 1:100

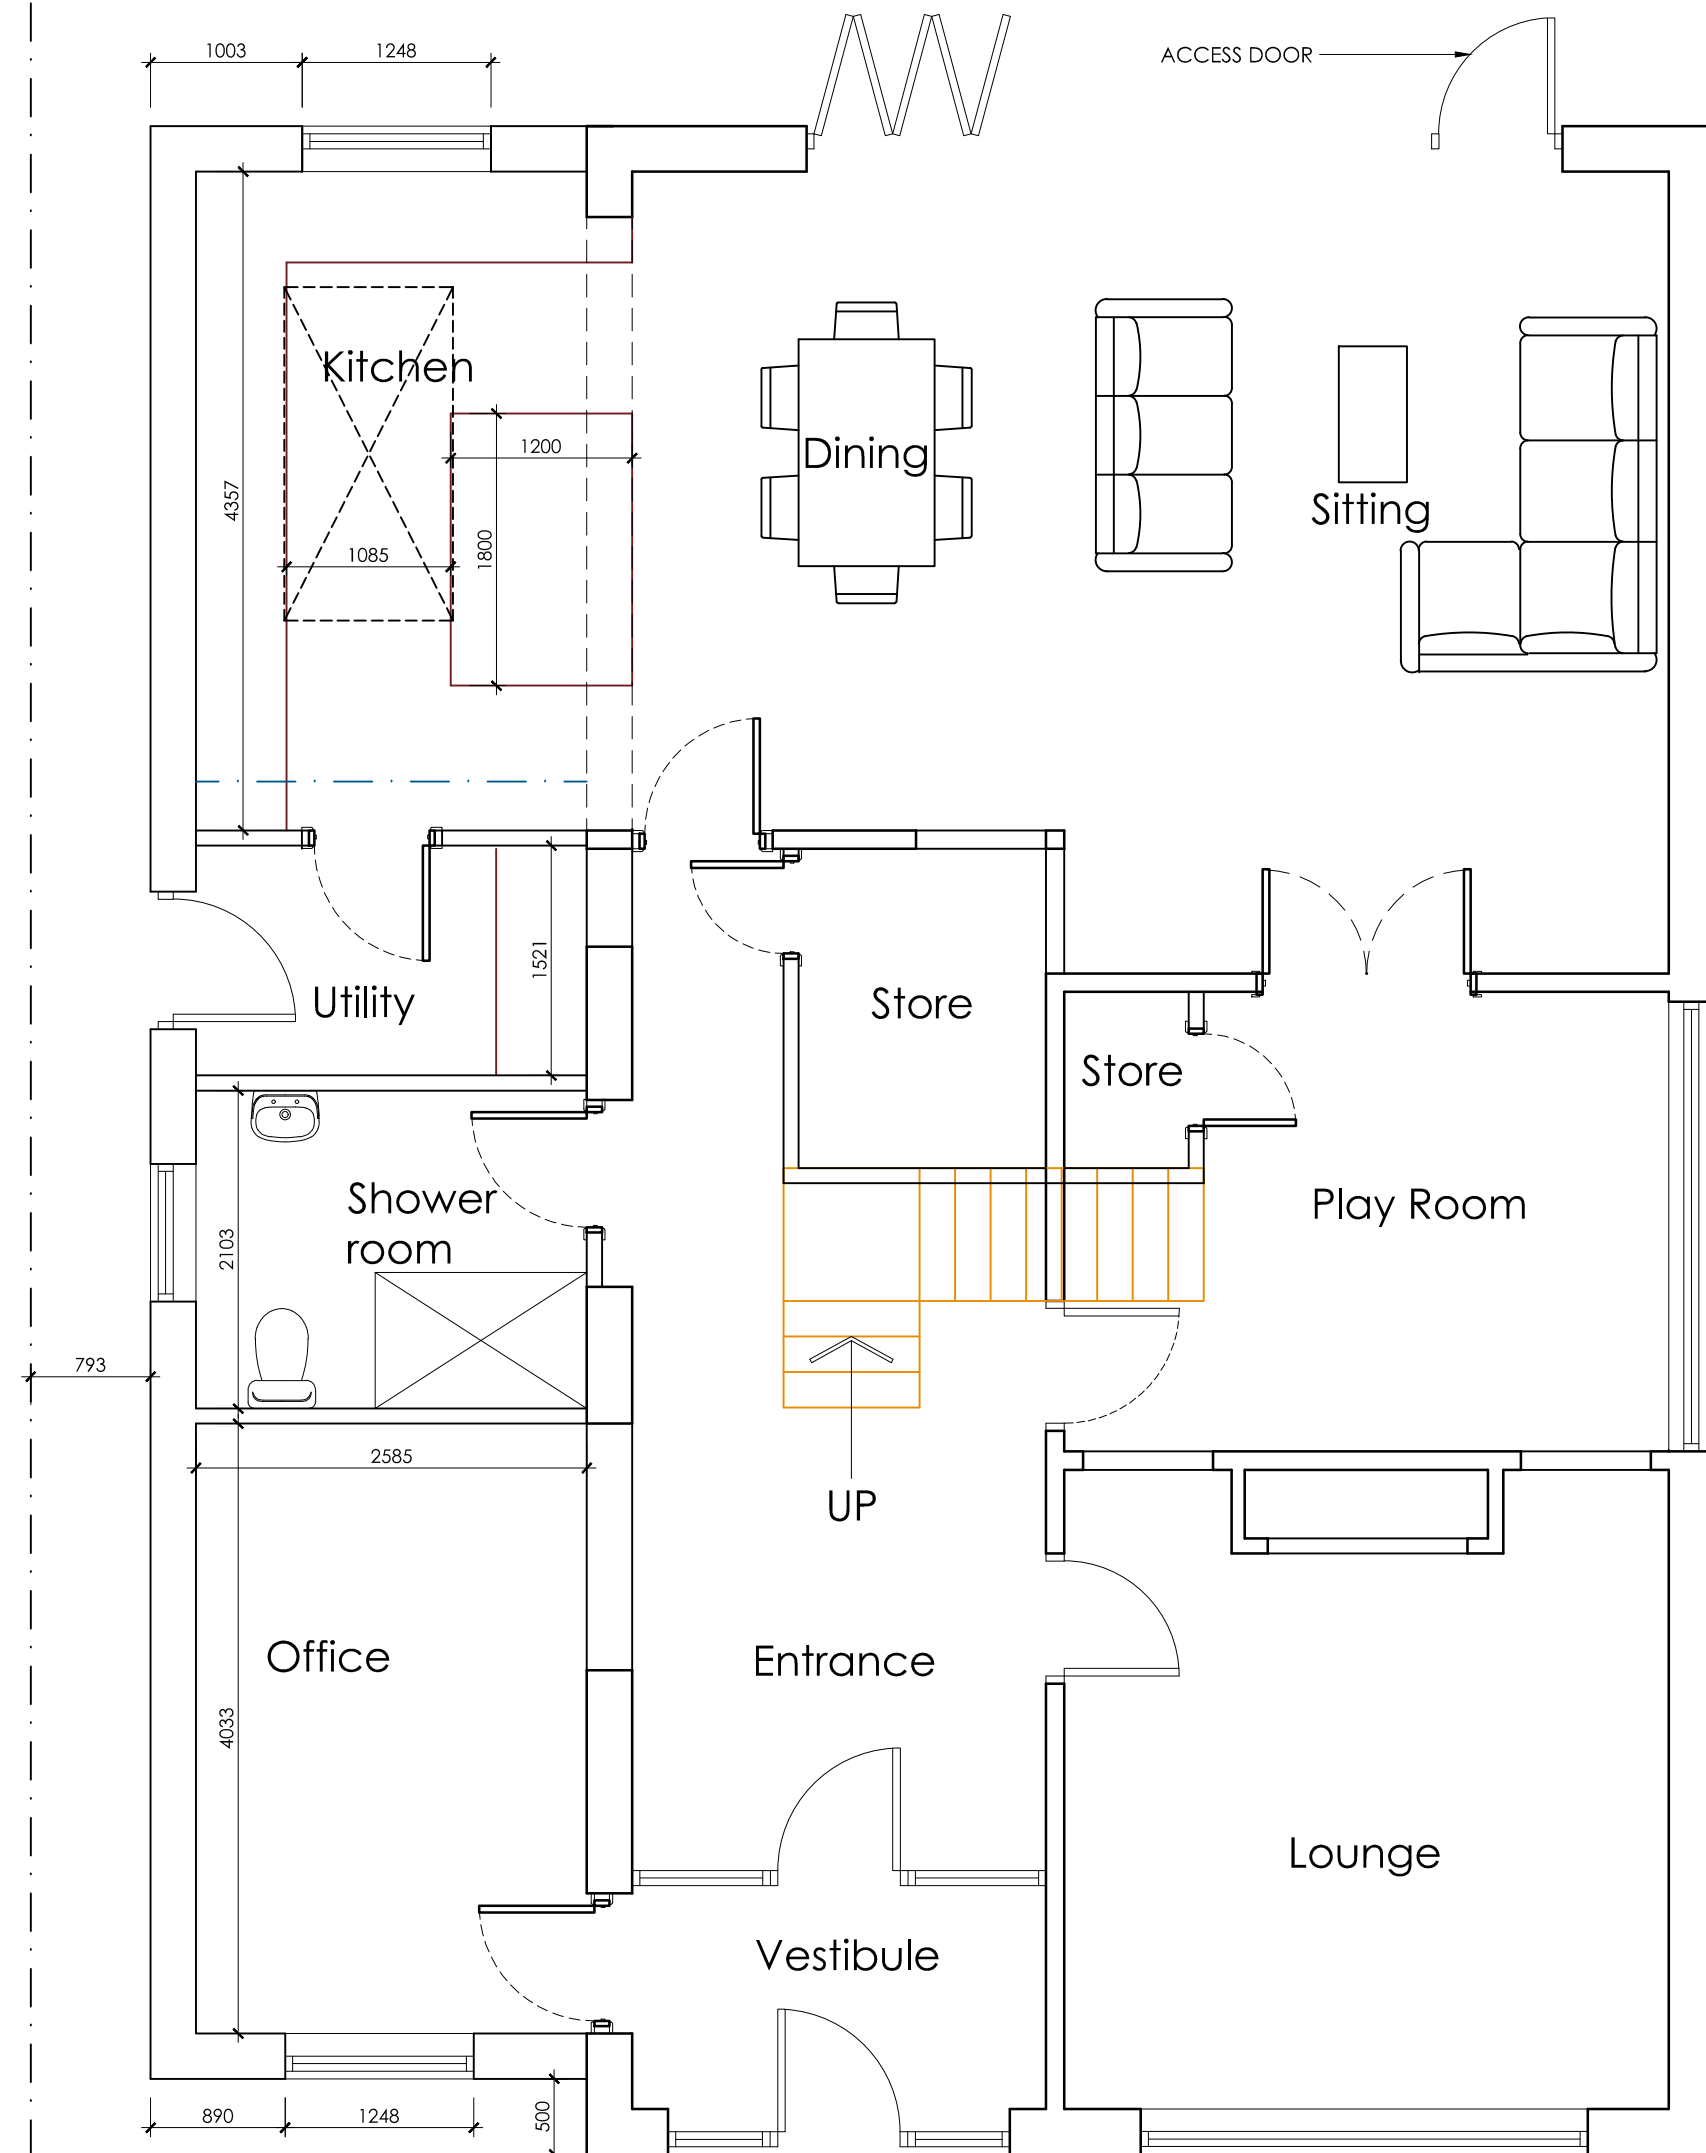


PROPOSED GROUND FLOOR PLAN
SCALE 1:50

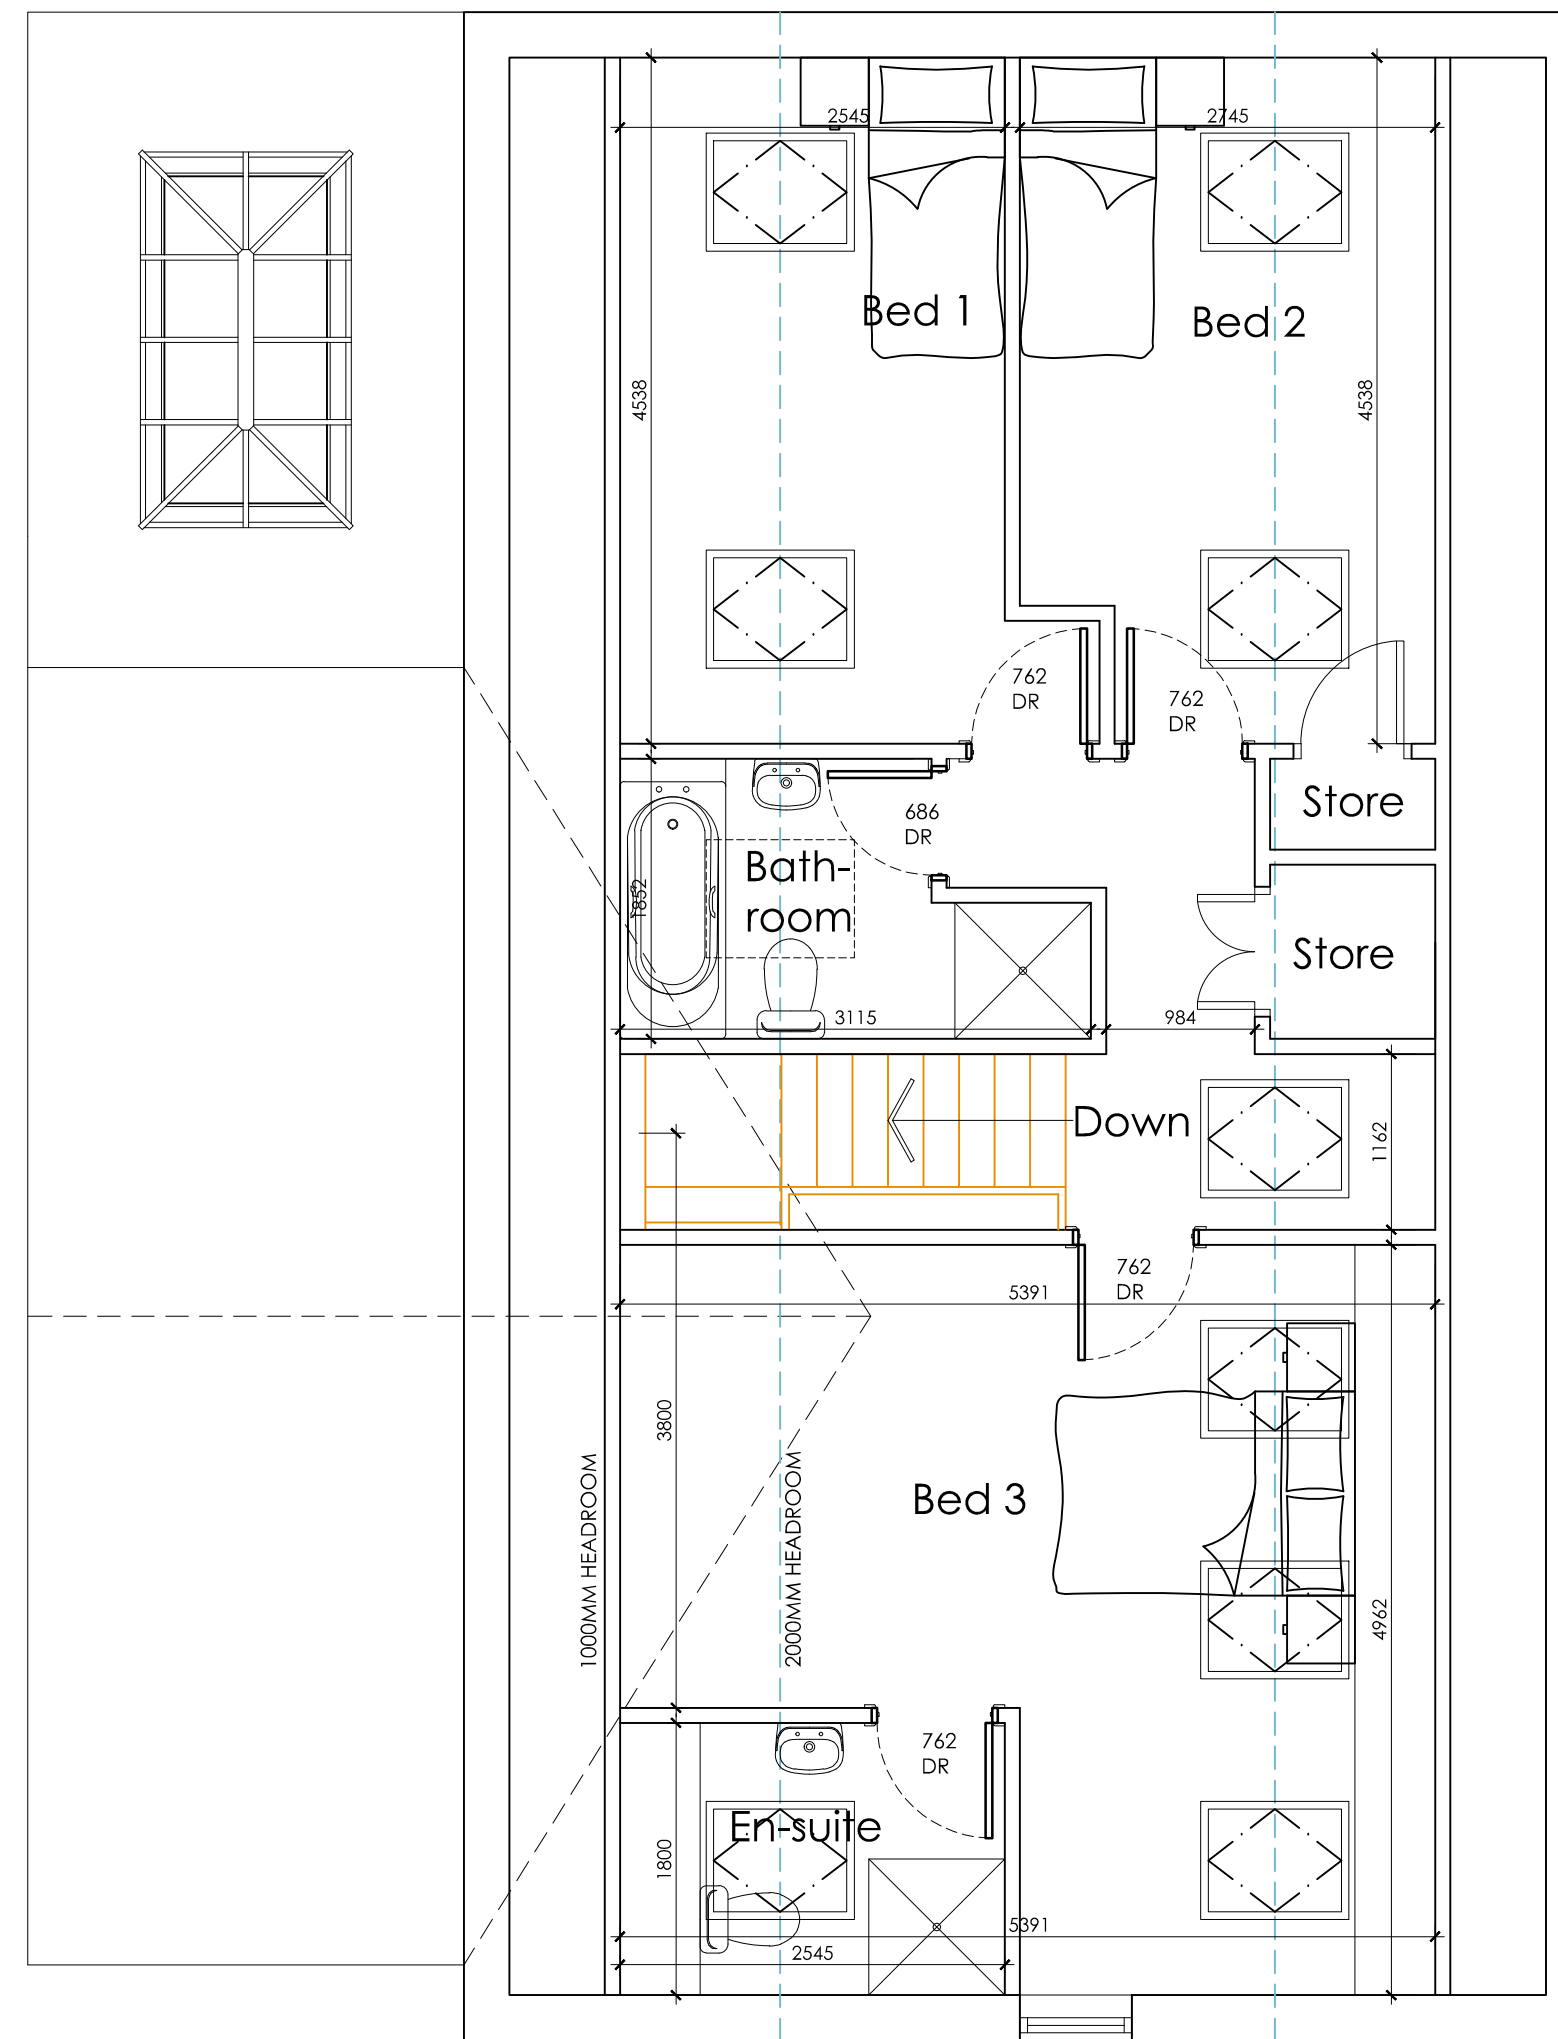

PROPOSED FIRST FLOOR PLAN
SCALE 1:50

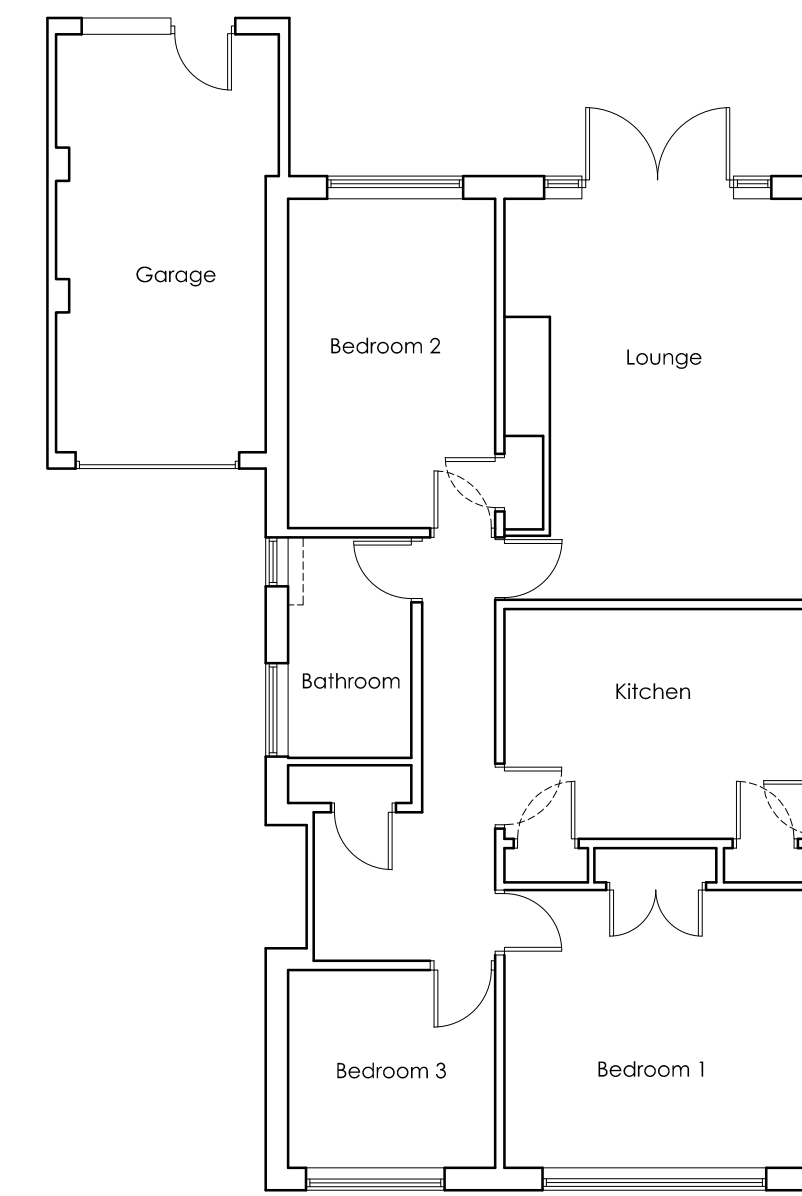

EXISTING FLOOR PLAN
SCALE 1:100

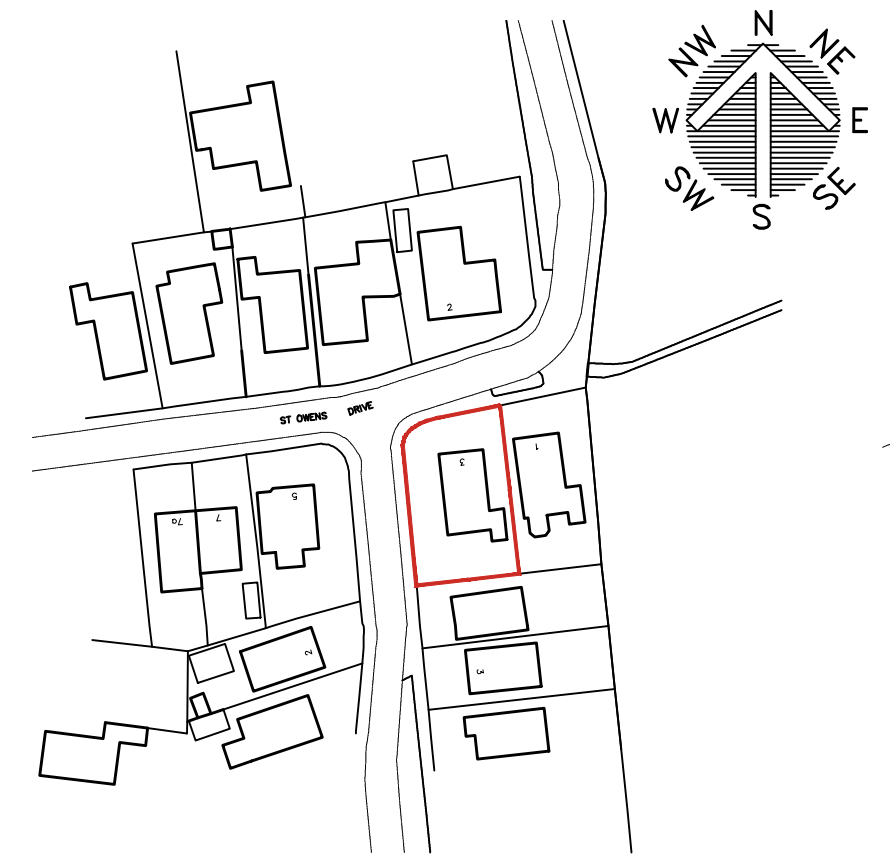

LOCATION PLAN
SCALE 1:1250

			OFFICE ONE, 34 VICTORIA ROAD, BARNLEY, S70 2BU			Phone: 01226 208482		
ARCHITECTURAL SERVICES			Email: info@whiteaguspартnership.co.uk			Web: www.whiteaguspартnership.co.uk		
Project:			Client:					
PROPOSED EXTENSION AT 3 ST OWENS DRIVE BARNLEY, S75 2LD			MR & MRS MARSH					
Drawing Title:			Date:			Scale:		
PROPOSED PLANS AND ELEVATIONS			FEB 2022			1:50 & 1:100 @ A1		
Ref:			Dwg. No.			Rev.		
21-136			01			D		
Date	Suffix	Description	Date	Suffix	Description			
25/03/2022	A	REVISED TO CLIENTS REQUIREMENTS						
28/03/2022	B	REVISED TO CLIENTS REQUIREMENTS						
03/04/2022	C	REVISED TO CLIENTS REQUIREMENTS						
05/04/2022	D	REVISED TO CLIENTS REQUIREMENTS						