

SLA Design LLP
The Link Building
24A St Andrew's Road
Sheffield
South Yorkshire
S11 9AL

Tel: (+44) 0114 2585603
Fax: (+44) 0114 2362918
E-mail: enquiries@SLADesign.co.uk

www.SLADesign.co.uk

SLA Design LLP
Reg. No. 03208579 Registered in England and Wales
Reg. Office: 29-43 Bridge Street, Swinton, M20 9BS, South Yorkshire S64 6AP

SLA DESIGN:
- All rights reserved by SLA DESIGN
- No part of this publication may be reproduced, stored in any retrieval system or transmitted in any form or by any means without the prior permission of SLA DESIGN
Do not scale off drawing
All dimensions to be checked on site

Revision : Date :
Rev A - 20/06/16
West elevation Storage Area window built up.
Rev B - 05/07/16
East elevation projecting bay window to be retained, note added re security over panel to Stockroom external doors.
Rev C - 06/09/16
West elevation Staffroom window built up.
Rev D - 21/09/16
West elevation Community Shop window built up, air con condenser units added, stockroom raised floor level and ramped access added.
Rev E - 18/10/16
Signage added to main entrance / gable elevations.

Client:

**COMMUNITY SHOP /
COALFIELDS
REGENERATION
TRUST**

Project No:
16/003

Project Title:
Lindhurst Road,
Athersley North,
BARNSELY, S71 3DQ

Drawing No:
111

Drawing Title:
**Proposed
Elevations**


Revision:
E

Drawn by: PH
Approved By:


Date:
Jan 2016

Scale:
1:50, 1:500, 1:600@A1


Drawing Status : CONSTRUCTION

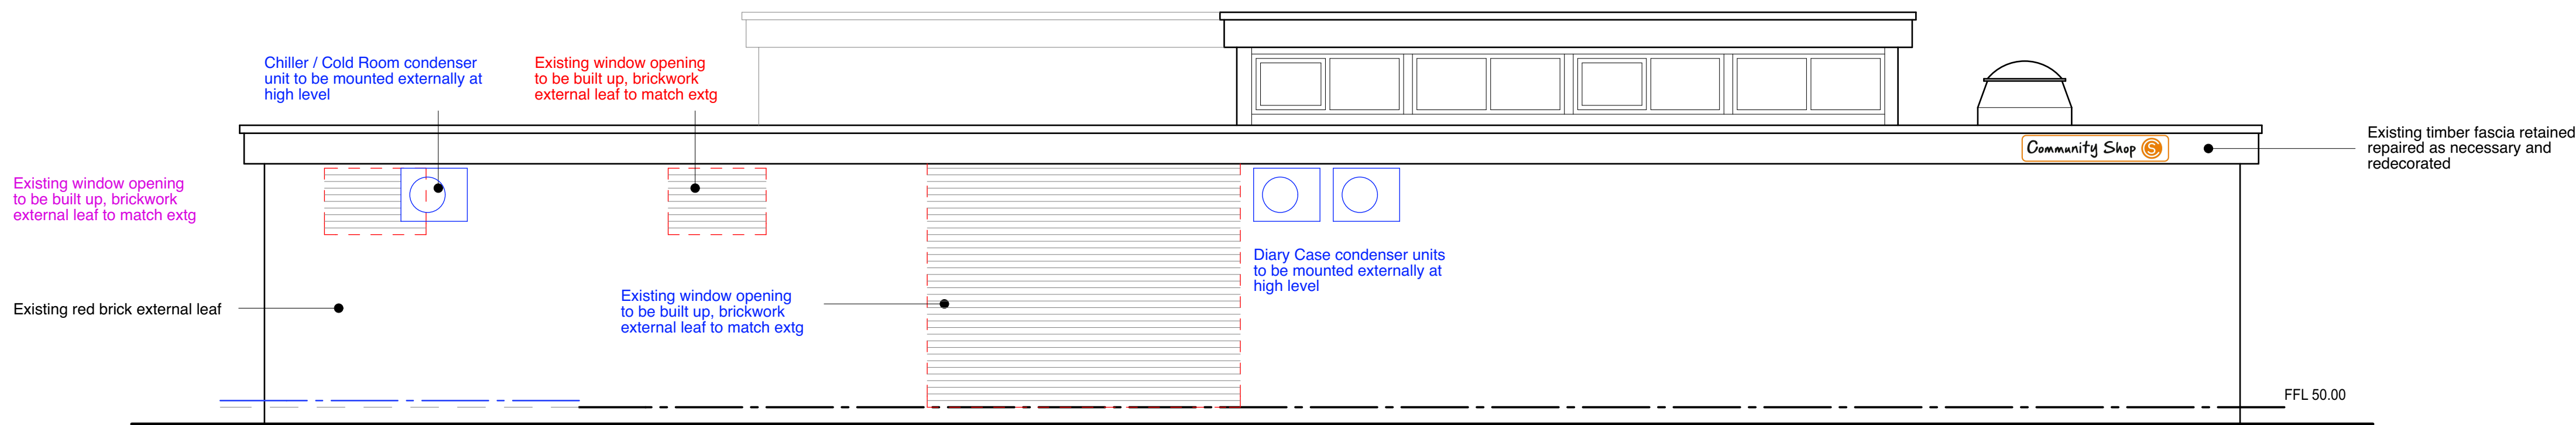

Proposed Side / West Elevation

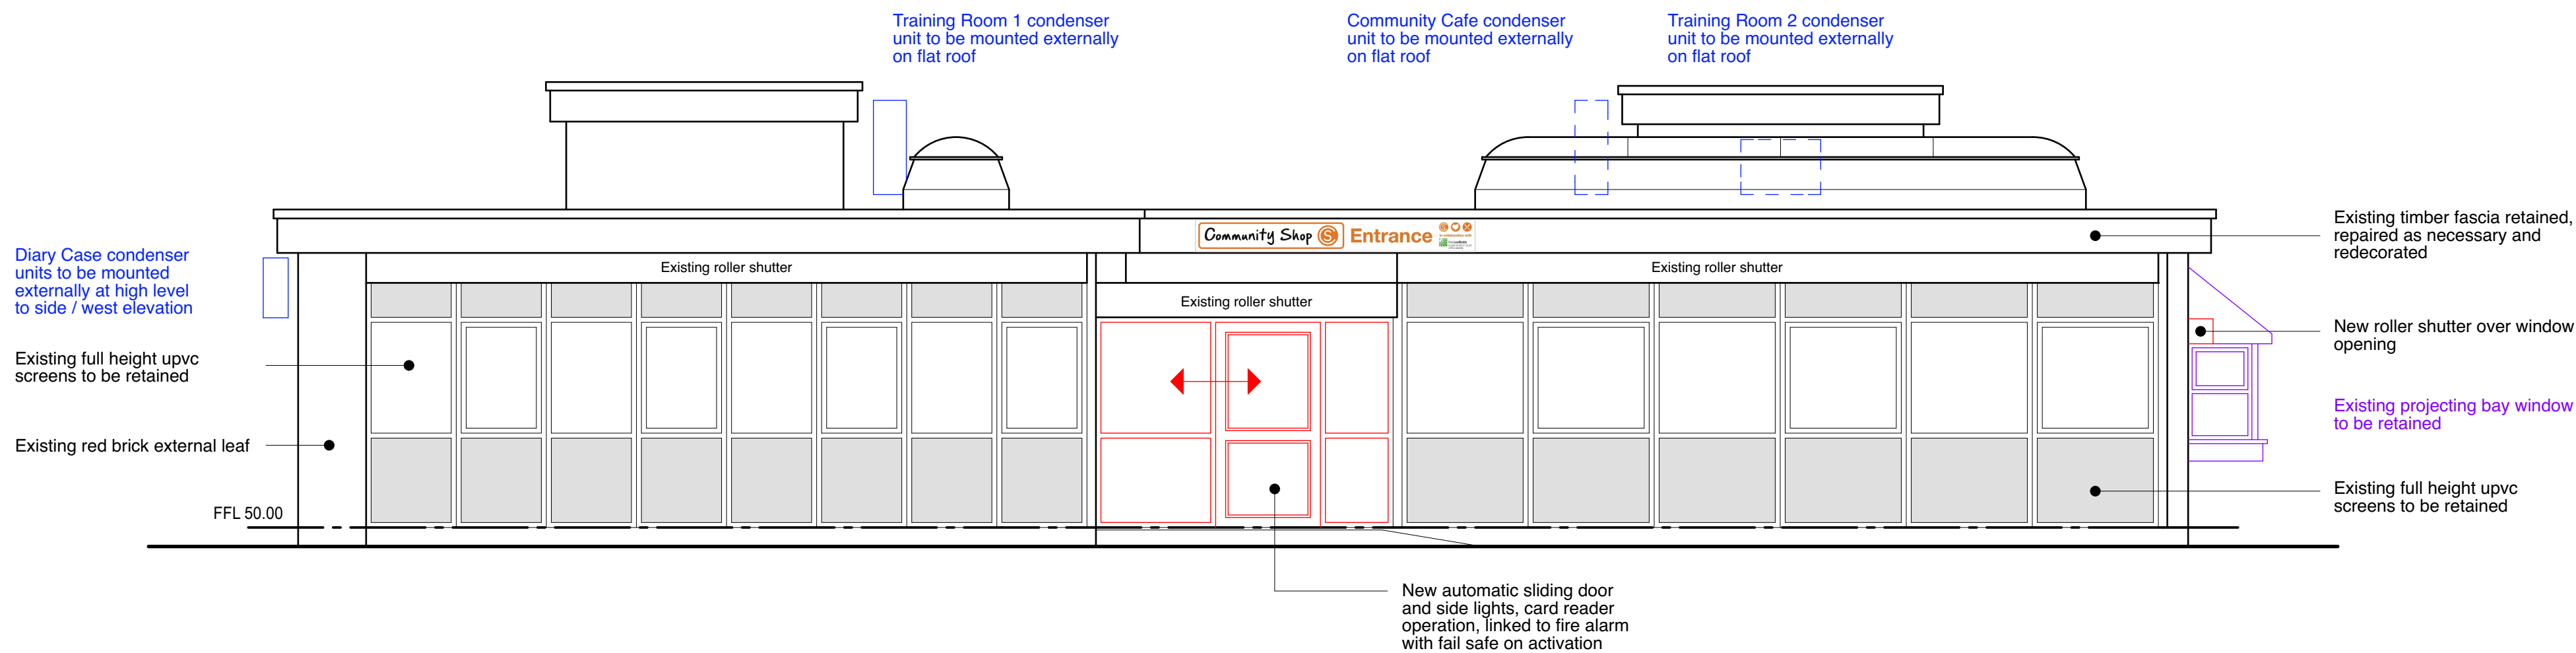

Proposed Front / South Elevation

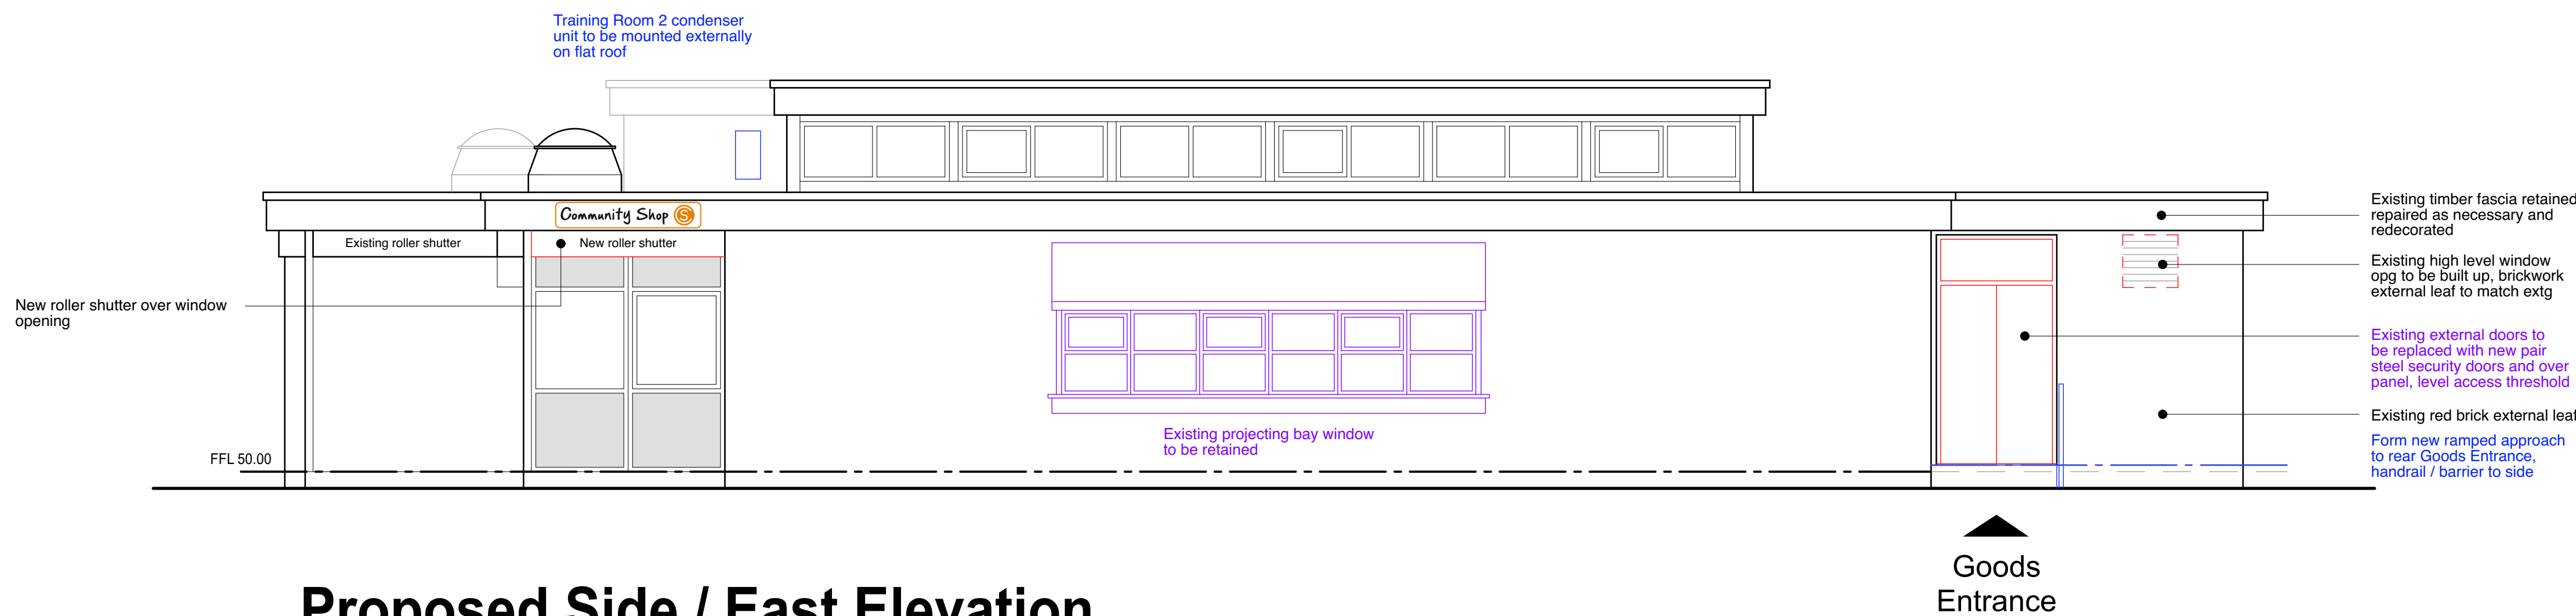

Proposed Side / East Elevation