



EXISTING

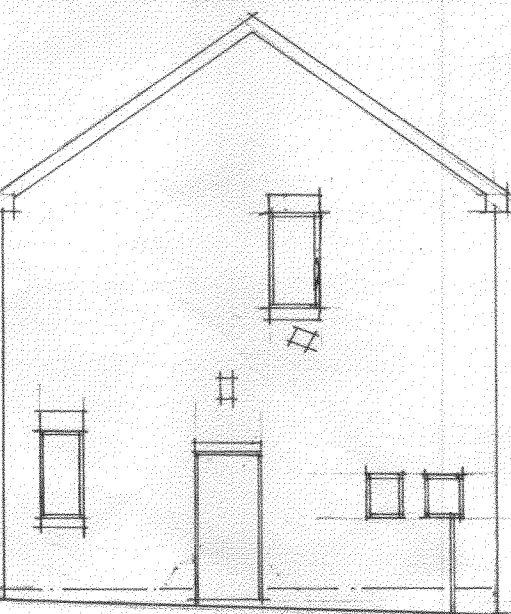


SIDE ELEV'



FRONT ELEV'

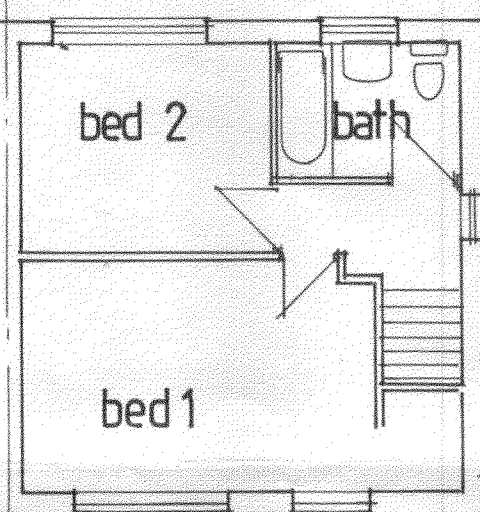


FIRST FLOOR

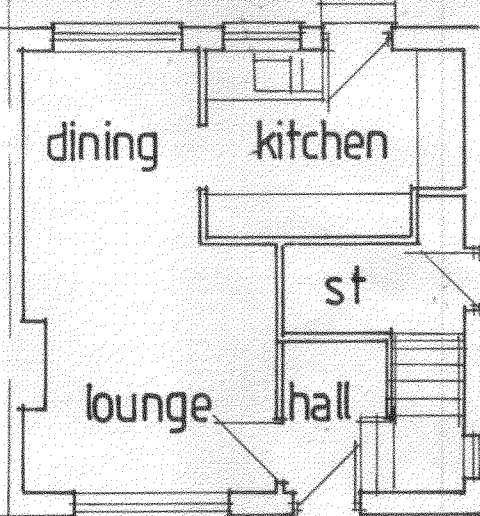

GROUND FLOOR




PROPOSED FRONT ELEVATION

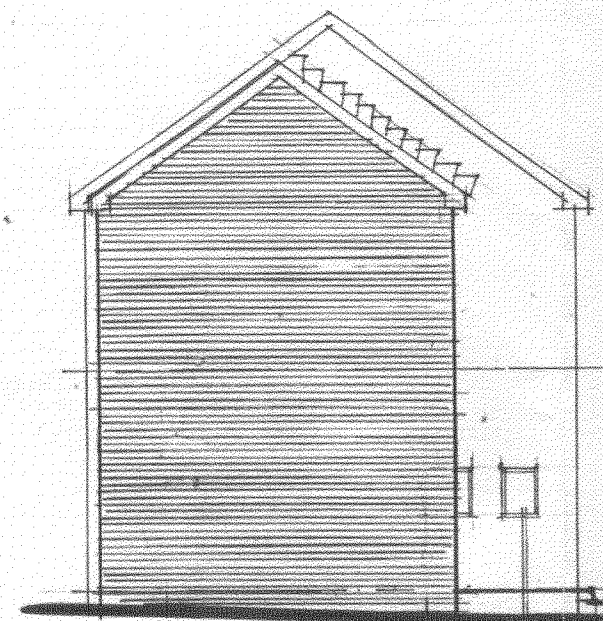


PROPOSED SIDE




PROPOSED REAR ELEVATION

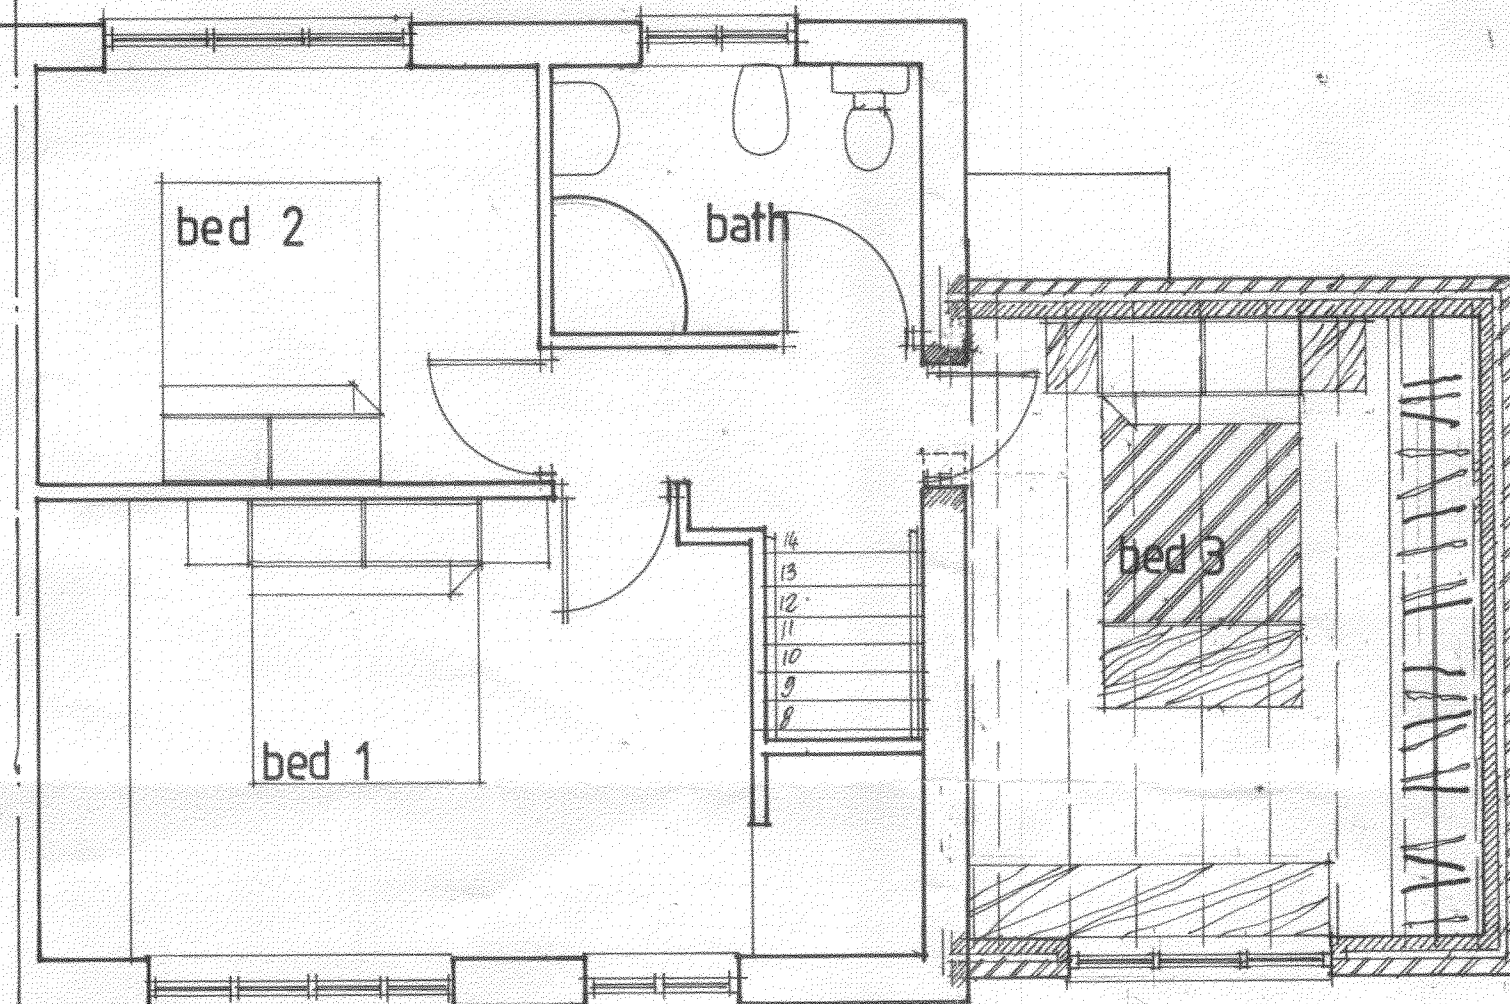

PROPOSED FIRST FLOOR

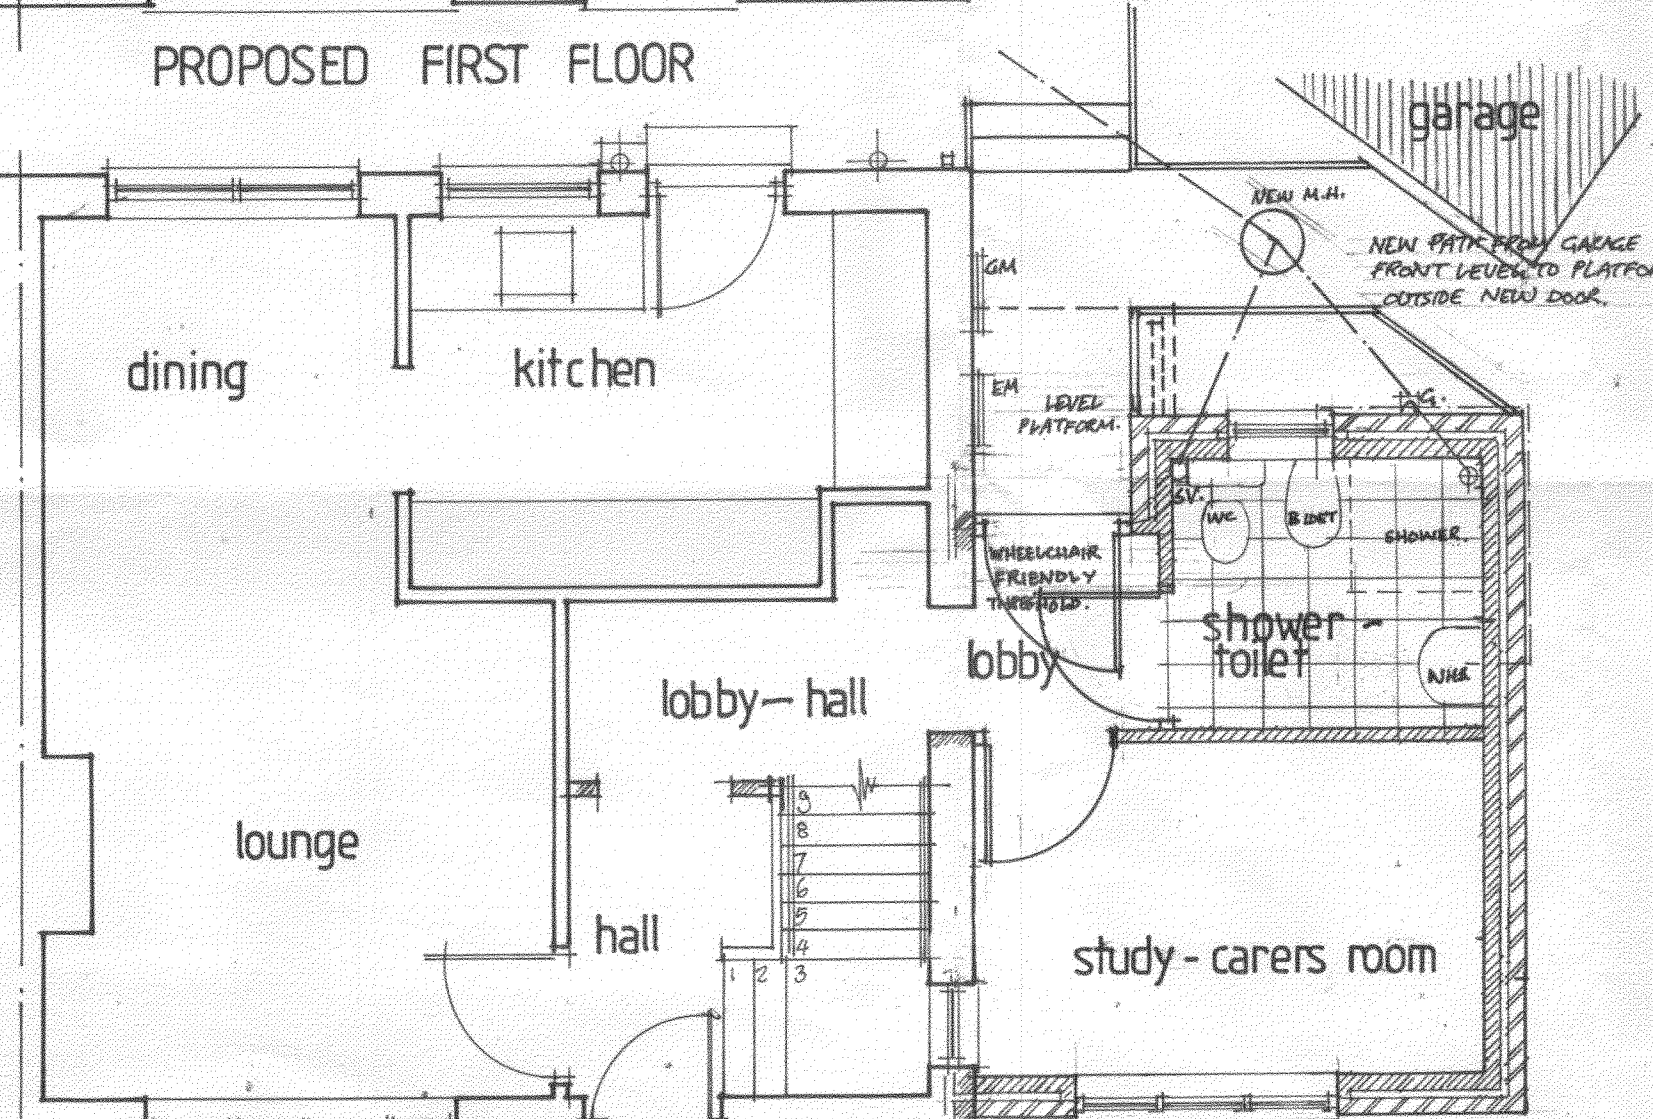


PROPOSED GROUND FLOOR

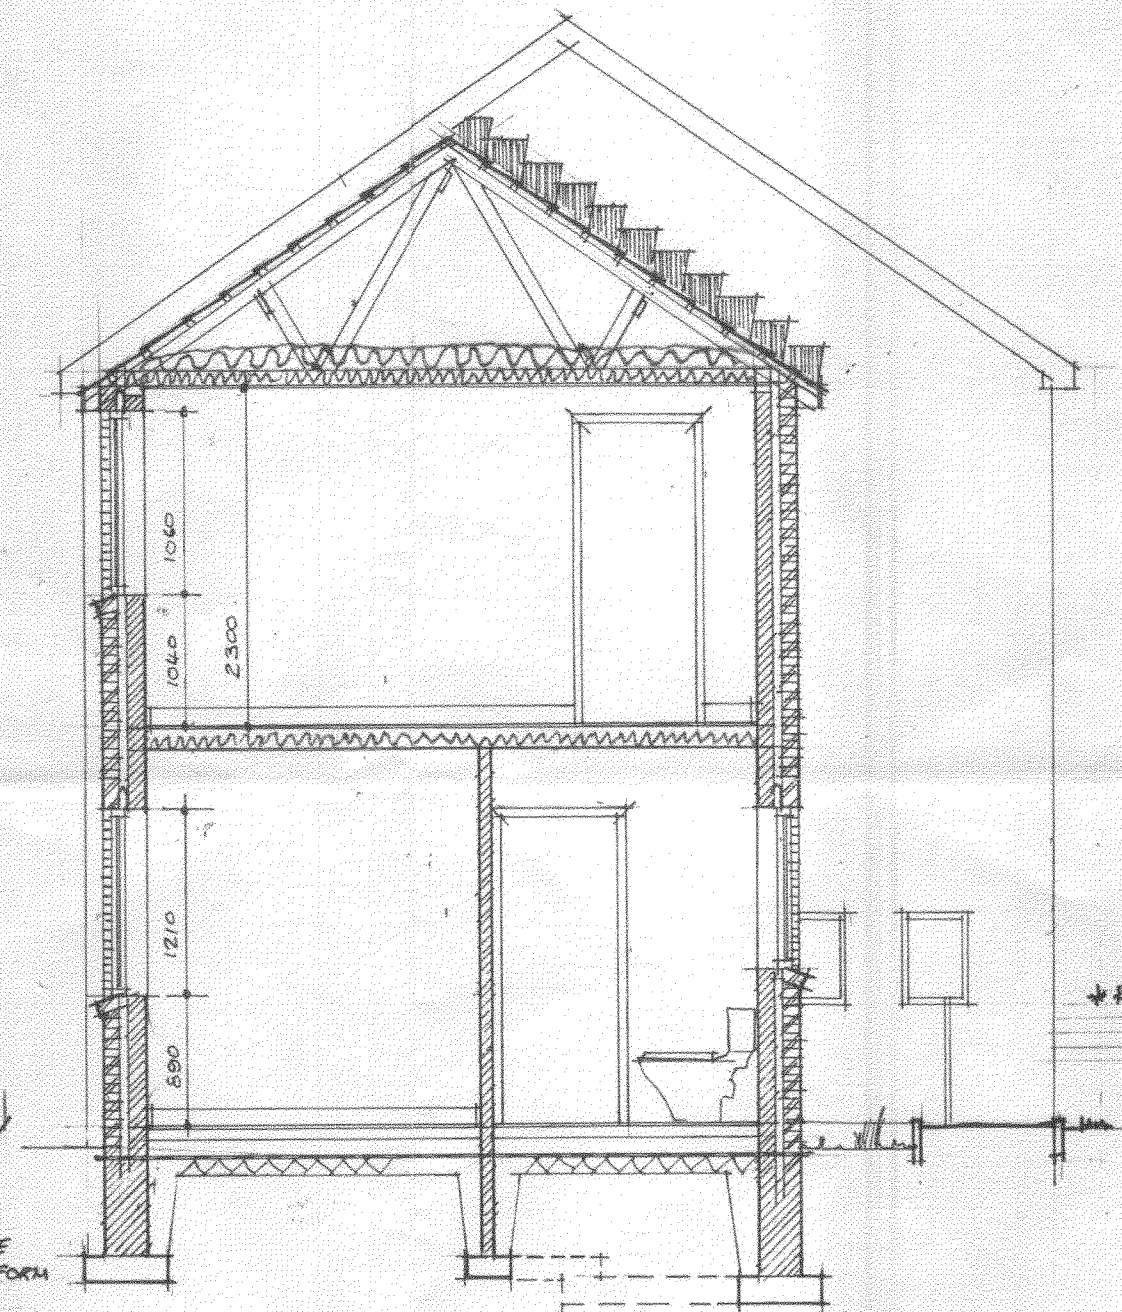


REGISTERED DISABLED NO  
609294

NOTE:  
ALL DIMENSIONS MUST BE CHECKED ON SITE AND NOT SCALED FROM THIS DRAWING.

COPYRIGHT:  
THIS DRAWING IS THE PROPERTY OF THE COMPANY AND MAY NOT BE COPIED, USED OR DISCLOSED FOR ANY PURPOSE EXCEPT AS AUTHORISED IN WRITING BY THE COMPANY.

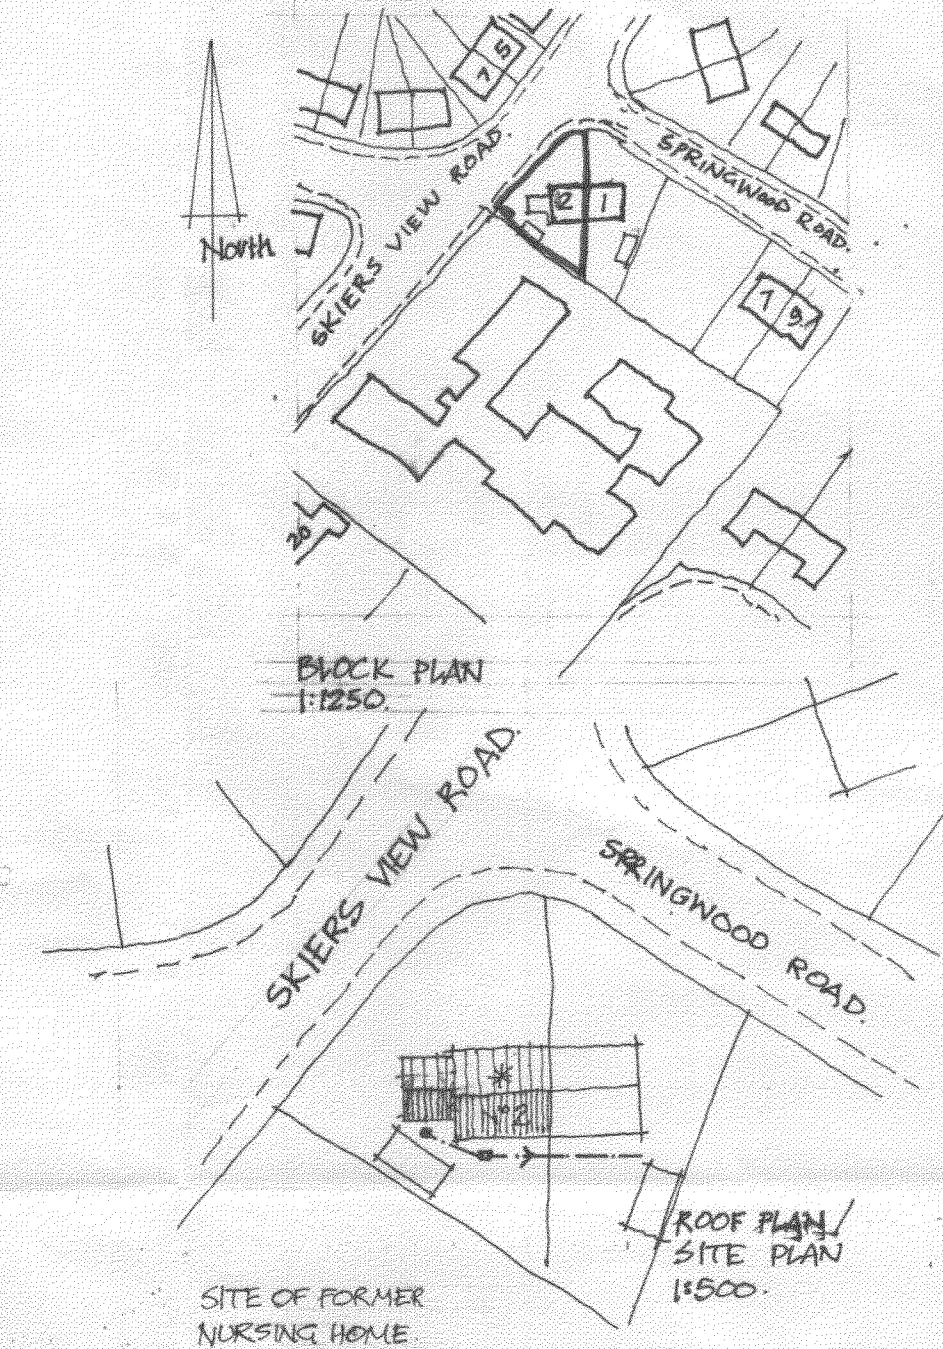
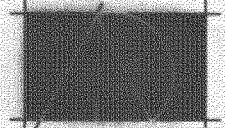
| REV.   | DATE              | AMENDMENT   |
|---|-------------------|-------------|
| CLIENT<br>MR + MRS LOMAS   |                   |             |
| TITLE<br>PROPOSED DISABLED SHOWER ROOM AND<br>CARERS ROOM WITH BEDROOM OVER<br>2 SKIERS VIEW ROAD<br>HOYLAND<br>BARNSELY. S74 0BD.   |                   |             |
| <div>  <b>P. Dimelow</b><br/>           B.A. hons Dip Arch. M.A.<br/>           Architectural Design and<br/>           Planning Consultant         </div> |                   |             |
| Providence Villa,<br>42 Sackville Street,<br>Barnsley S70 2DB<br>Tel. (01226) 283222<br>Fax. (01226) 283222   |                   |             |
| SCALE<br>1:100 / 1:50   | DATE<br>JULY 2008 | DRAWN<br>PD |
| DRAWING No.<br>MLH - 708-1.   | REV.              |             |

Barnsley Metropolis  
Borough Council

21 AUG 2008

Corporate Mail Room