



PLANS DRAWN BY
MARK BERRY
TEL: 01977 643922
ARCHITECTURAL SERVICES

PROPOSED DOUBLE STOREY SIDE EXTENSION
SINGLE STOREY SIDE & REAR EXTENSIONS
at "CAVERSFIELD", CHURCH STREET, BRIERLEY
for Mr. C. GADDES. Scales ~ 1:50 & 1:100


EXISTING

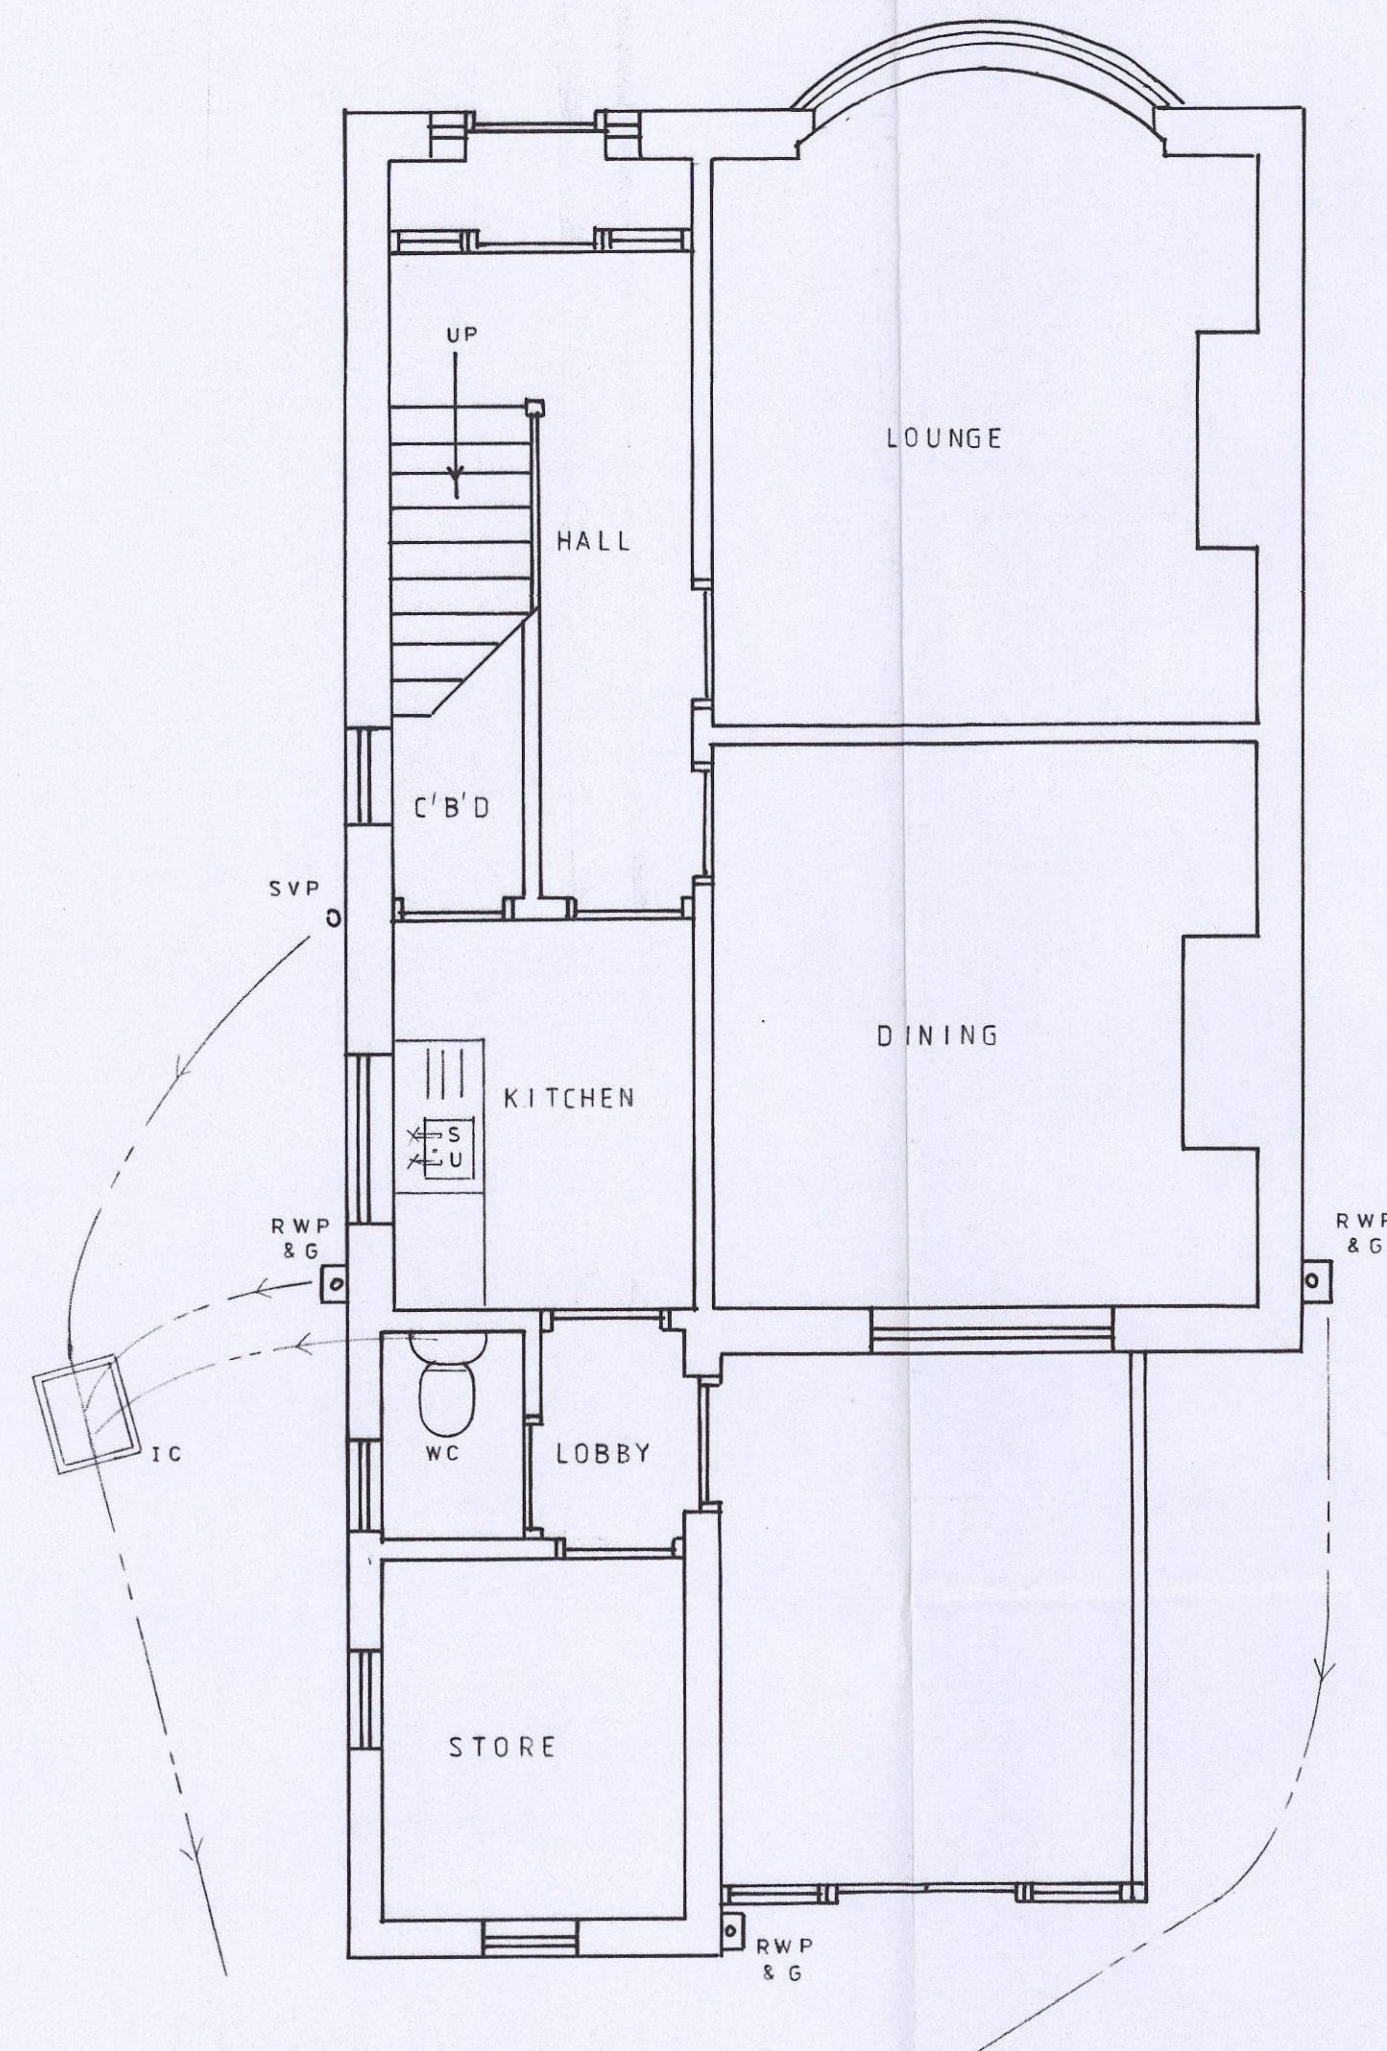


EXISTING GROUND FLOOR PLAN

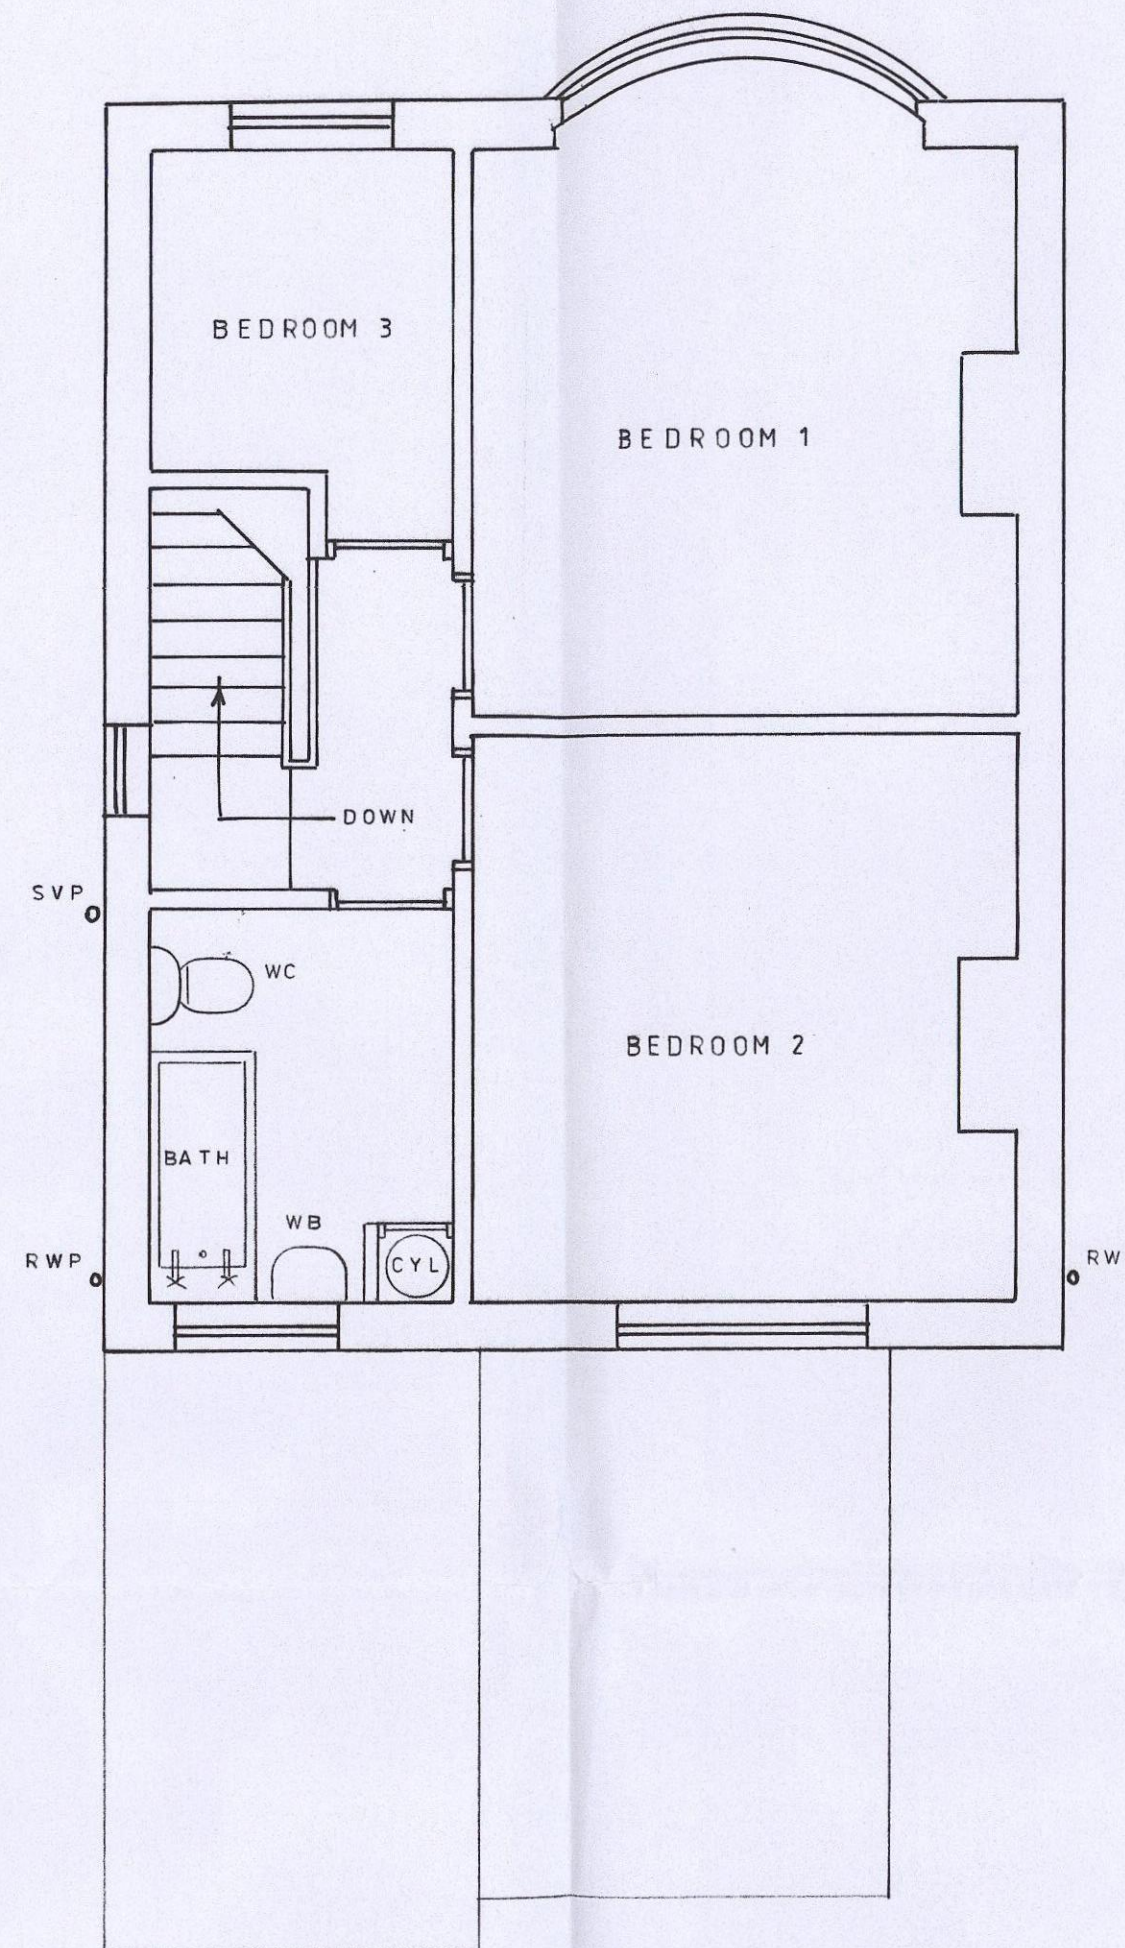

EXISTING FIRST FLOOR PLAN

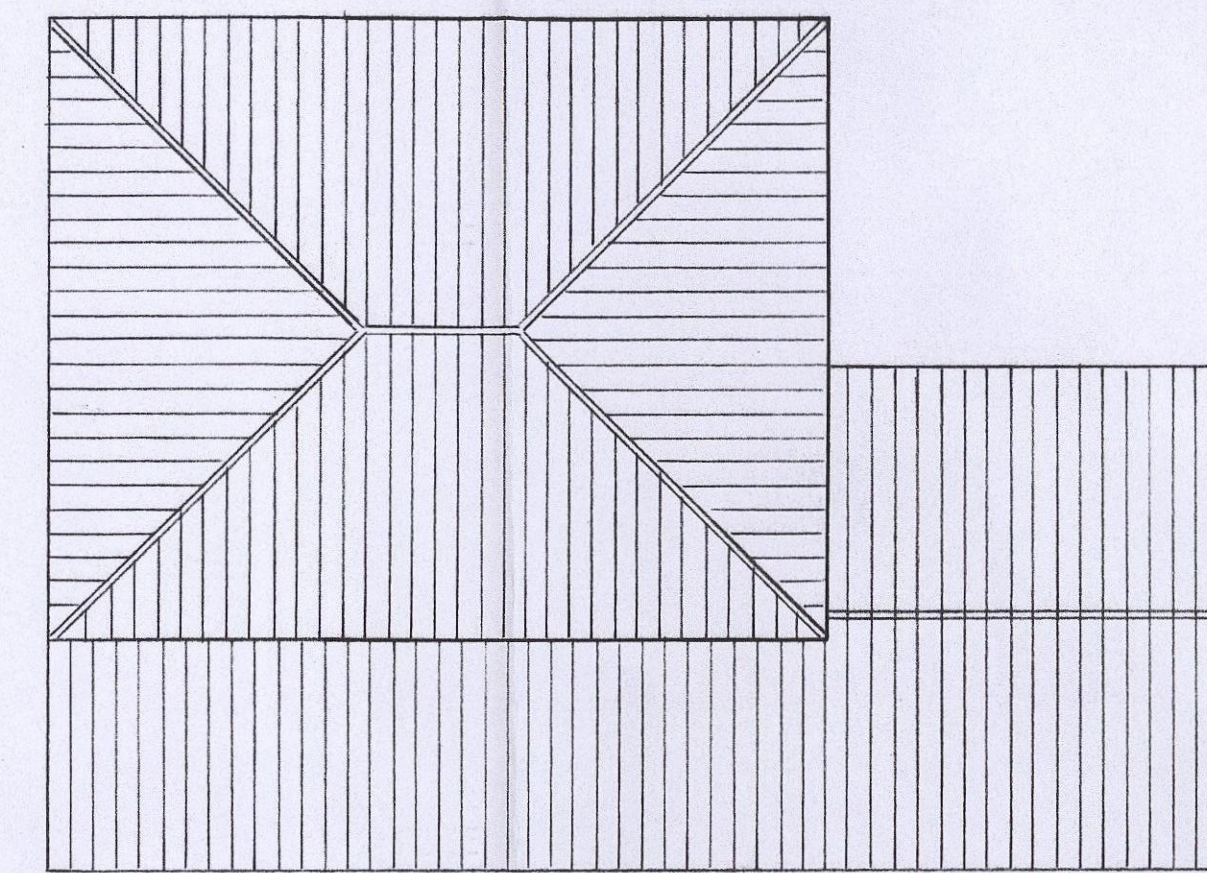


ROOF PLAN

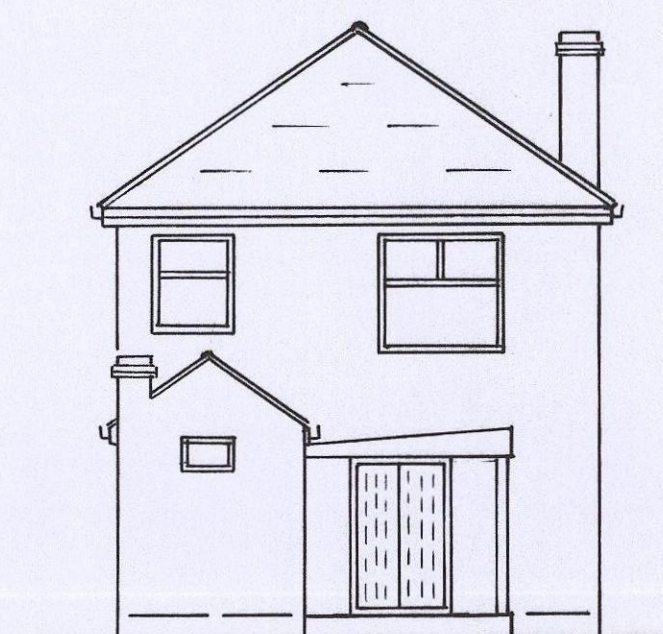


EXISTING REAR
SOUTH-WEST




EXISTING FRONT
NORTH-EAST

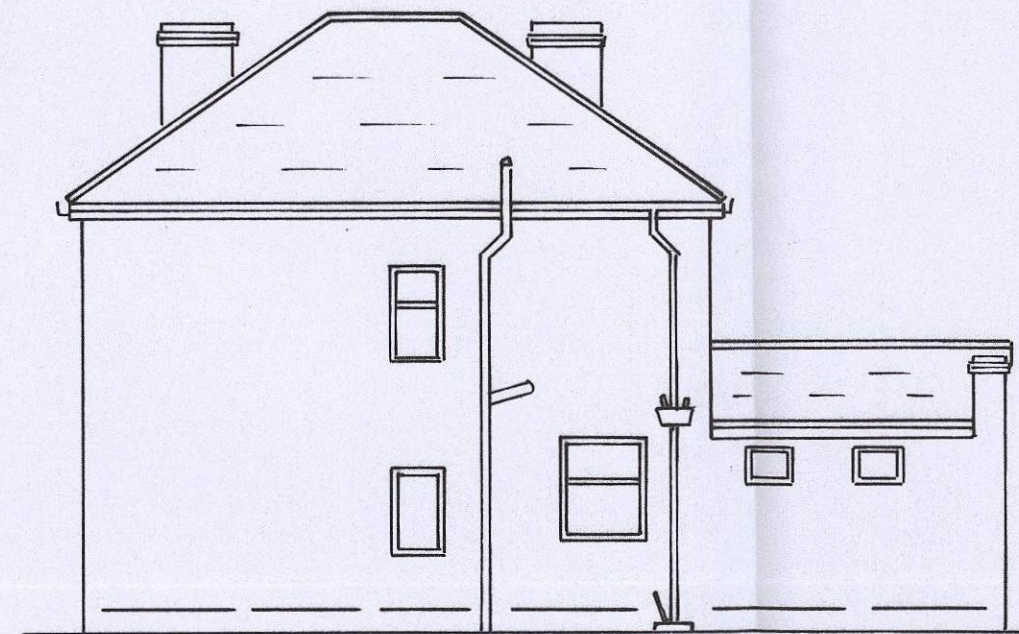

EXISTING SIDE
NORTH-WEST

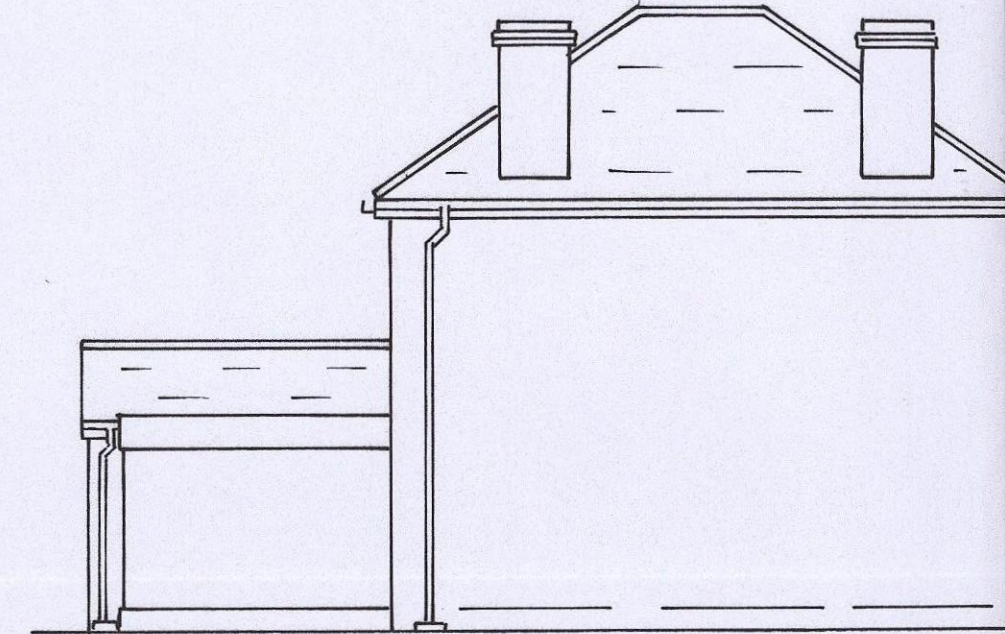

EXISTING SIDE
SOUTH-EAST

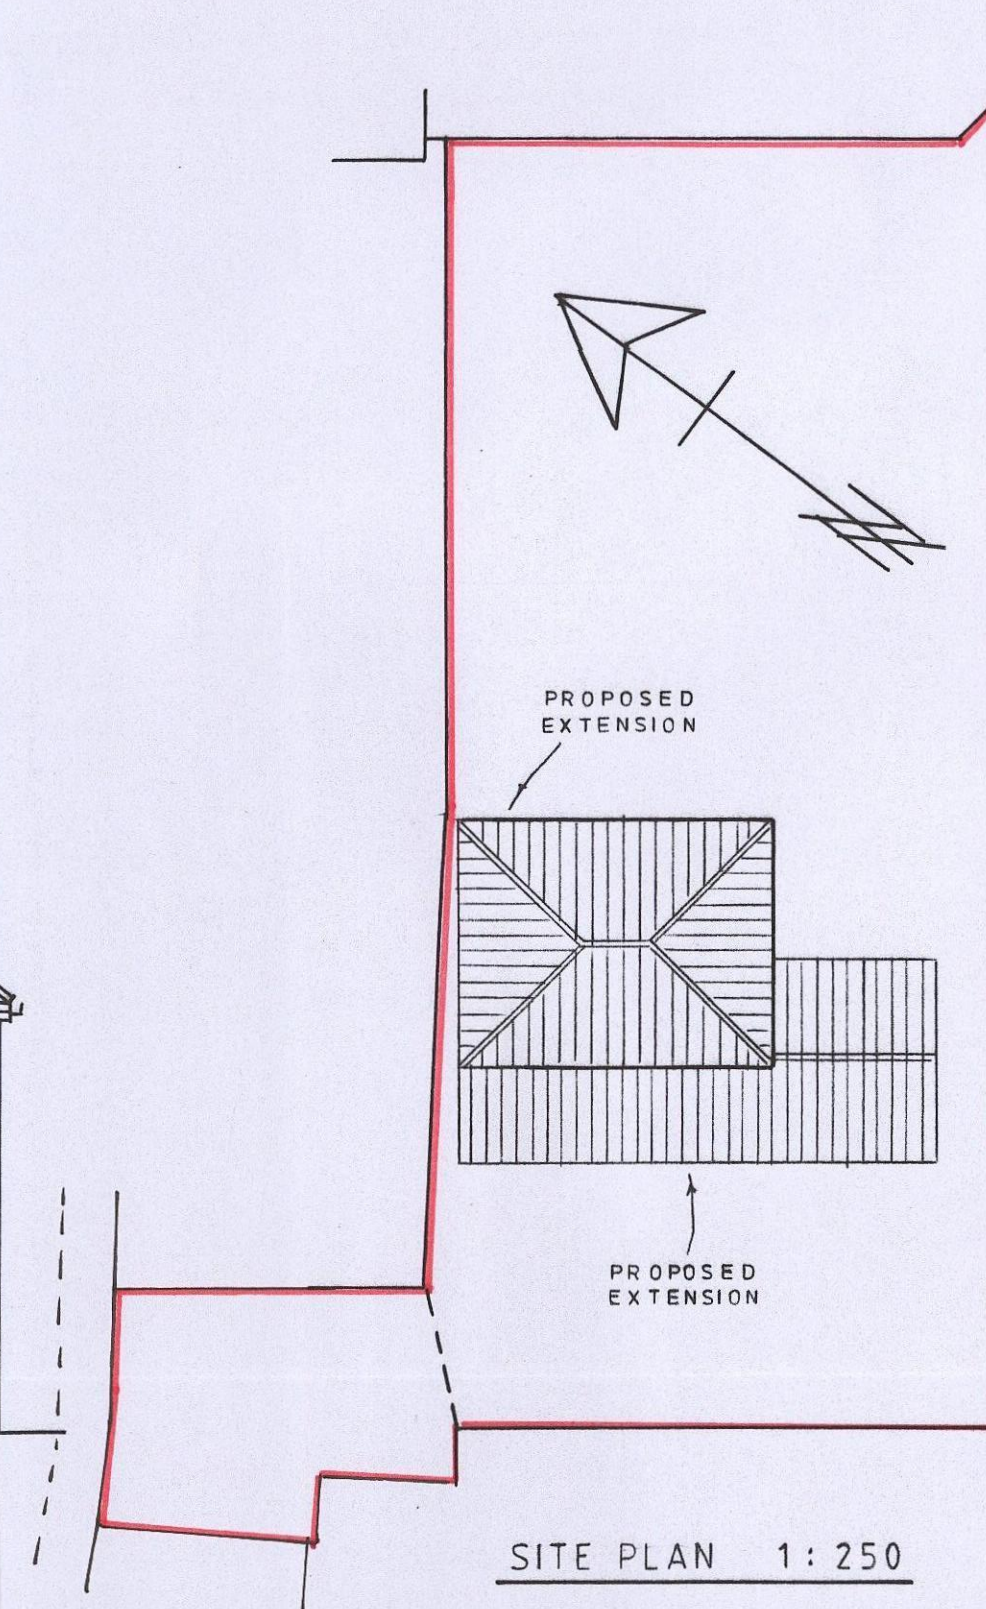

SITE PLAN 1:250

PROPOSED DOUBLE STOREY SIDE EXTENSION,
SINGLE STOREY SIDE & REAR EXTENSIONS
at "CAVERSFIELD", CHURCH STREET, BRIERLEY
for Mr. C. GADDES. Scales ~ 1:50 & 1:100

PROPOSED

