


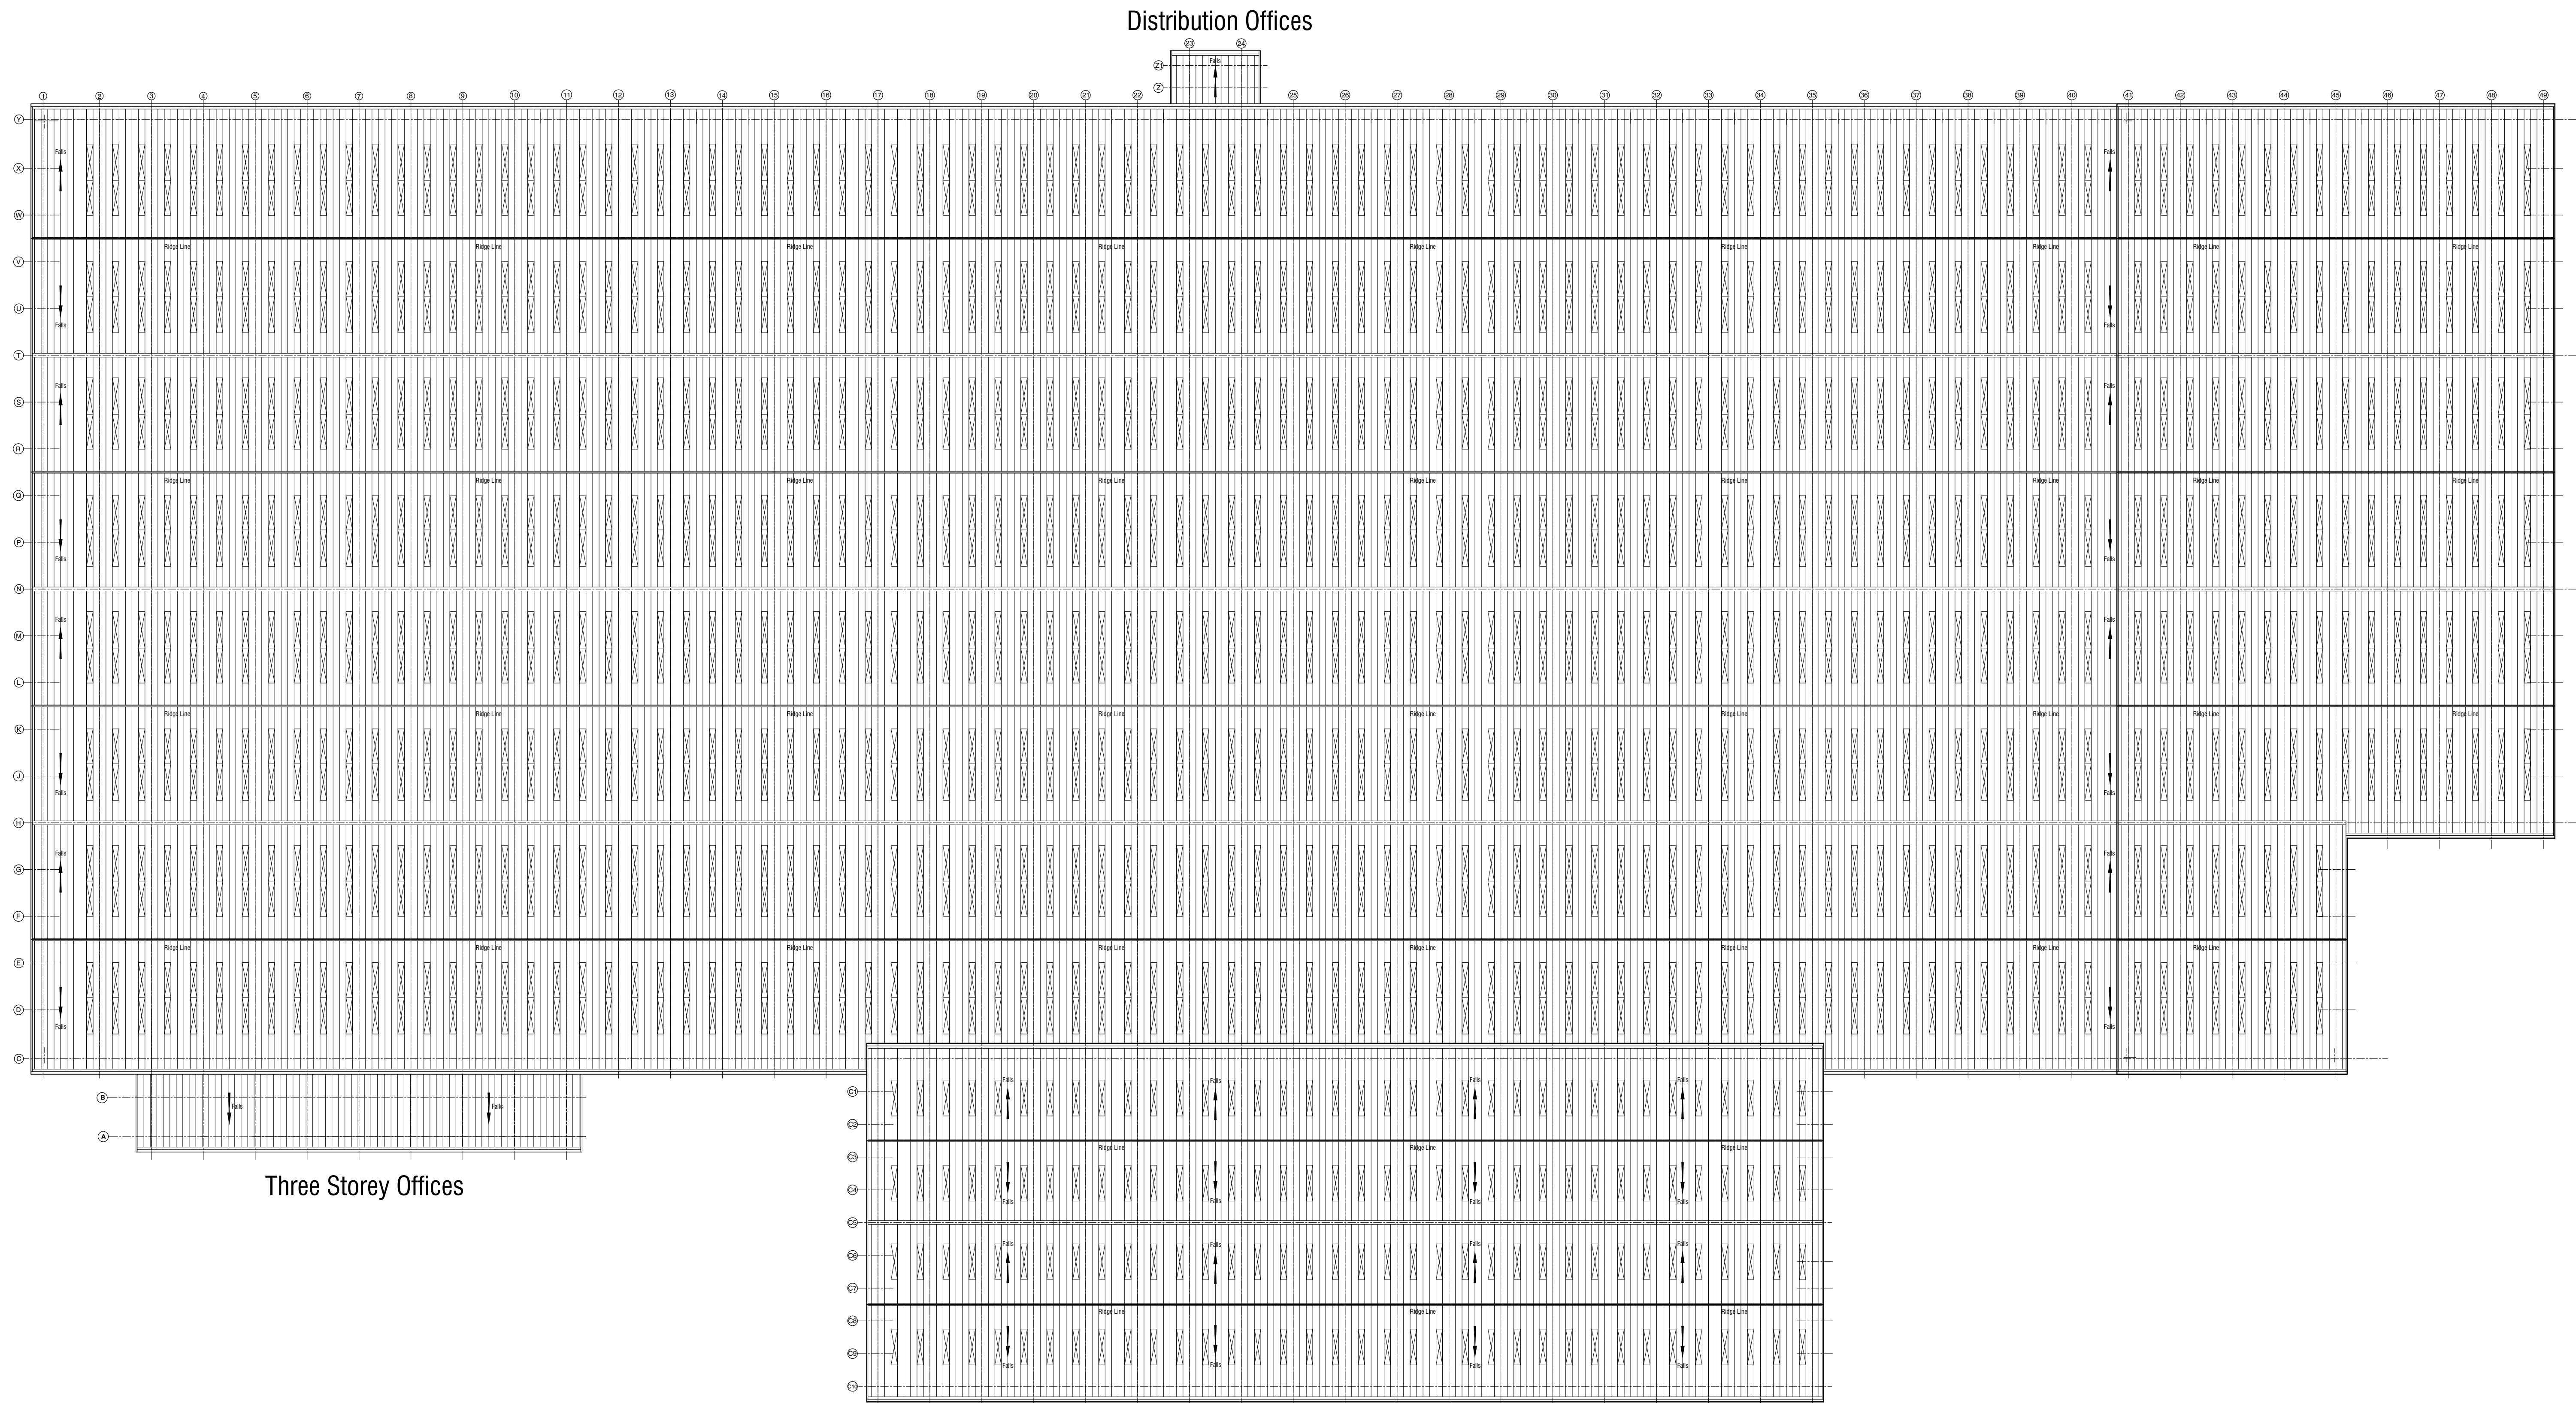

no. date revision by



aja architects lp
1170 Elliott Court
Herald Avenue
Coventry Business Park
COVENTRY CV5 4UB
E: aja@aja-architects.com
W: www.aja-architects.com

aja architects lp is a limited liability partnership registered in England No. OC30271
client

Teal Houghton Main Sarl

project
Proposed Extension
for ASOS.COM
Houghton Main
South Yorkshire
drawing

Proposed Roof Plan

scale 1:500 @ A0 drawn KT

checked date 07/09/12

no

5252-038

PLANNING