




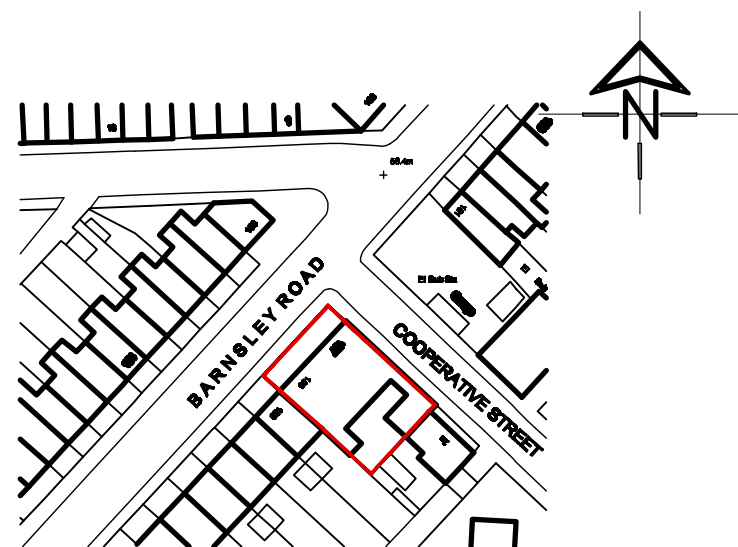


LOCATION PLAN
SCALE 1:1250

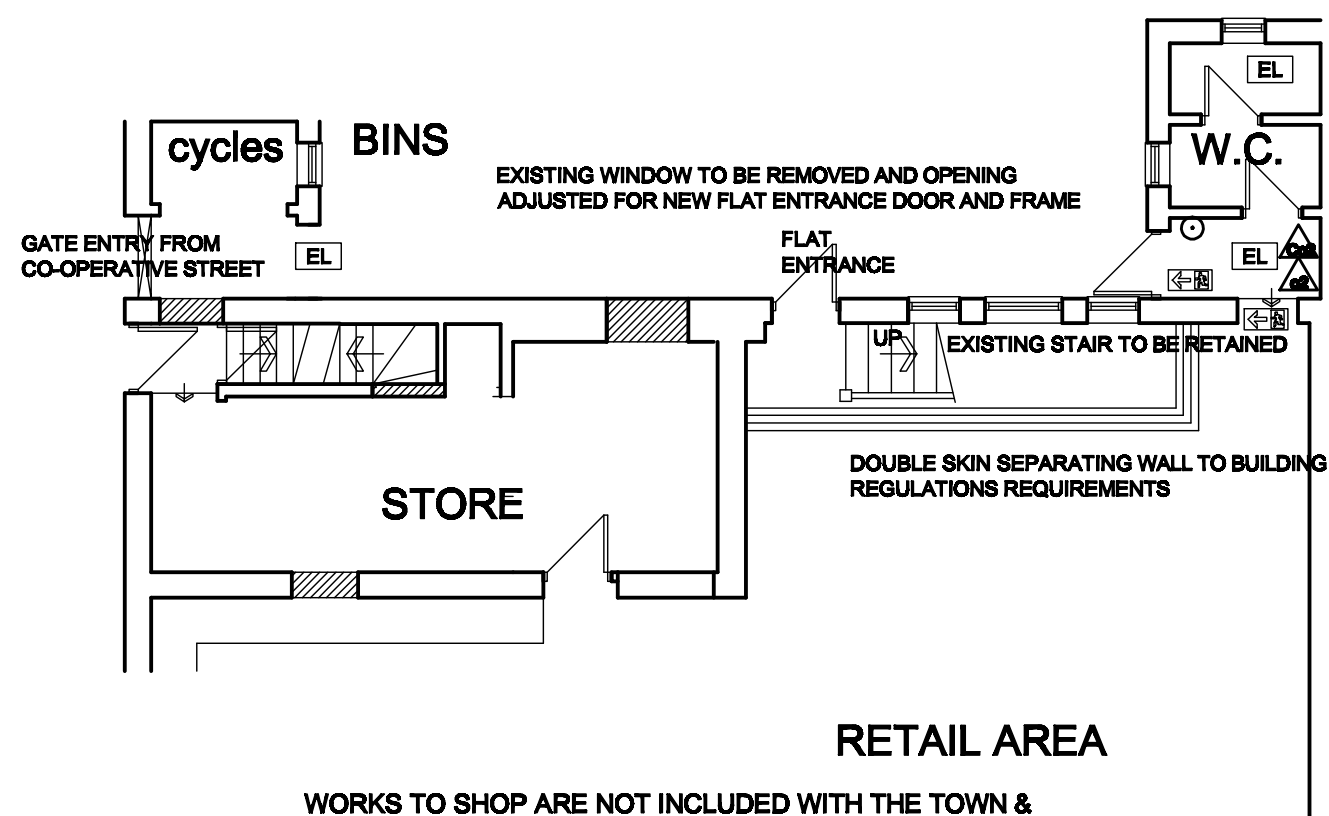

GROUND FLOOR PLAN
AS PROPOSED

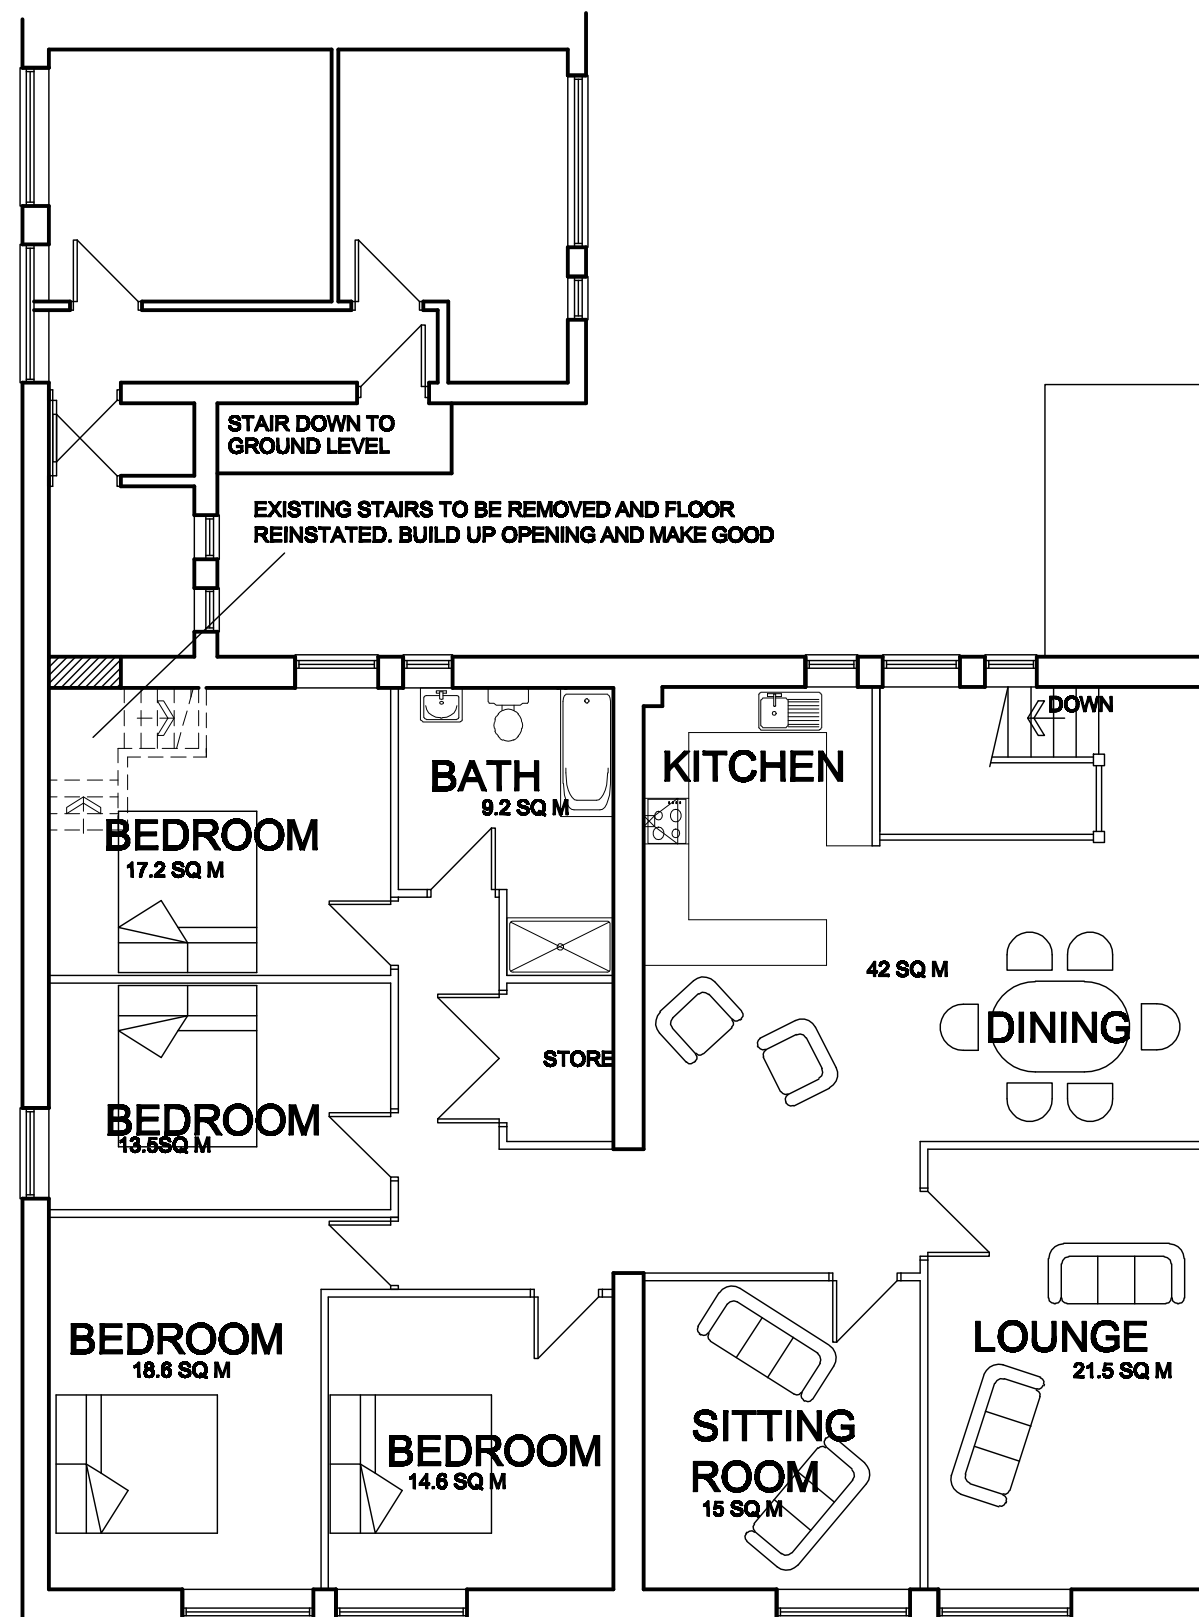

FIRST FLOOR PLAN
AS PROPOSED

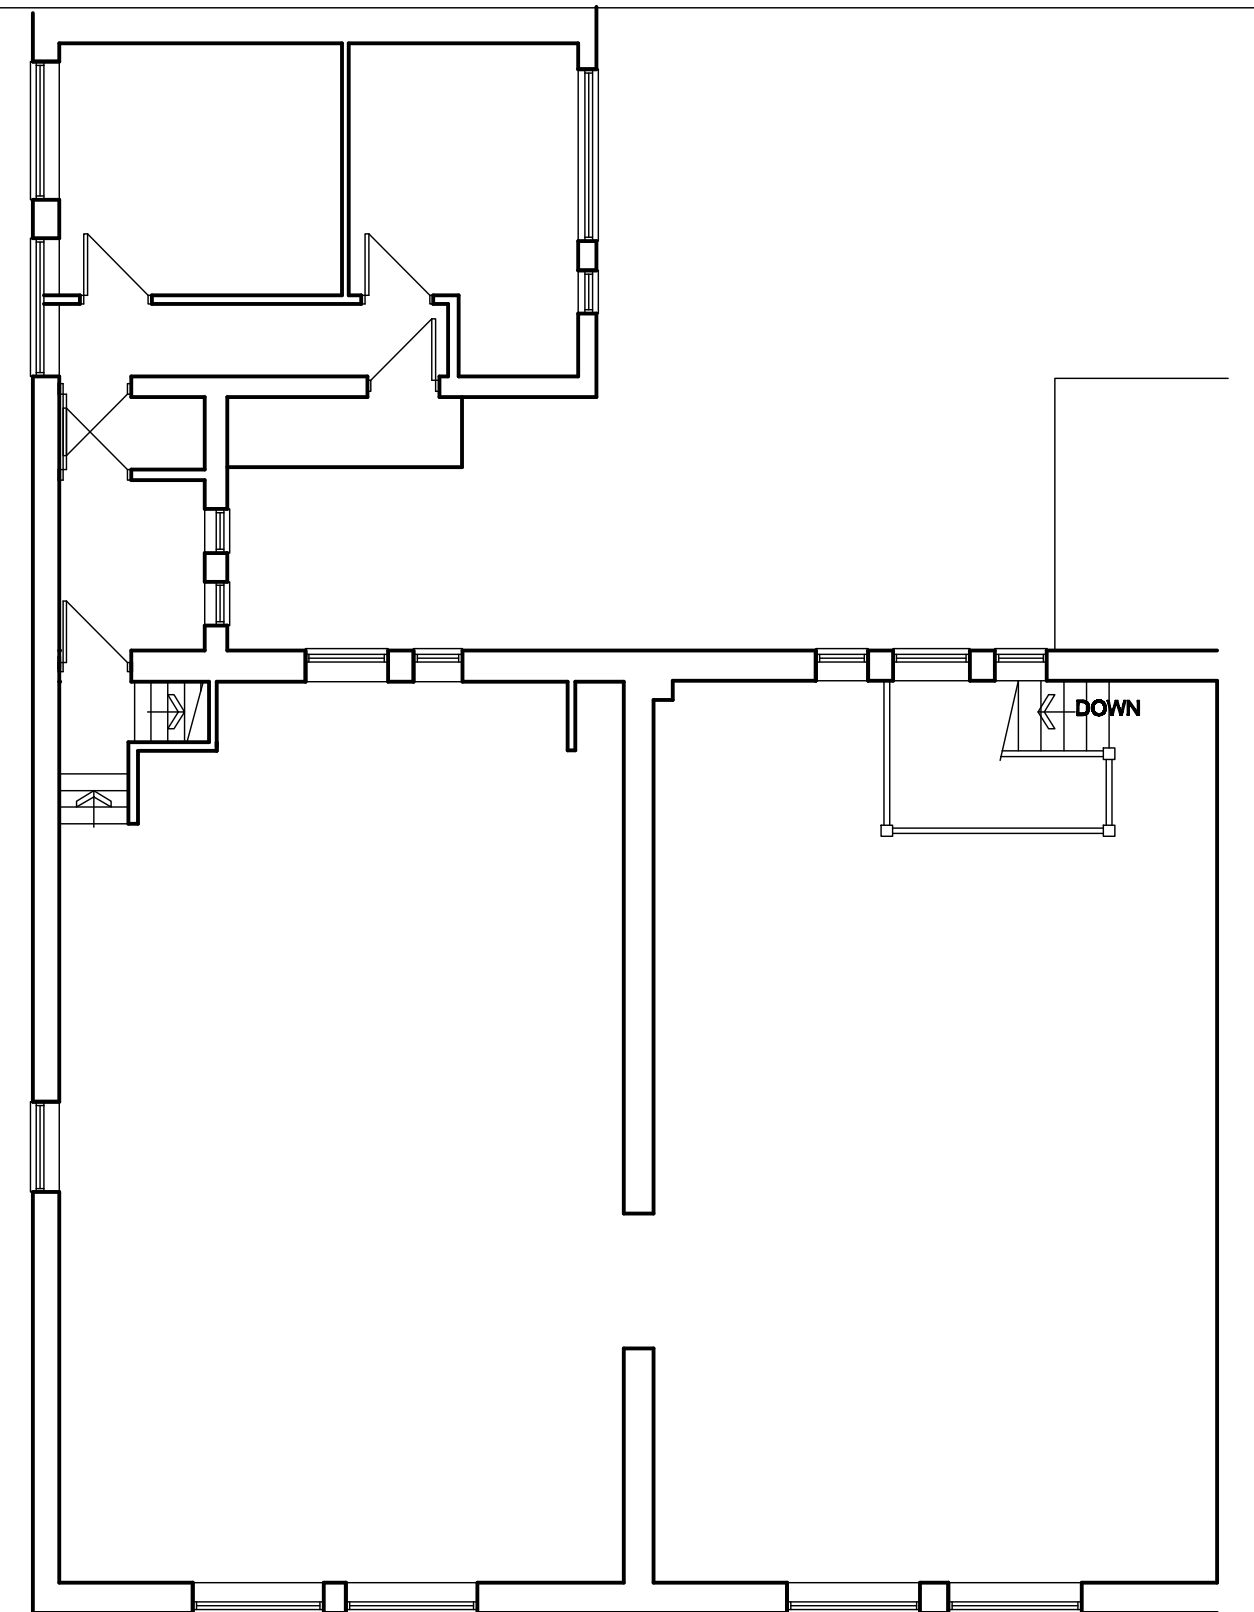

FIRST FLOOR PLAN
AS EXISTING

**White Agus
Partnership**

PROVIDENCE VILLA,
42 SACKVILLE STREET,
BARNSBLEY,
S70 2DB

Phone: 01226 208482
Fax: 01226 283030
Email: info@whiteaguspартnership.co.uk
Web: www.whiteaguspартnership.co.uk

SURVEYORS AND BUILDING DESIGN CONSULTANTS

Project:
PROPOSED CHANGE OF USE
155-157 BARNSBLEY ROAD
CUDWORTH, BARNSBLEY. S72 8UT

Client:
MR M. SINGH

Drawing
Title:
PLANS

Date:
NOV 2012
Ref.:
12-037

Scale:
1:100 @ A2
Dwg. No.:
03
Rev.:
A

Date	Suffix	Description	Date	Suffix	Description
22/11/12	A	CYCLE STORE ADDED			