




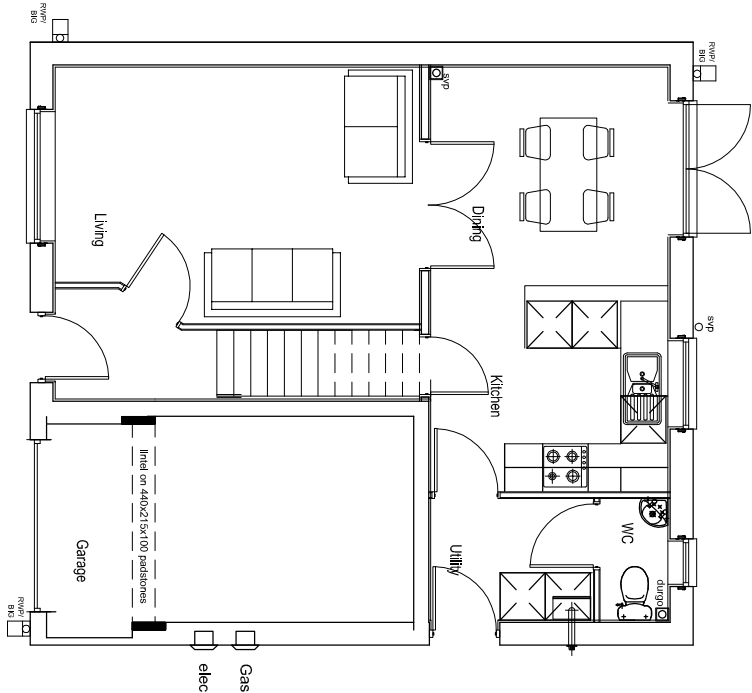

Ground Floor Plan

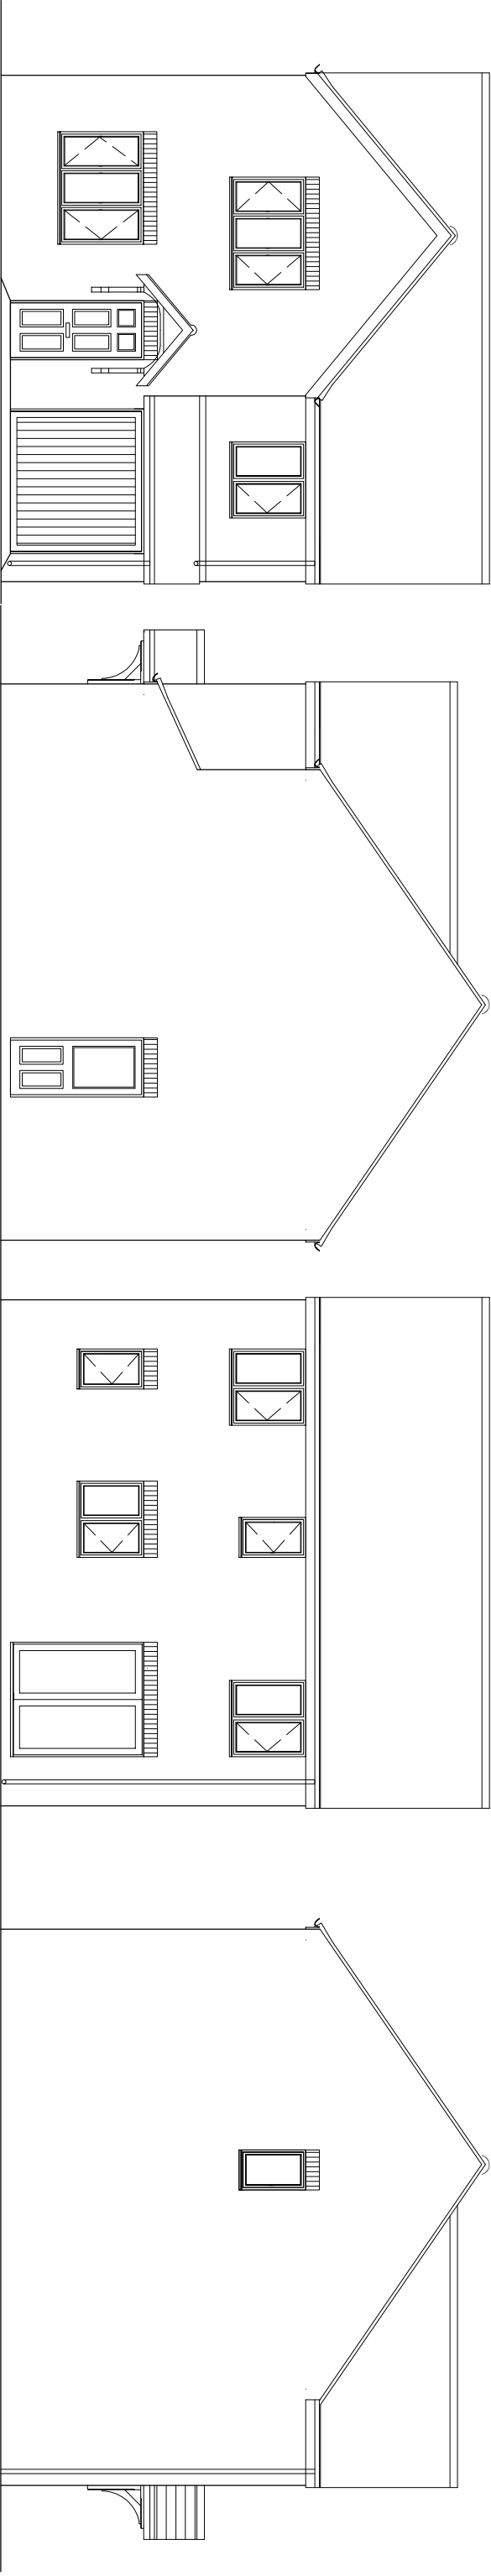

First Floor Plan

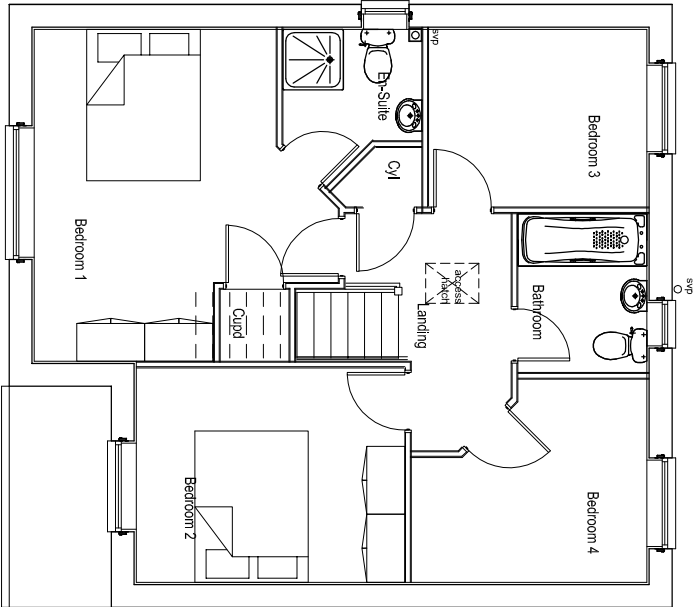

PERSIMMON
Together, we make a home

Persimmon Homes West Yorkshire
Tel: 0113 2409726
Fax: 0113 2408967
3 Hepton Court,
York Road,
Leeds,
LS9 6PW

WENTWORTH GRANGE

ROSEBERRY OP

**Drawing
Number**

WENT-2012:14

Scale

1:100

Drawn By

CAH

JUNE 12