



1) This drawing and the design and details depicted thereon are the copyright of Peter Dimberline Chartered Architect.
2) All dimensions on this drawing are to be checked by the Contractor and any discrepancies are to be reported to the Architect.
3) Do not scale critical dimensions off this drawing.
4) Contractor to ensure that all Health & Safety requirements (CDM Regulations) in relation to this project will be complied with.

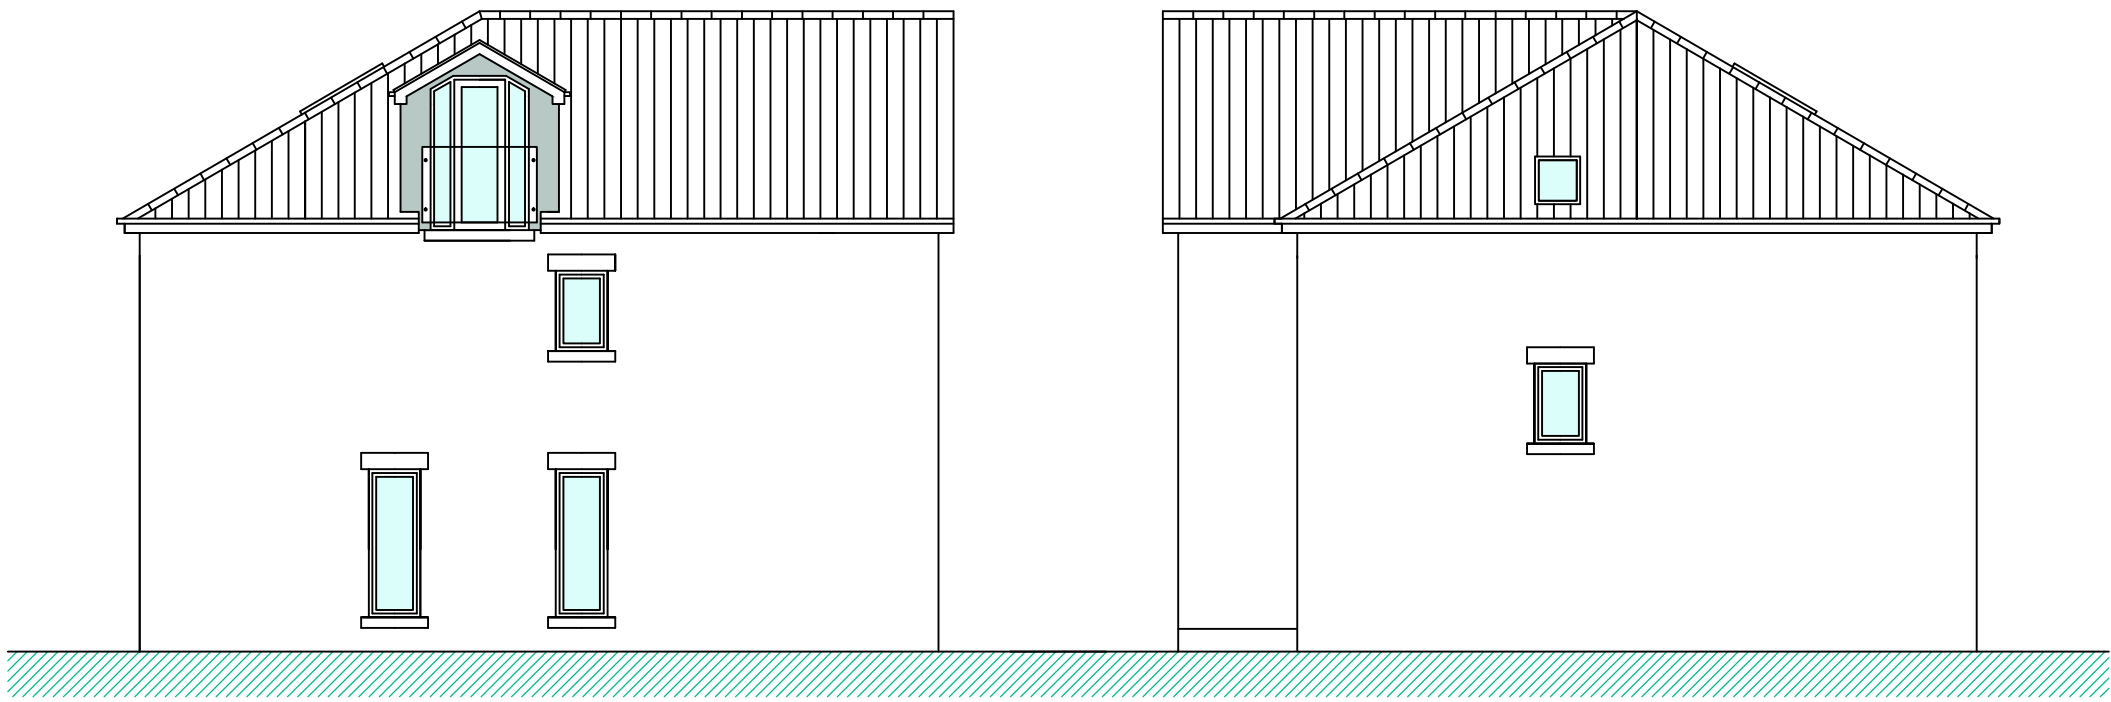


north elevation

south elevation

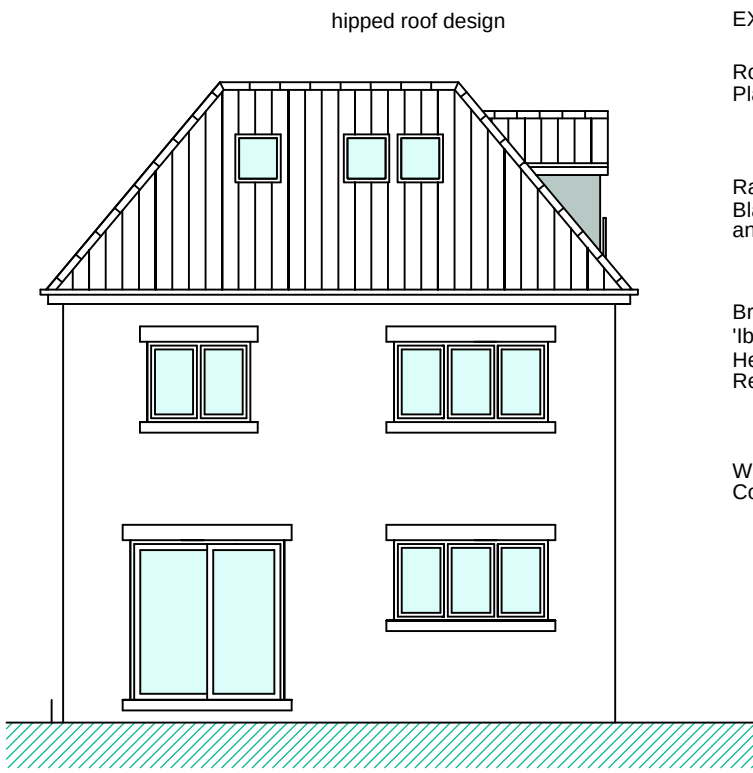


east elevation

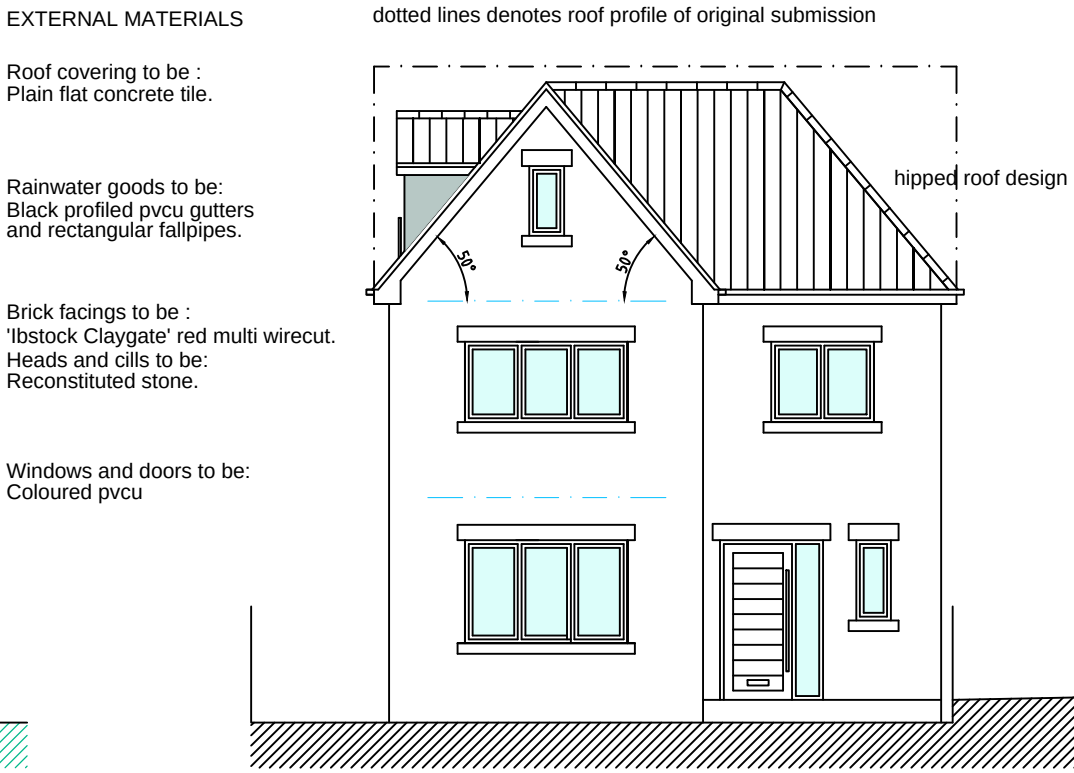


west elevation


existing dwelling No. 2

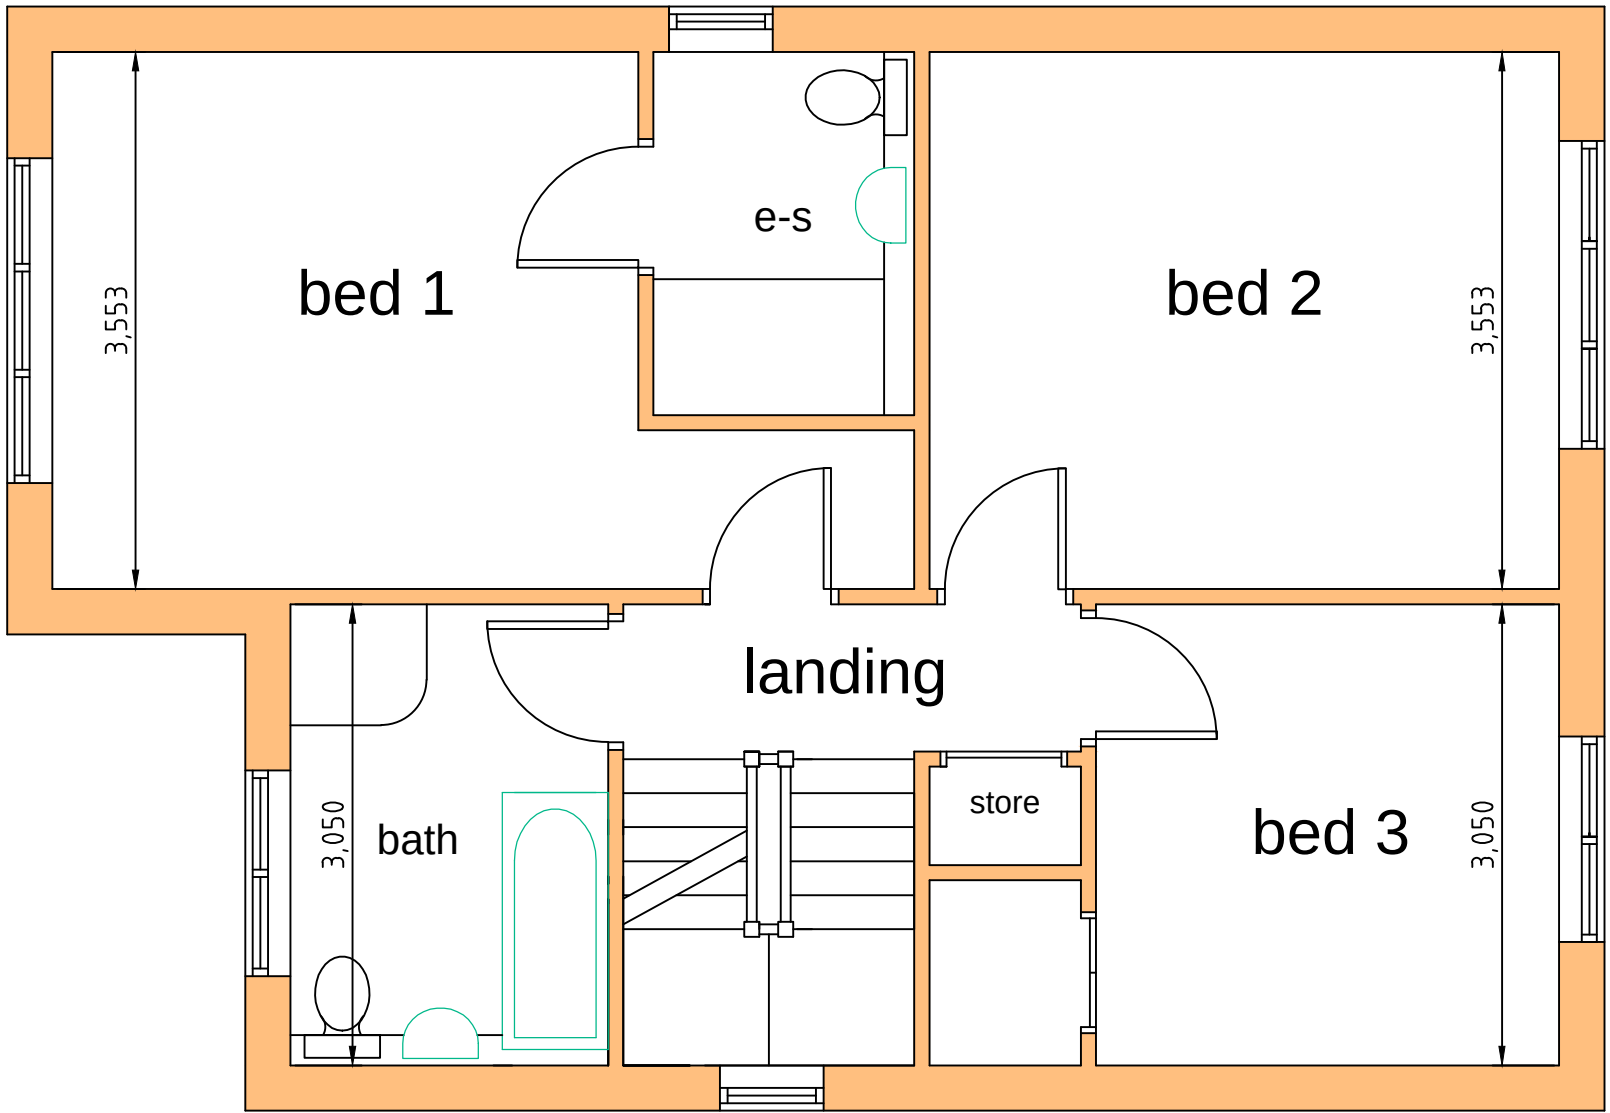


first floor

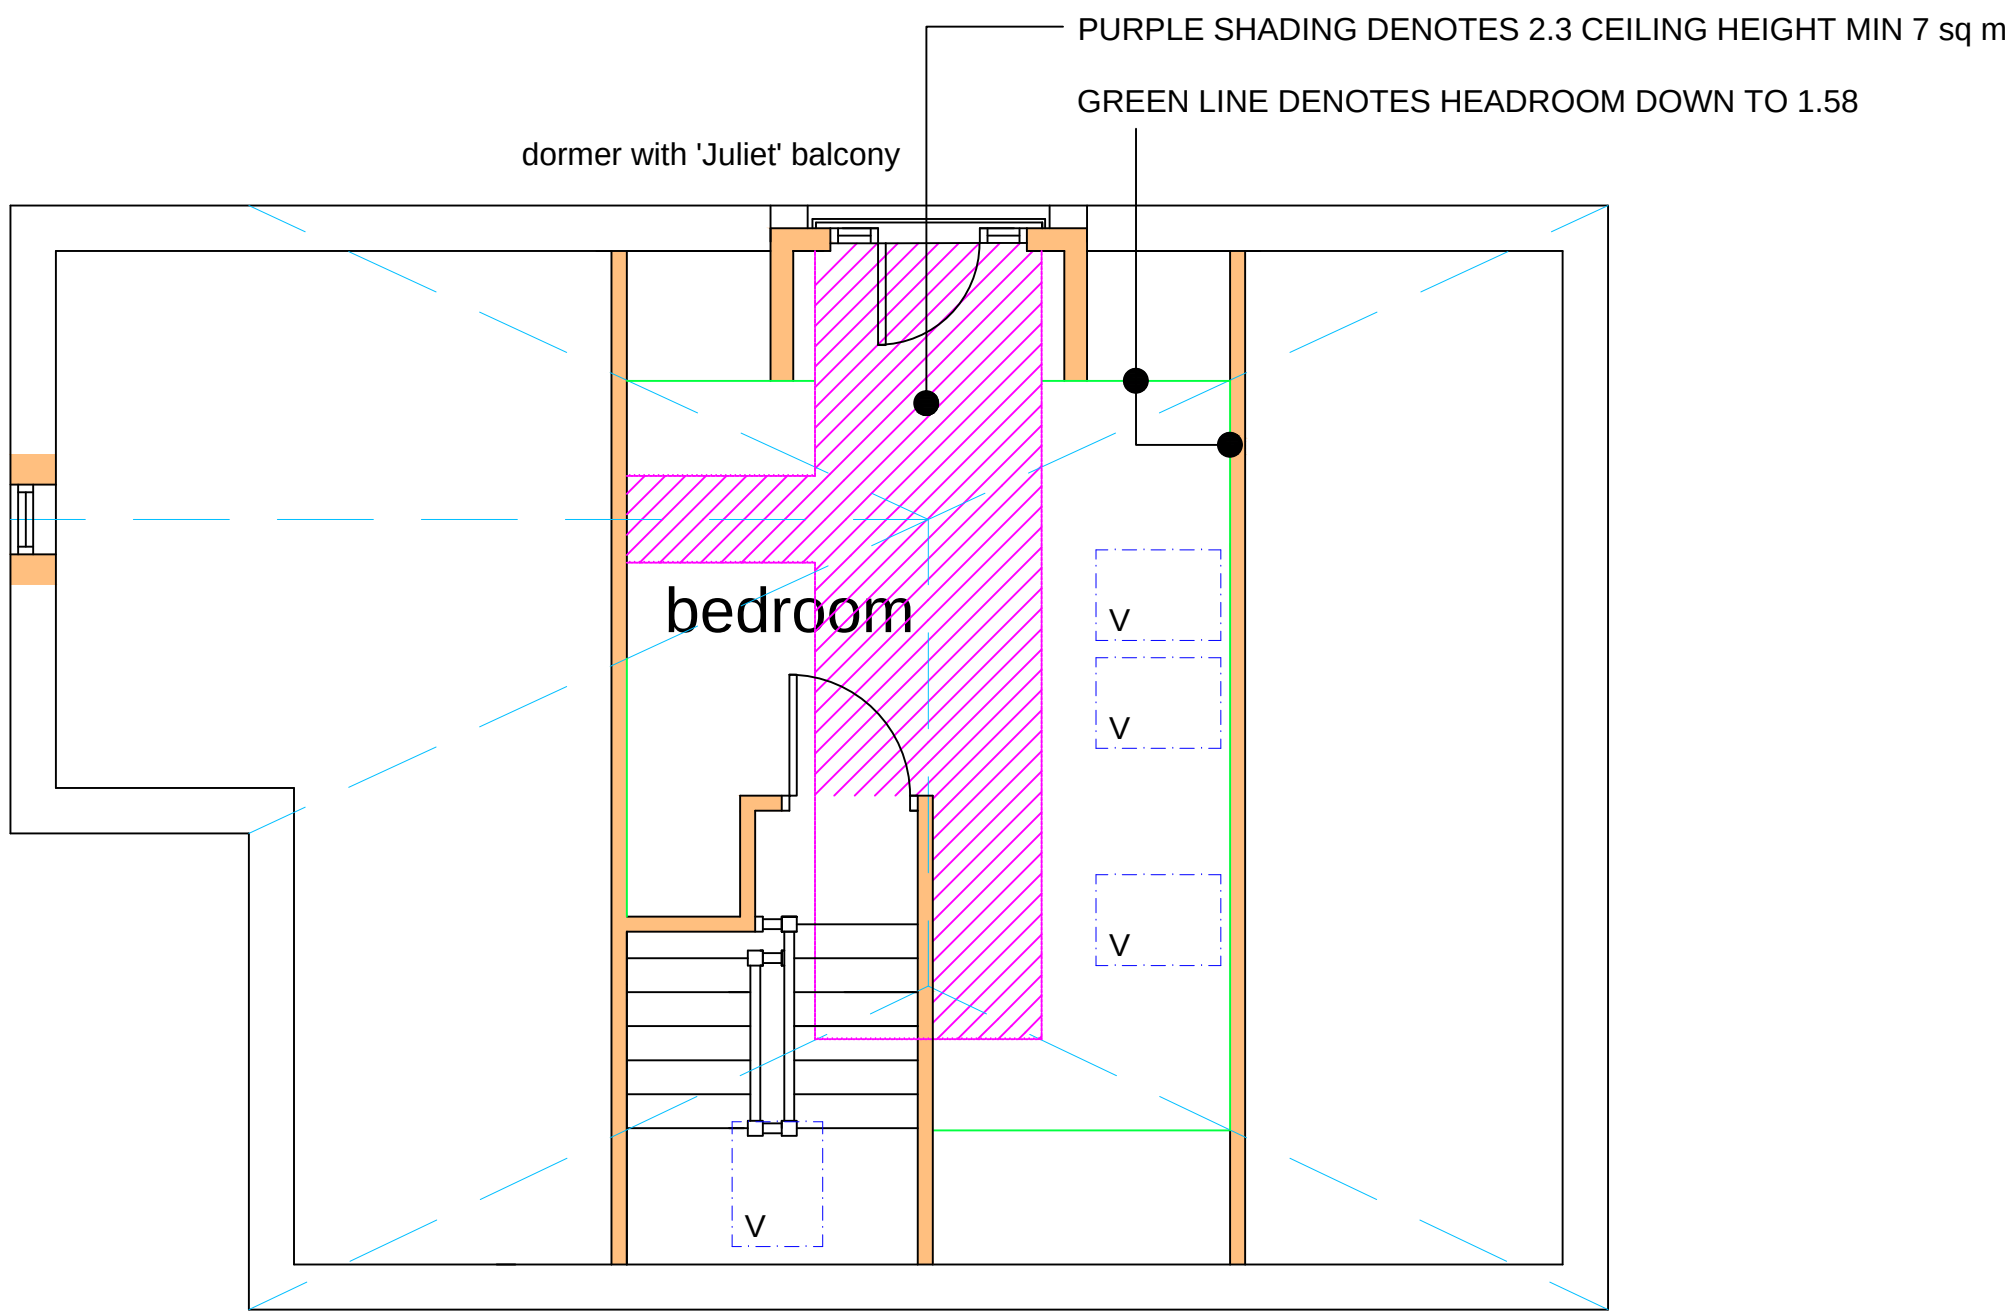

roof void floor

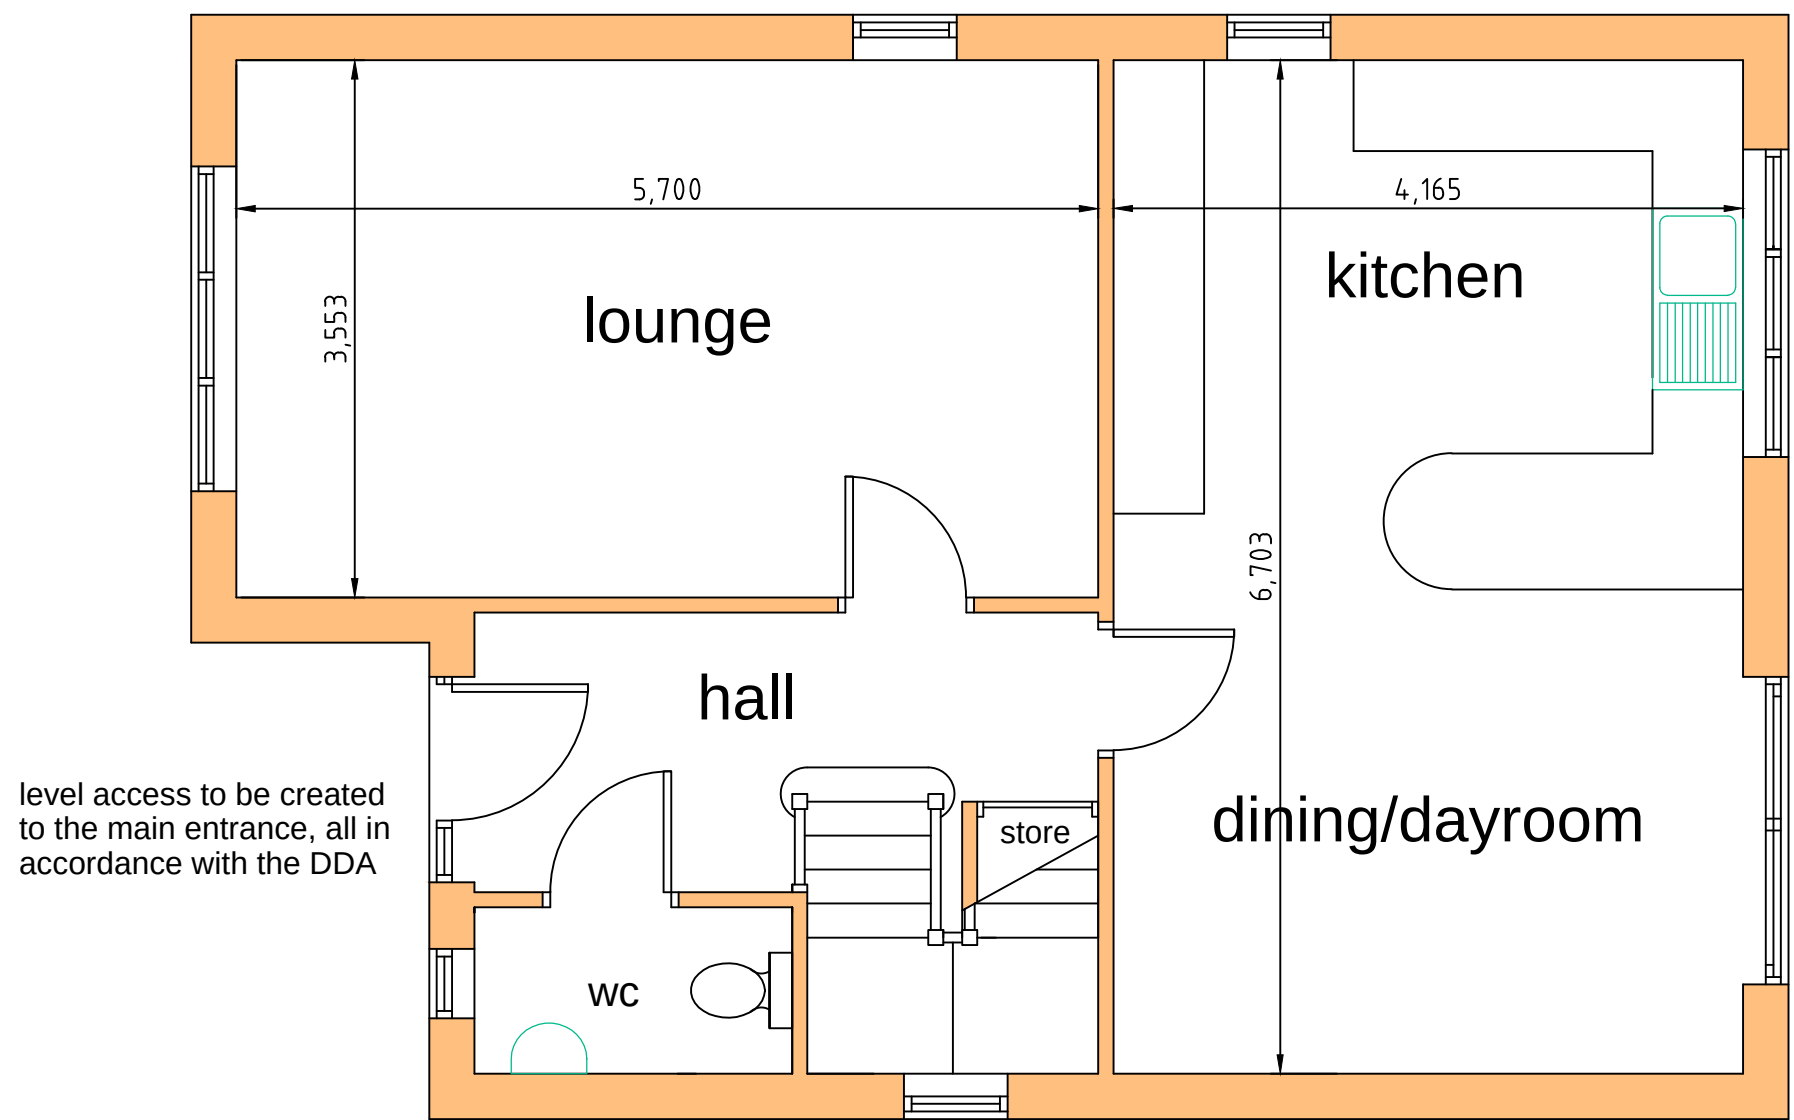

ground floor

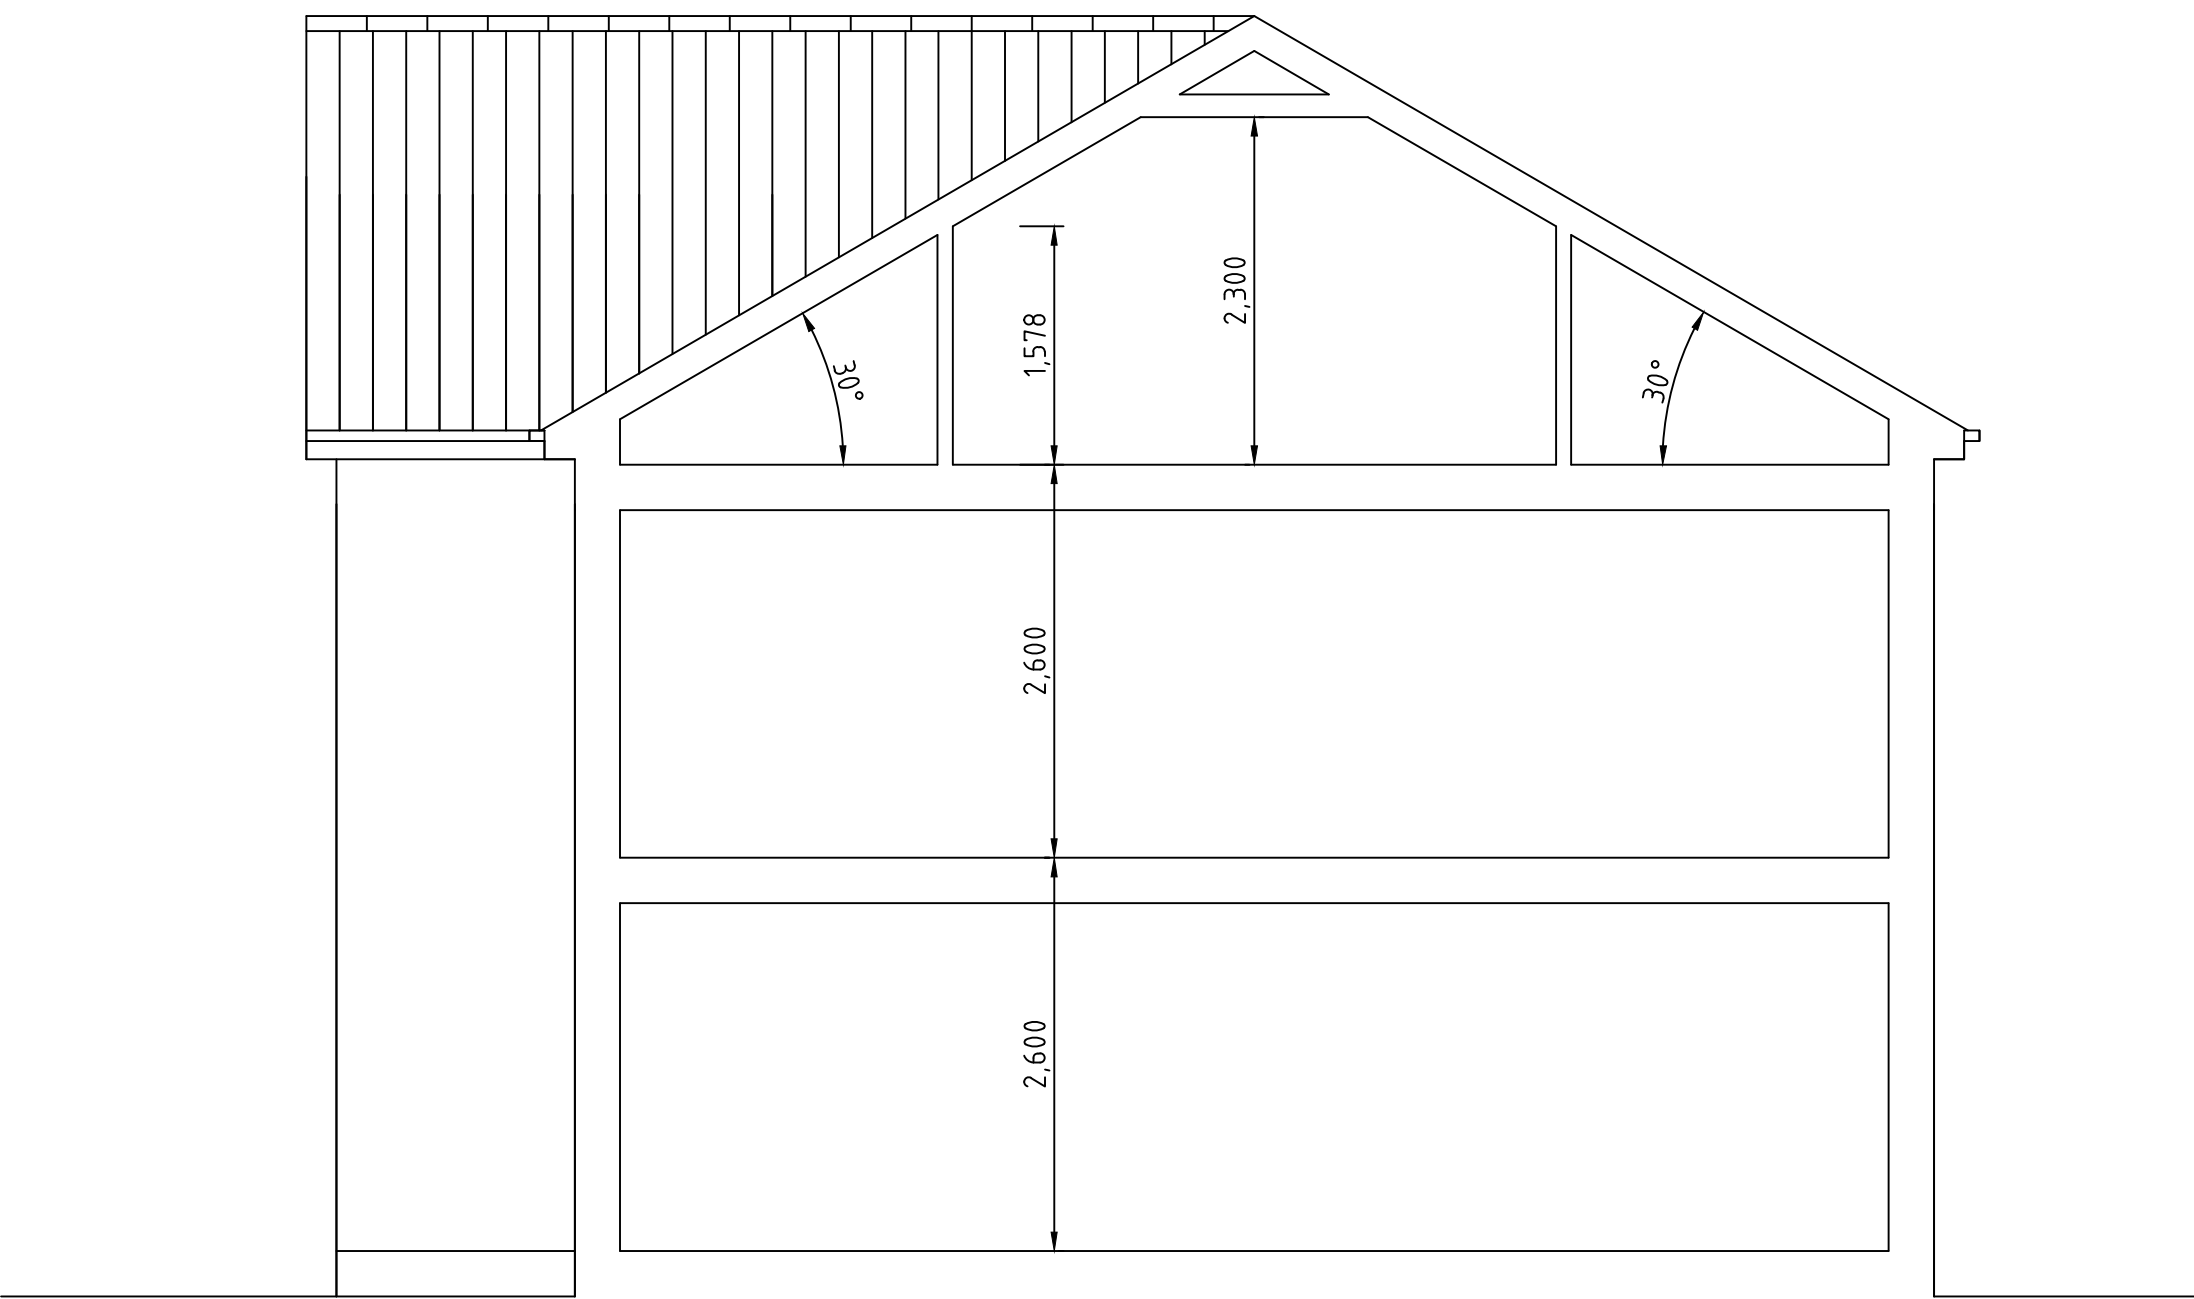

basic section

Rev. A Roof design amended to a hipped detail in accordance with planning department request.

REVISIONS

PETER DIMBERLINE Dip Arch, RIBA CHARTERED ARCHITECT	
2 TIPSEY COURT, STAINCROSS BARNSELEY, S75 6FZ	
tel/fax (01226) 390947 email: pdimberline@tiscali.co.uk	
CLIENT	John Carney
PROJECT	Proposed residential development of one detached dwelling
LOCATION	2 Ardsley Road, Worsbrough, Barnsley S70 4RN
DRAWING	Proposed dwelling details
SCALES	1:100 and 1:50
DATE	June 20
DRWG No.	2019/18/02
REV.	A
DRAWN BY	PD