



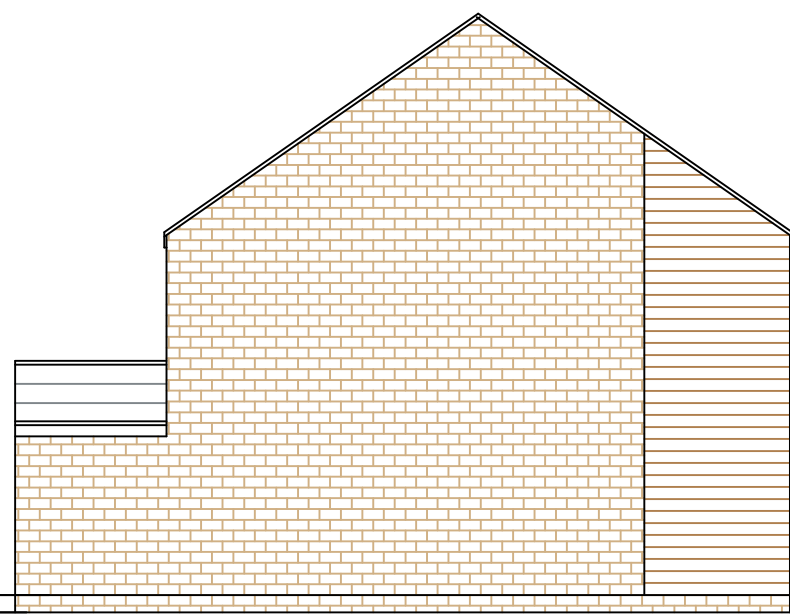

NORTH ELEVATION

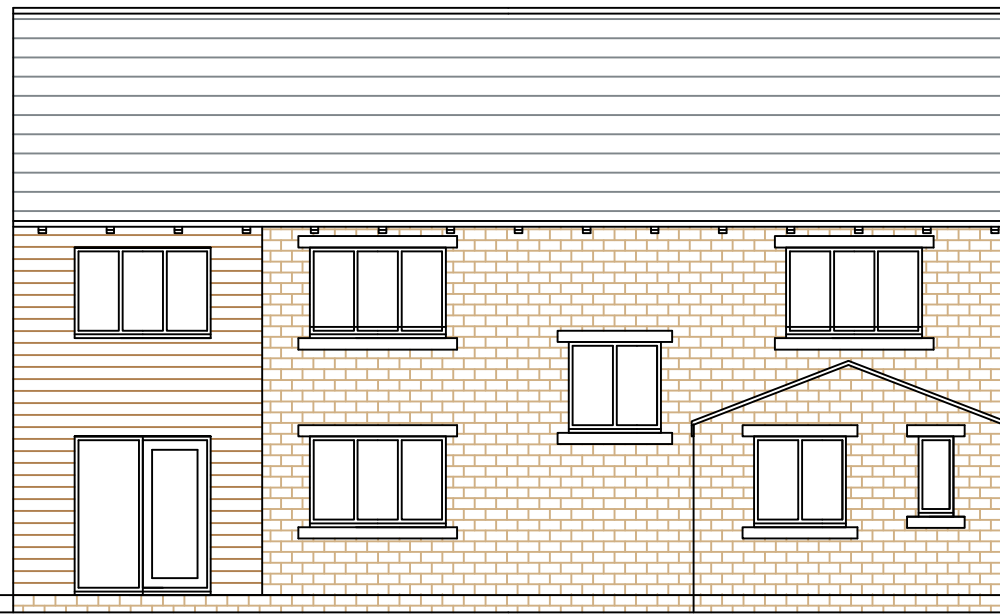


EAST ELEVATION




SOUTH ELEVATION




WEST ELEVATION

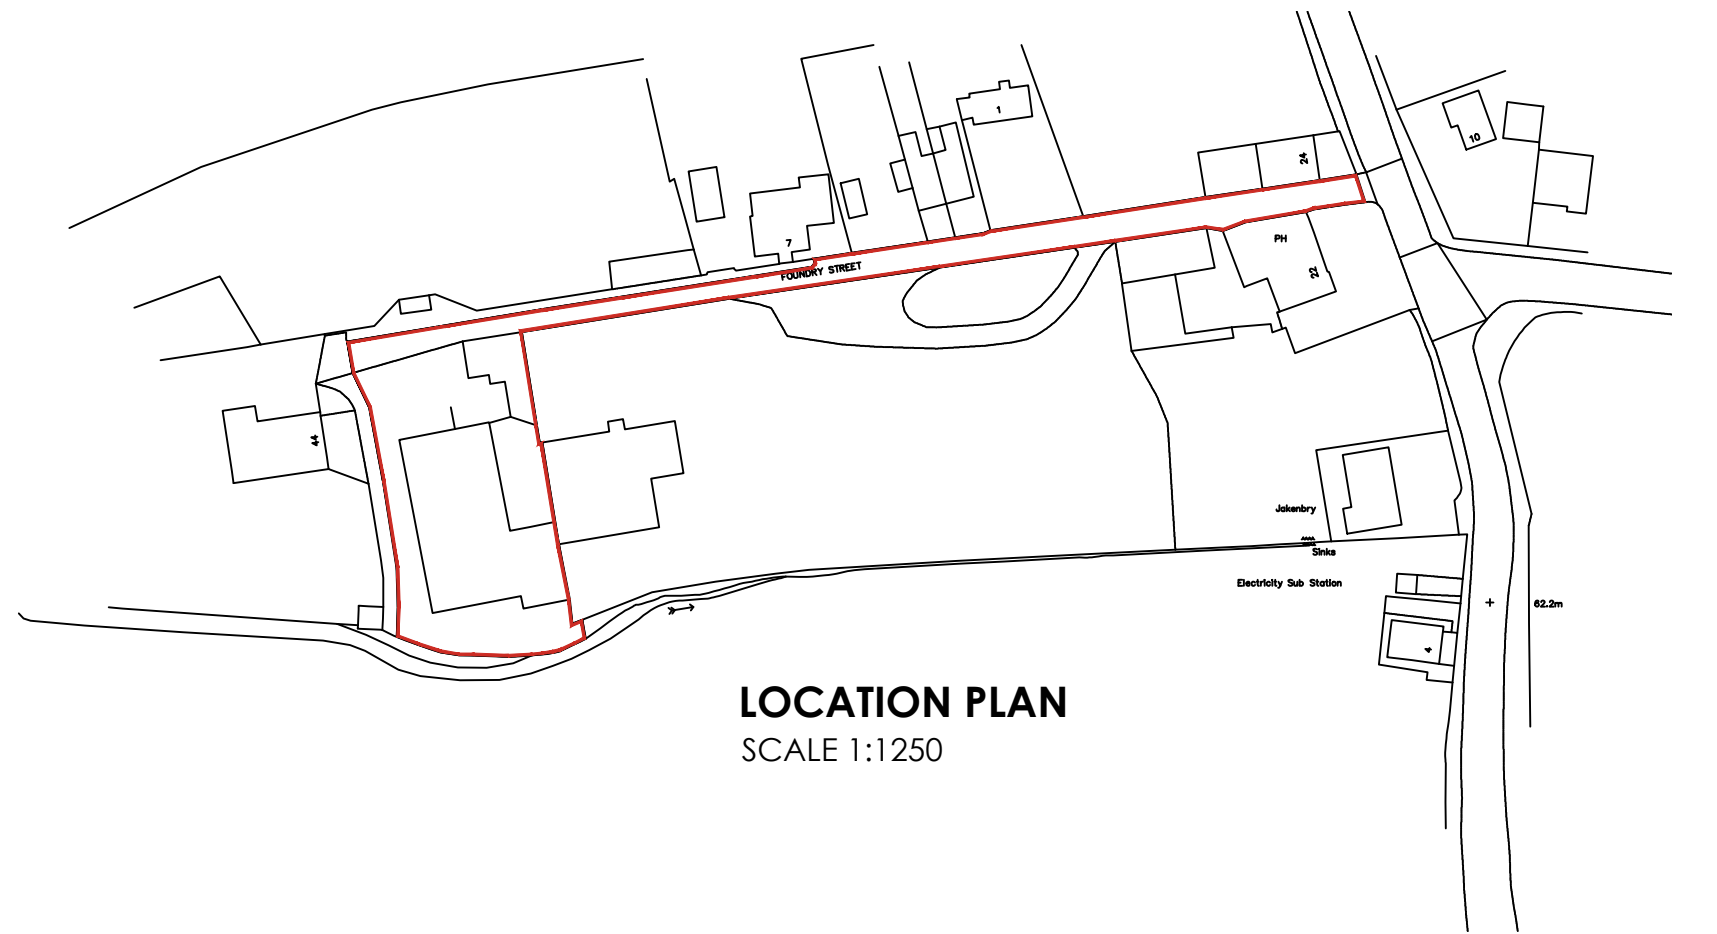


LOCATION PLAN
SCALE 1:1250

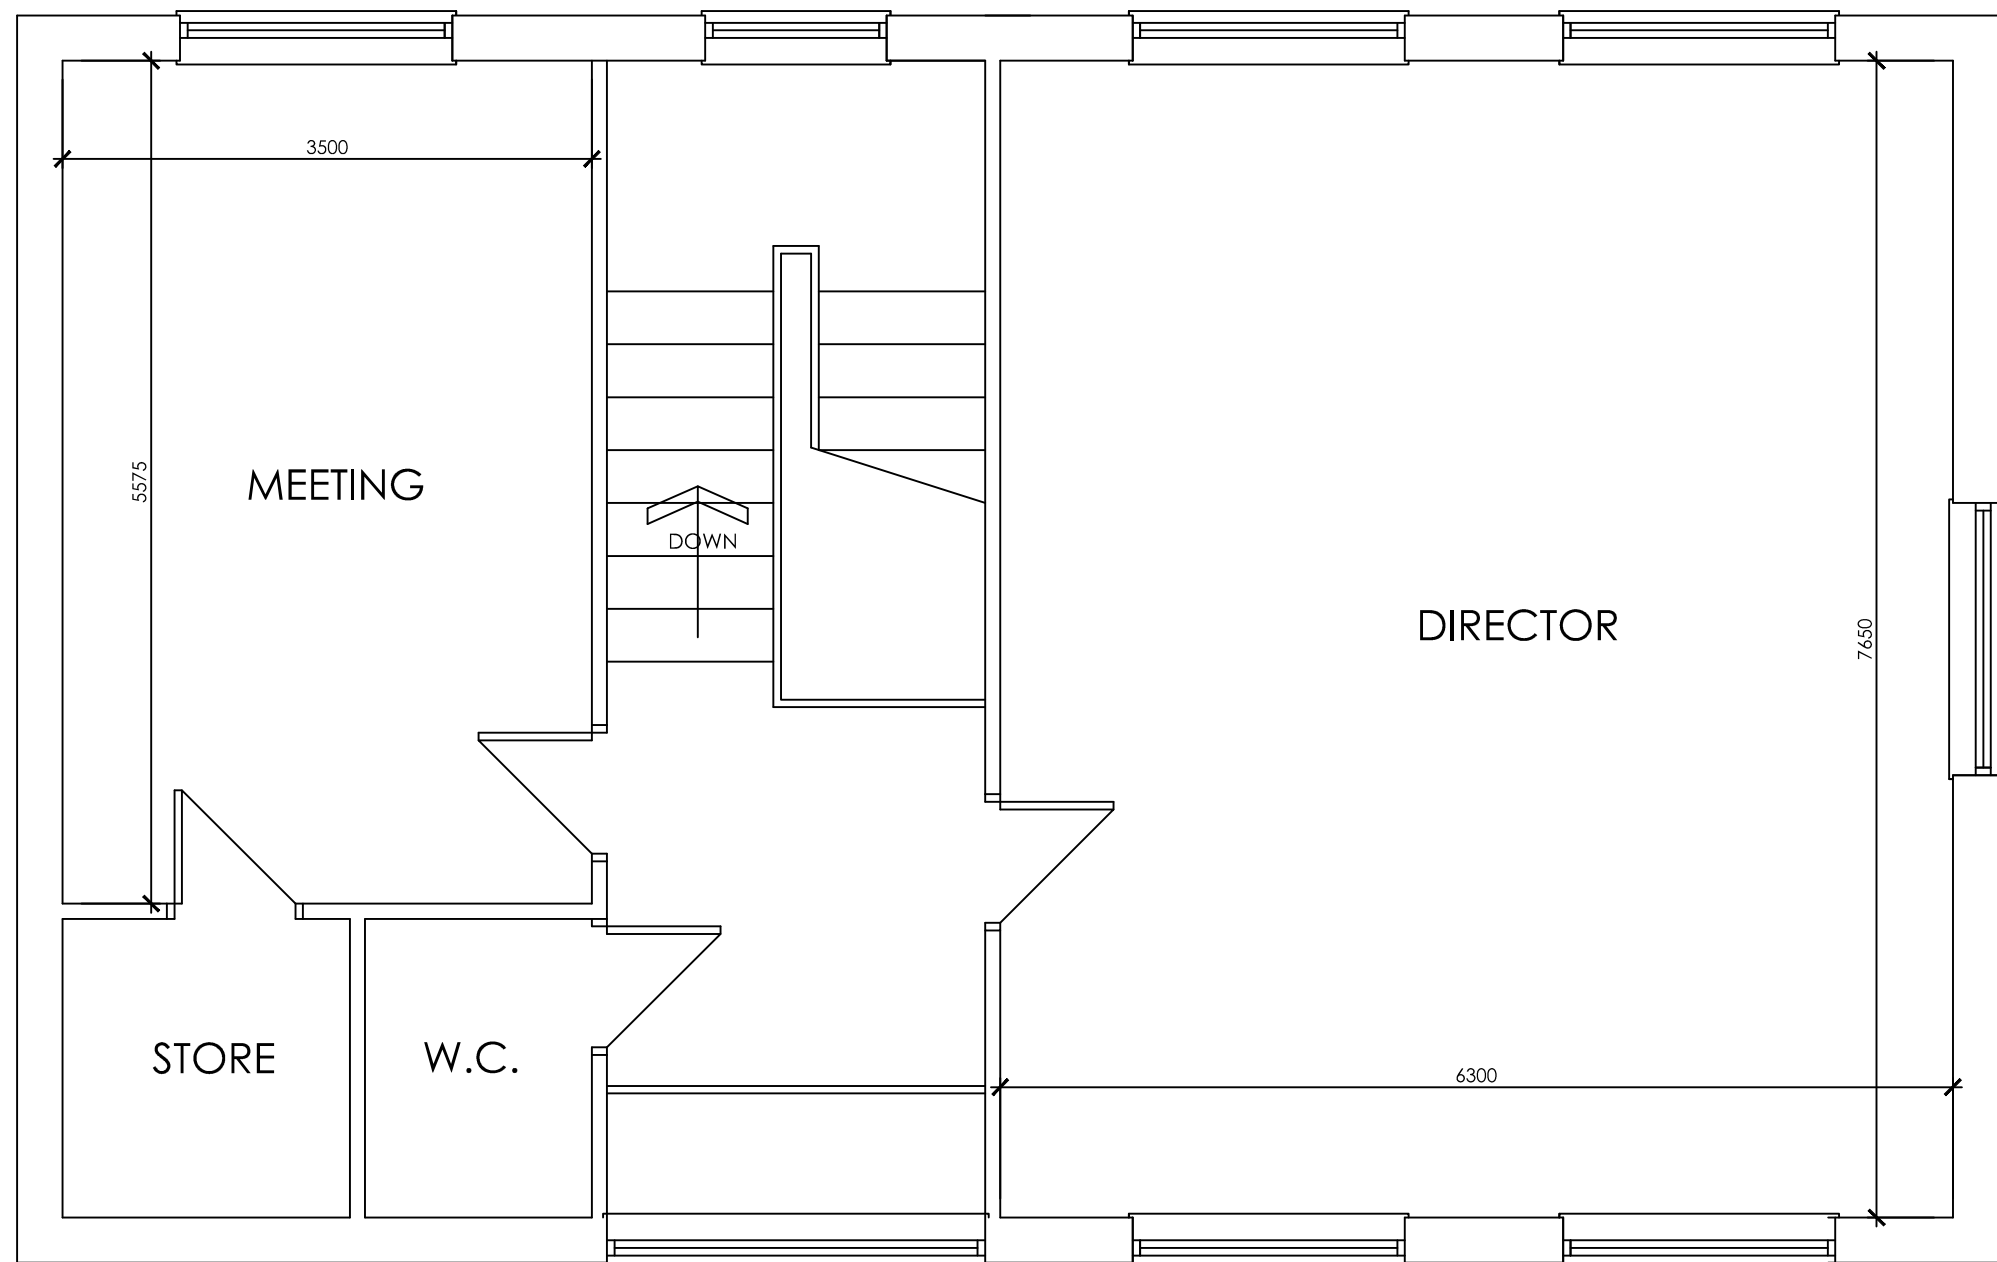

FIRST FLOOR PLAN

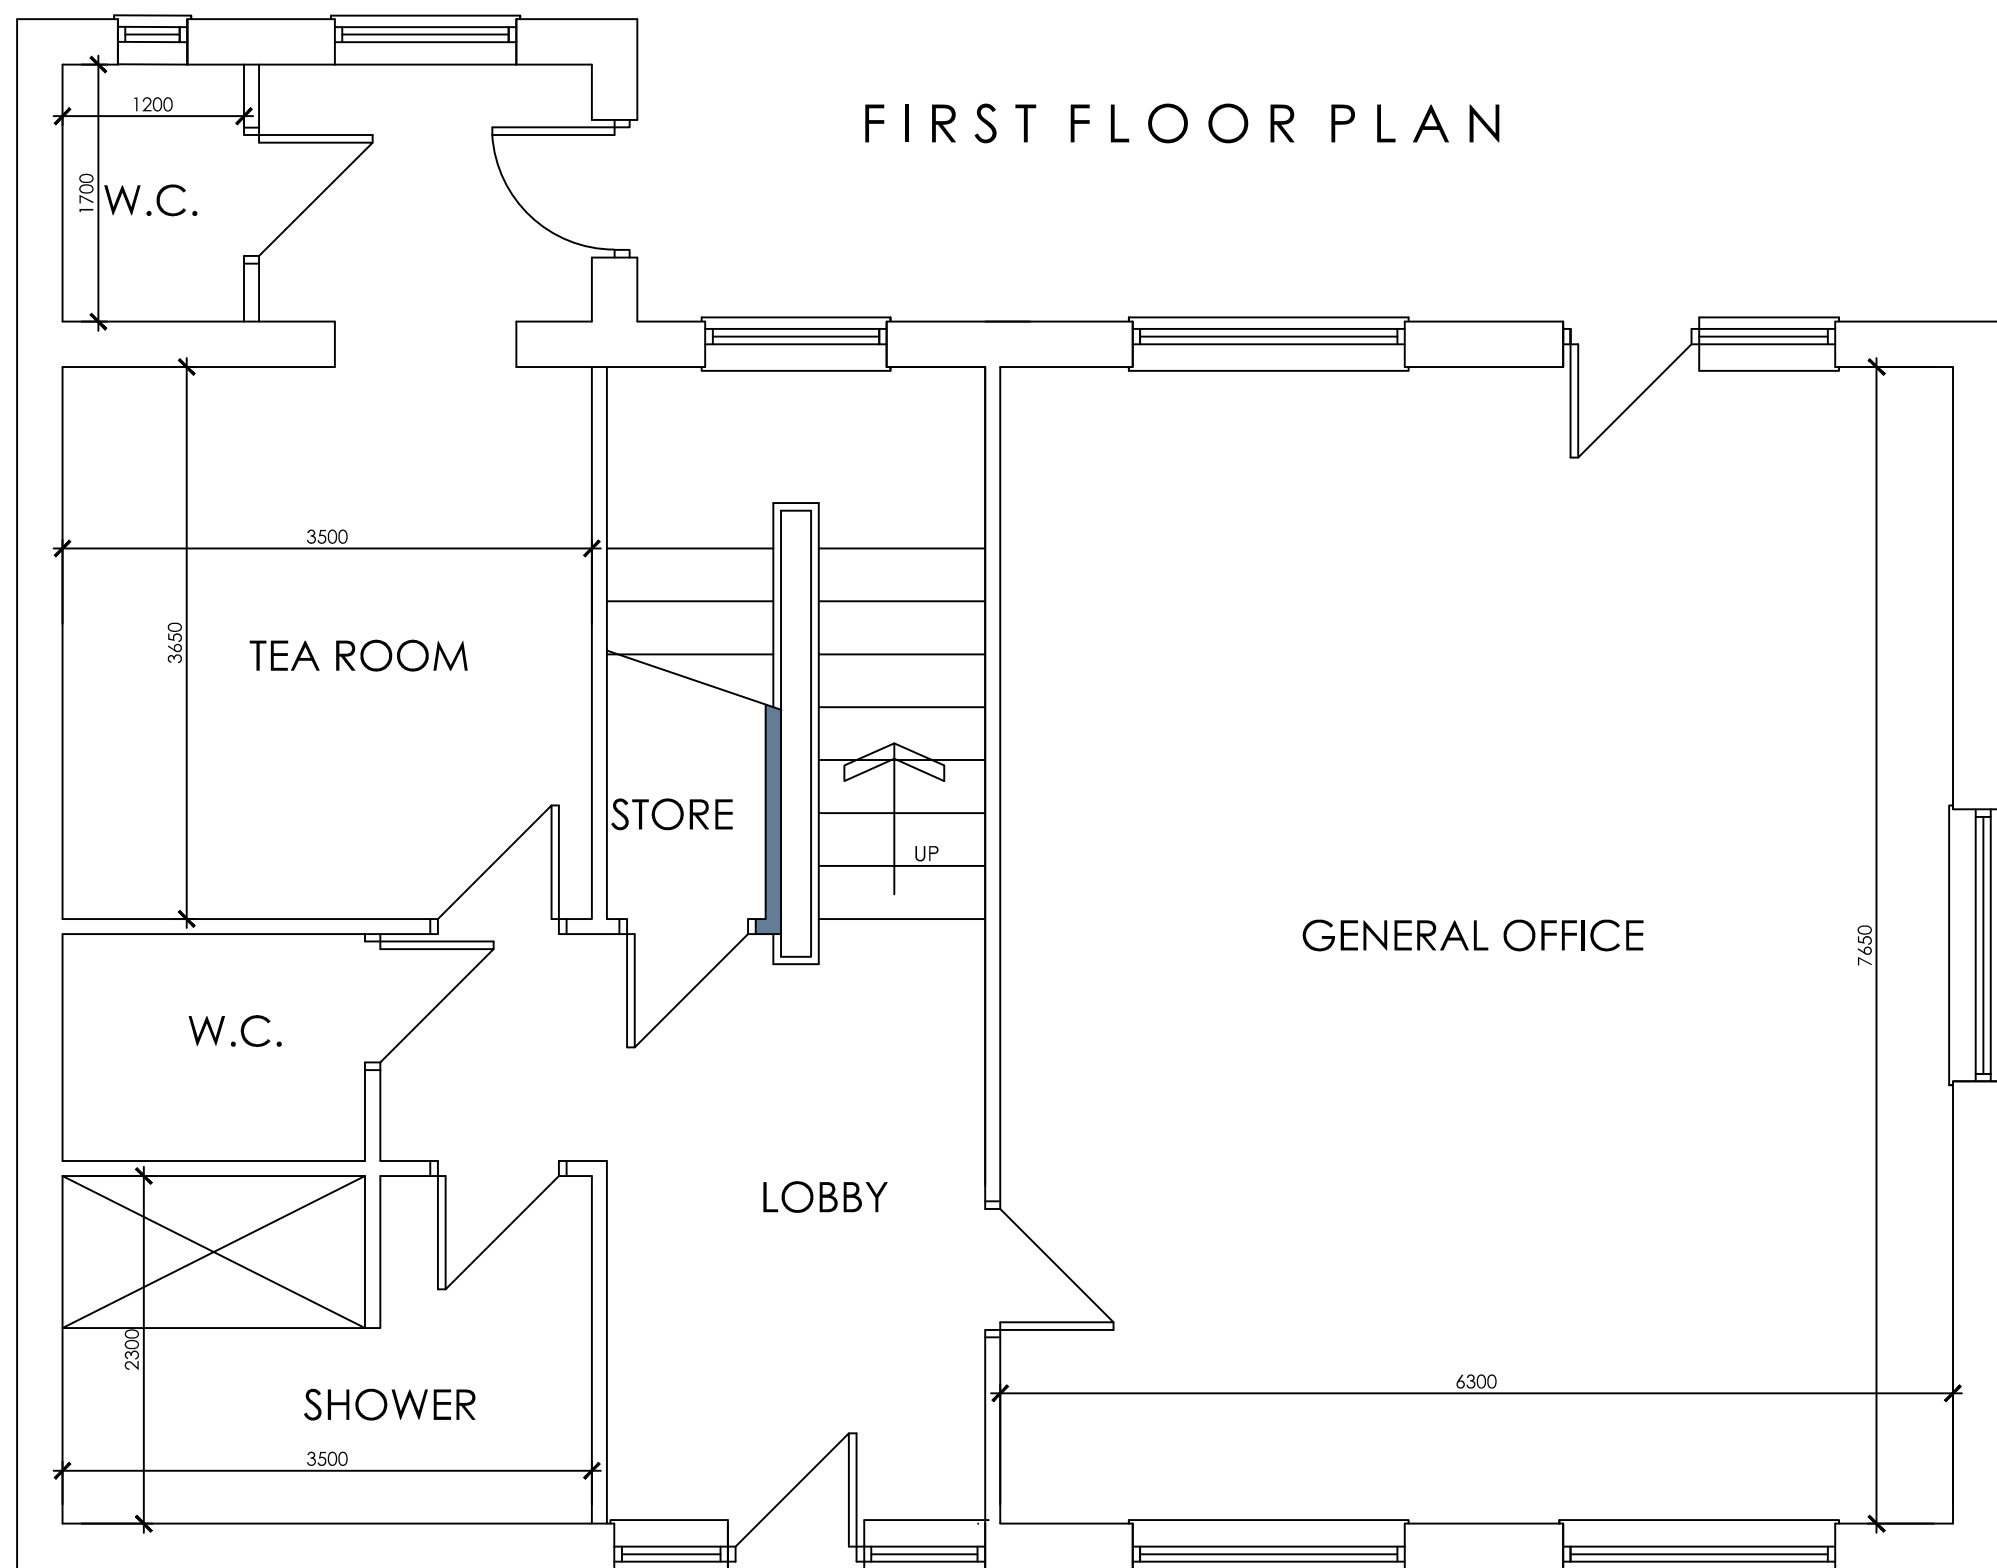


GROUND FLOOR PLAN

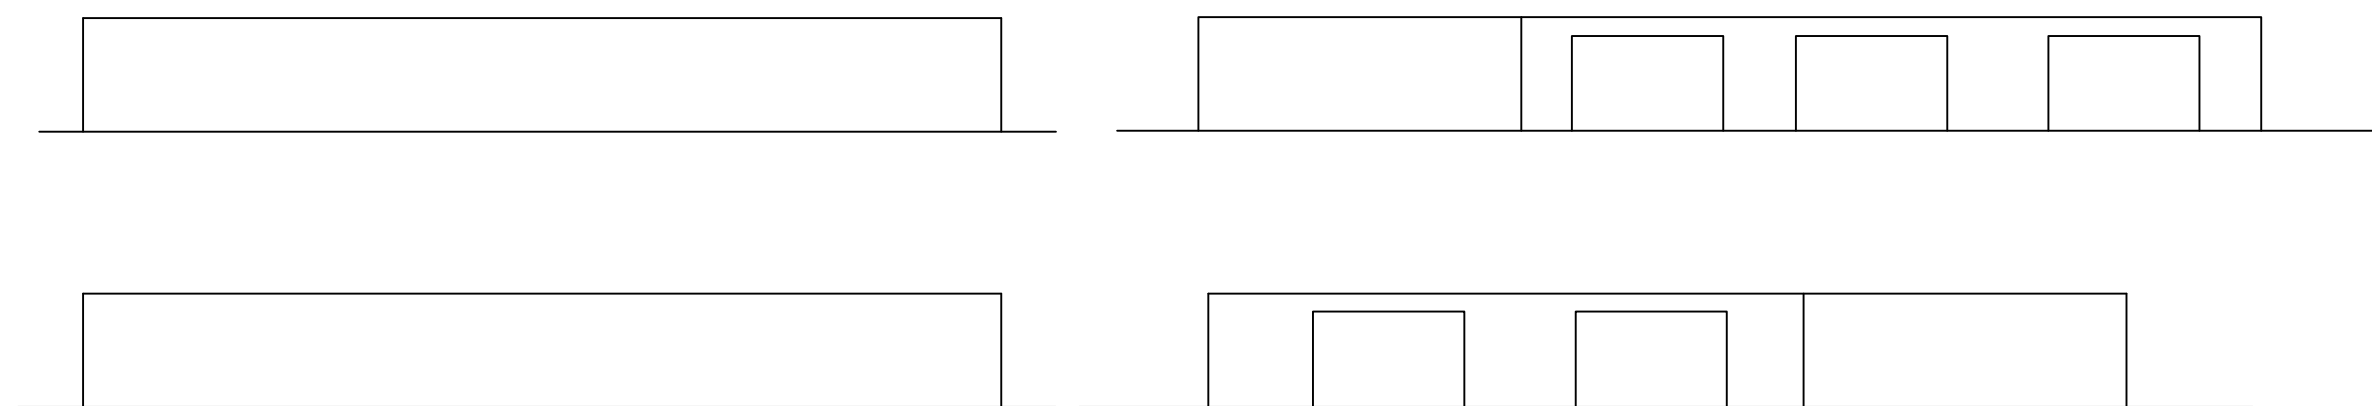

OUTBUILDING ELEVATIONS



SITE PLAN
SCALE 1:200

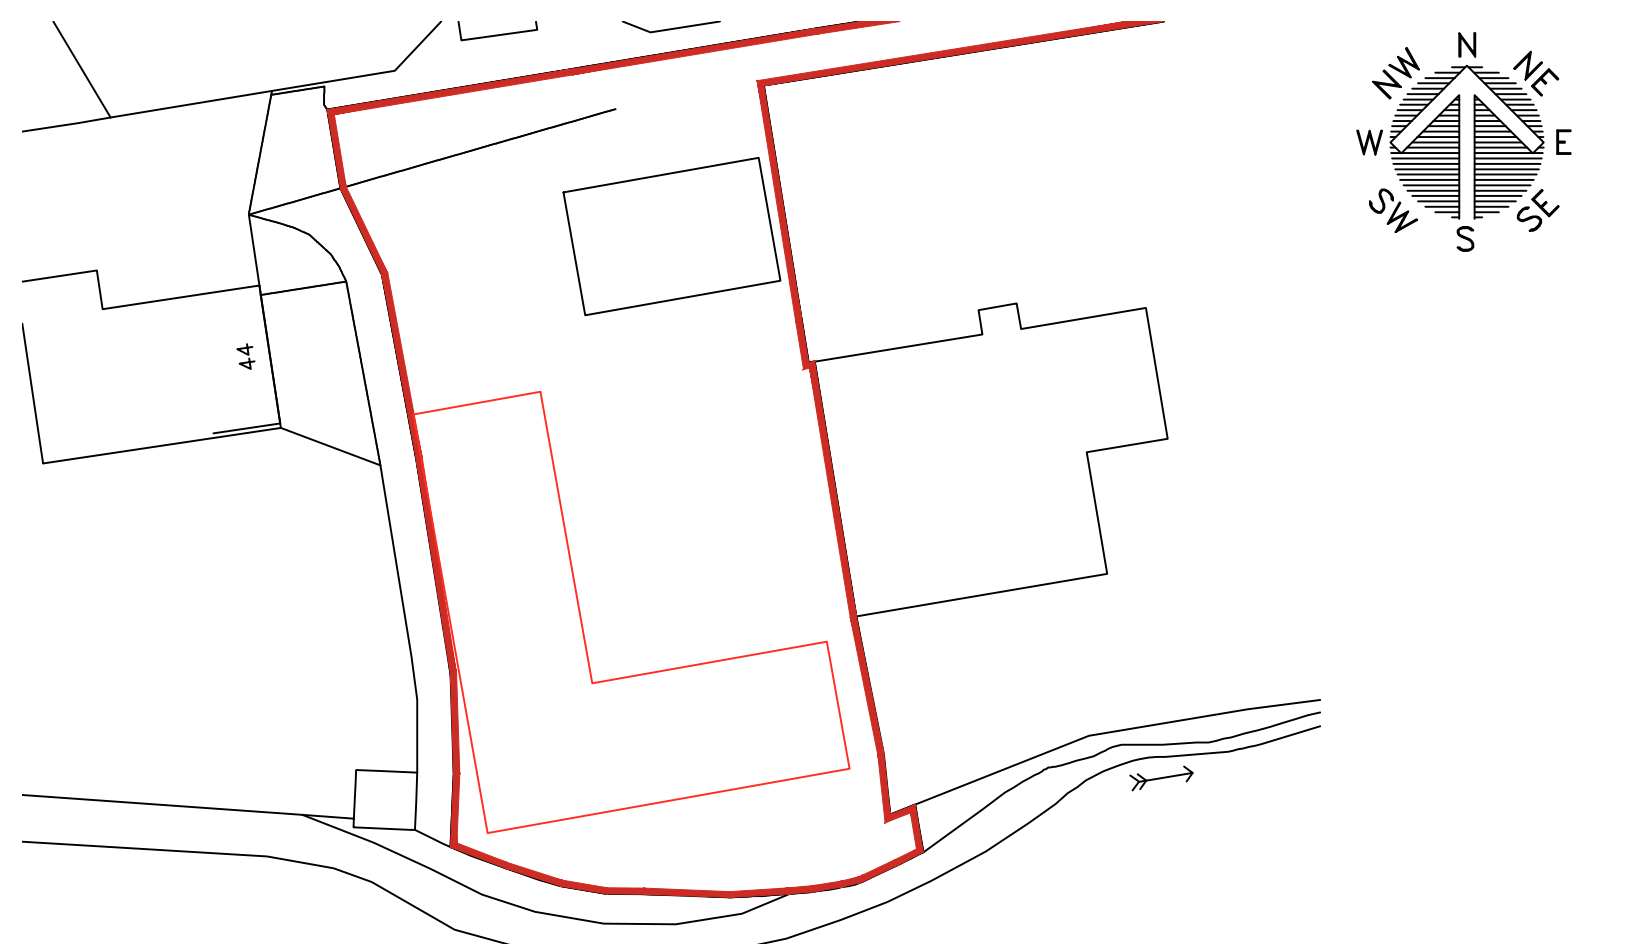

BLOCK PLAN
SCALE 1:500

White Agus PARTNERSHIP			OFFICE ONE, 34 VICTORIA ROAD, BARNLEY, S70 2BU			Phone: 01226 208482 Email: info@whiteaguspартnership.co.uk Web: www.whiteaguspартnership.co.uk		
ARCHITECTURAL SERVICES			Project.			Client.		
OFFICE BLOCK AND SITE FOUNDRY STREET, ELSECAR S74 8EQ			Date.			MR A. GALLAGHER		
Drawing Title.			JAN 2022			Scale.		
PLANS & ELEVATIONS			Ref.			1:50 & 1:100 @ A1		
Date			18/02/2022			Dwg. No.		
Suffix			A			01		
Description			REVISED			Rev.		
08/03/2022			REVISED TO CLIENTS REQUIREMENTS			B		