



Drawing No.	Rev No.
MNF001 -003	A

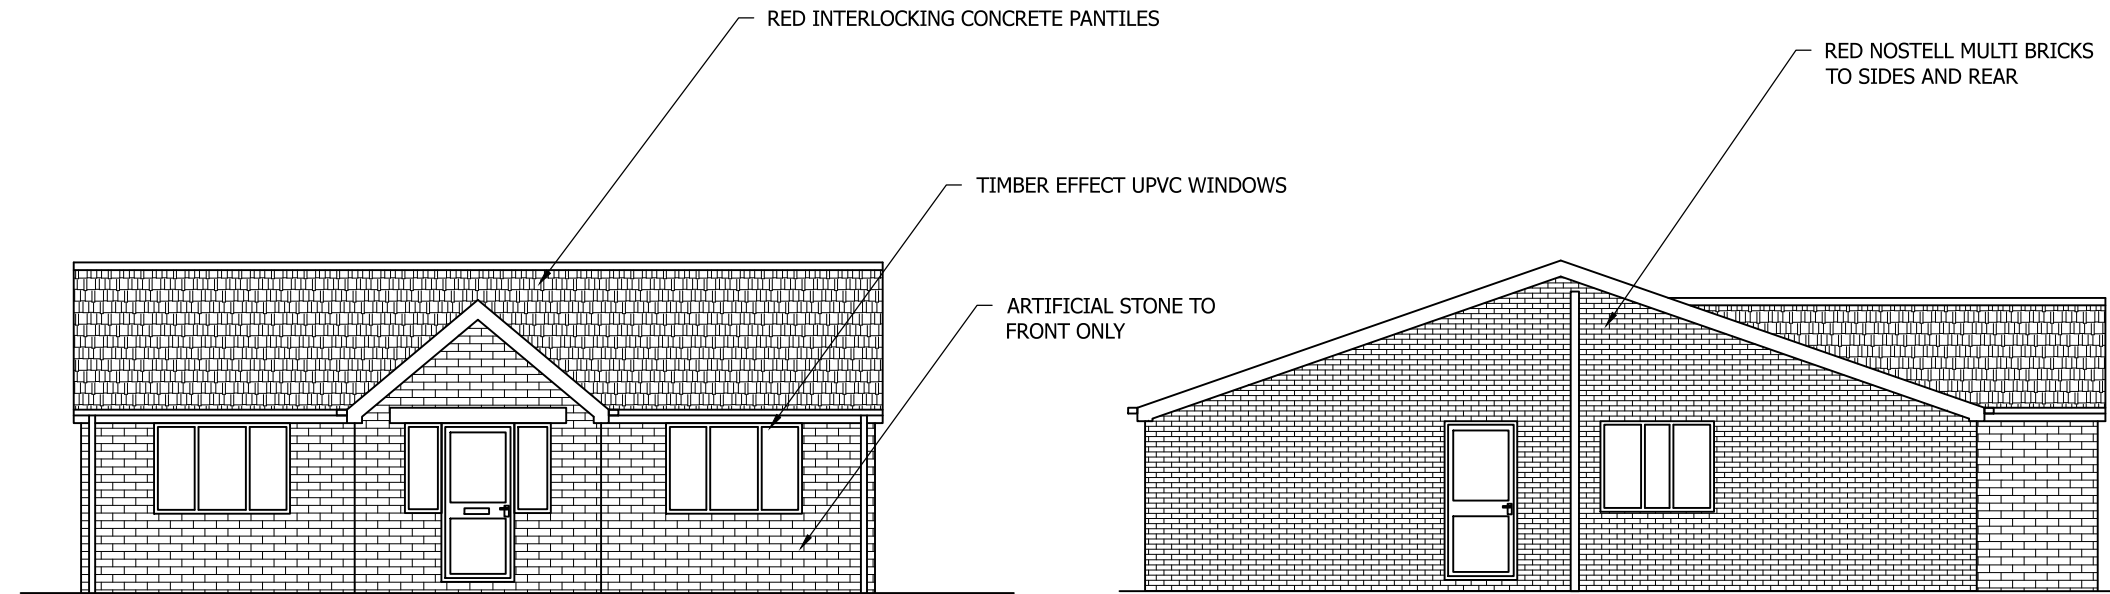


PROPOSED FRONT ELEVATION
SCALE 1:100 AT A3

PROPOSED END ELEVATION
SCALE 1:100 AT A3

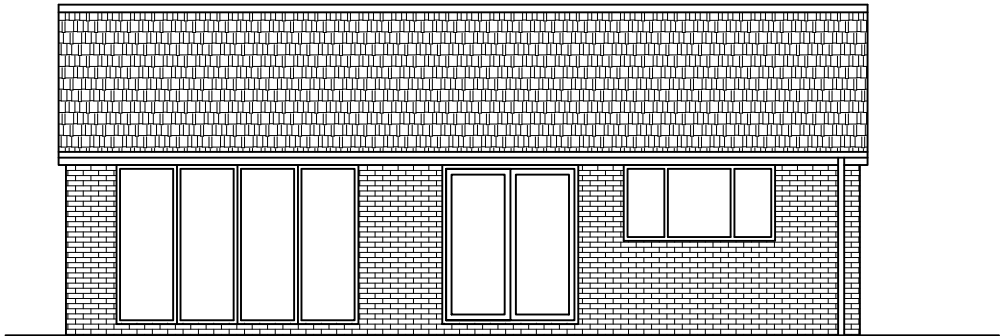

PROPOSED REAR ELEVATION
SCALE 1:100 AT A3

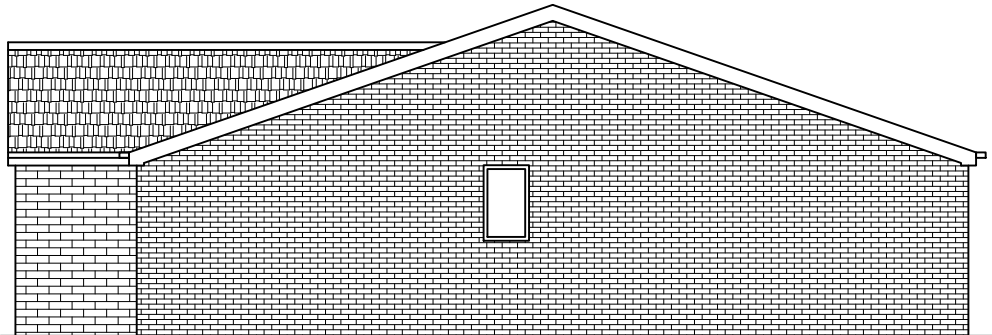

PROPOSED END ELEVATION
SCALE 1:100 AT A3

DO NOT SCALE: Contractor to check all dimensions and report any omissions or errors

NOTES

A	Dormer removed	JRB			03/03/16
Rev	Description	By	Chk	App	Date

JRB DESIGNS Ltd
1 Saville Road
Cudworth
Barnsley
S72 8LT
Tel: 01226 383542
Fax: 01226 380078
Mob: 07970 541192
Email: john@jrbdesigns.co.uk

This drawing is copyright. © jrbdesigns Ltd.

Client
MR. N FISHER
152A CHURCHFIELD LANE
DARTON
BARNSLEY

Drawing Title
PROPOSED ELEVATIONS

Address
LAND OFF THE CLOSE
CARLTON
BARNSLEY
S71 3LA

Project Title:
PROPOSED NEW DETACHED BUNGALOW

Purpose of Issue:
PLANNING

Drawing Status
FIRST ISSUE

Scale at A3 AS SHOWN	Drawn By JRB	Date 13/01/2016
Checked By	Date 13/01/2016	Approved By Date 13/01/2016
Project No. MNF001	Drawing No. 003	Revision A

APPROVAL ☐ INFORMATION ☐ TENDER ☐ CONTRACT ☐ CONSTRUCTION ☐