



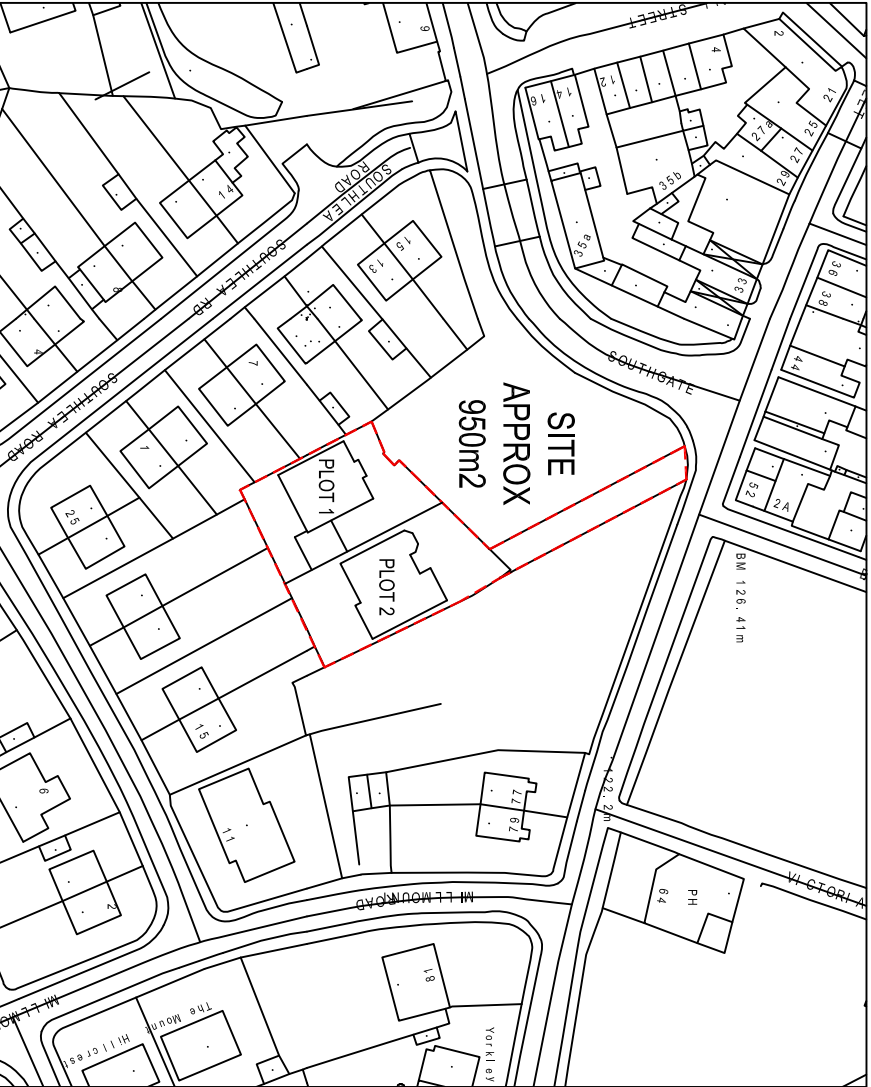

Location Plan

Scale 1:1250

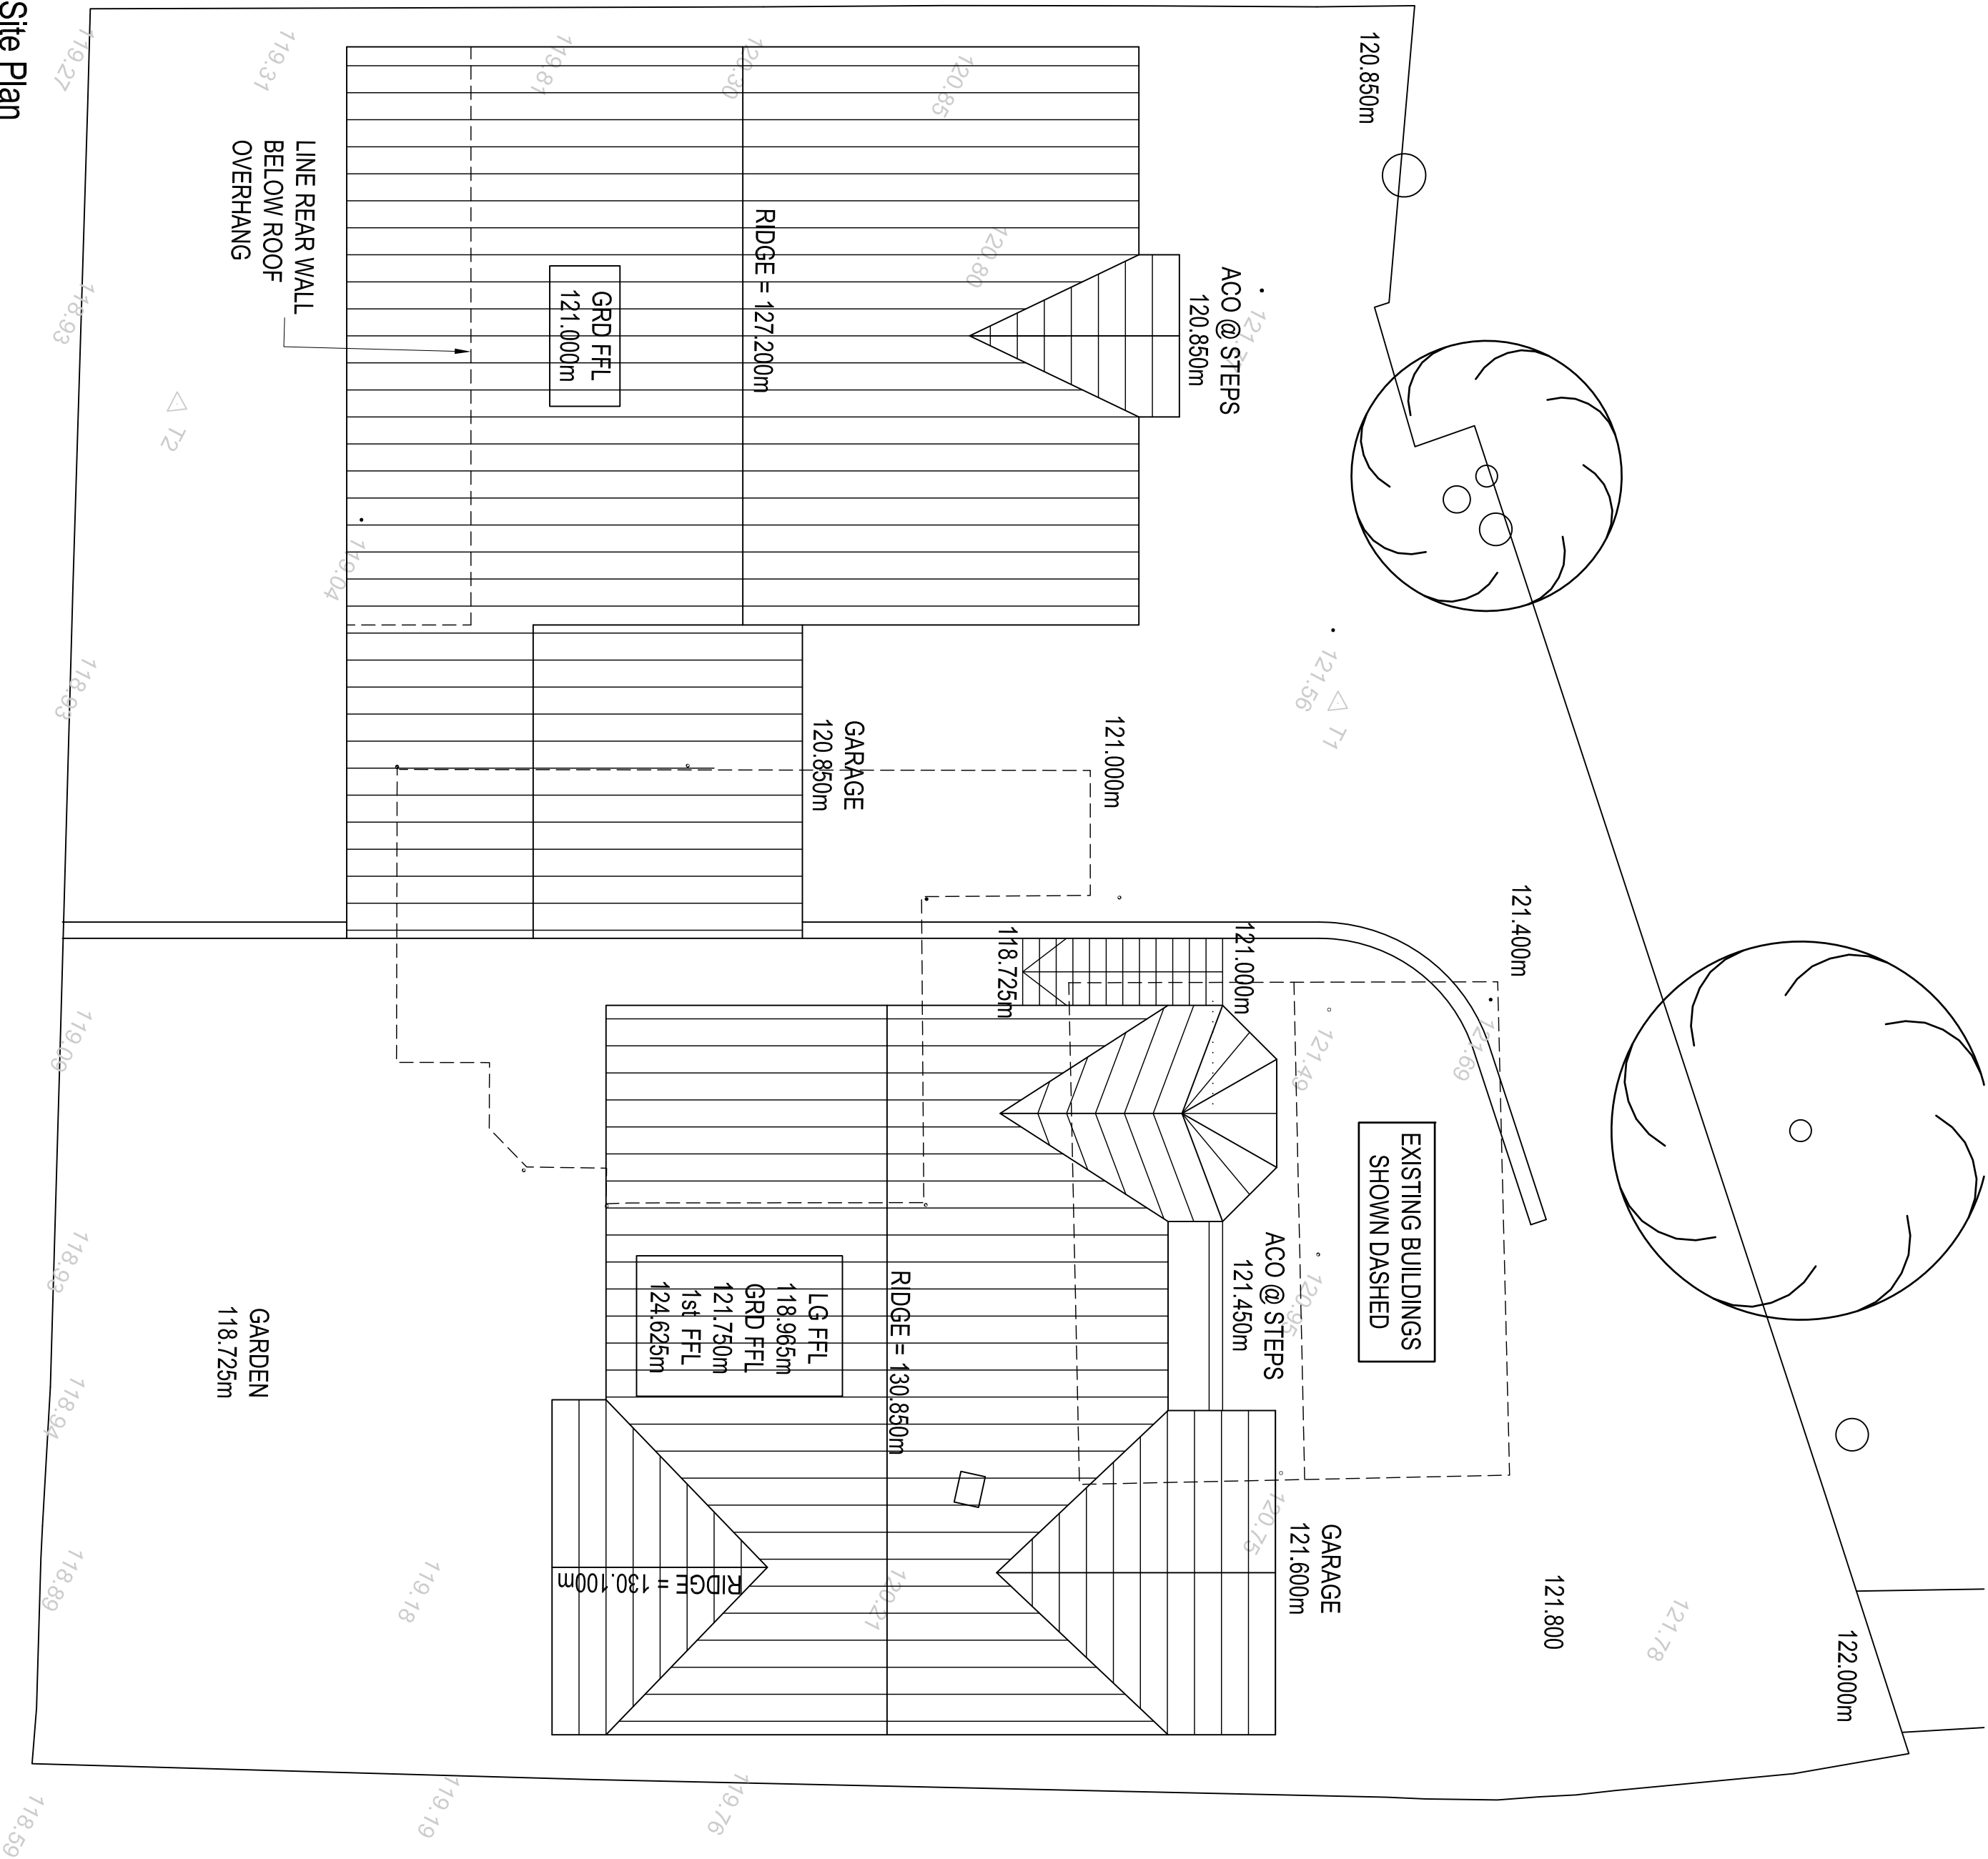

Site Plan

Scale 1:100

E2A Designs Ltd
8 Pennine View
Blacker Hill
Barnsley
South Yorkshire
S74 0FL
Tel/Fax: 01225 889841
Mobile: 079 406 5744



PROJECT:

Proposed Residential Development
49 King Street, Hoyland,
Barnsley, South Yorkshire, S74 9JU

CLIENT:

Mr Hardy

TITLE:

Site and Location Plan

SCALE: AS SHOWN @ A2	DRAWN BY: CV	CHECKED BY: CV	DRAWING No.: PJ1	REV: -
DATE: Jan 2013				