





EXISTING FRONT ELEVATION

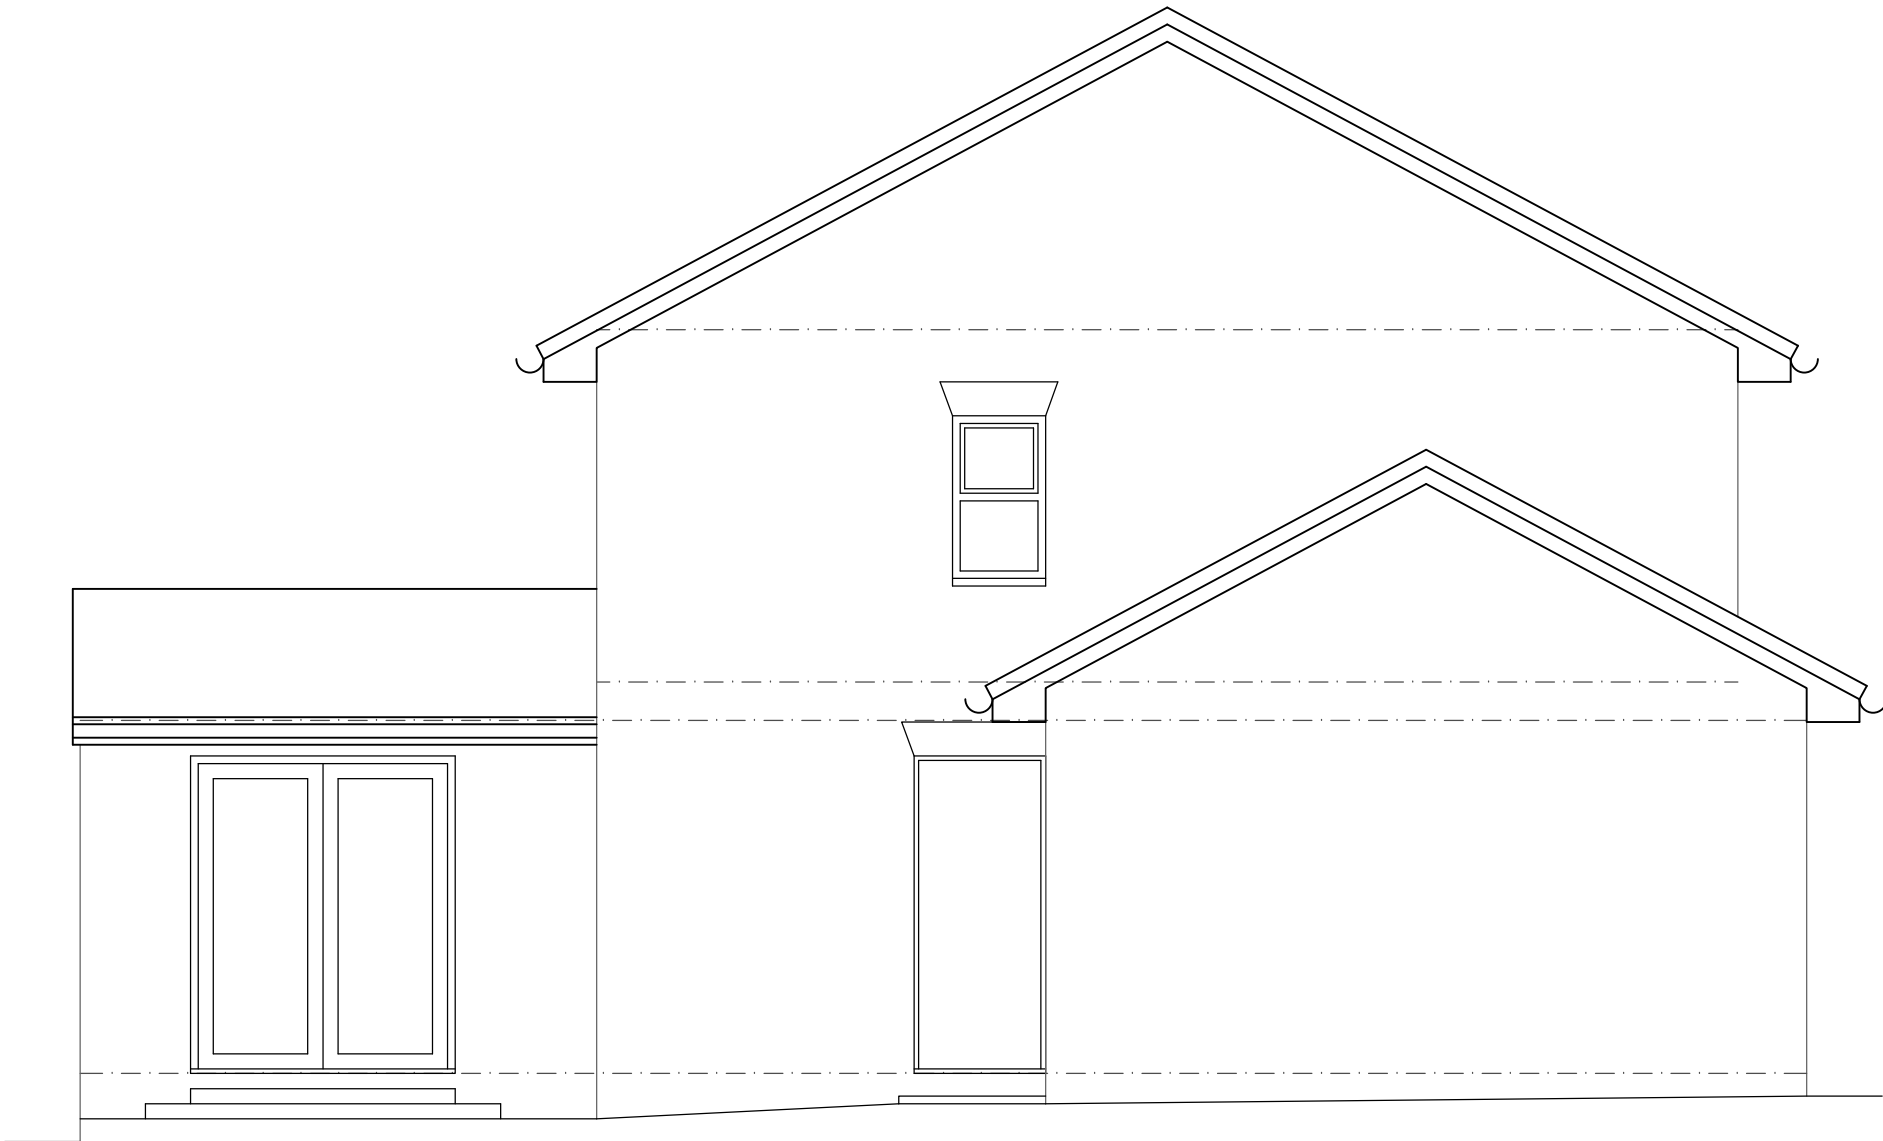

EXISTING SIDE ELEVATION



EXISTING REAR ELEVATION

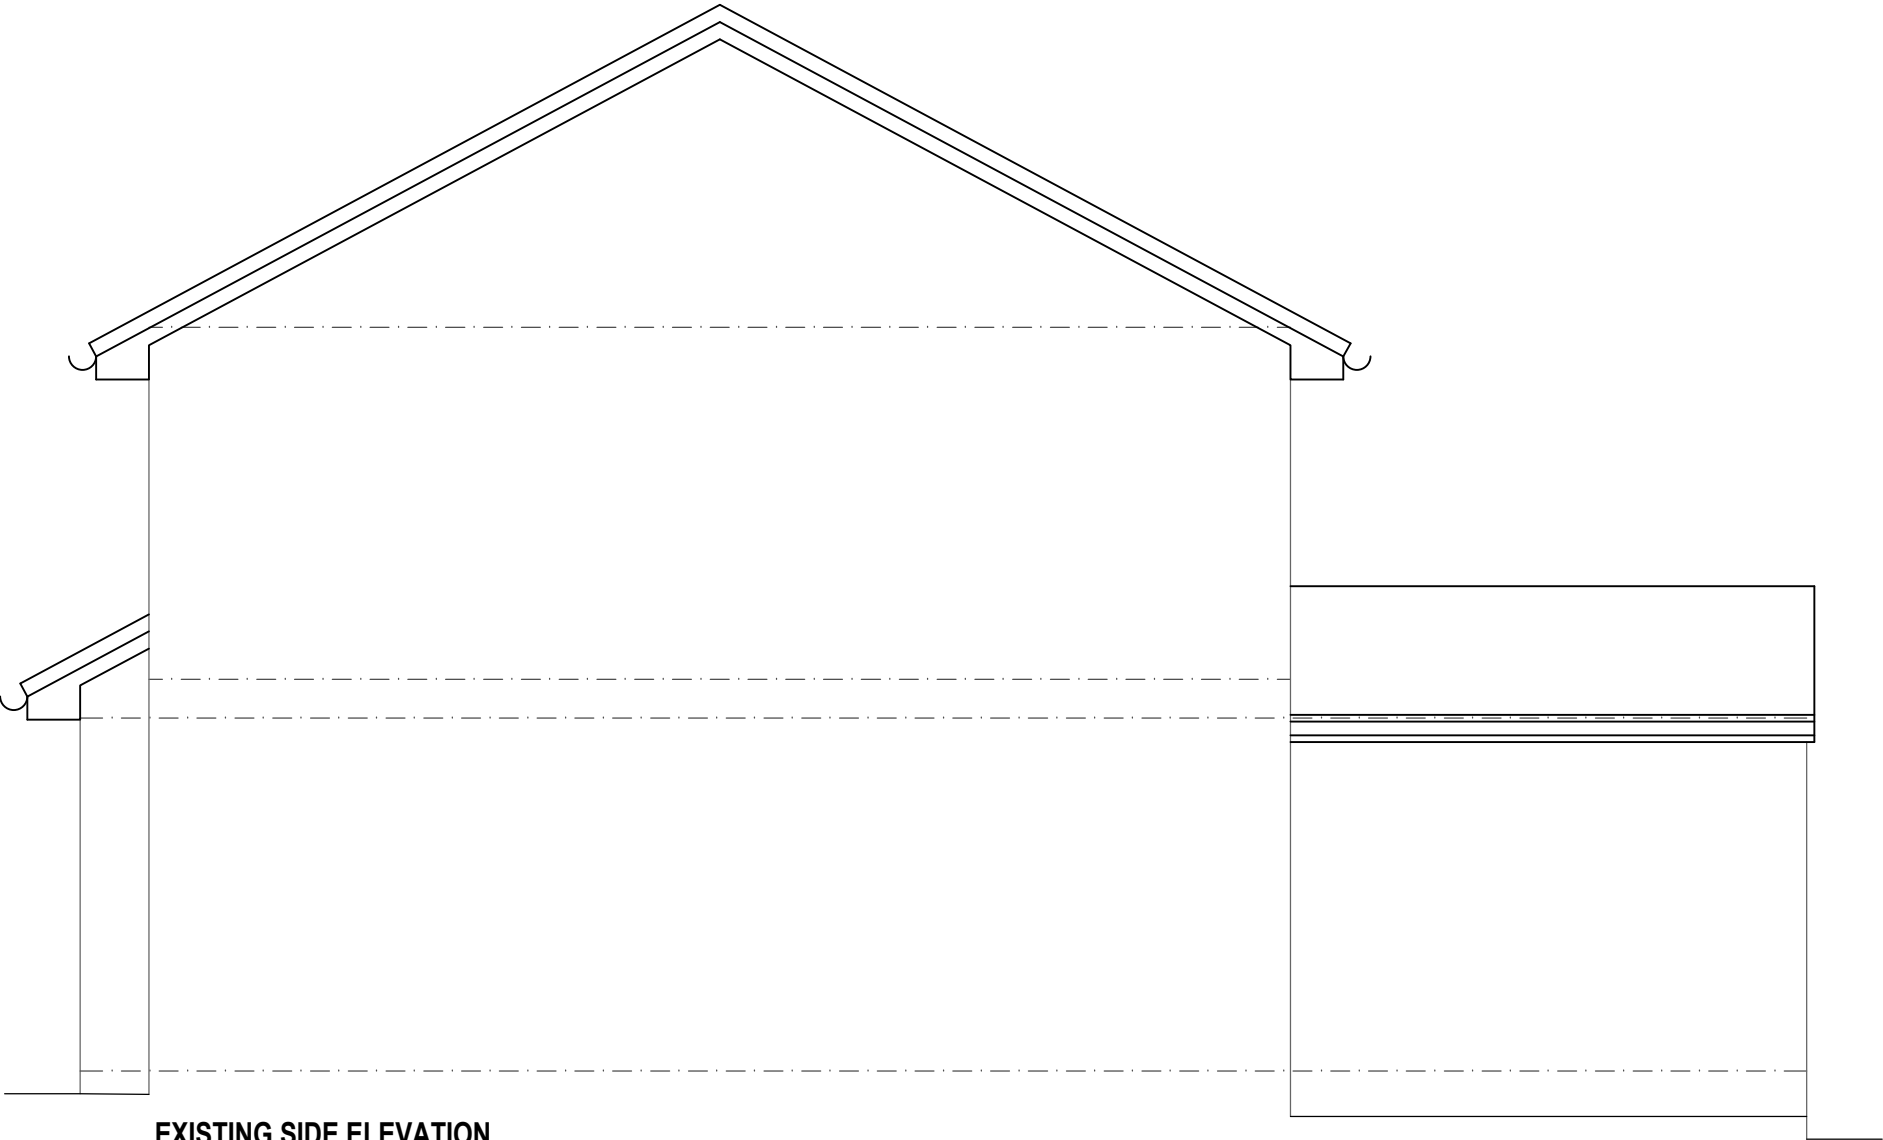

EXISTING SIDE ELEVATION

Notes:	
xx	

X	x	X	x
REV:	DESCRIPTION:	BY:	DATE:
STATUS:			

STEN
ARCHITECTURE

Suite 4, Unit 1,
Benton Office Park,
Bennett Avenue,
Horbury,
Wakefield,
WF4 5RA
Tel: 01924 669424

Web: www.sten-architecture.co.uk
Twitter: [@STEN_arch](https://twitter.com/STEN_arch)
Facebook: [stenarchitecture](https://www.facebook.com/stenarchitecture)
LinkedIn: [Sten Architecture](https://www.linkedin.com/company/sten-architecture)

CLIENT:	Mr David Hoyle
---------	----------------

SITE:	14 Medway Close Barugh Green		
TITLE:	Existing Elevations		
SCALE AT A2:	DATE:	DRAWN:	CHECKED:
1:50	30.01.18	SD	
PROJECT NO:	DRAWING NO:	REVISION:	
1808	02		