




VIEW A

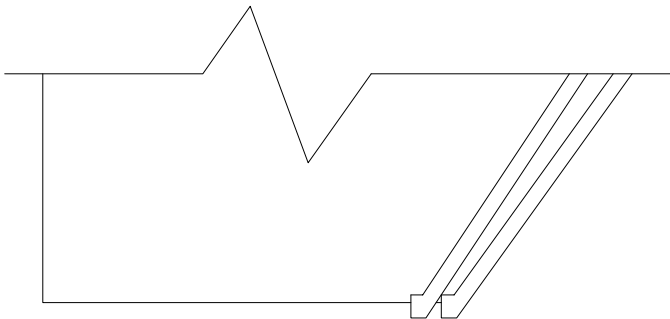


REAR ELEVATION

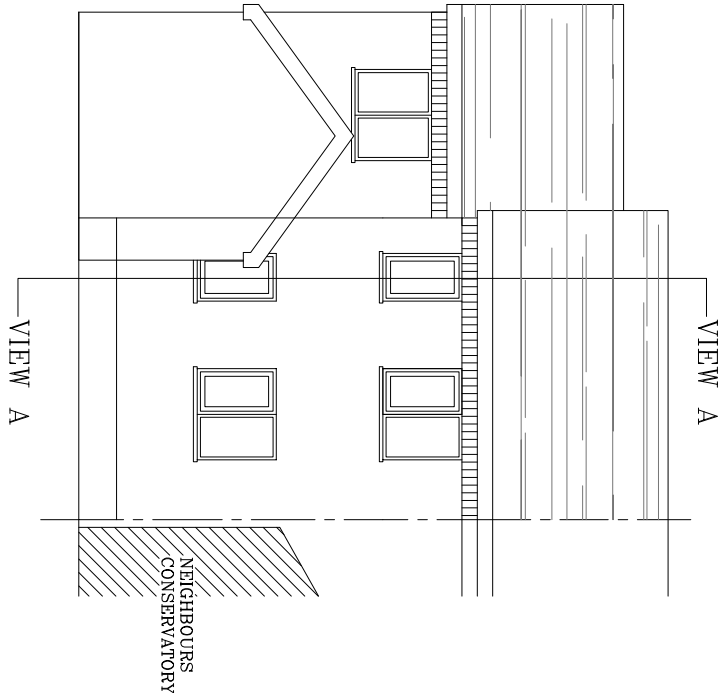


SIDE ELEVATION

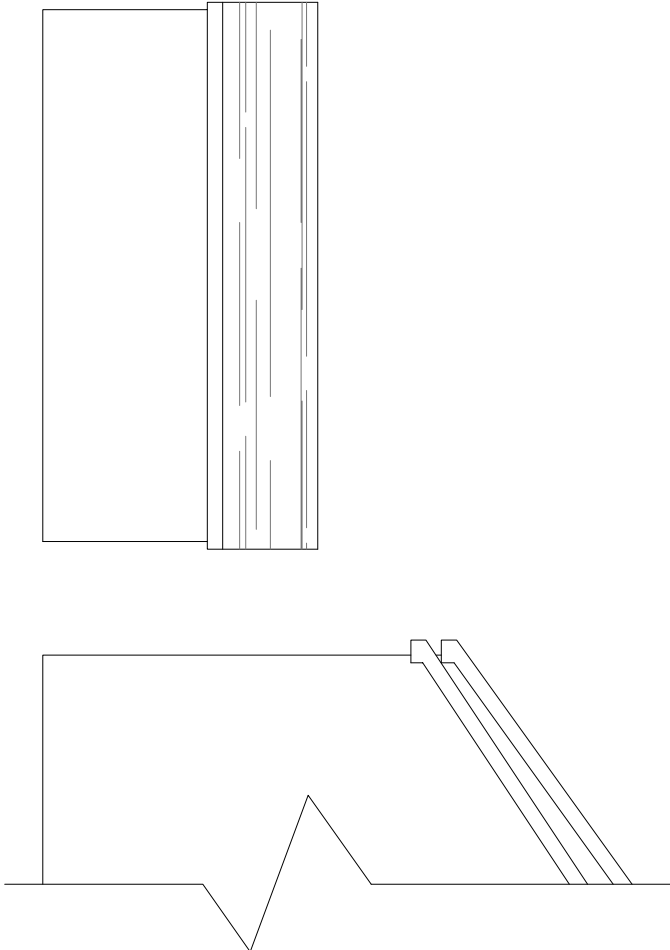

BOUNDARY

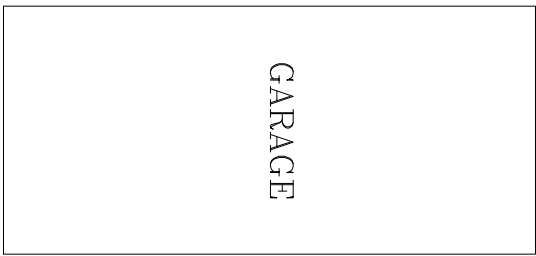

BOUNDARY

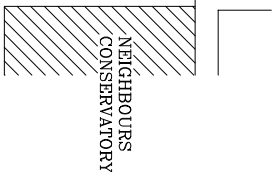

EXISTING

Drawing No: 4842/01	Page Ref No: NM1235AP
Title: HINCHCLIFFE	Drawn: A.BURGESS
6 MILFORD AVENUE ELSECAR BARNESLEY SOUTH YORKSHIRE S74 8DT	Scale: 1:100

EVEREST CONSERVATORIES
UNIT 7
NORTH ORBITAL COMMERCIAL PARK,
NAPSBUURY LANE,
ST ALBANS
AL1 1XB

Date: 20/06/2011

(1:100) (1:50)

m

m

6

3

5

2

4

1

3

2

1

0

6

3

5

2

4

1

3

2

1

0

6

3

5

2

4

1

3

2

1

0

6

3

5

2

4

1

3

2

1

0

6

3

5

2

4

1

3

2

1

0

6

3

5

2

4

1

3

2

1

0

Paper Size A3