



Graphical Scale 1100										0	1	2	3	4	5	10m
Drawn by :		MJB			Date :		15/06/12			Scale :		1:100 @ A1				
Status		Primary		Preparation		Tender		Construction		Use Issue						
Date :		15/06/12														
Approved by :		DC														
Revision						Date		Drawn		Approved						


Building D: Specialist Open Unit for Severe Learning Disabilities (LD) & Specialist Secure PICU Unit for Severe ASD and/or LD	
24 Beds (12 Mixed (6&6), 12 Mixed (6&6))	
Medium Security	
GFA: Ground Floor:	1110m ²
First Floor:	197m ²
TOTAL:	1307m ²

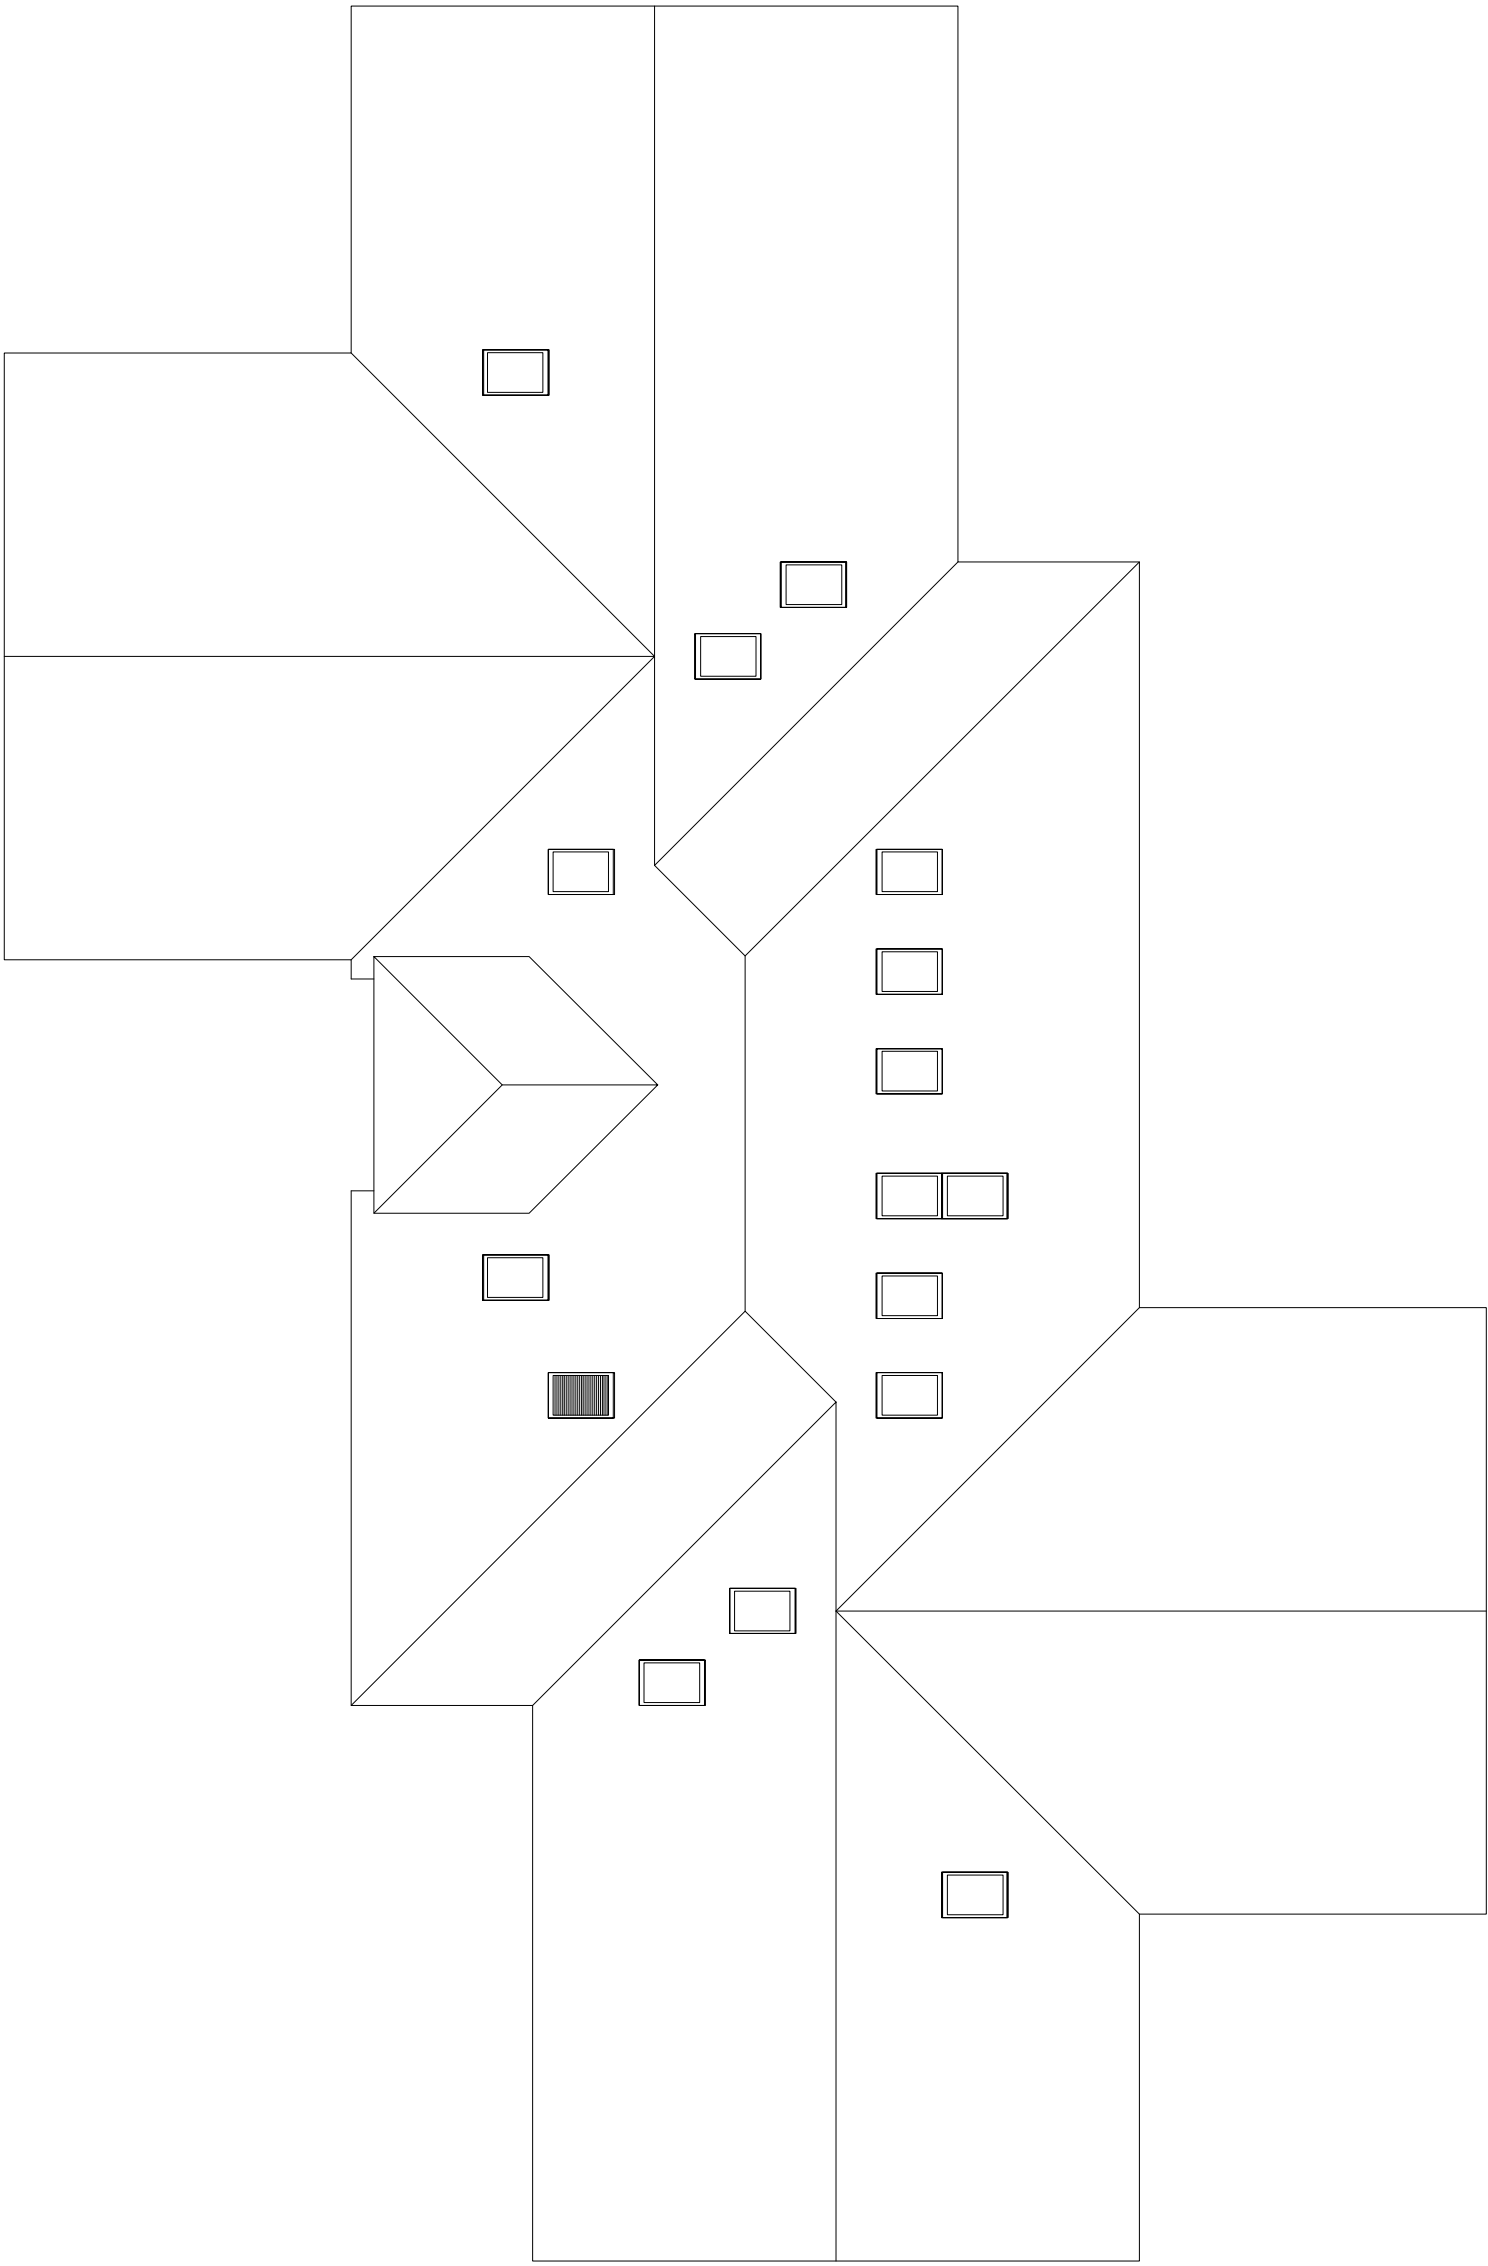

Building D - Roof Plan Scale 1200

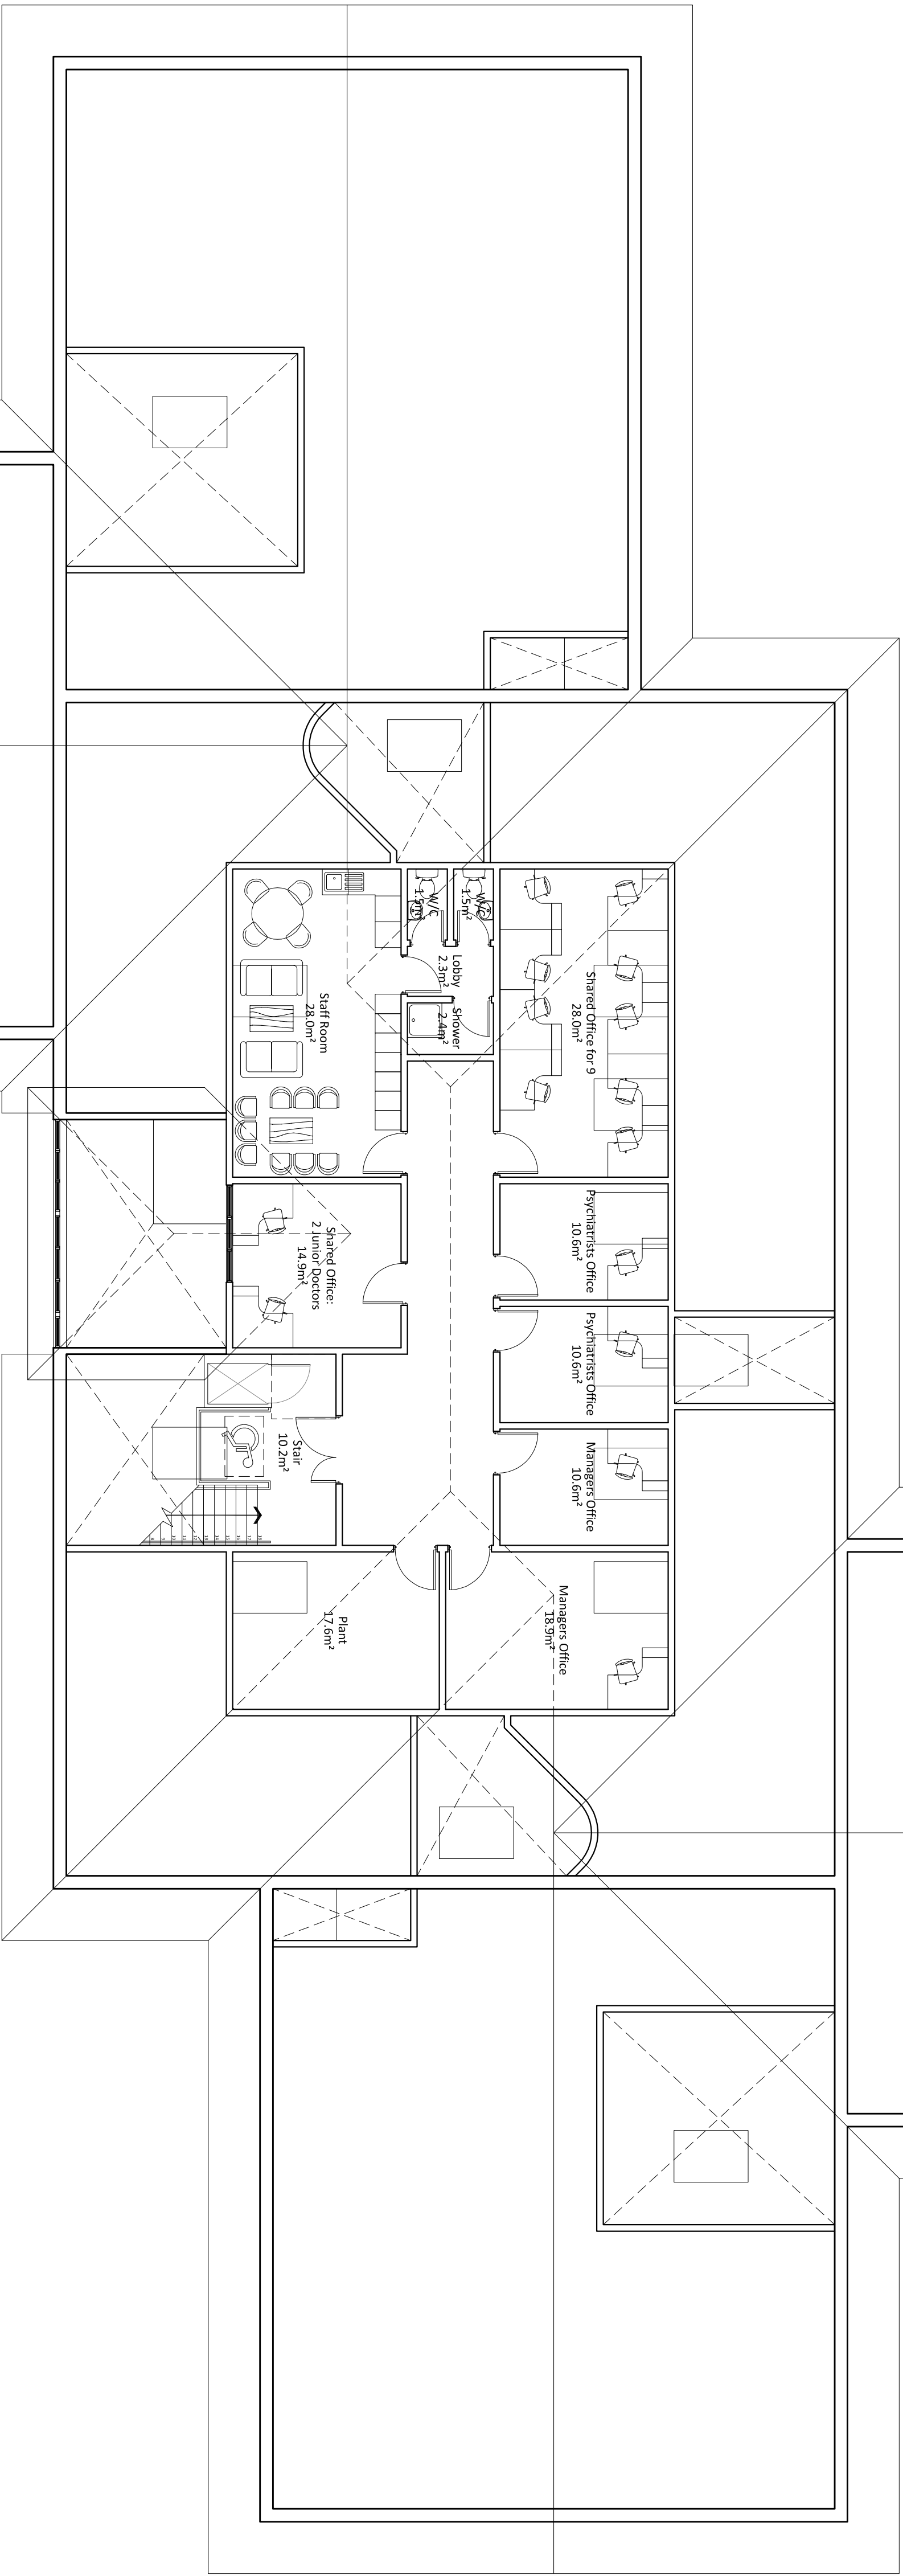

Building D - First Floor Plan Scale 1100

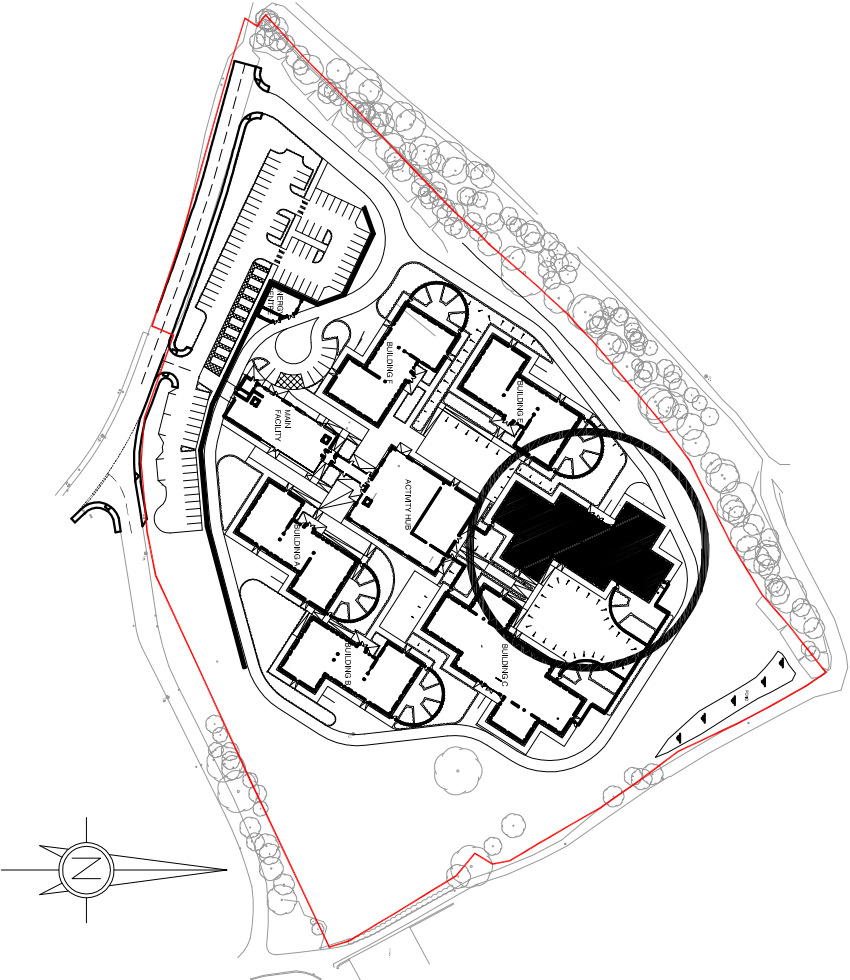

Building D - Location Plan Scale 12500

This drawing was prepared for Interserve Construction and shall not be used for any other purpose than for making a planning application to Barnsley Metropolitan Borough Council.

Client:	Drawing Title:		
Hoyland Estates	Building D Plans		
	Severe LD & Secure		
	PICU / Severe ASD/LD		
Project:			
Earlswood			
Autistic Hospital			
Project No.:	Drawing No.:	Rev.:	
3417-01	(2-)12	-	

RACE
COTTAM
ASSOCIATES

Stevens Studio | 3 Woodhouse | 104 Street | Sheffield | S1 4DB | T: 0114 273 7950 | F: 0114 273 7981

Website: www.racecottam.com

© The drawing is the copyright of Race Cottam Associates Ltd. Do not scale from this drawing.