



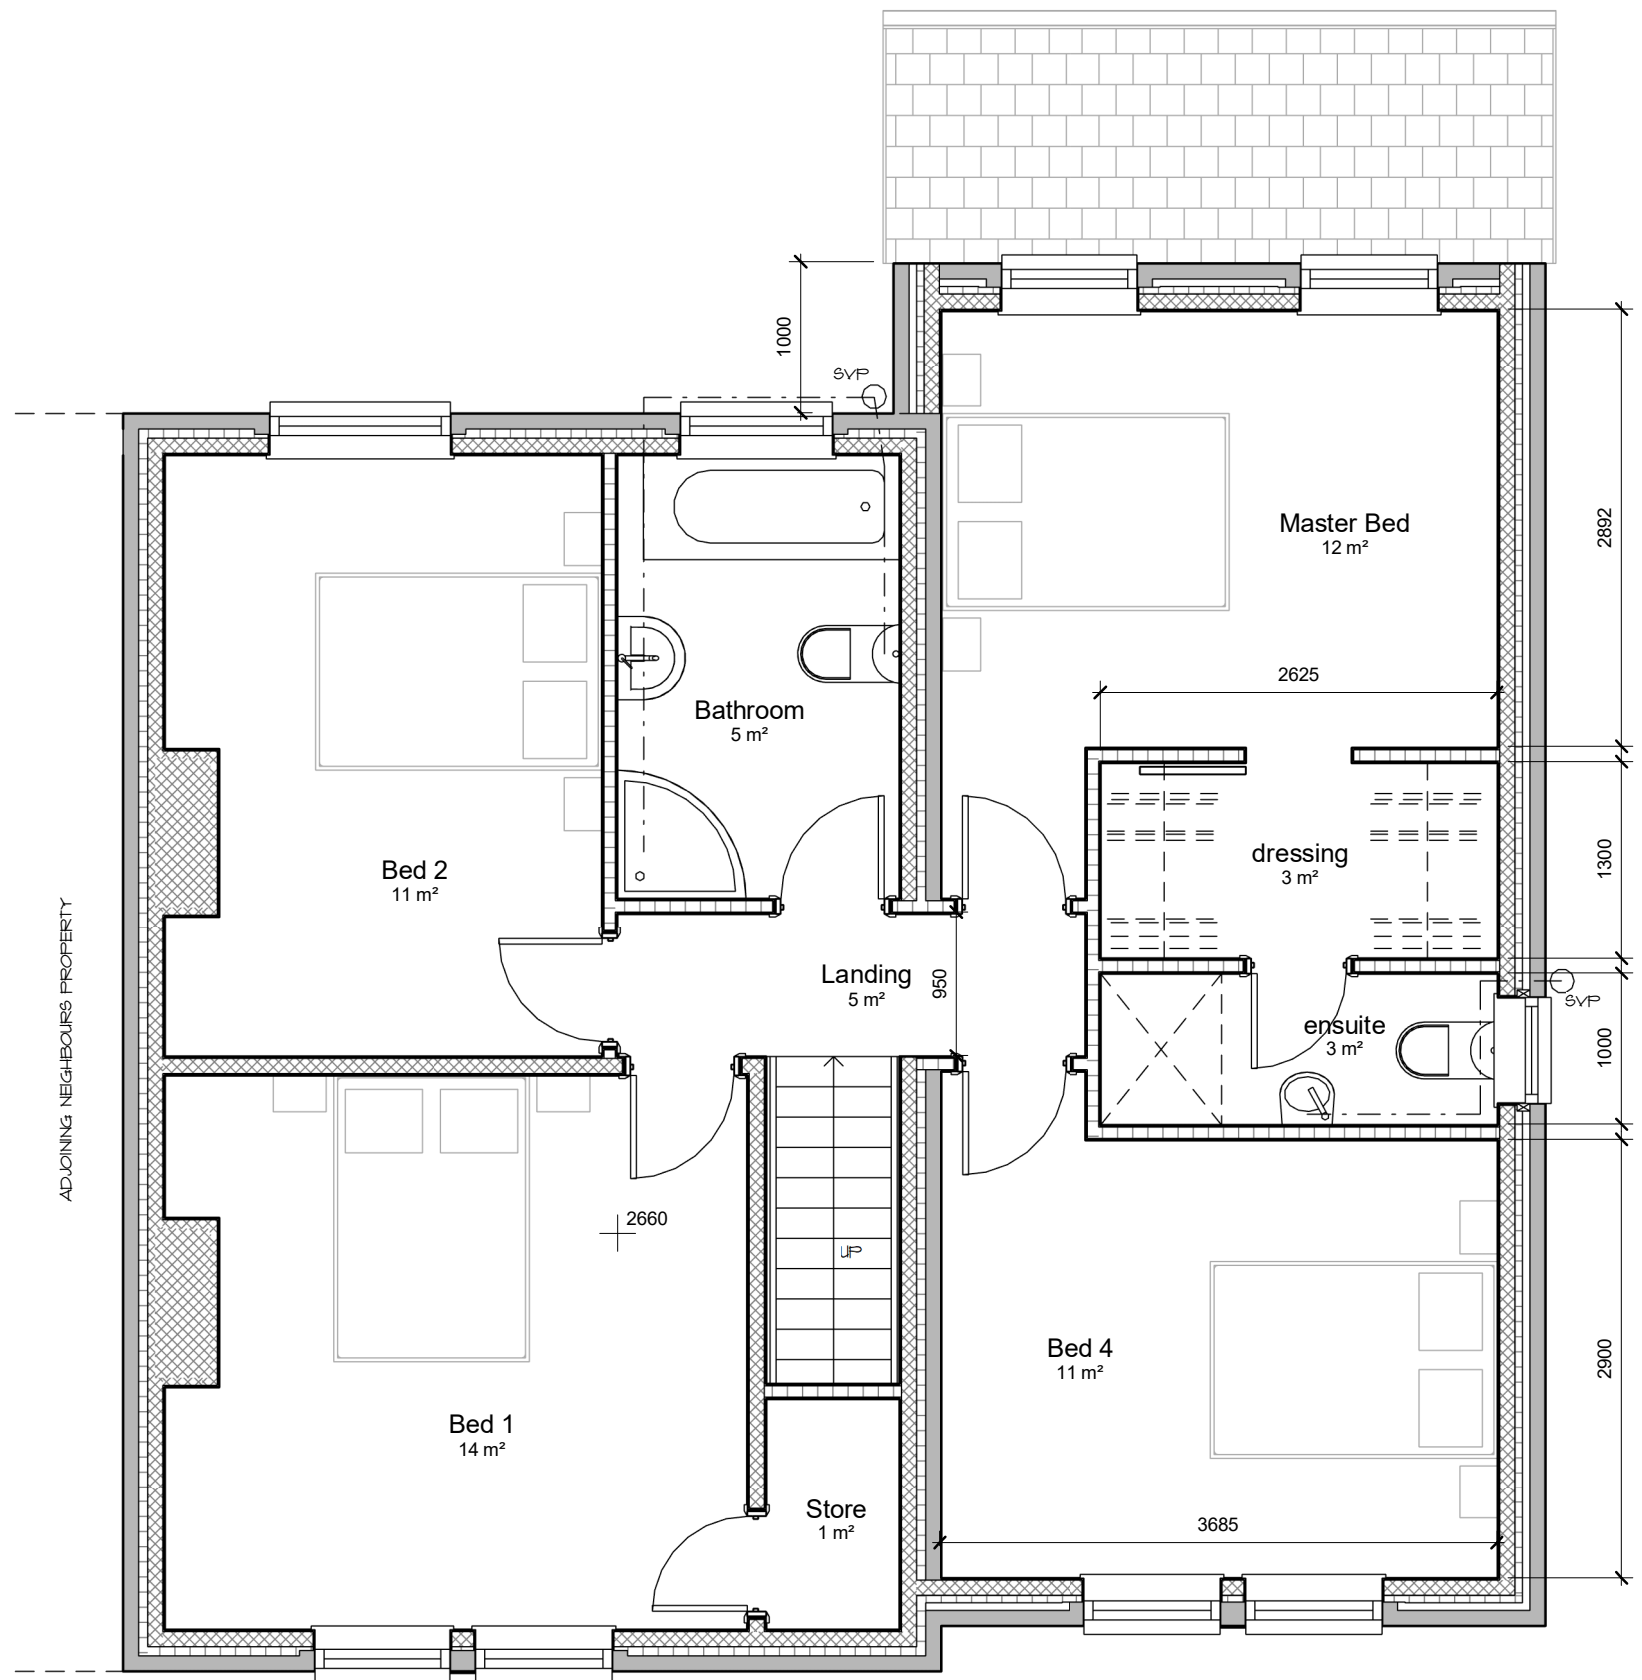


First Floor
1 : 50



Front Elevation (North Facing)
1 : 100

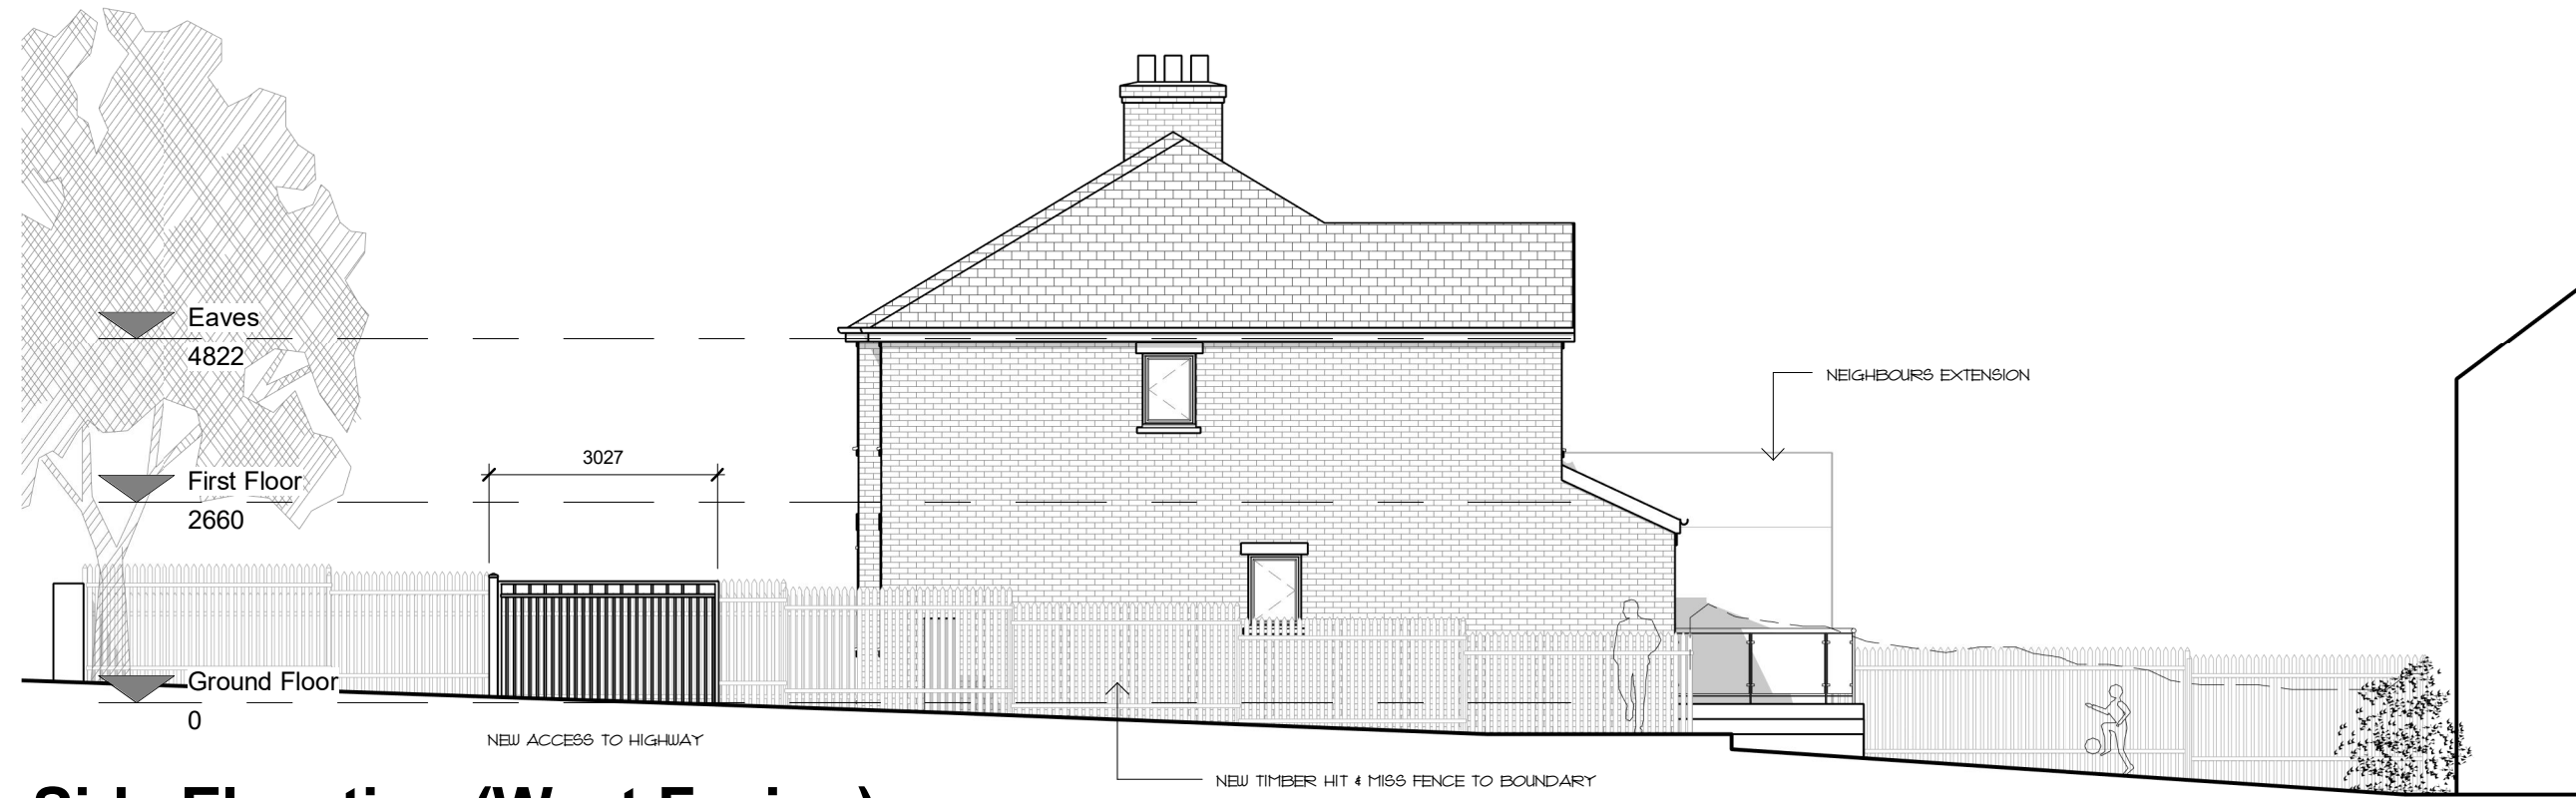


Side Elevation (West Facing)
1 : 100

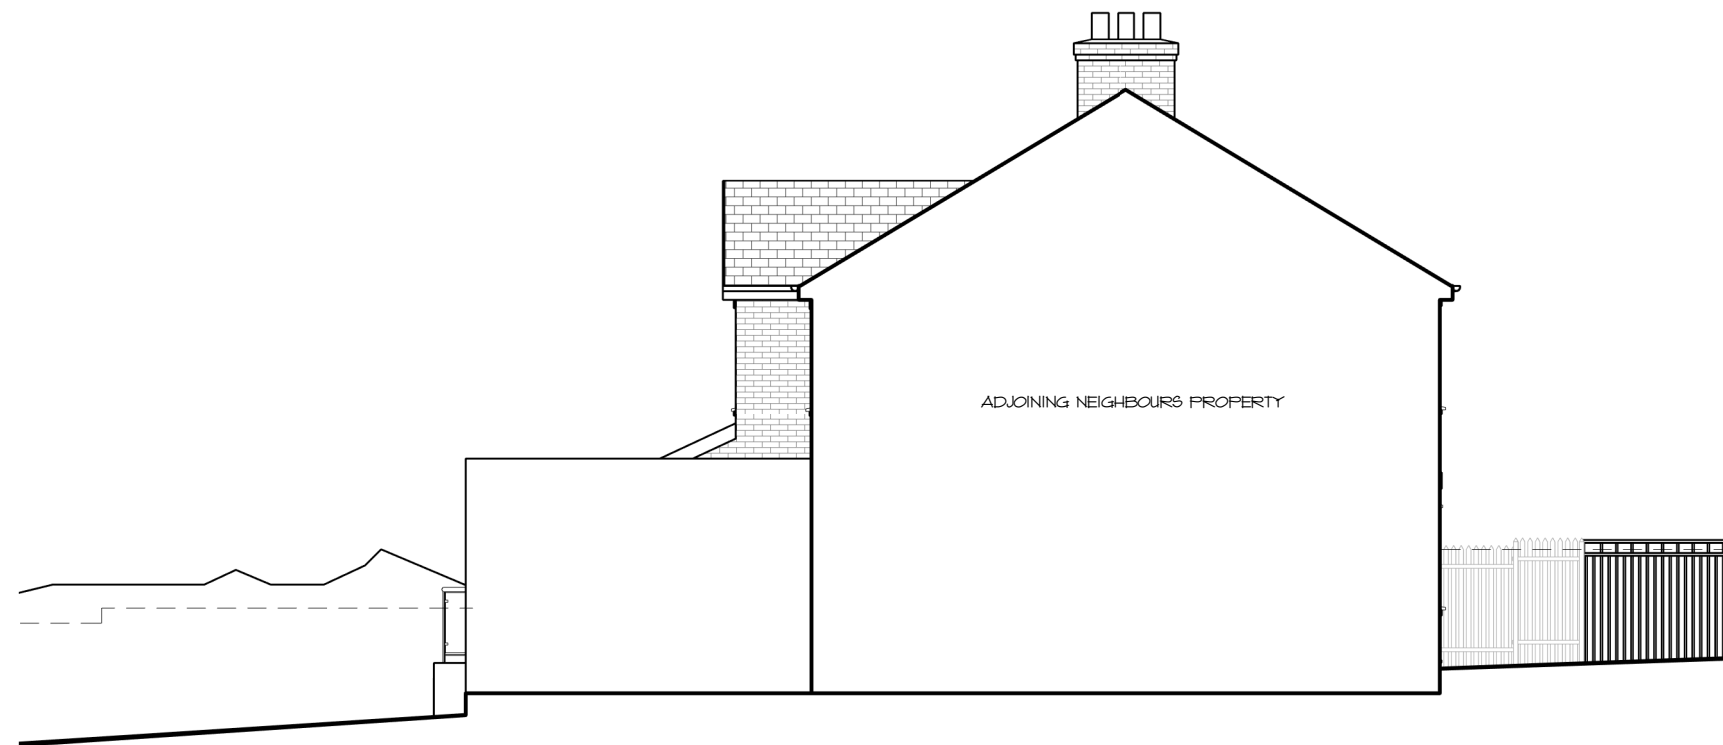

Side Elevation (East Facing)
1 : 100



Rear Elevation (South Facing)
1 : 100

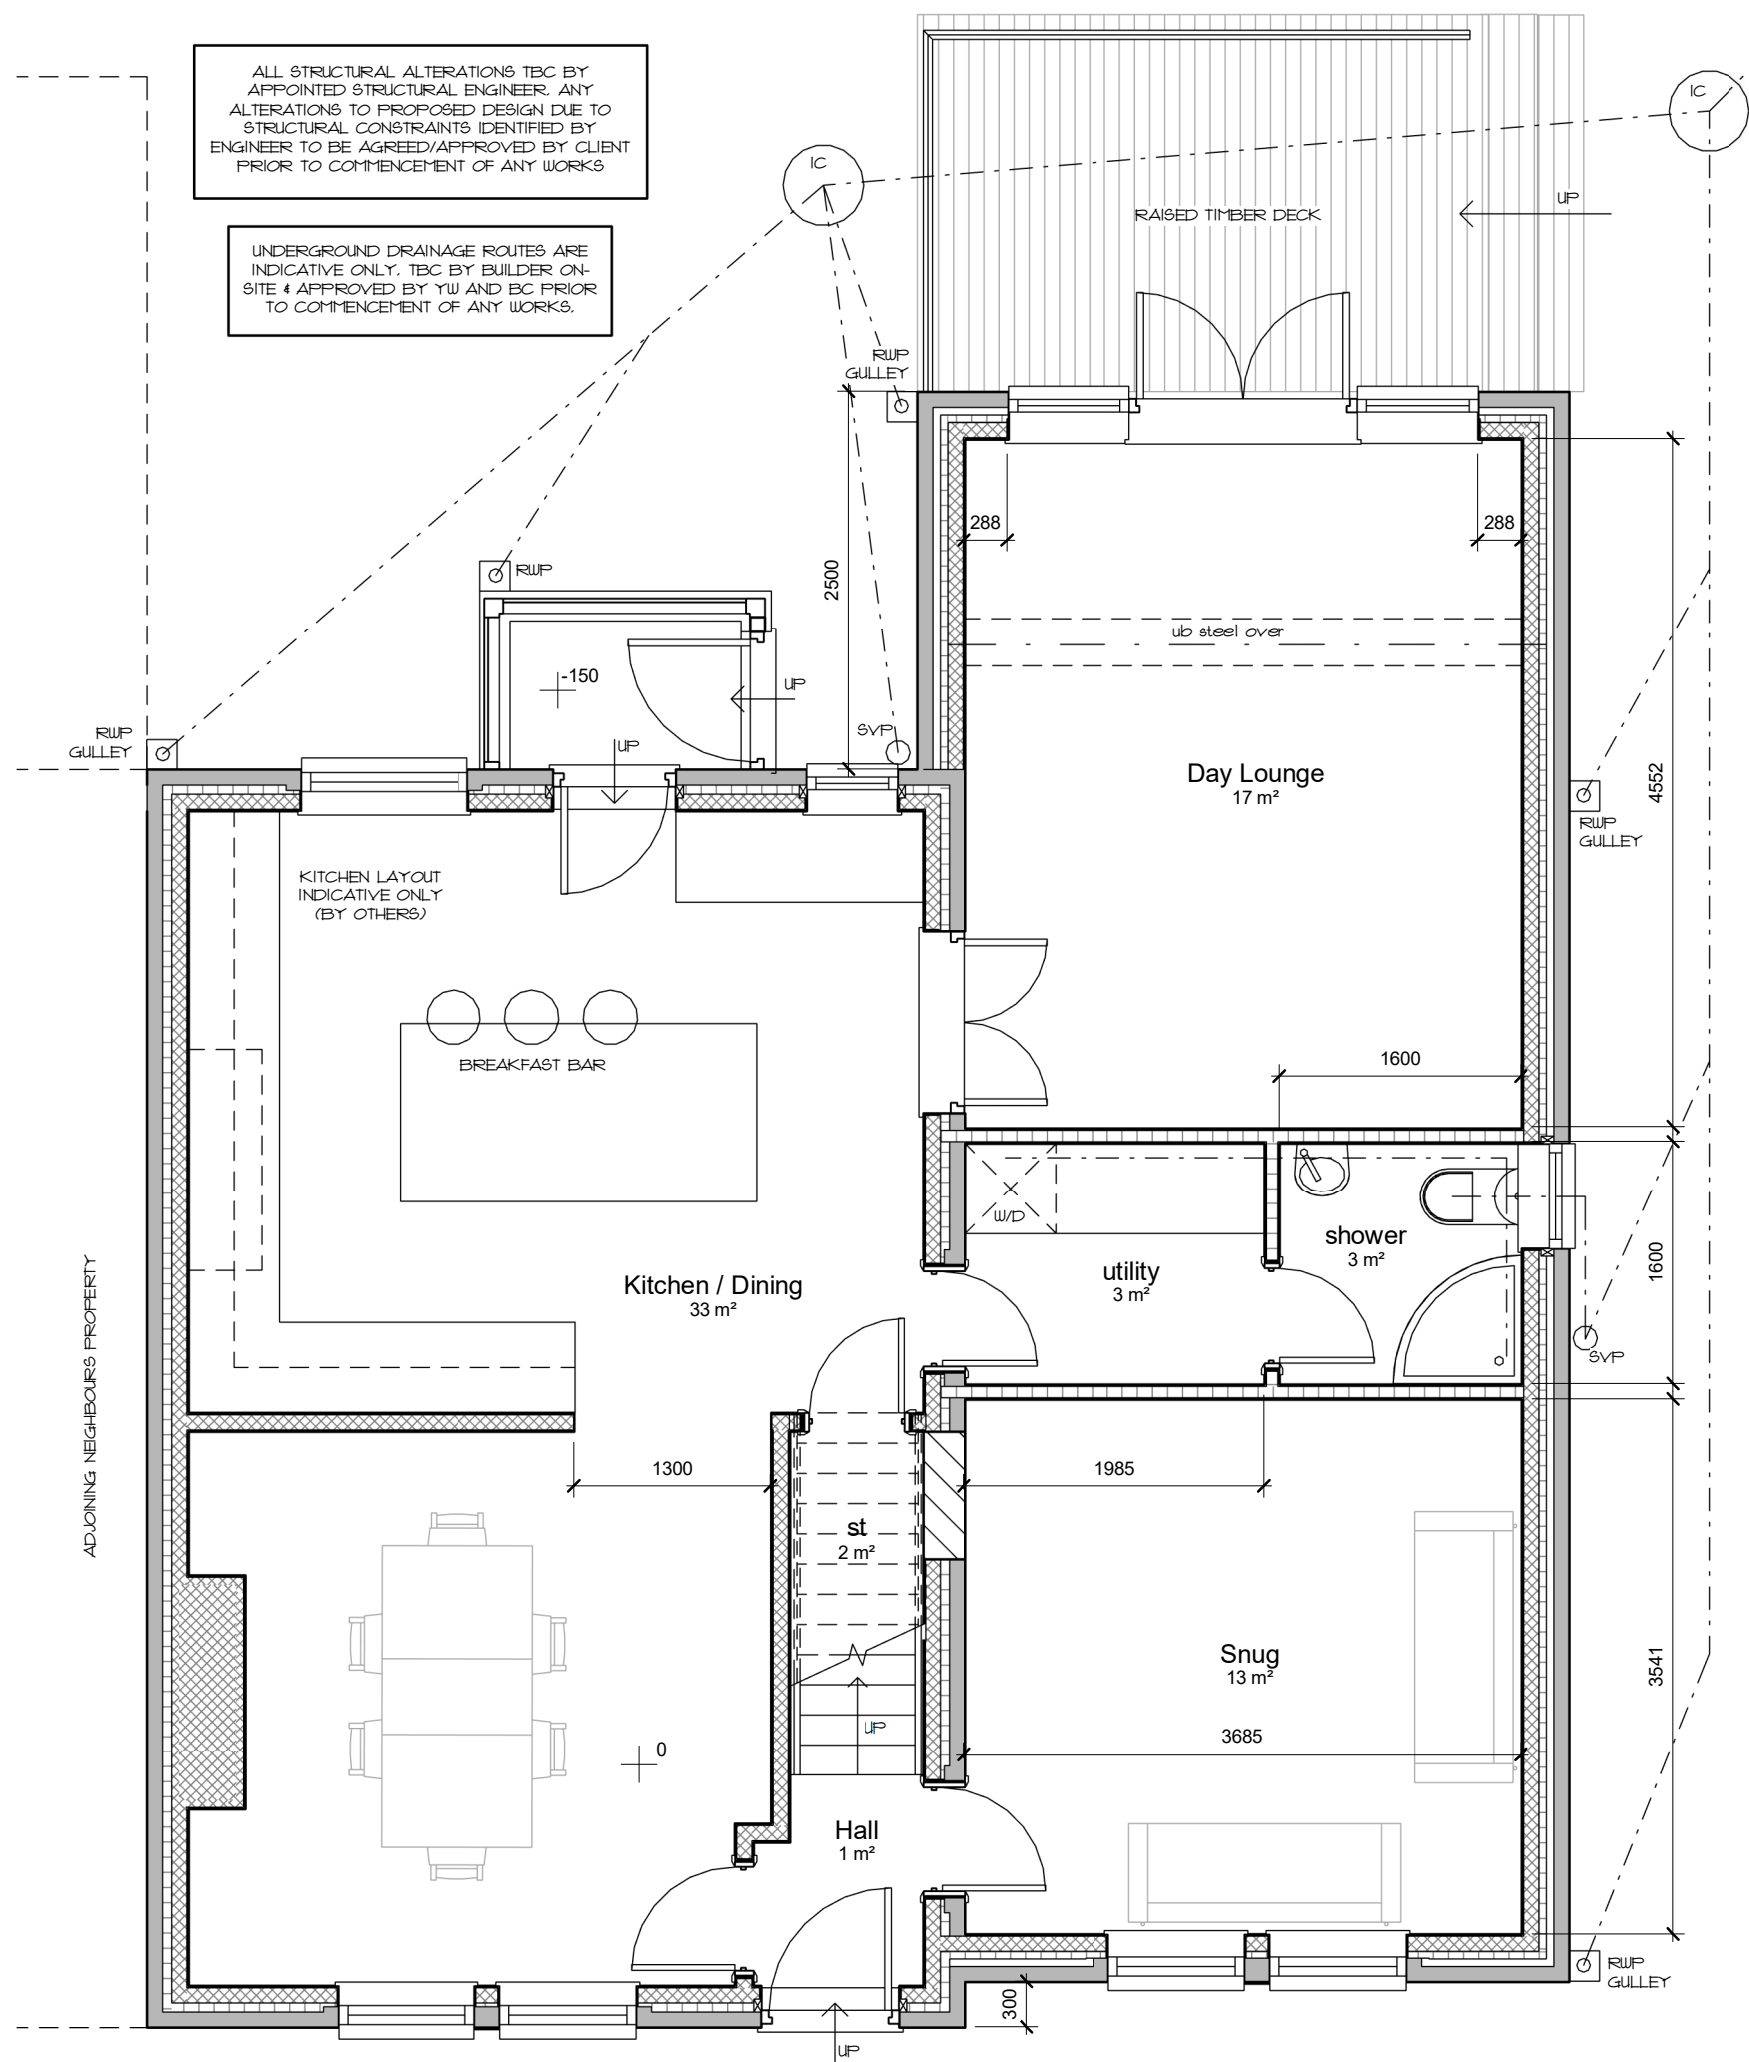


Ground Floor
1 : 50




Front Perspective



Rear Perspective

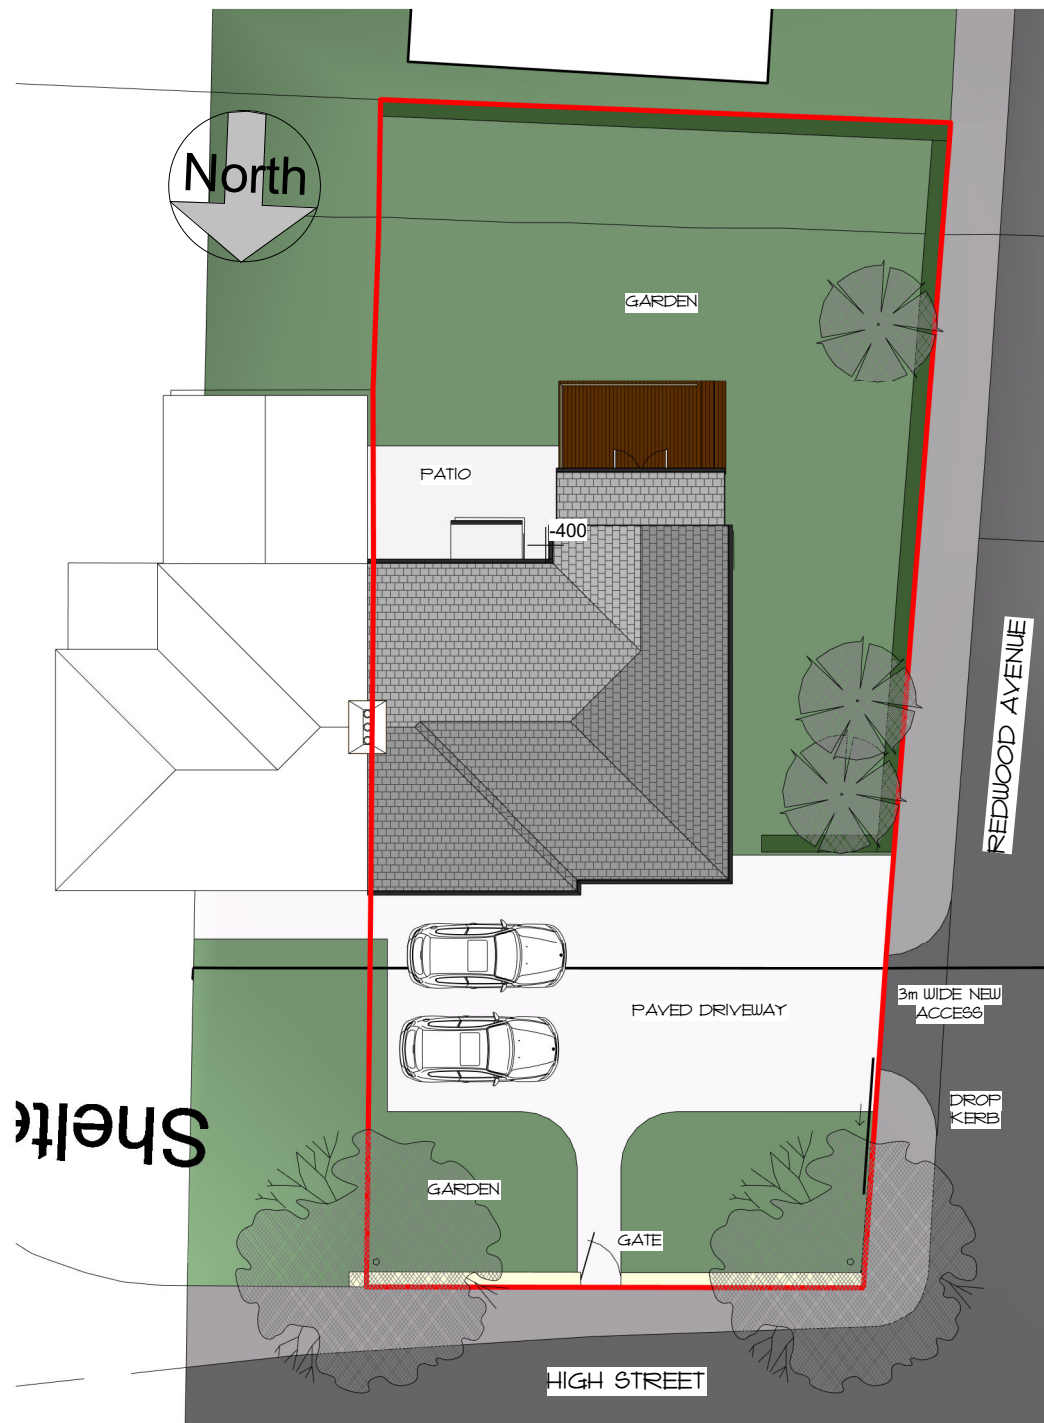

Site Plan
1 : 200

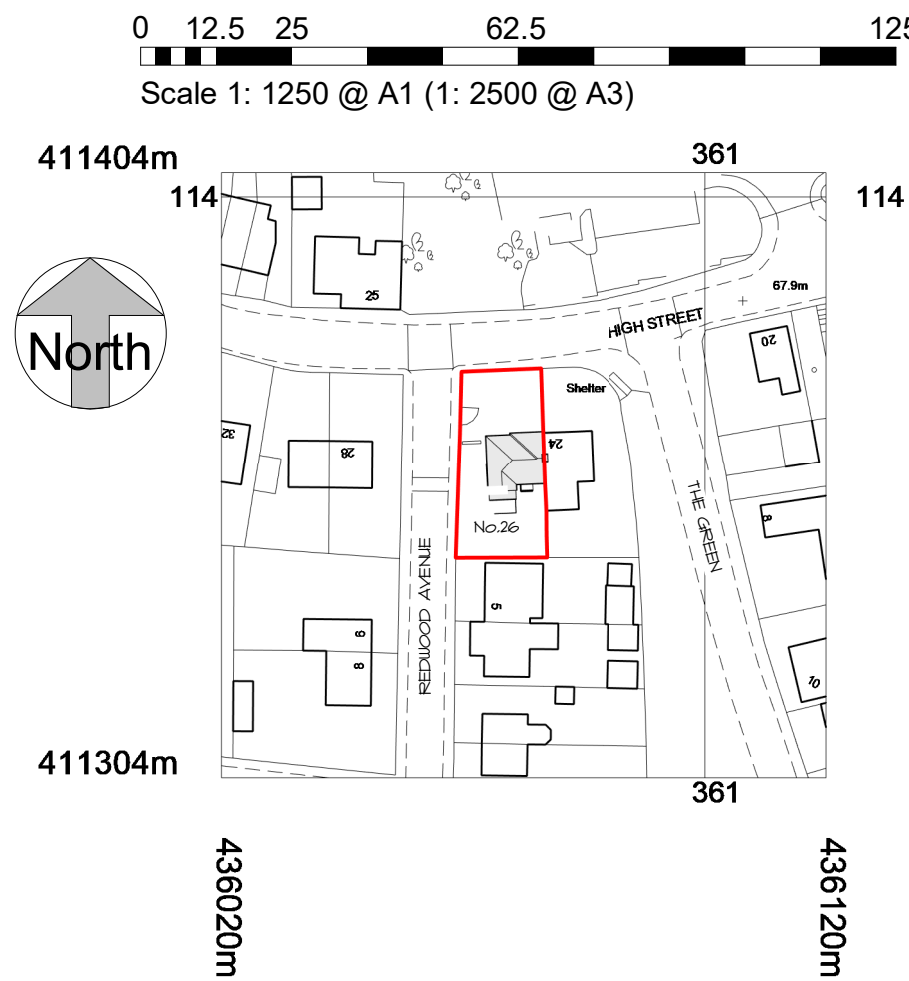

Site Location Plan
1 : 1250

IMPORTANT NOTES

ALL MEASUREMENTS MUST BE CHECKED ON-SITE PRIOR TO COMMENCEMENT OF ANY WORKS.

ANY UNDERGROUND DRAINAGE ROUTES ARE INDICATIVE ONLY. TBC BY BUILDER ON-SITE & APPROVED BY YW AND BC PRIOR TO COMMENCEMENT OF ANY WORKS.

CADVIS3D HOLDS NO RESPONSIBILITY FOR UNDERGROUND DRAINAGE ON-SITE. YORKSHIRE WATER MAPPING REQUEST RECOMMENDED TO CHECK FOR EXISTING UNDERGROUND DRAINAGE RUNS (IF AVAILABLE)

ALL STRUCTURAL ALTERATIONS TBC BY APPOINTED STRUCTURAL ENGINEER. ANY ALTERATIONS TO PROPOSED DESIGN DUE TO STRUCTURAL CONSTRAINTS IDENTIFIED BY ENGINEER TO BE AGREED/APPROVED BY CLIENT PRIOR TO COMMENCEMENT OF ANY WORKS

DRAWING TO BE USED FOR PLANNING PURPOSES ONLY - NOT FOR CONSTRUCTION

GENERAL
DO NOT SCALE FROM THIS DRAWING.
ALL DIMENSIONS ARE TO BE CHECKED ON-SITE AND CONFIRMED TO AUTHOR.
ALL FEASIBILITY STUDIES ARE SUBJECT TO FULL SITE SURVEY + LOCAL AUTHORITY APPROVALS.
ANY DISCREPANCIES OR VARIATIONS SHALL BE NOTIFIED TO CADVIS3D BEFORE WORK ON THE RELEVANT SECTION COMMENCES.
THIS DRAWING SHALL BE READ IN CONJUNCTION WITH ALL RELEVANT CONSULTANTS AND / OR SPECIALIST DRAWINGS / DOCUMENTS.
THE MATERIALS AND WORKMANSHIP OF ALL RELEVANT TRADES AND BUILDING OPERATIONS SHALL COMPLY WITH THE RECOMMENDATIONS OF CURRENT BRITISH STANDARDS AND CODES OF PRACTICE.
AS FAR AS REASONABLY PRACTICABLE, THIS DESIGN HAS BEEN PREPARED IN SUCH A WAY AS TO REDUCE THE RISKS TO THE HEALTH AND SAFETY OF PERSON(S) WHO MAY BE AFFECTED.

NOTES				
D: 11/07/20	PSI	AN	ROOF REVISED FOLLOWING PLANNERS COMMENTS	
C: 27/06/20	PSI	AN	ROOF REVISED FOLLOWING PLANNERS COMMENTS	
B: 14/04/20	PSI	AN	REVISED FOLLOWING PLANNERS COMMENTS	
A: 19/02/20	PSI	AN	REVISED FOLLOWING PLANNERS COMMENTS	
rev	date	dr	app	notes
scale		drawn		apprv
As indicated		PSI		AN
date		path		
NOV 2019		G:\Architectural Jobs\1959 - Needle, Royston\Arch\Proposed\1959 - proposed\PLANNING\rev.cad		
status		PLANNING		
job no		dwg no		rev
1959		A\10\01		D

Cadvis3d
...making dreams happen
ARCHITECTURAL DESIGN SERVICES

Head Office:
The Towers, 237 Wakefield Rd, Lepton,
Huddersfield, West Yorkshire, HD8 0DH

Tel: 01484 937123 / 07955 898269
Email: info@cadvis3d.co.uk
www.cadvis3d.co.uk

project
Residential House Extension,
26 High Street,
Royston,
Barnsley S71 4RD

client
Mr A Needle

title
Plans & Elevations - As Proposed