
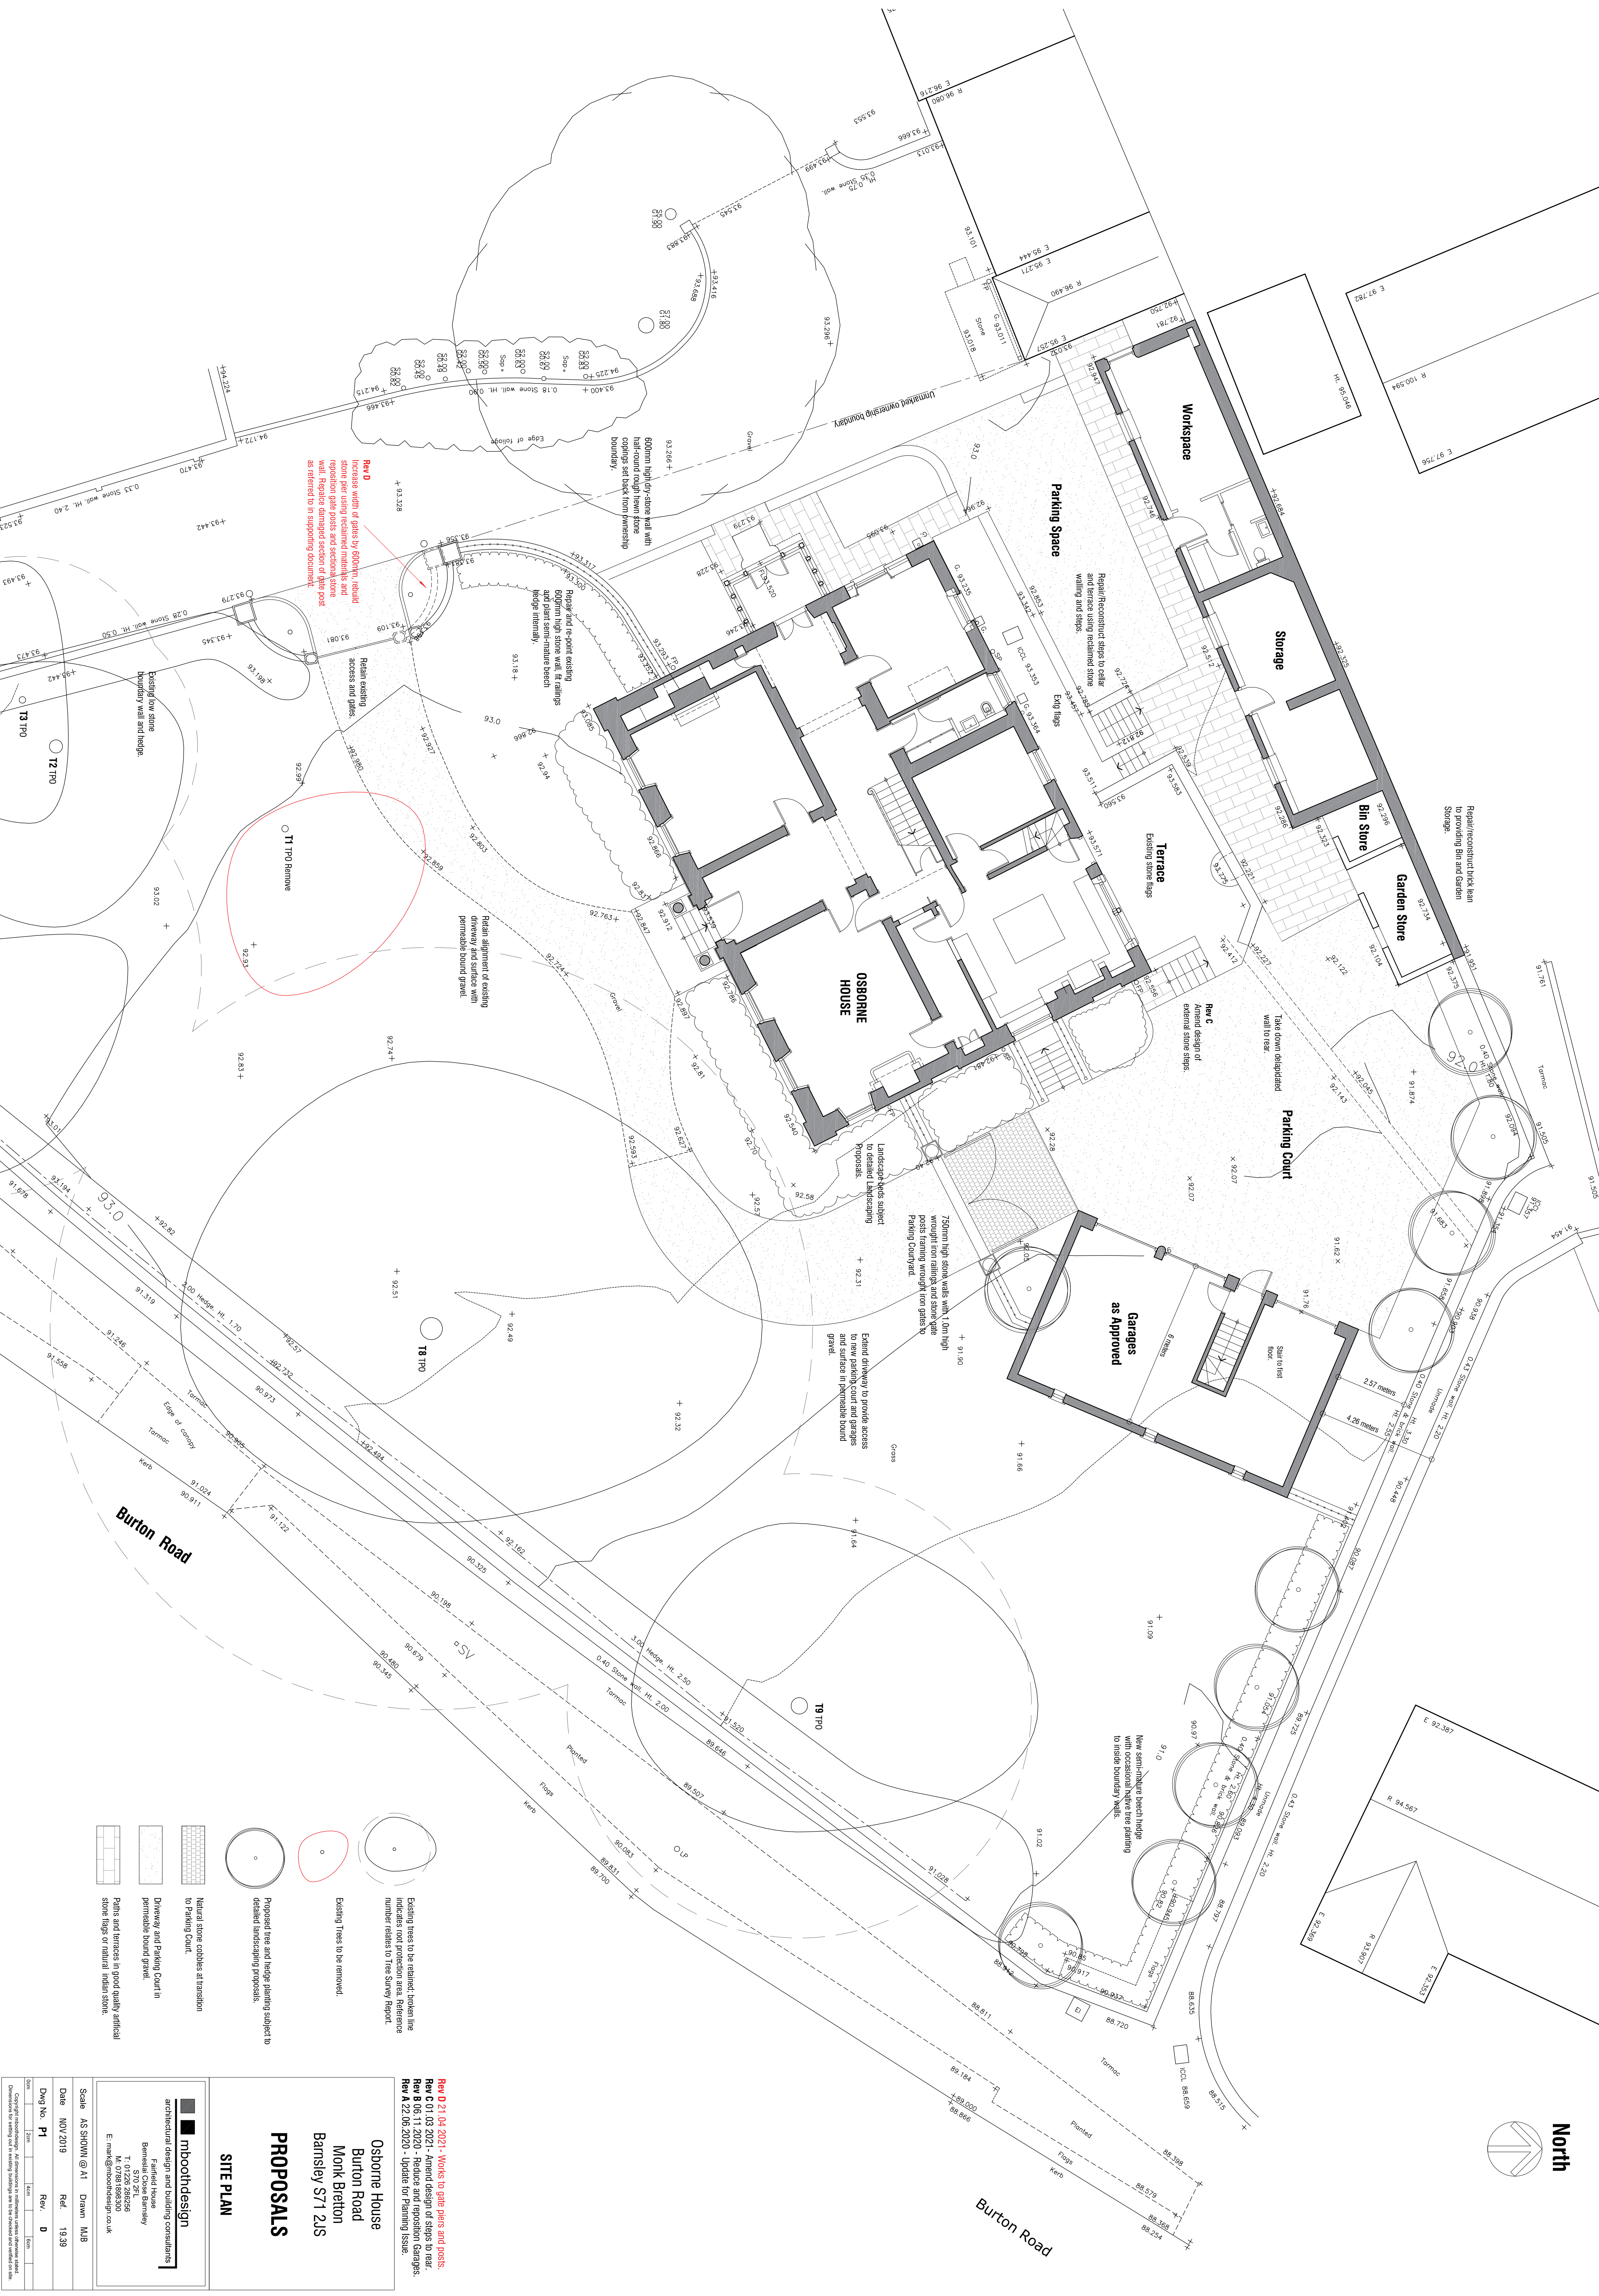


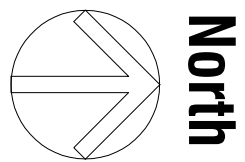

Osborne House
Burton Road
Monk Bretton
Barnsley S71 2US

PROPOSALS

SITE PLAN

mboothdesign

architectural design and building consultants

Fairfield House
Barnesley Close Barnsley
S70 2EL
T: 01224 854566
M: 07861688300
E: mar@mbodtdesign.co.uk

Scale

AS SHOWN @ A1 Drawn 1M/B

Date

NOV 2019

Dwg No.

P1

Rev.

D

Rev D 21.04.2021 - Works to gate posts and posts.

Rev C 01.03.2021 - Amend design of steps to rear.

Rev B 06.11.2020 - Reduce and reposition Garages.

Rev A 22.06.2020 - Update for Planning Issue.

Copyright mboothdesign. All dimensions in millimetres unless otherwise stated.

Dimensions for setting out & existing buildings are to be checked and confirmed on site.