


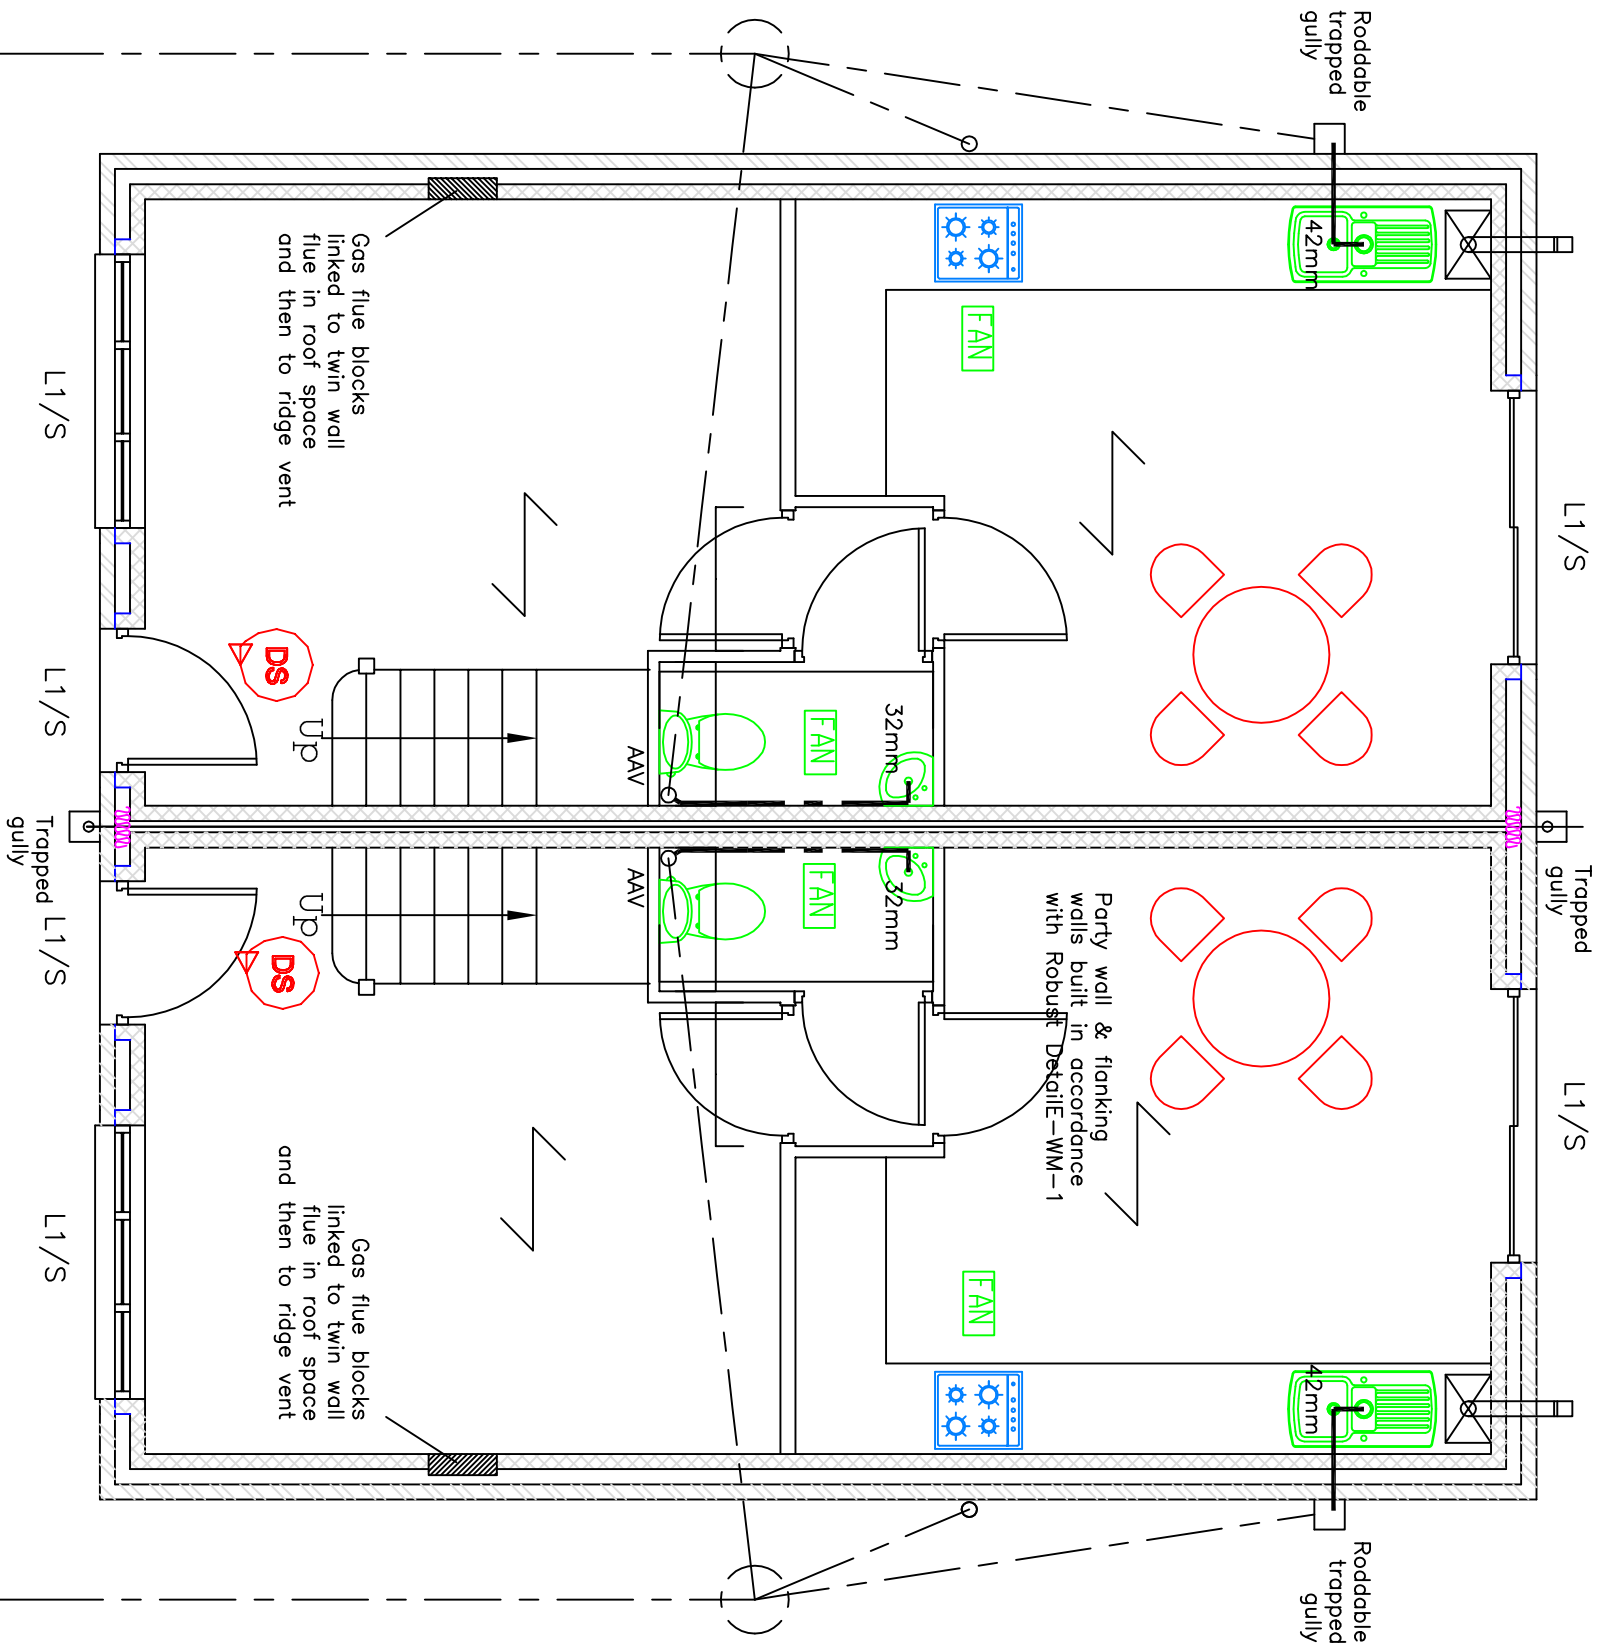

A3 @

John R. Bradley Ltd.
ARCHITECTURAL DESIGNER
64, JENKIN ROAD, HORBURY
WAKEFIELD WF4 6DT
FAX & TEL : 01924 280782

PROJECT
PROPOSED 3BED 4 PERSON
HOUSES AT CHURCH LANE
SWILLINGTON LS26 8DX

TITLE
GROUND FLOOR PLANS

SCALE	DWG. NO.
1:50	3
DATE	REV.
6:9:11	