




1) This drawing and the design and details depicted thereon are the copyright of Peter Dimberline Chartered Architect.
2) All dimensions on this drawing are to be checked by the Contractor and any discrepancies are to be reported to the Architect.
3) No part of this drawing is to be reproduced without the written permission of the Architect.
4) The Contractor shall be responsible for obtaining all necessary planning and building regulations in relation to this project will be complied with.

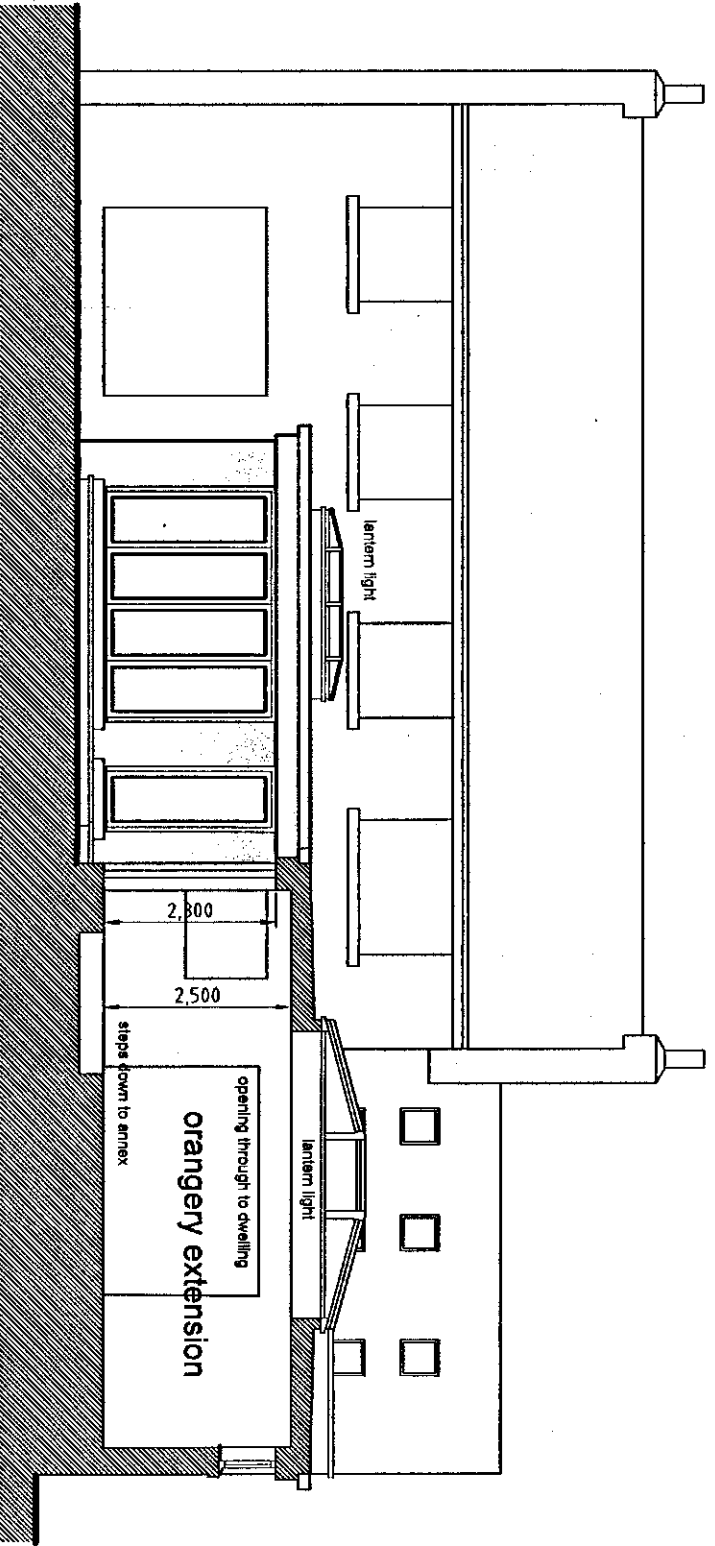


proposed sectional south elevation showing main dwelling beyond

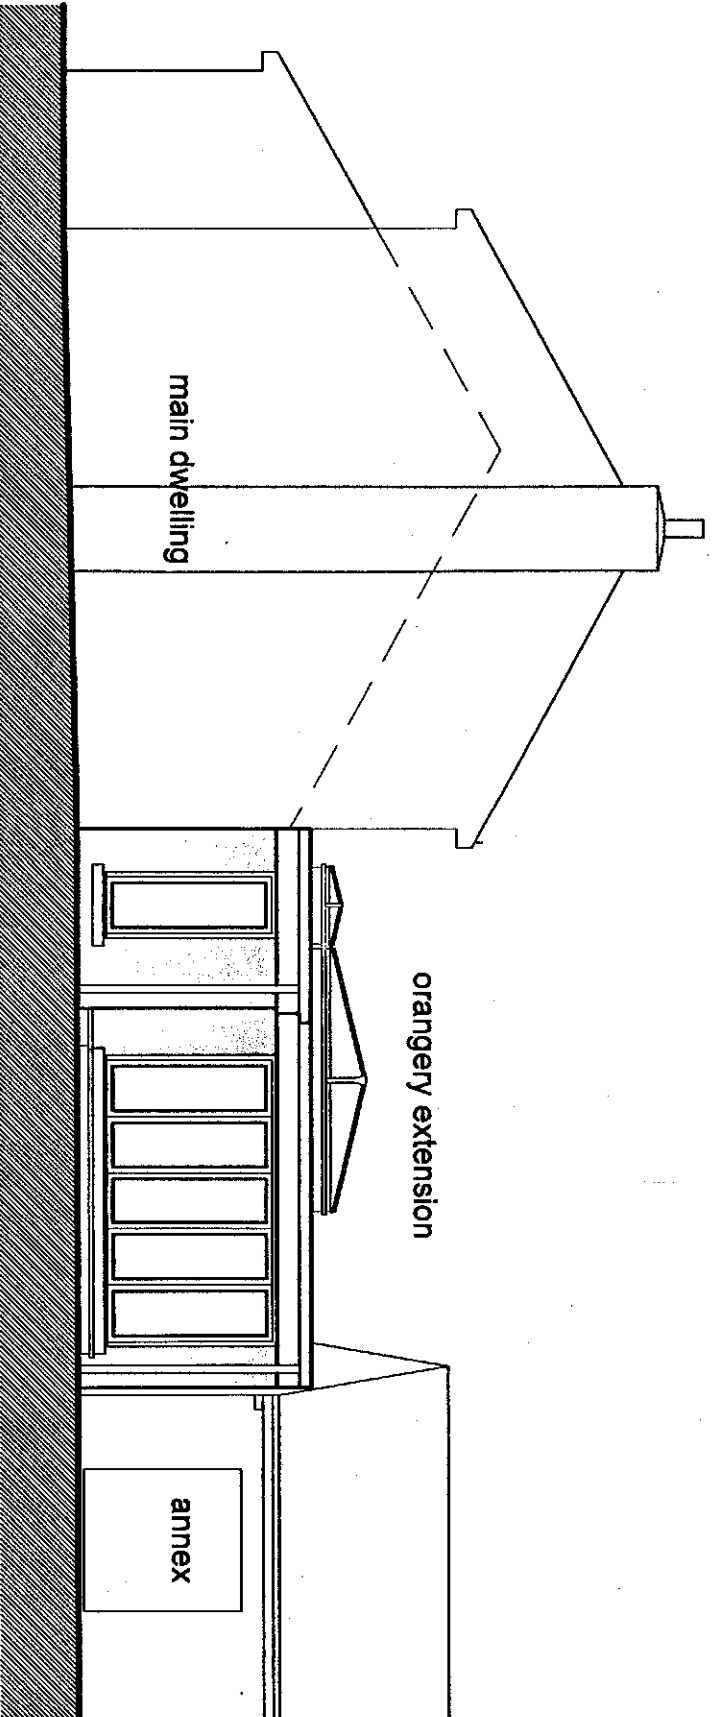


proposed west elevation

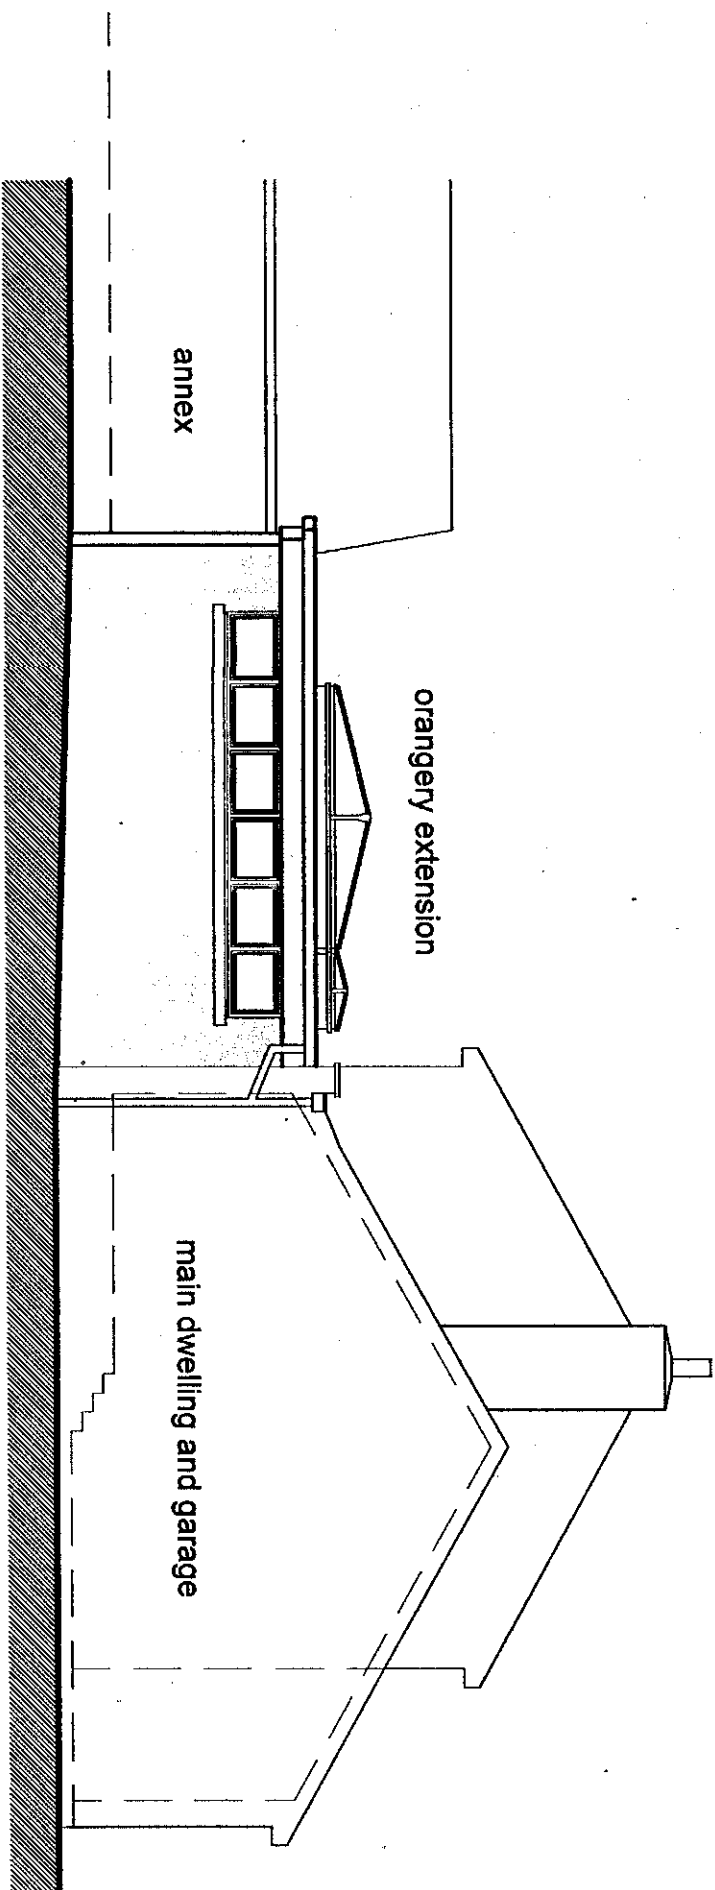


proposed east elevation (facing side access road)

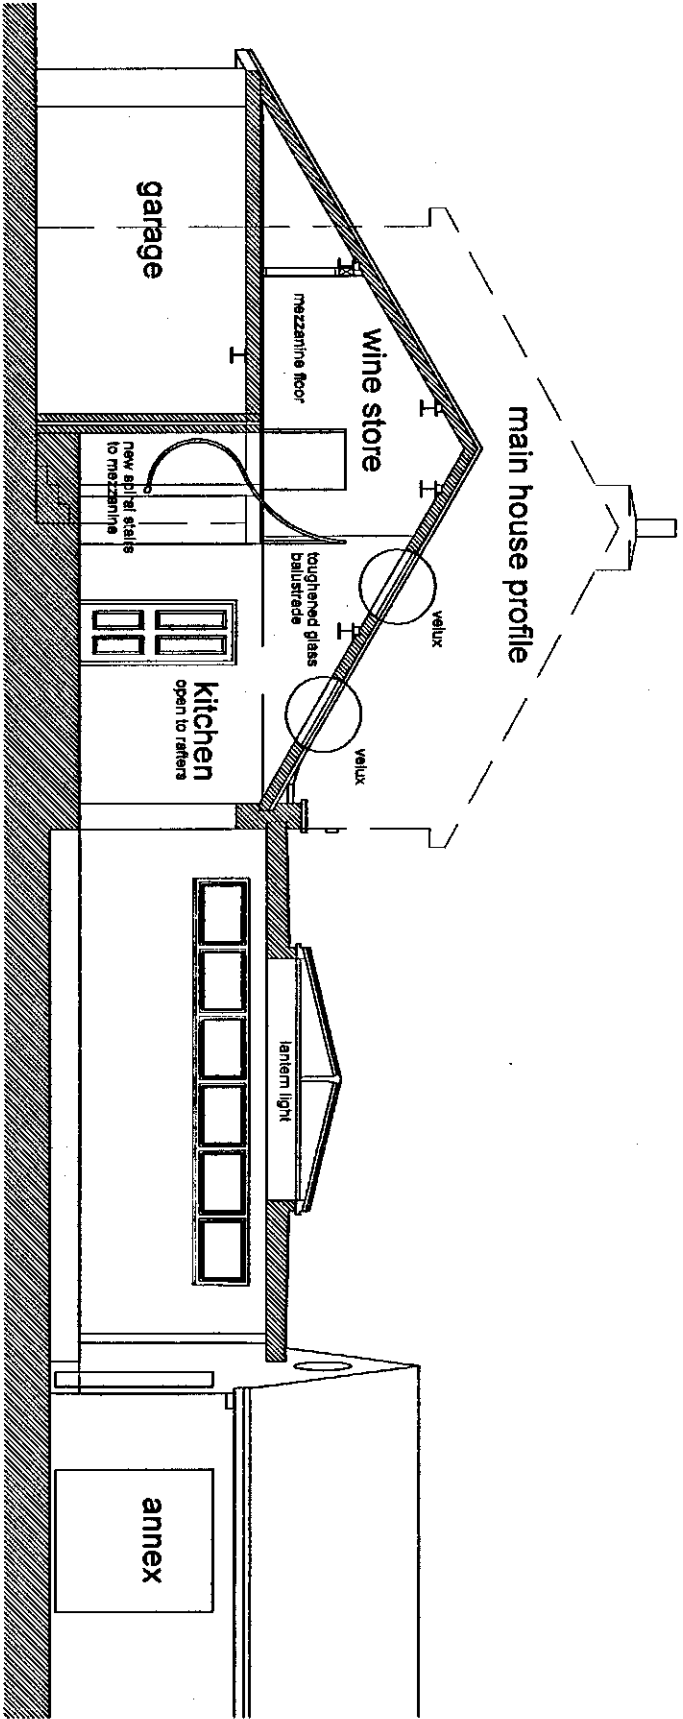

proposed sectional elevation 'A' - 'A'

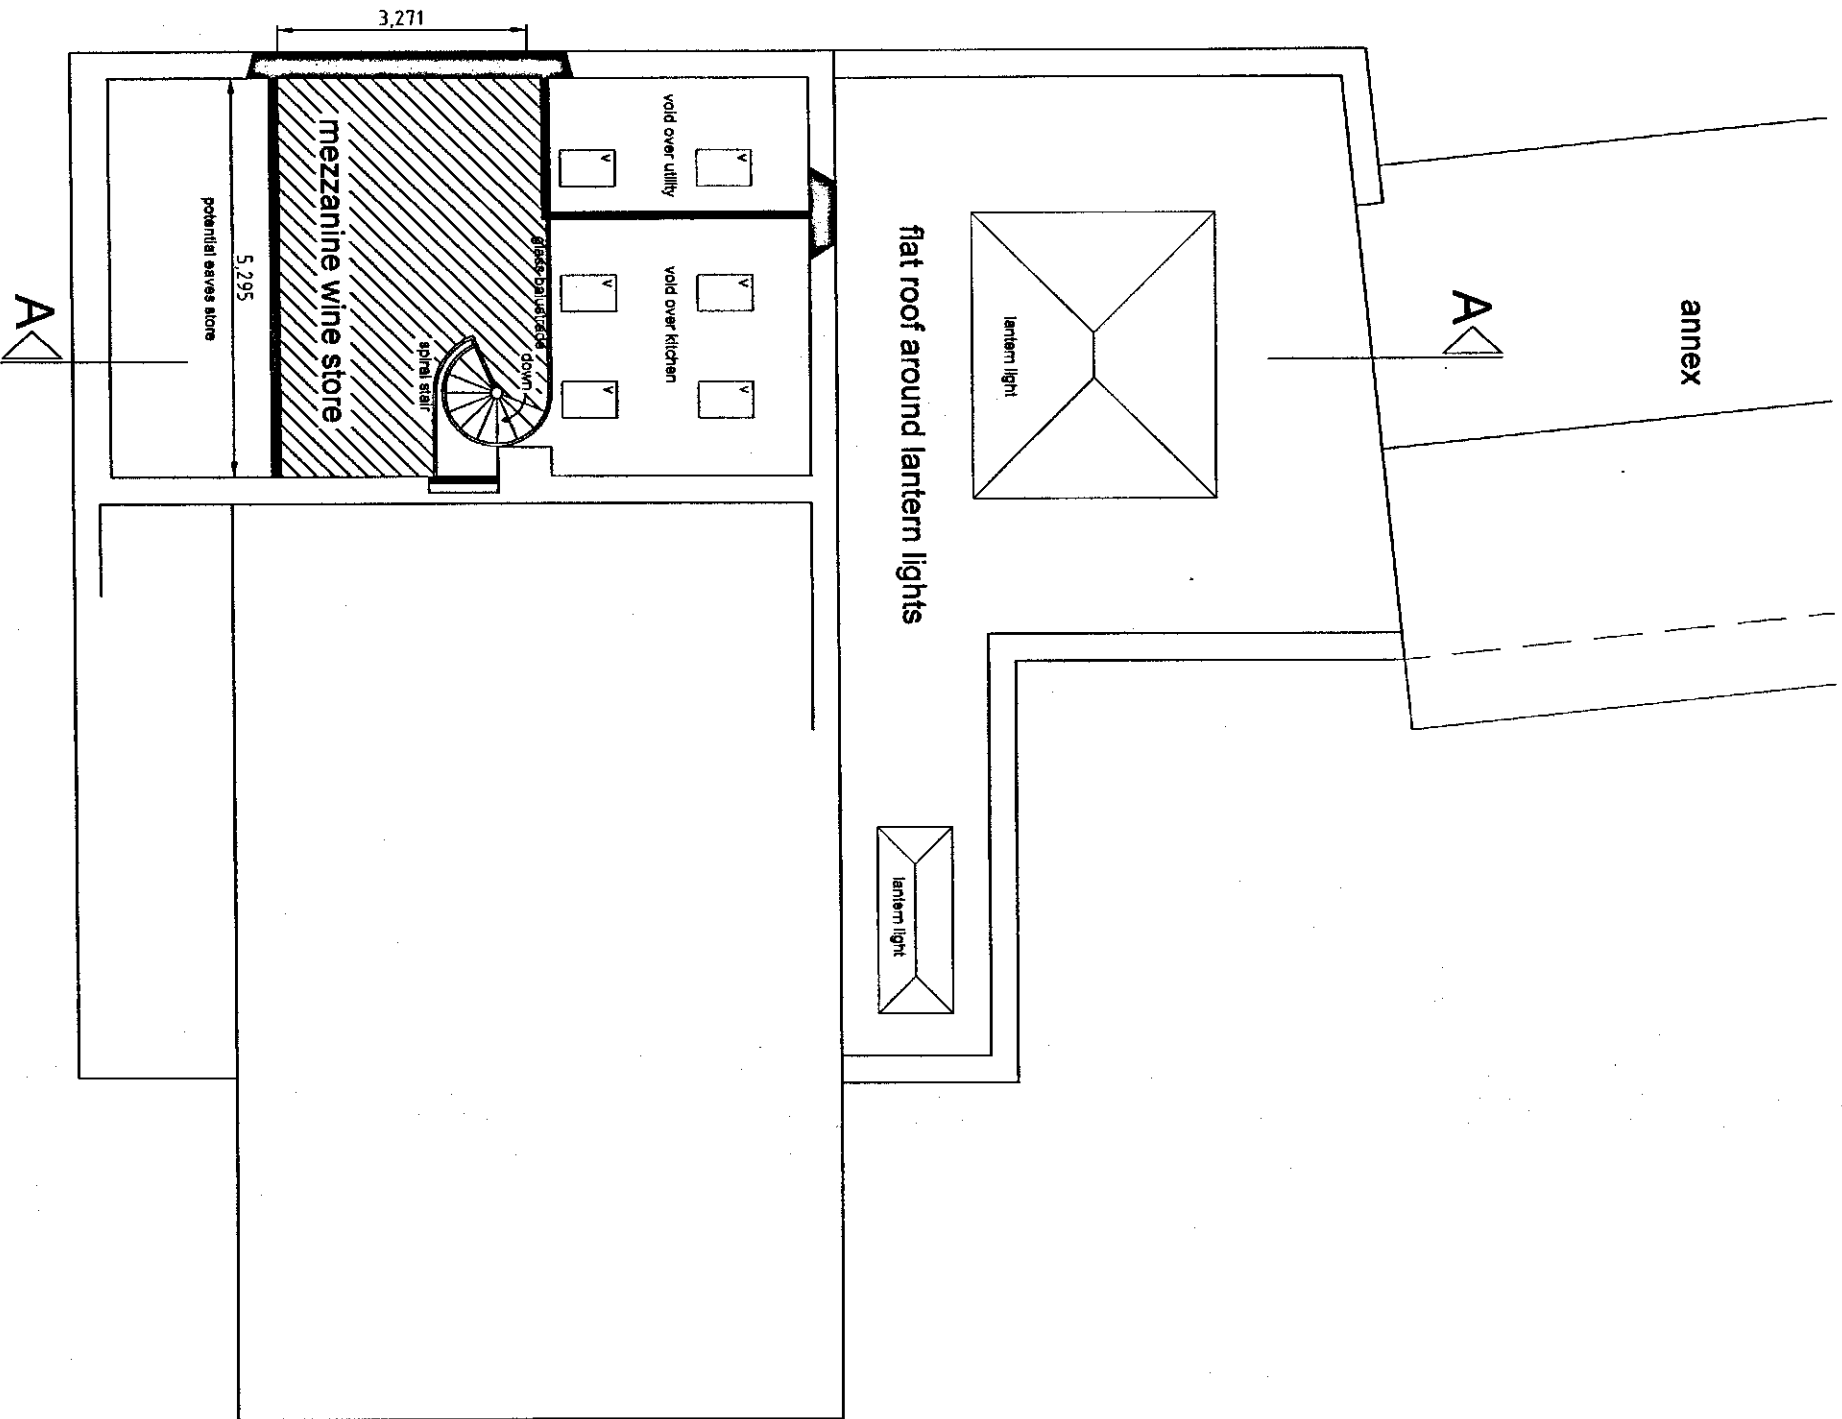

proposed mezzanine plan

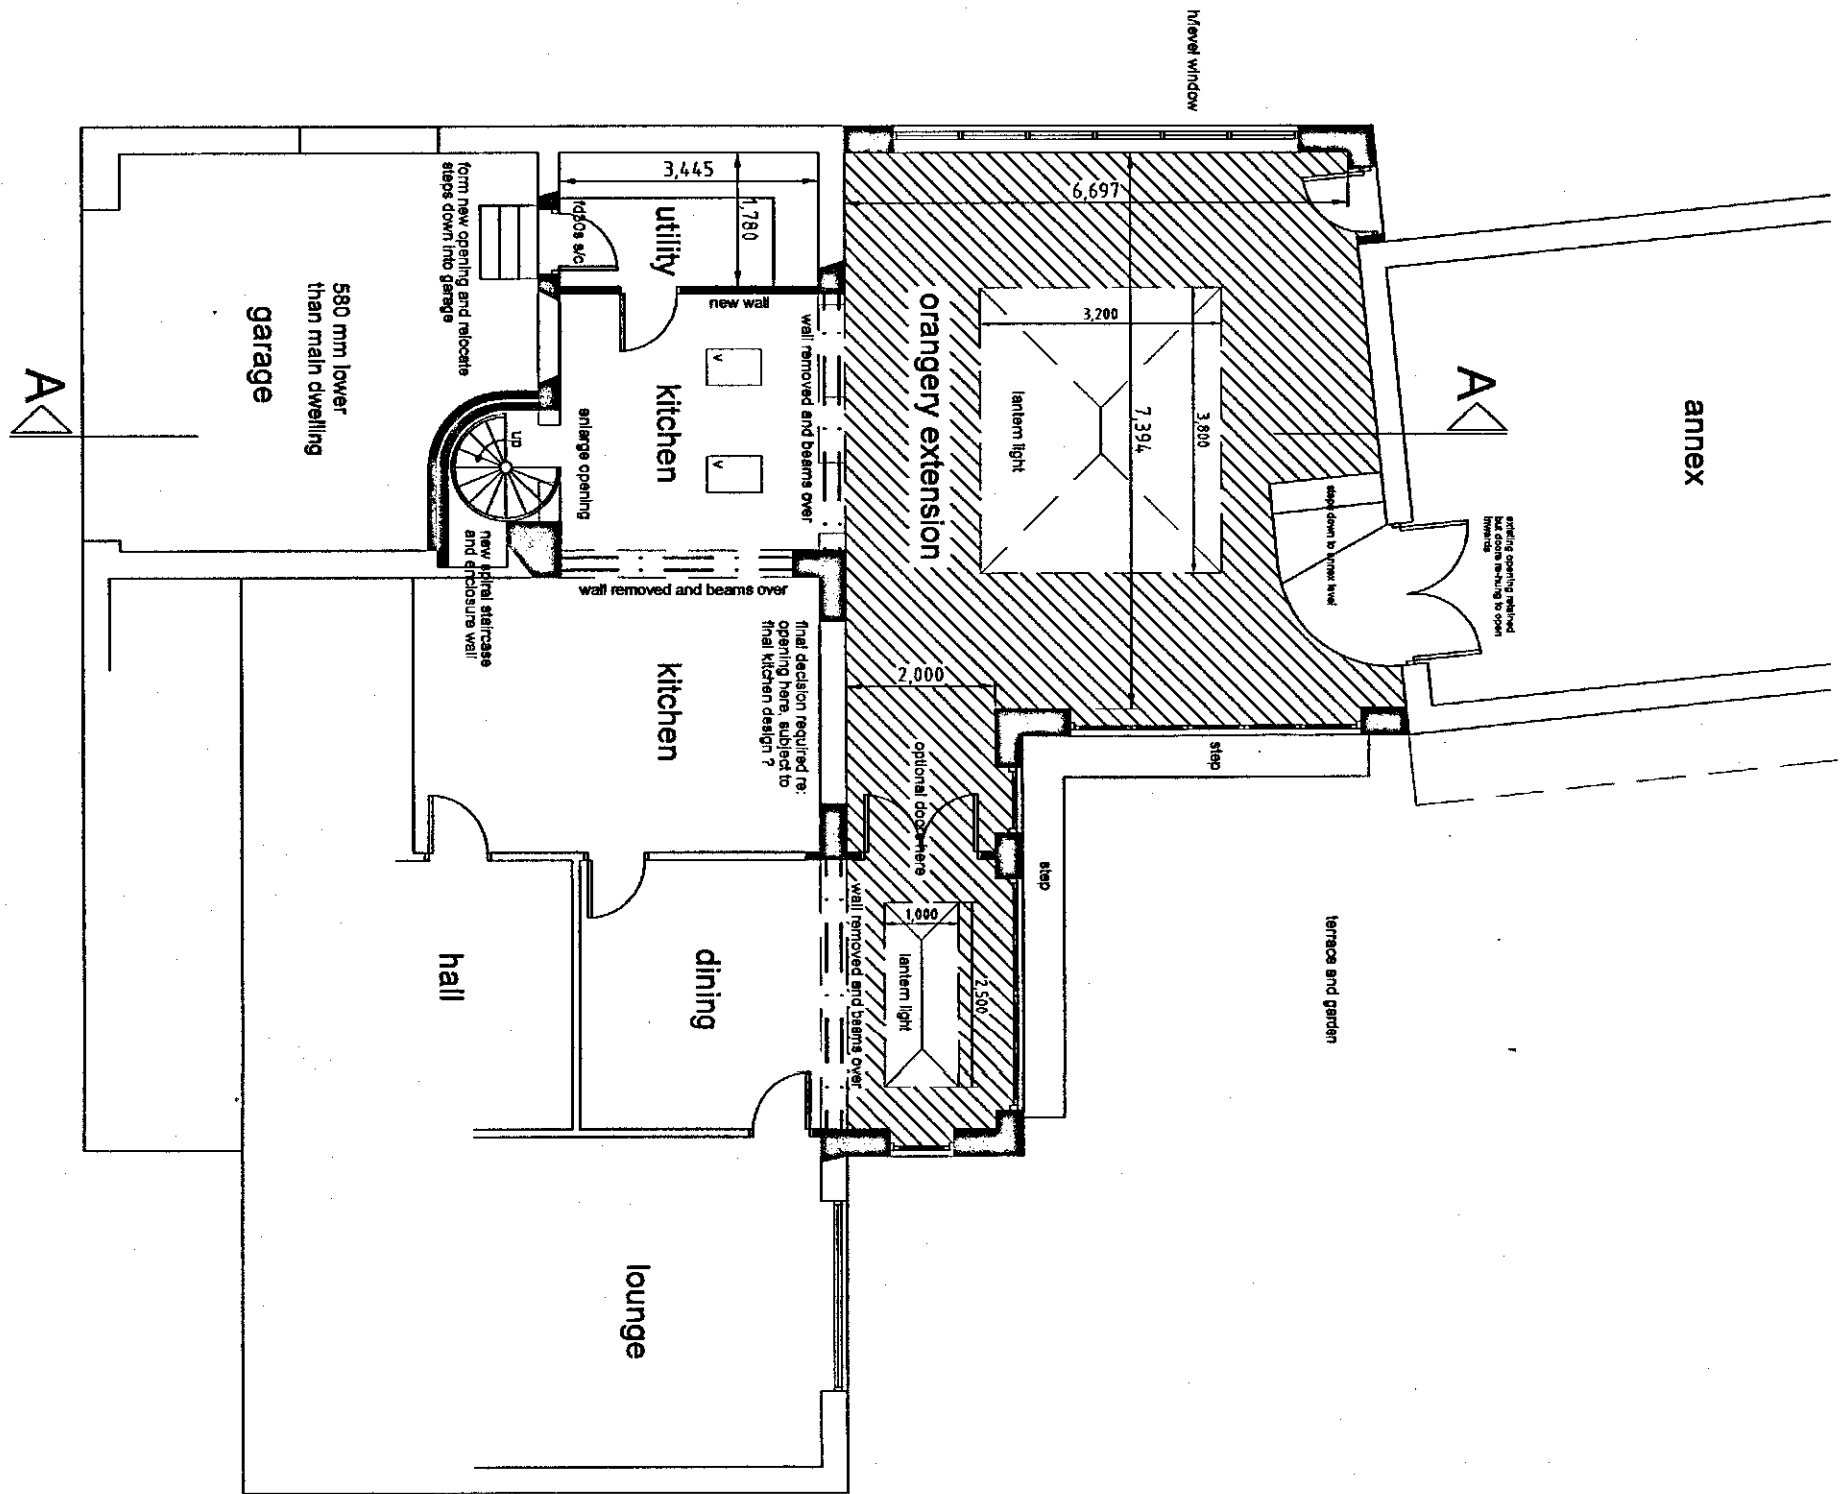

proposed ground floor plan

REVISIONS

PETER DIMBERLINE Dip Arch, RIBA
CHARTERED ARCHITECT
2 TIPSEY COURT, STAINCROSS
BARN斯LEY, S75 6FZ
tel/fax (01226) 390947
email: pdimberline@iscall.co.uk

CLIENT
Julie Morgan

PROJECT
**Proposed orangery extension and
internal alterations to existing dwelling**

LOCATION
**'Beech House', Hermit Hill Lane,
Wortley, Sheffield S35 7DB**

DRAWING
Proposed details

SCALES
1:100 at A1

DWG No.
2014/22/02

REV.
PD

