
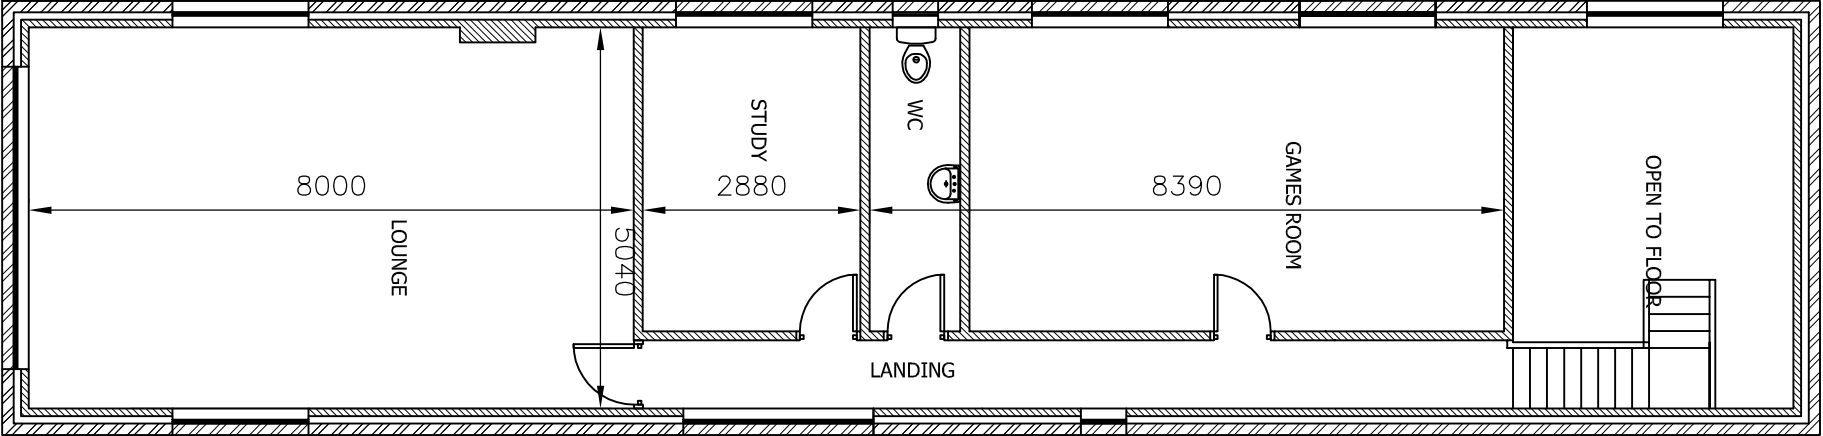


Drawing No.	Rev No.
MGB001 -004	

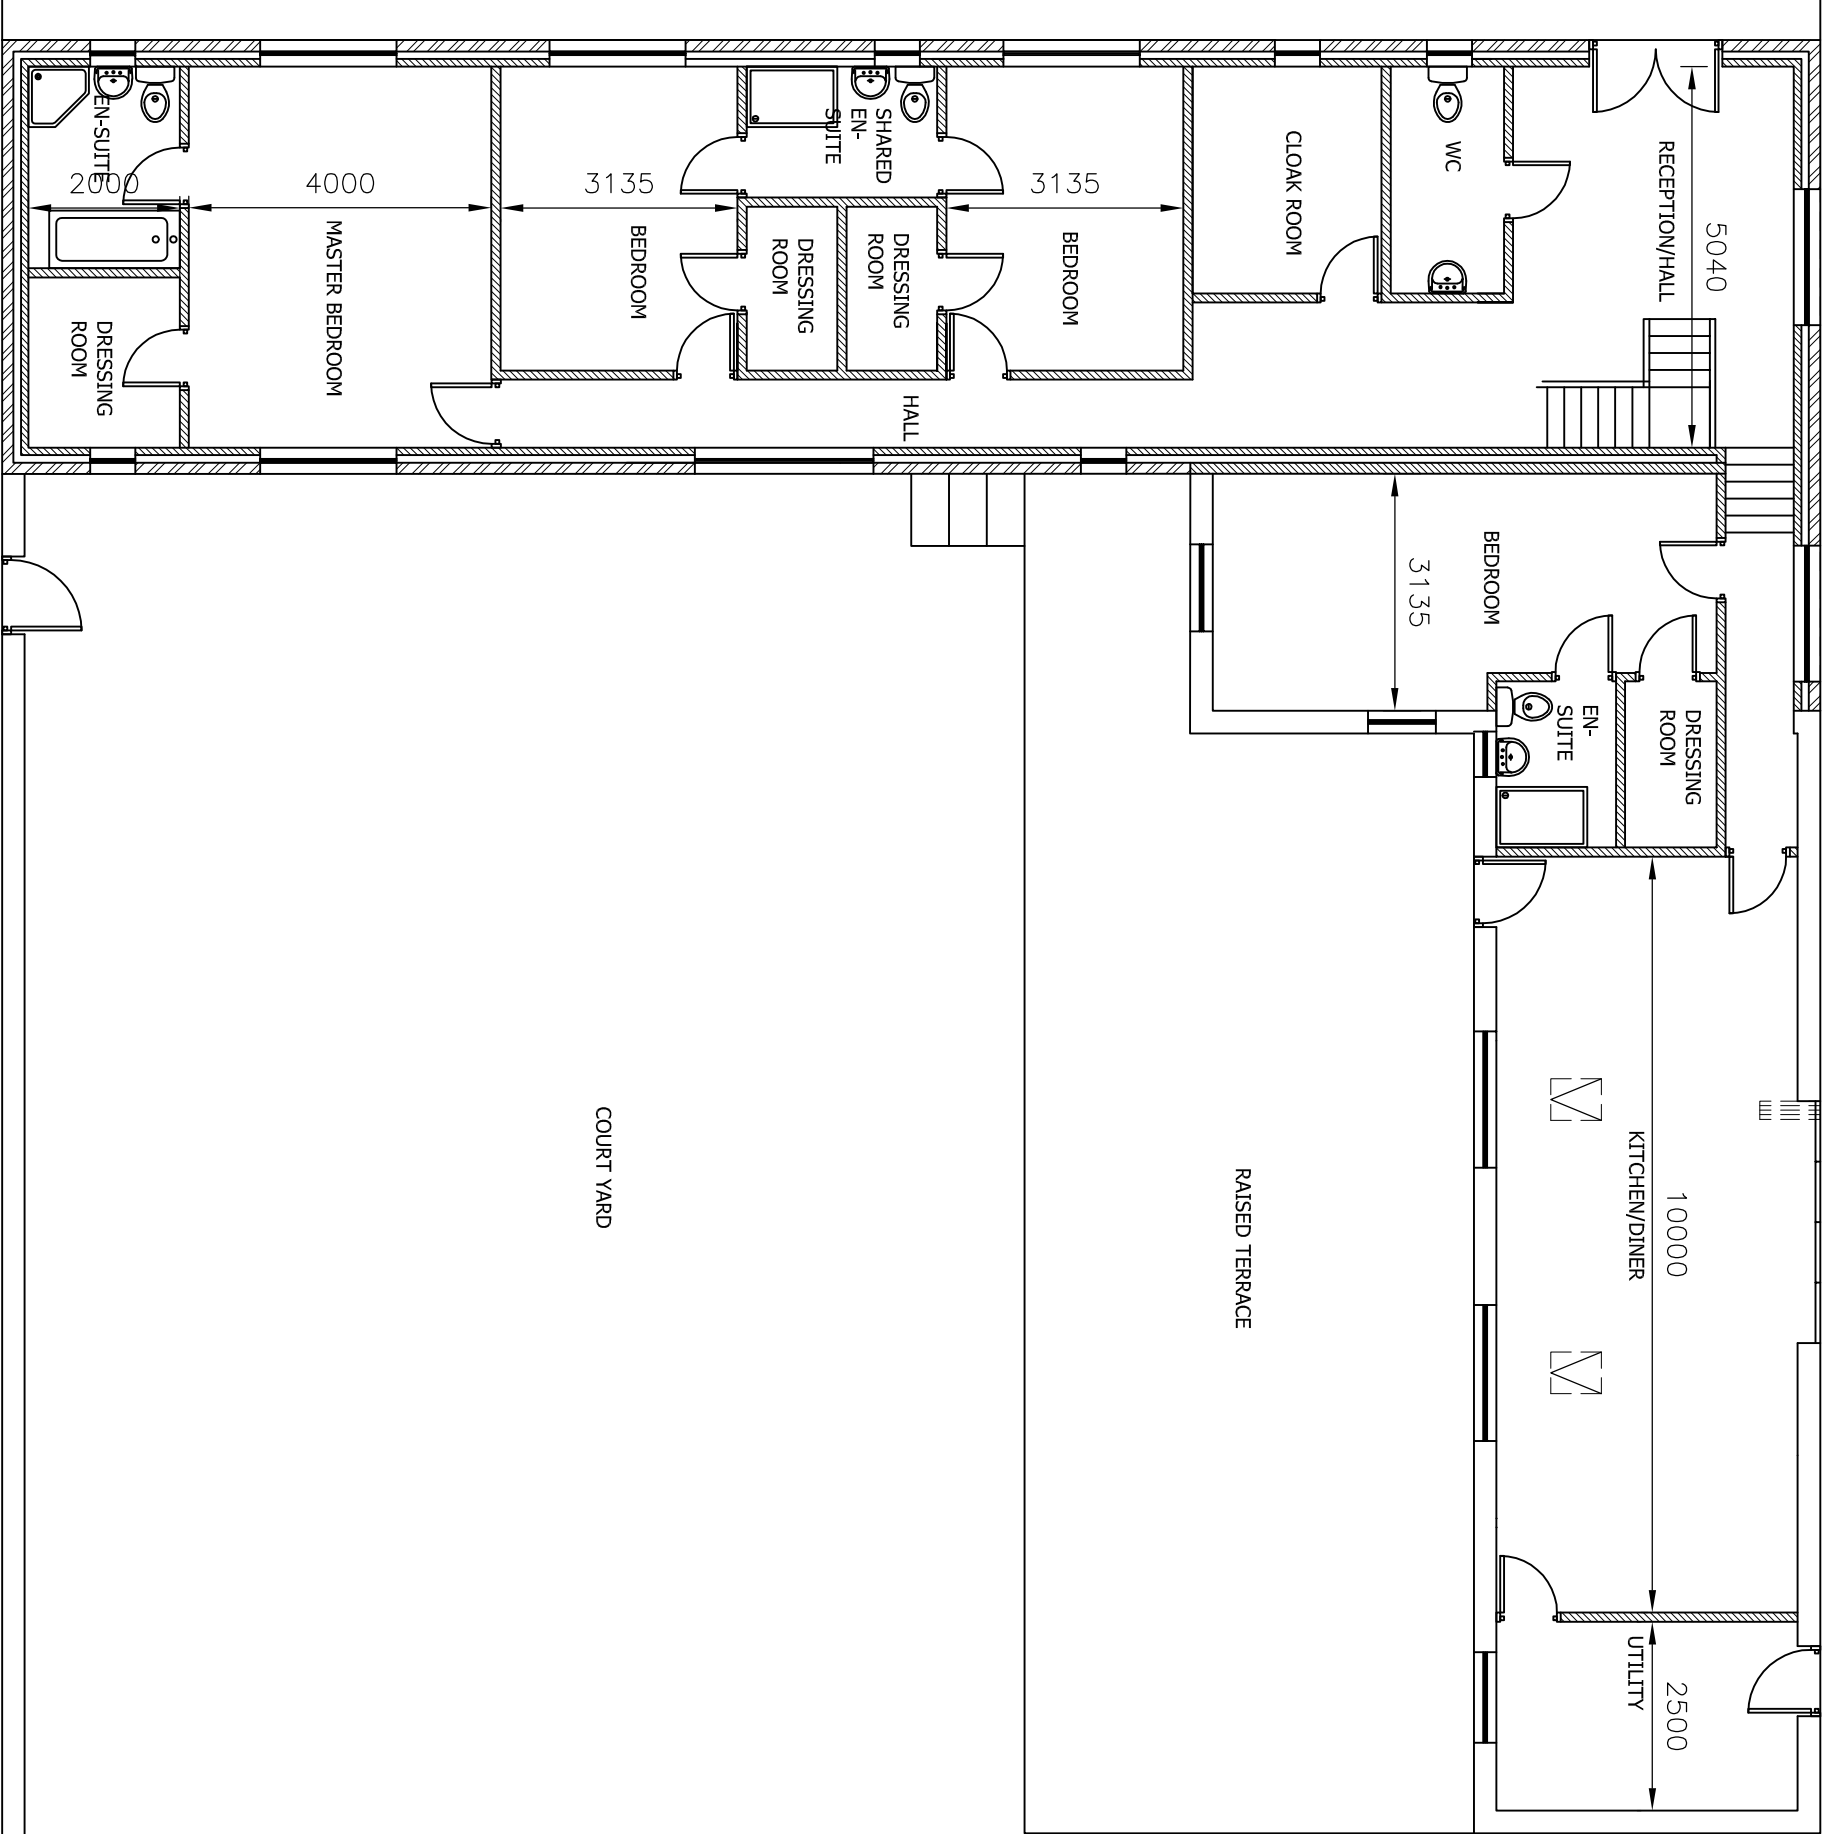

DO NOT SCALE: Contractor to check all dimensions and report any omissions or errors

NOTES

Rev	Description	By	CHK	App	Date
-----	-------------	----	-----	-----	------

JRB DESIGNS LTD
1 Saville Road
Cudworth
Barnsley
S72 8LT
Tel: 01226 383542
Fax: 01226 380078
Mob: 07970 541192
Email: joine@jrbdesigns.co.uk
This drawing is copyright. © Jrbdesigns Ltd.

Client
MR G BEEVER

Drawing Title

PROPOSED PLANS

Address

**LITTLE ROYD
HALIFAX ROAD
HOYLANDSWAINE
SHEFFIELD S36 7EY**

Project Title:
**PROPOSED NEW TWO STOREY
DWELLING**

Purpose of Issue:

PLANNING

Drawing Status

FIRST ISSUE

Scale at A3	Drawn By	Date	
AS SHOWN	JRB	05/03/2013	
Checked By	Date	Approved By	Date
	05/03/2013		05/03/2013
Project No.	Drawing No.	Revision	
MGB001	004	-	

APPROVAL: ☒ INFORMATION ☐ TENDER ☐ CONTRACT ☐ CONSTRUCTION ☐

PROPOSED GROUND FLOOR PLAN
SCALE 1:100 AT A3

PROPOSED FIRST FLOOR PLAN
SCALE 1:100 AT A3