



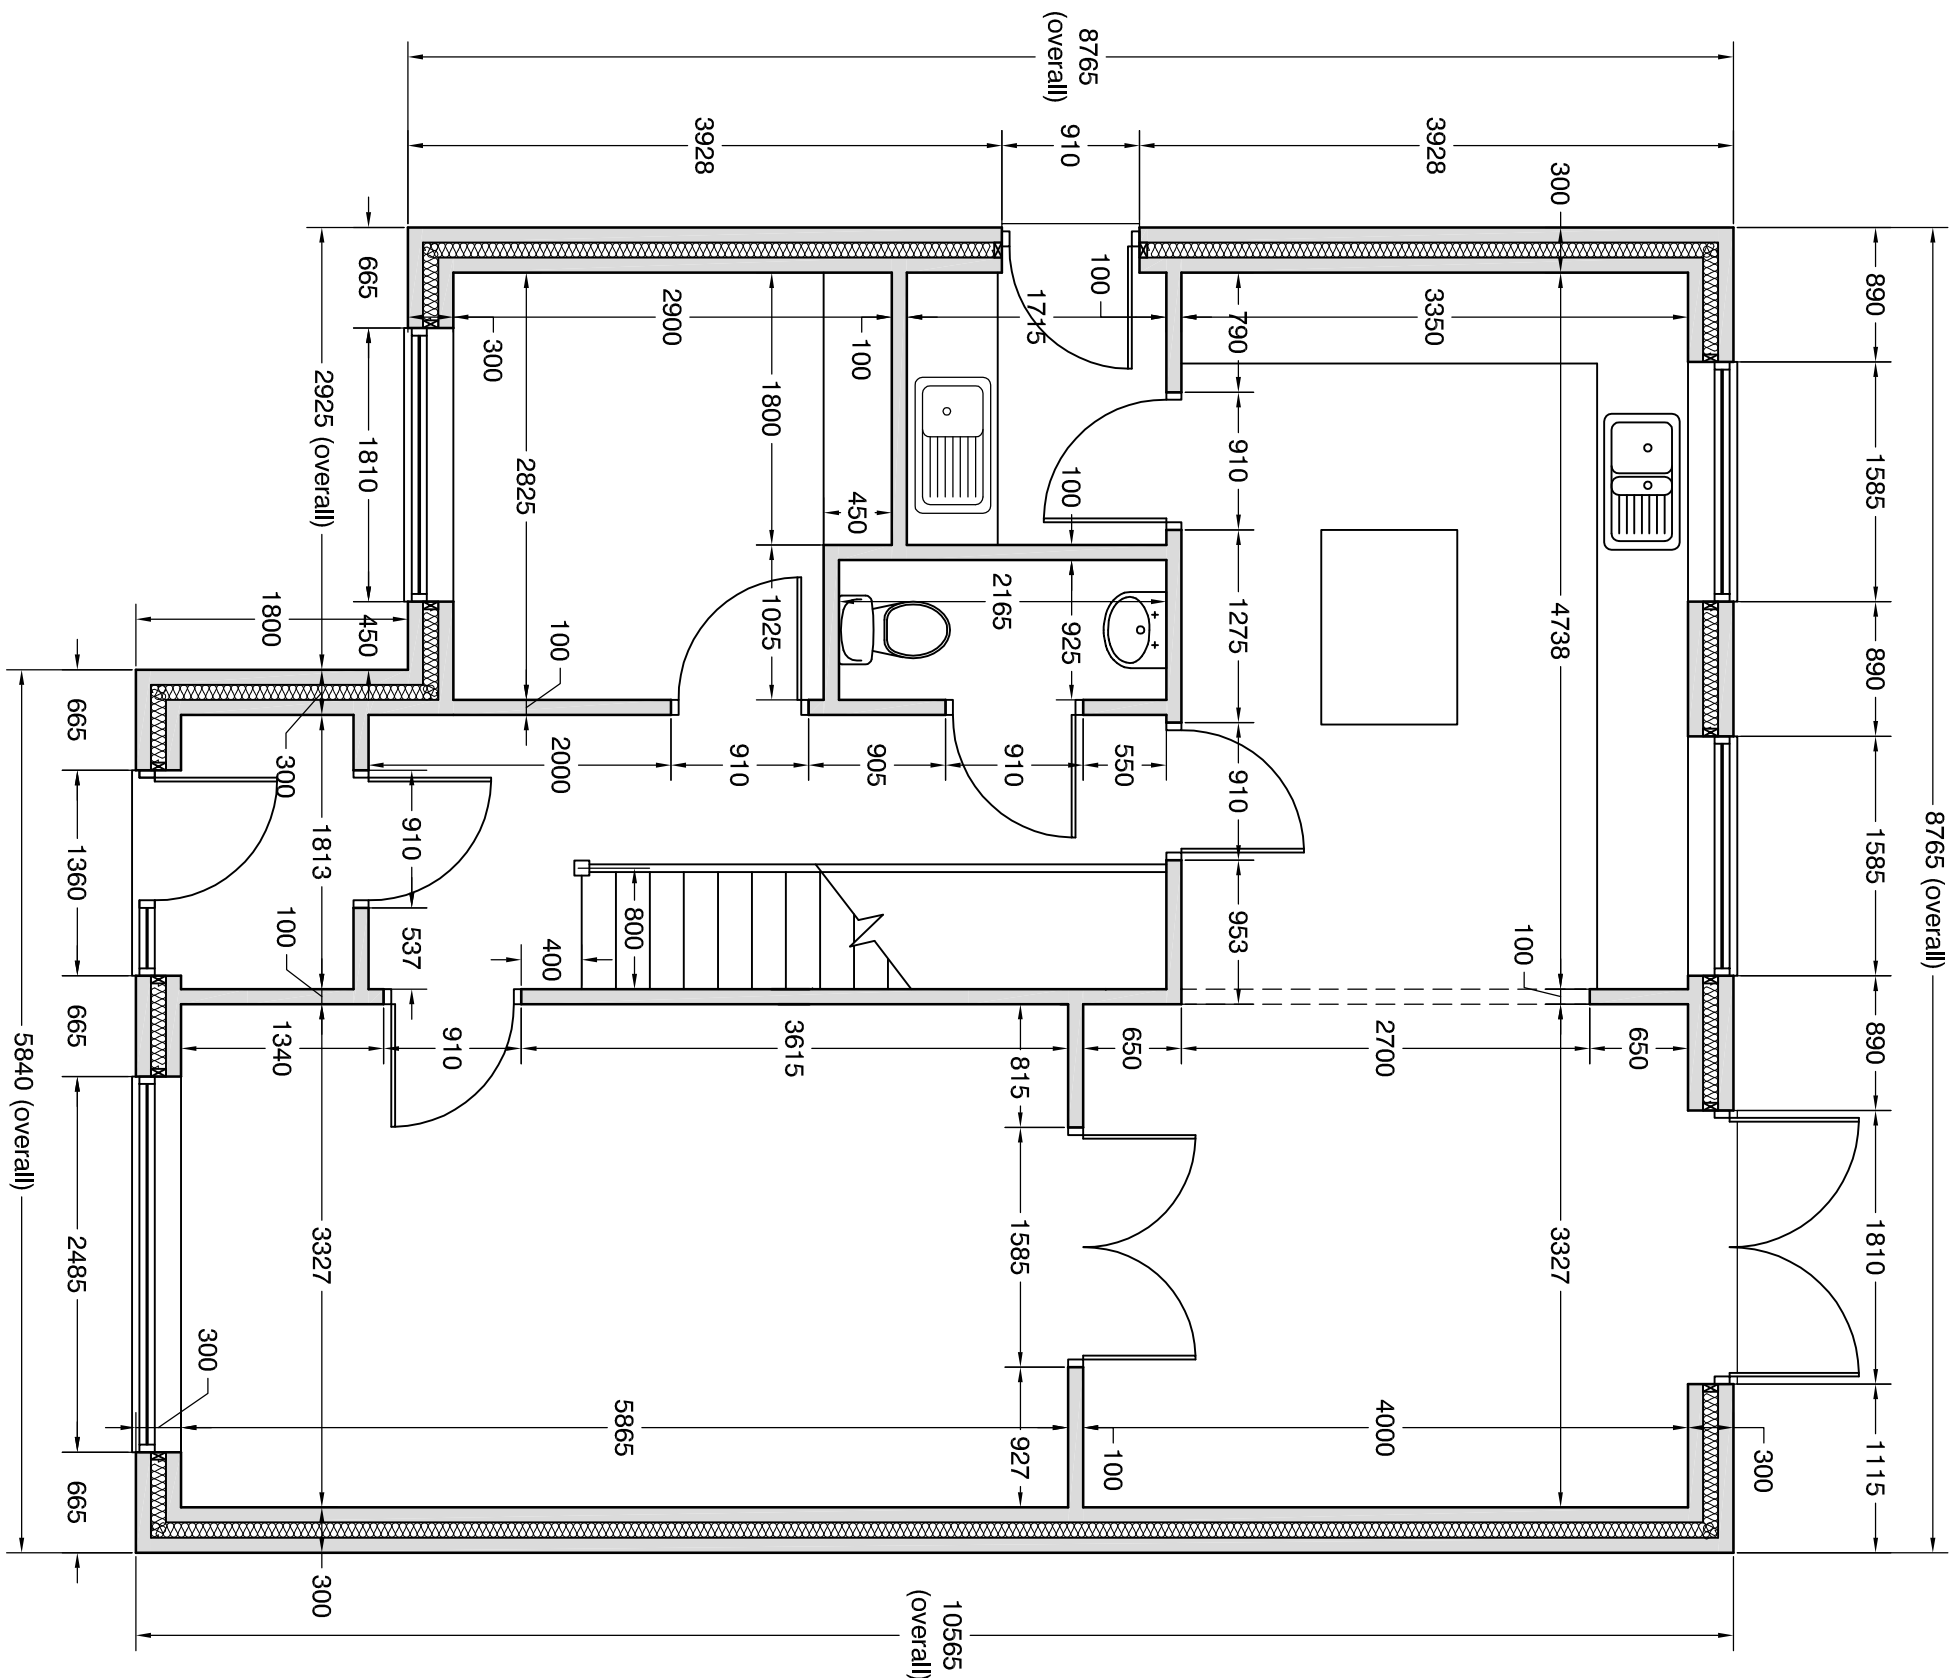


GROUND FLOOR PLAN

FOR FOUNDATION SETTING OUT PLAN & DETAILS, PLEASE
REFER TO STRUCTURAL ENGINEERS' INFORMATION

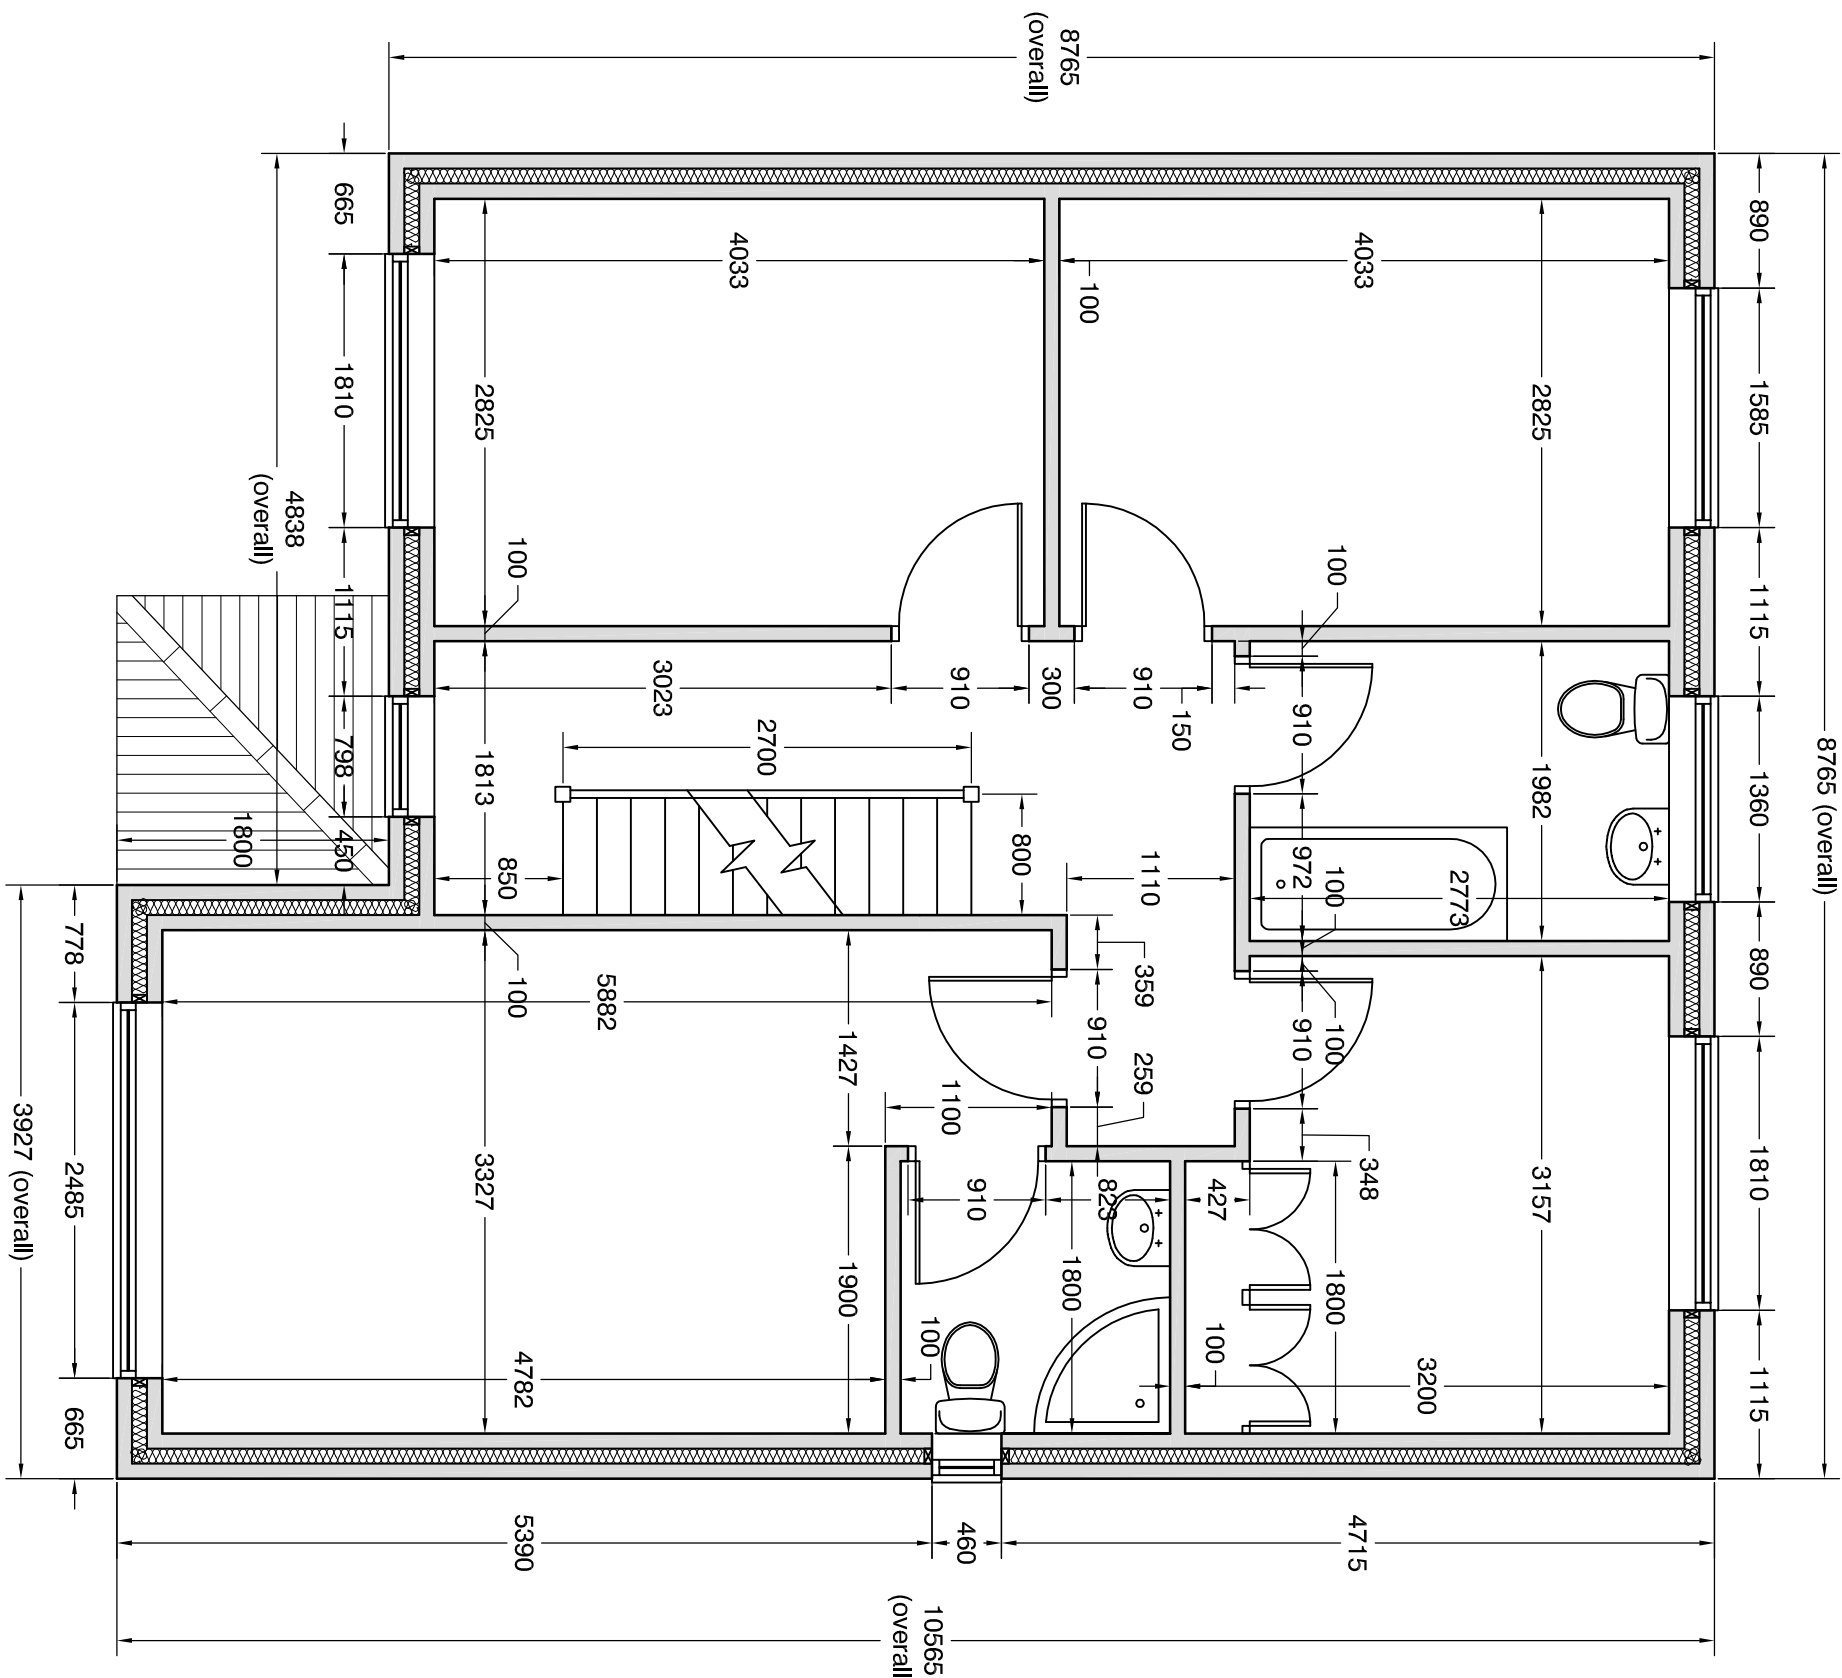

FIRST FLOOR PLAN

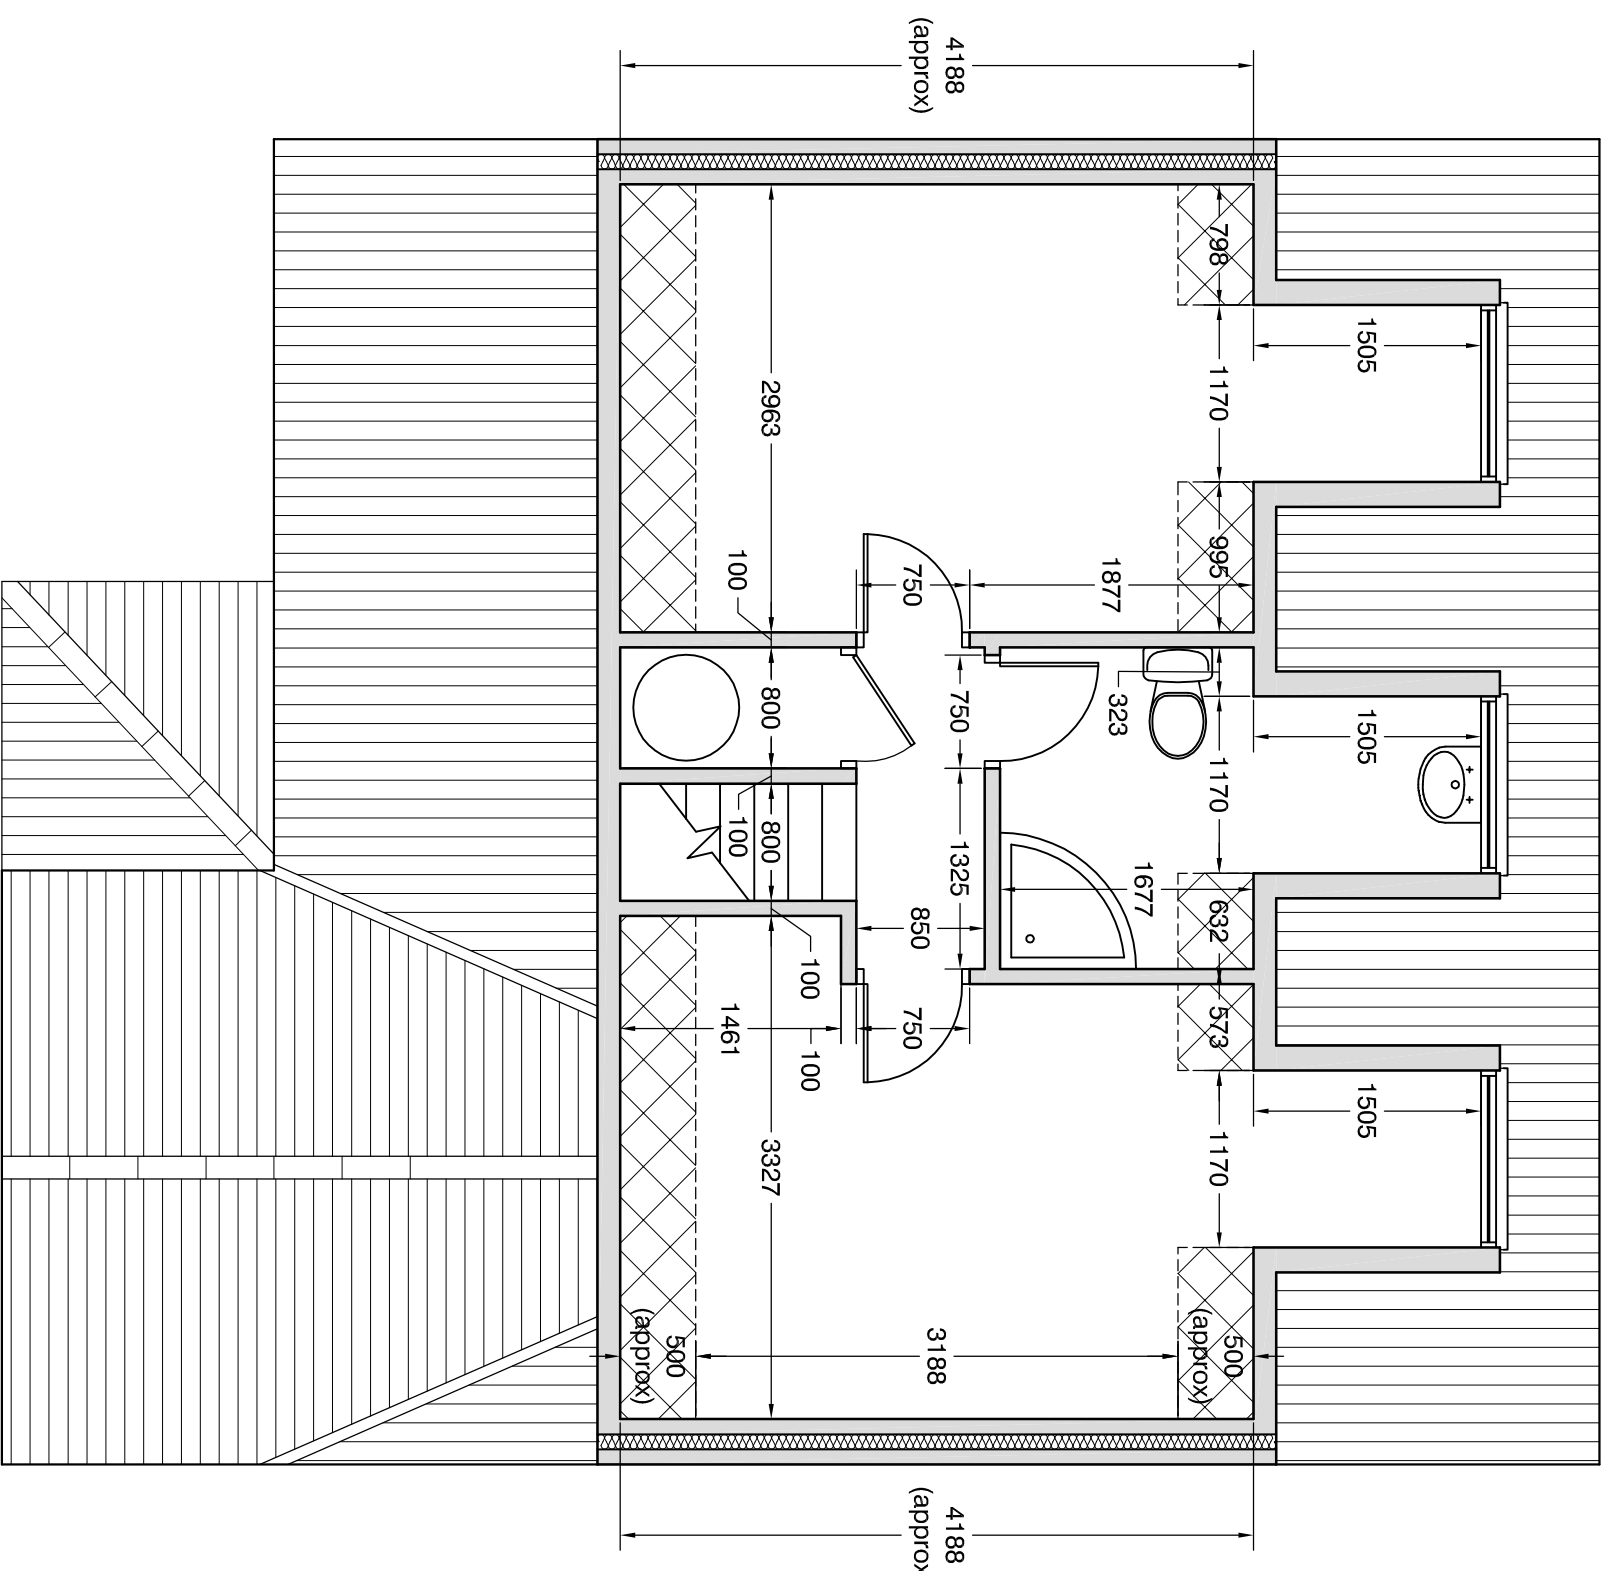

SECOND FLOOR PLAN

This drawing and all its contents are © Peter J. Severn Architectural Design Limited.
Drawing measurements shall not be obtained by scaling. Verify all dimensions prior to construction.

Revisions:
A 03.02.15 Dormers added to second floor plan

BUILD.REGS			
Peter J. Severn Architectural Design Limited 45 Wainman Drive Dunsdale Doncaster DN7 4DB Tel: 07783 077410 Email: pjs@peterjsevern.co.uk Web: www.peterjsevern.co.uk		Mr & Mrs Hughes	
New House 55 Moorland Lane, Silkstone Common, Barnsley		Job Description	
Proposed Setting Out Plans		Drawing Title	
Scale 1:50	Date 05.01.14	Drawn PJS	Rev A
13/10-10		Dwg N°	