




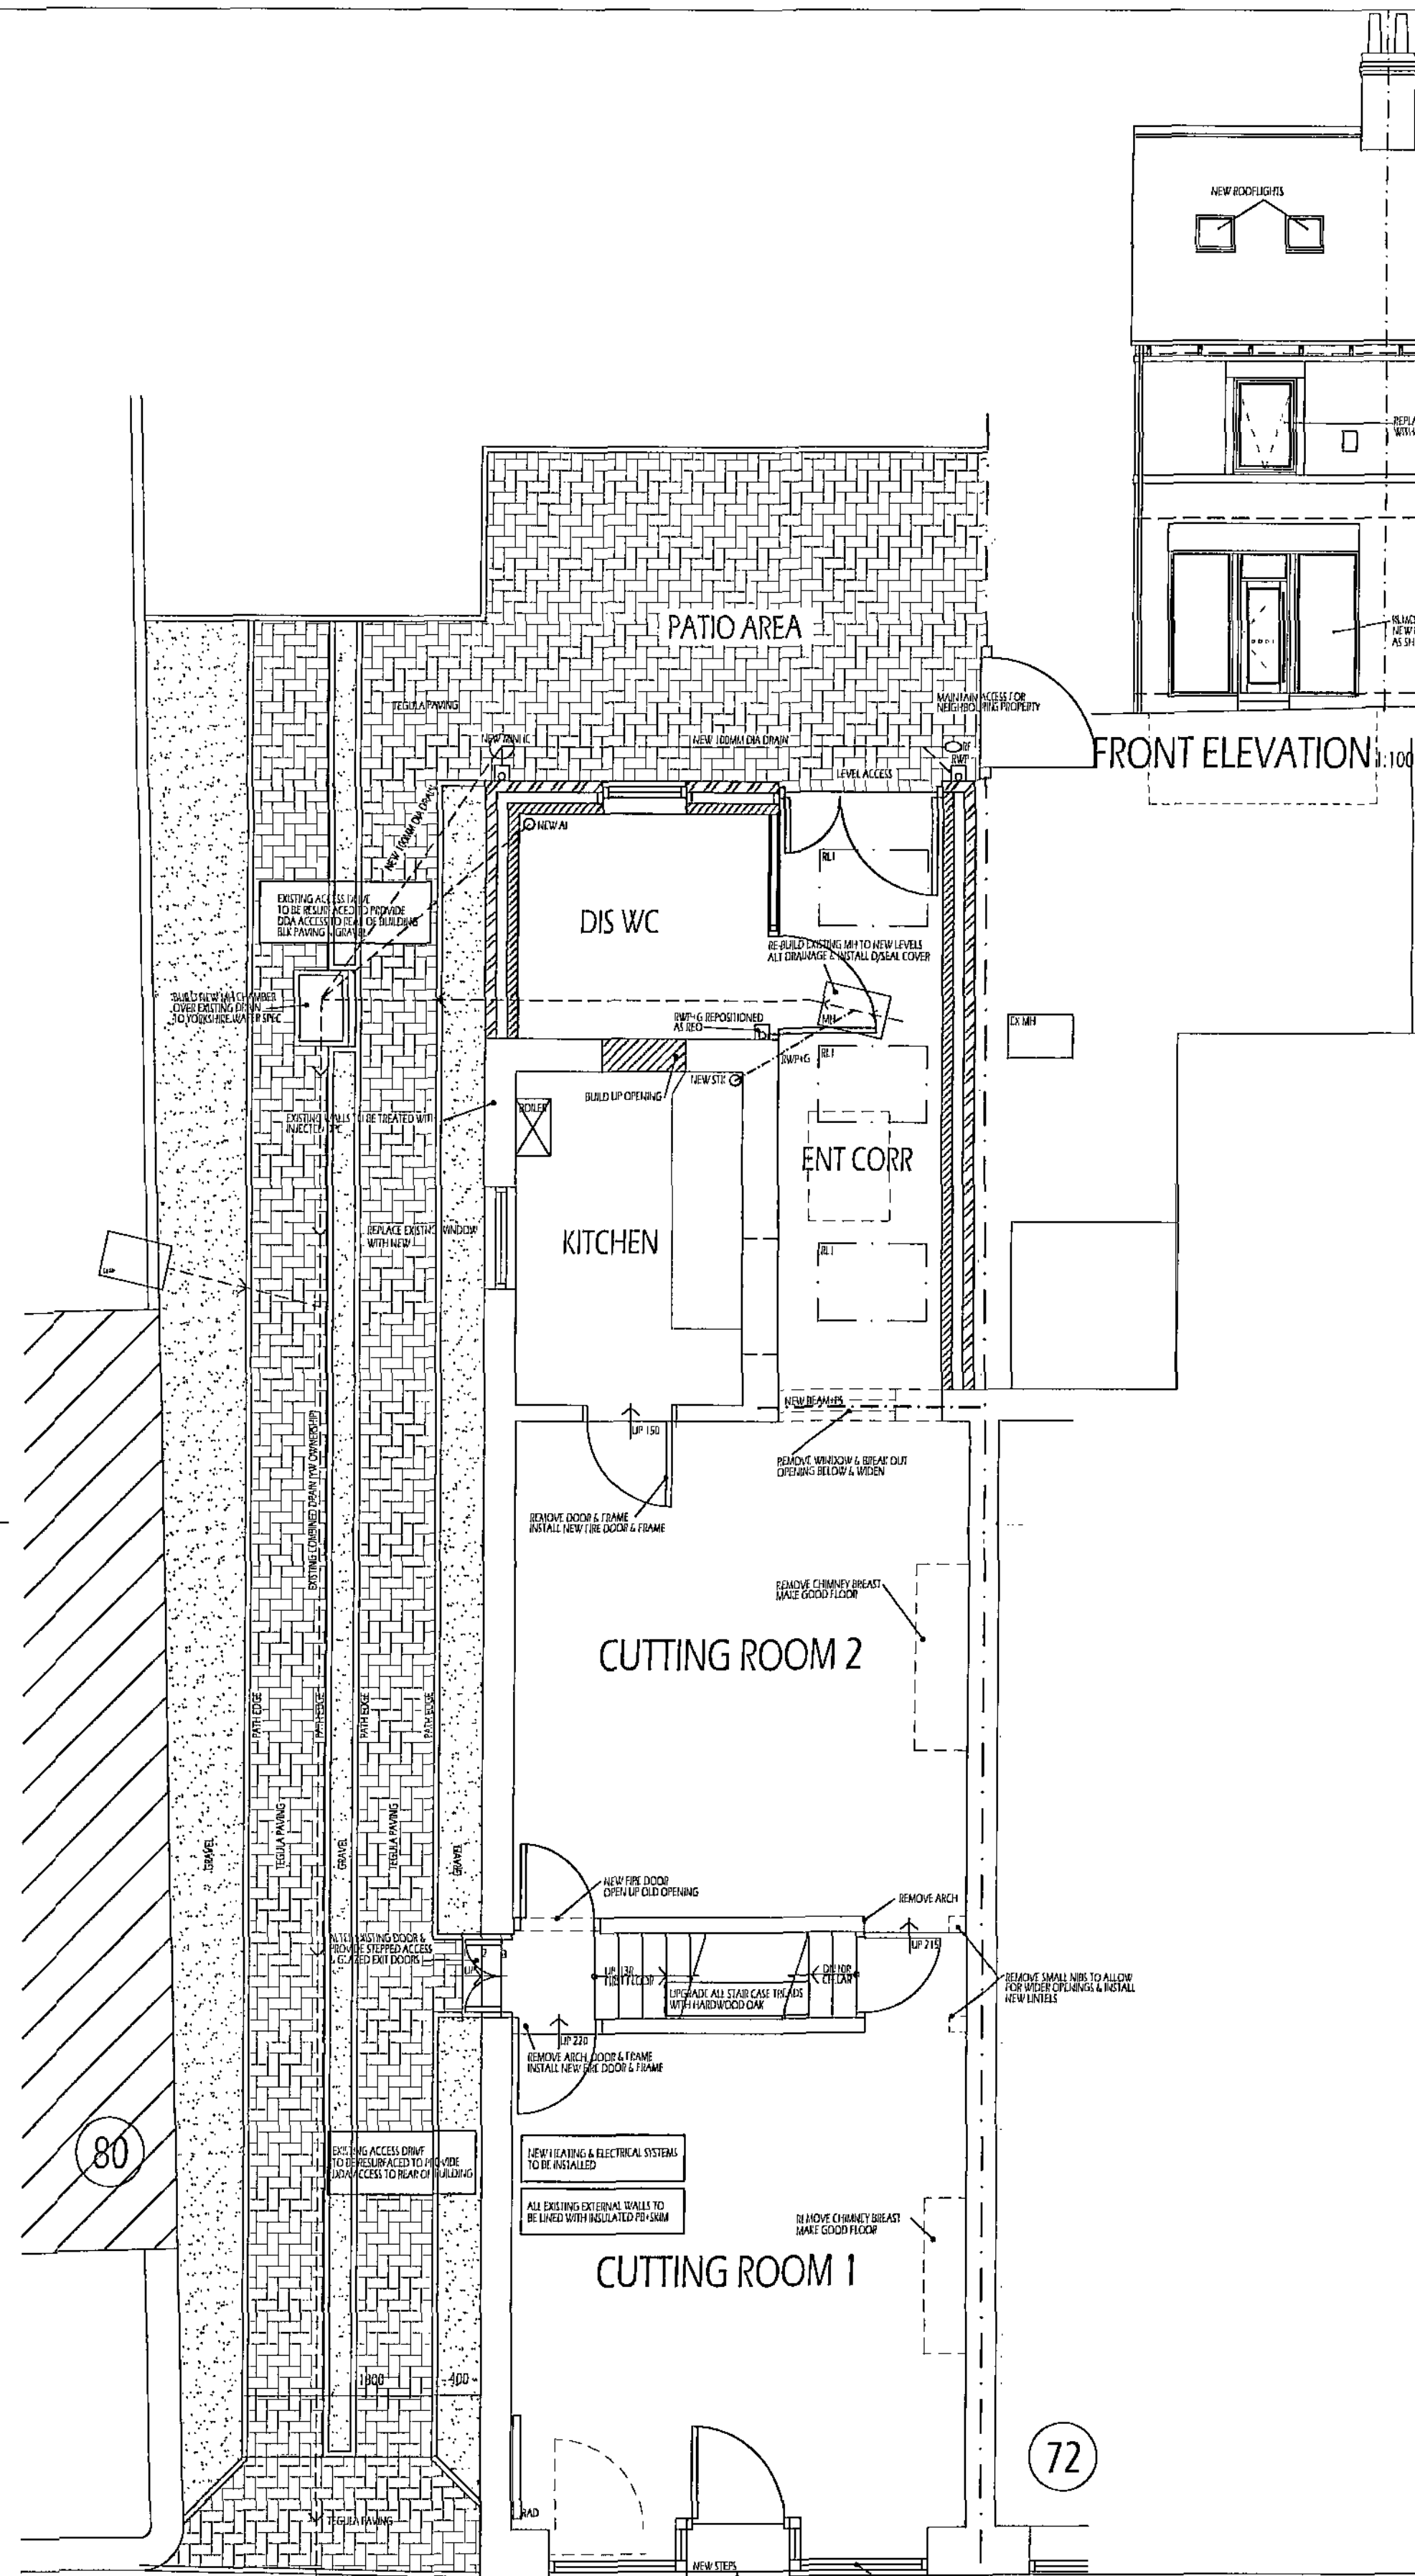


GROUND FLOOR PLAN

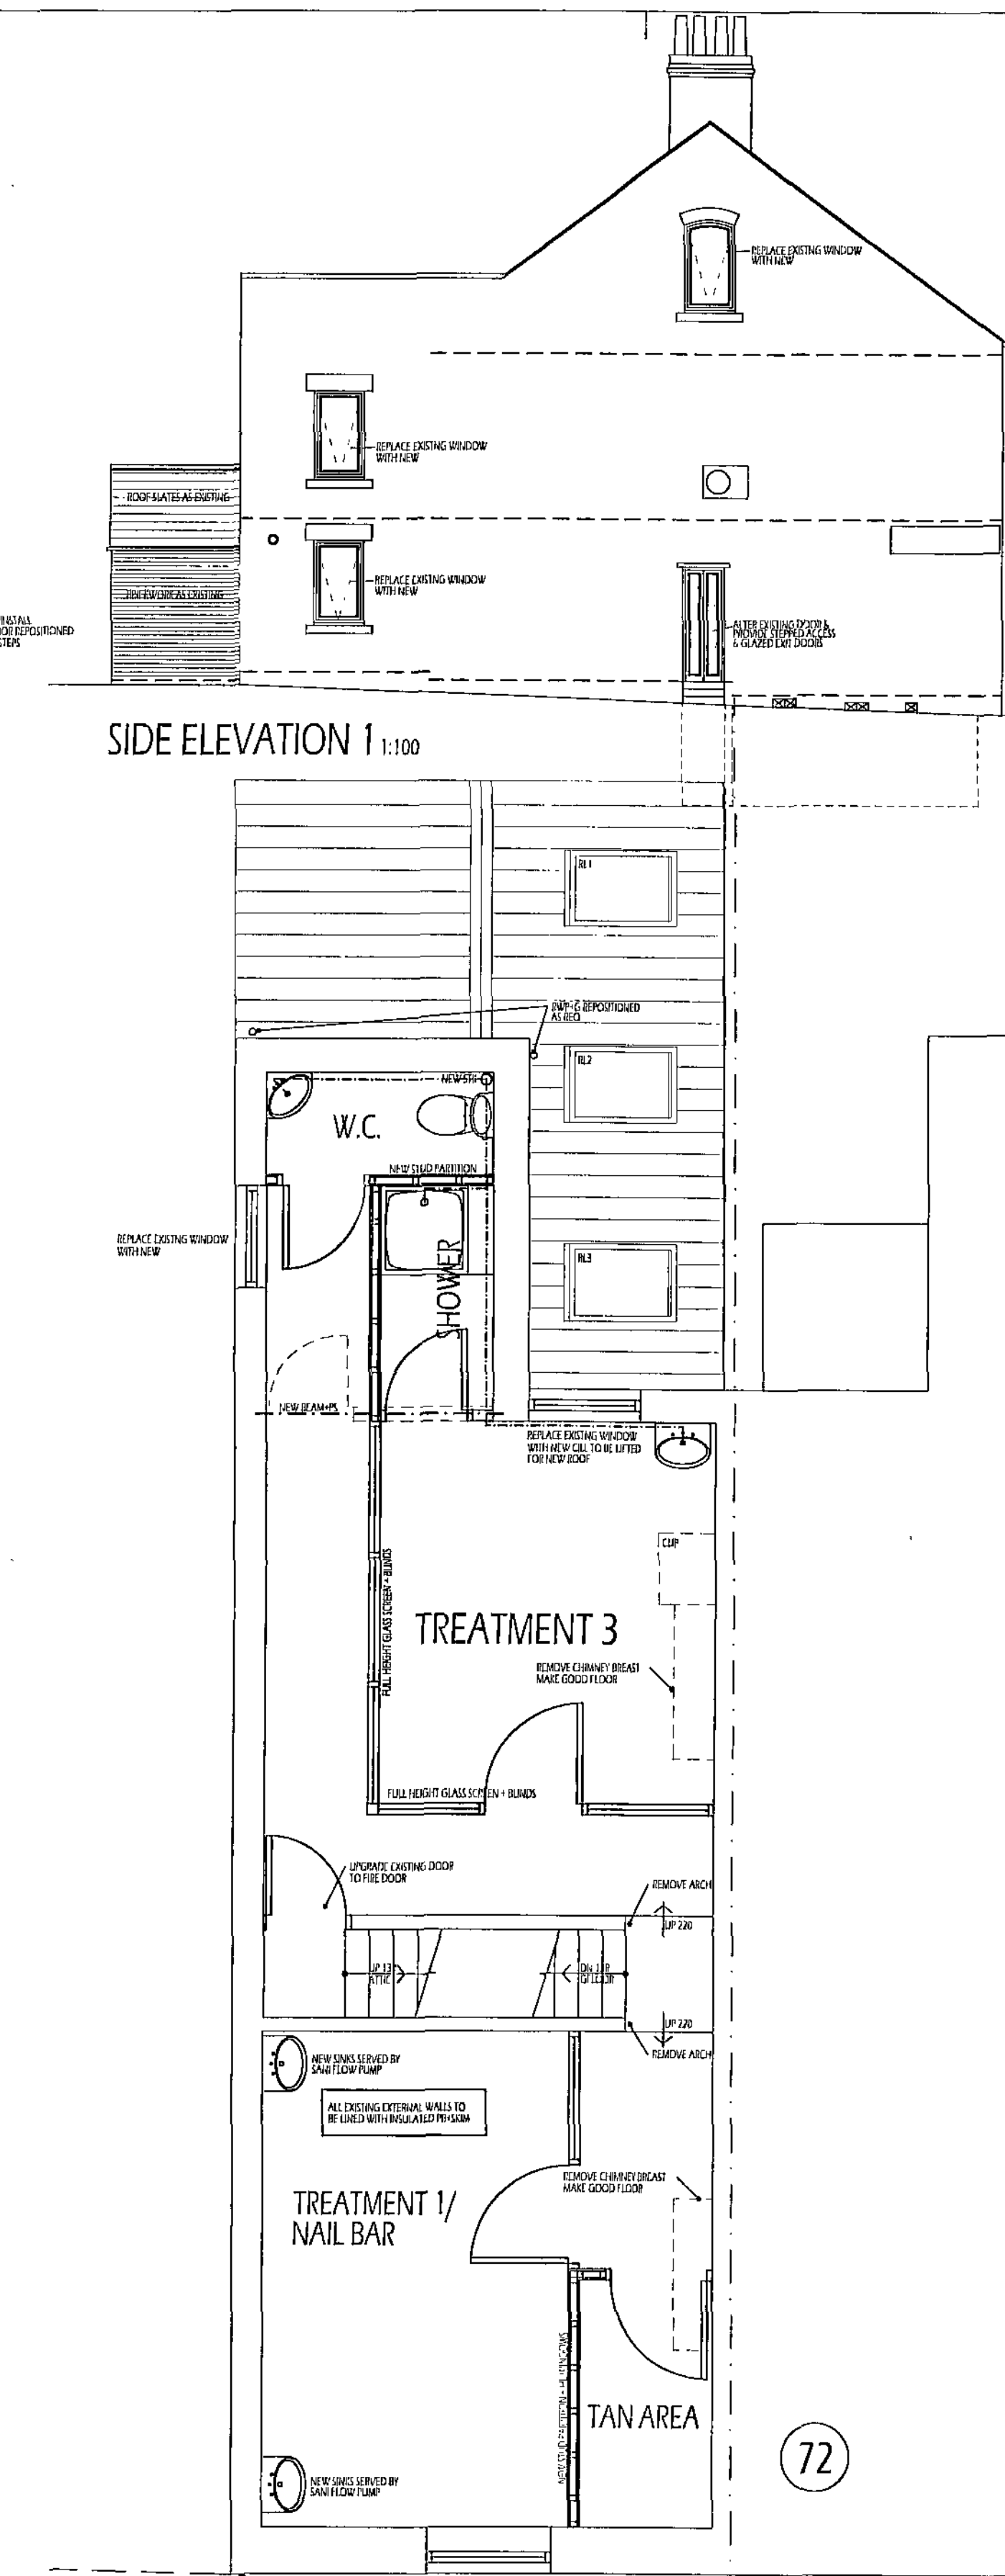

FIRST FLOOR PLAN

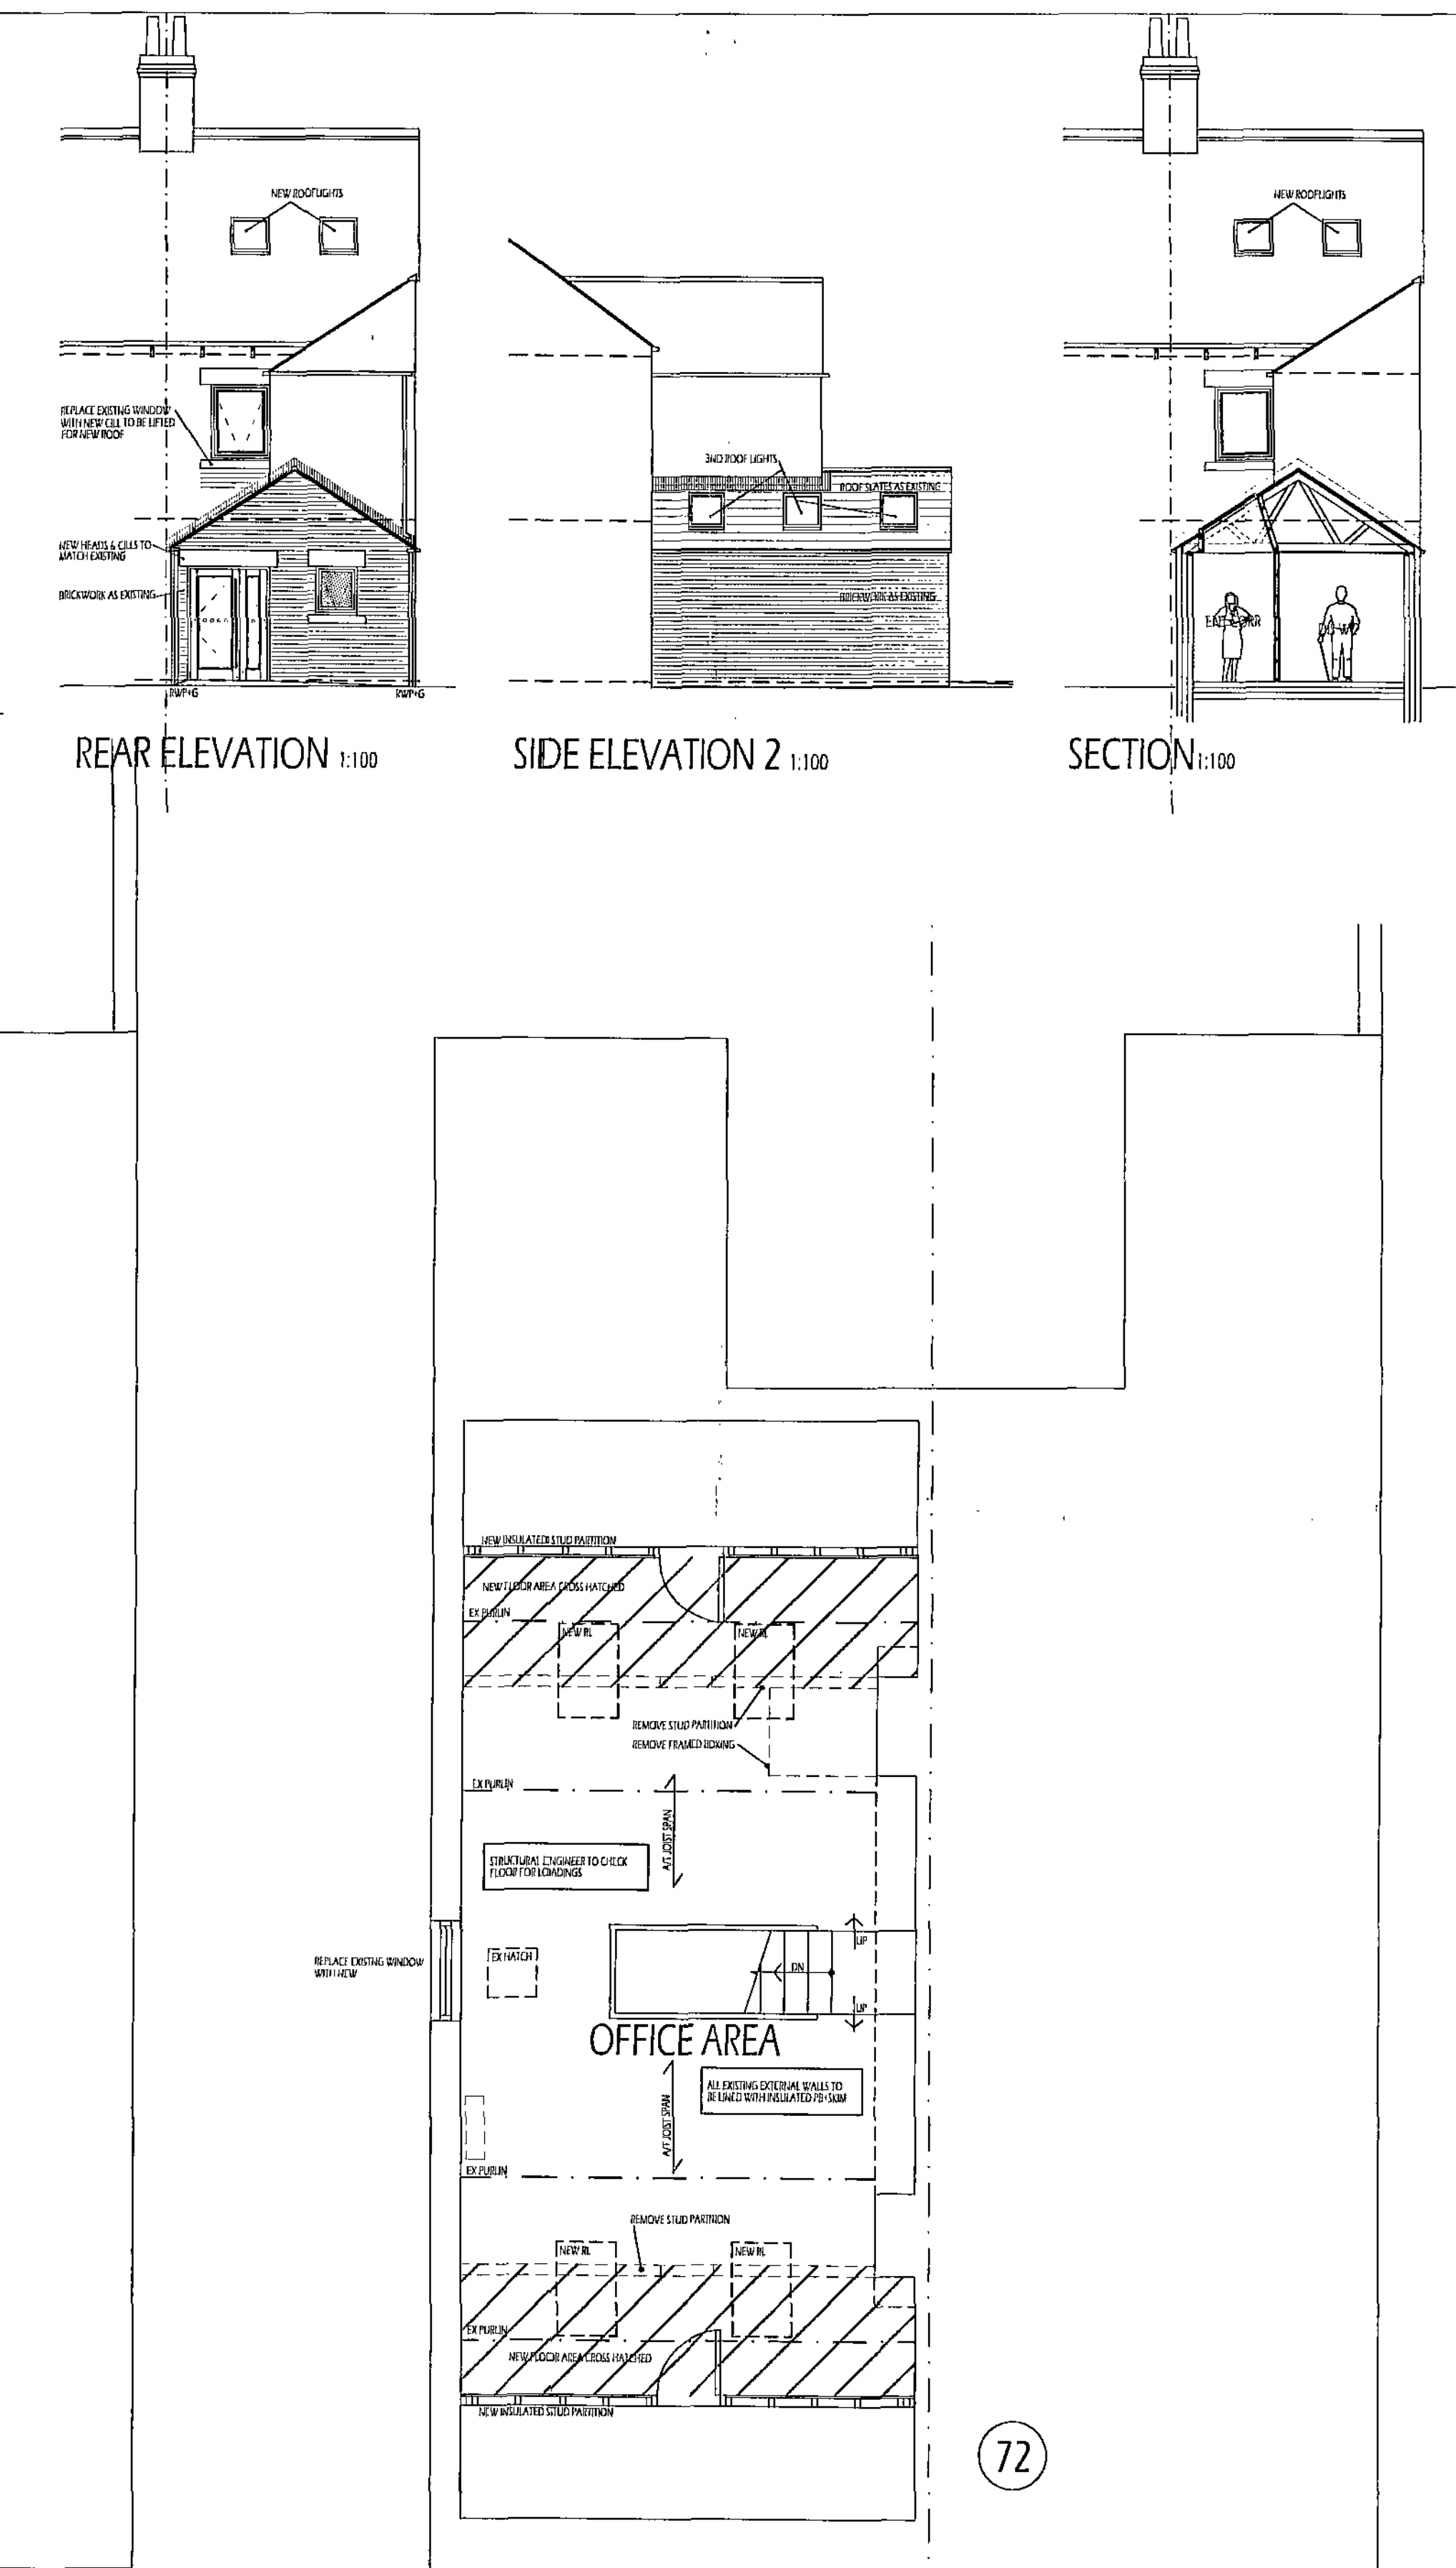

ATTIC FLOOR PLAN

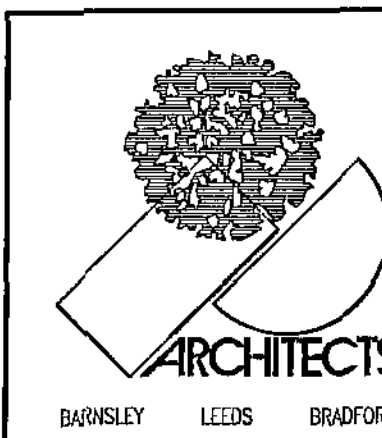

1. THIS DRAWING AND THE COPYRIGHTS AND PATENTS THEREIN ARE THE PROPERTY OF NUTTALL YARWOOD & PARTNERS LIMITED. IT IS TO BE USED ONLY FOR THE PROJECT AND MAY BE USED OR REPRODUCED ONLY UNDER CONTRACT.

2. CONTRACTORS AND SUB-CONTRACTORS MUST CHECK AND AGREE ALL DIMENSIONS BEFORE PREPARING SHOP DRAWINGS OR COMMENCING WORK ON SITE.

3. CONTRACTORS ARE RESPONSIBLE FOR INFORMING THE ARCHITECT OF ANY DISCREPANCY DISCOVERED ON THIS DRAWING OR BETWEEN THIS DRAWING AND ANY OTHER RELATED DOCUMENT. SHOULD UNDER THE STANDARD FORM OF CONTRACT IN RESPECT OF THE WORK.

4. WRITTEN DIMENSIONS ONLY ARE TO BE USED FROM THIS DRAWING. IF IN ANY DOUBT ASK FOR CLARIFICATION.

Notes.

Revisions.

Date	Suffix	Description
21-07-09	A	ACCESS IMPROVEMENTS ADDED
22-07-09	B	ROOF LIGHTS ADDED TO ATTIC ELEVATIONS

Revisions.

Date	Suffix	Description

NUTTALL YARWOOD & PARTNERS LIMITED
CHARTERED ARCHITECTS

The Grove, High Street, Dodworth, Barnsley, S75 3RD. Tel: 01226 206771. Fax: 01226 200988. E-mail: nyp.barnsley@btconnect.com 120 Main Street, Burley-in-Wharfedale, LS29 7JX. Tel: 01943 664441. Fax: 01943 662300. E-mail: nyp.bradford@btconnect.com			
Project:	PROPOSED WORKS AT 74 HIGH STREET, DODWORTH BARNESLEY		Client: MR V RODGERS 24 JUL 2009 Corporate Mail Room
Drawing Title:	SKETCH SCHEME PROPOSAL		Date: JULY 2009 Ref: 40/13
	Dwg. No.	SK03	Scale: 1:50 Rev. B