



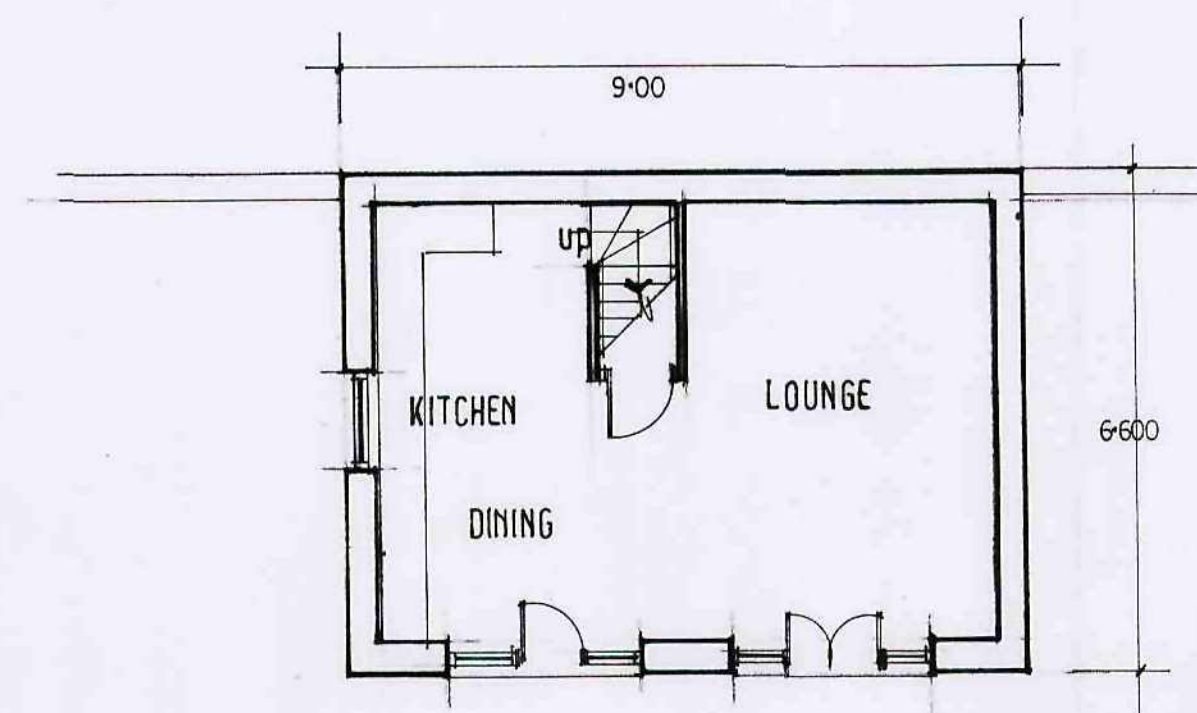


GROUND FLOOR PLAN


courtyard

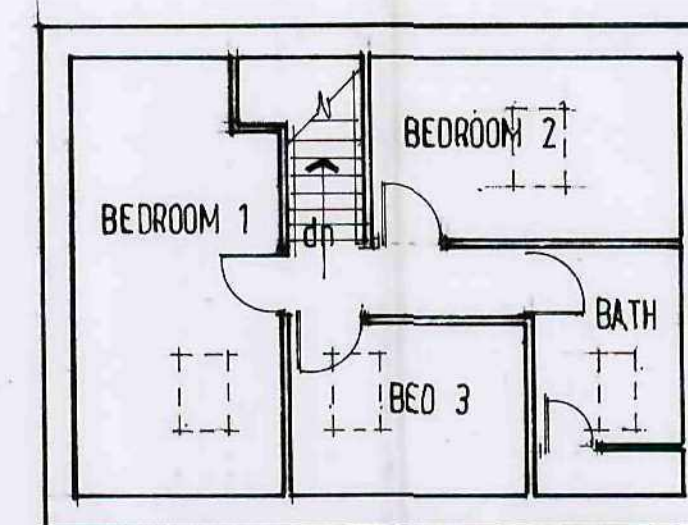


FIRST FLOOR PLAN. ROOF SPACE

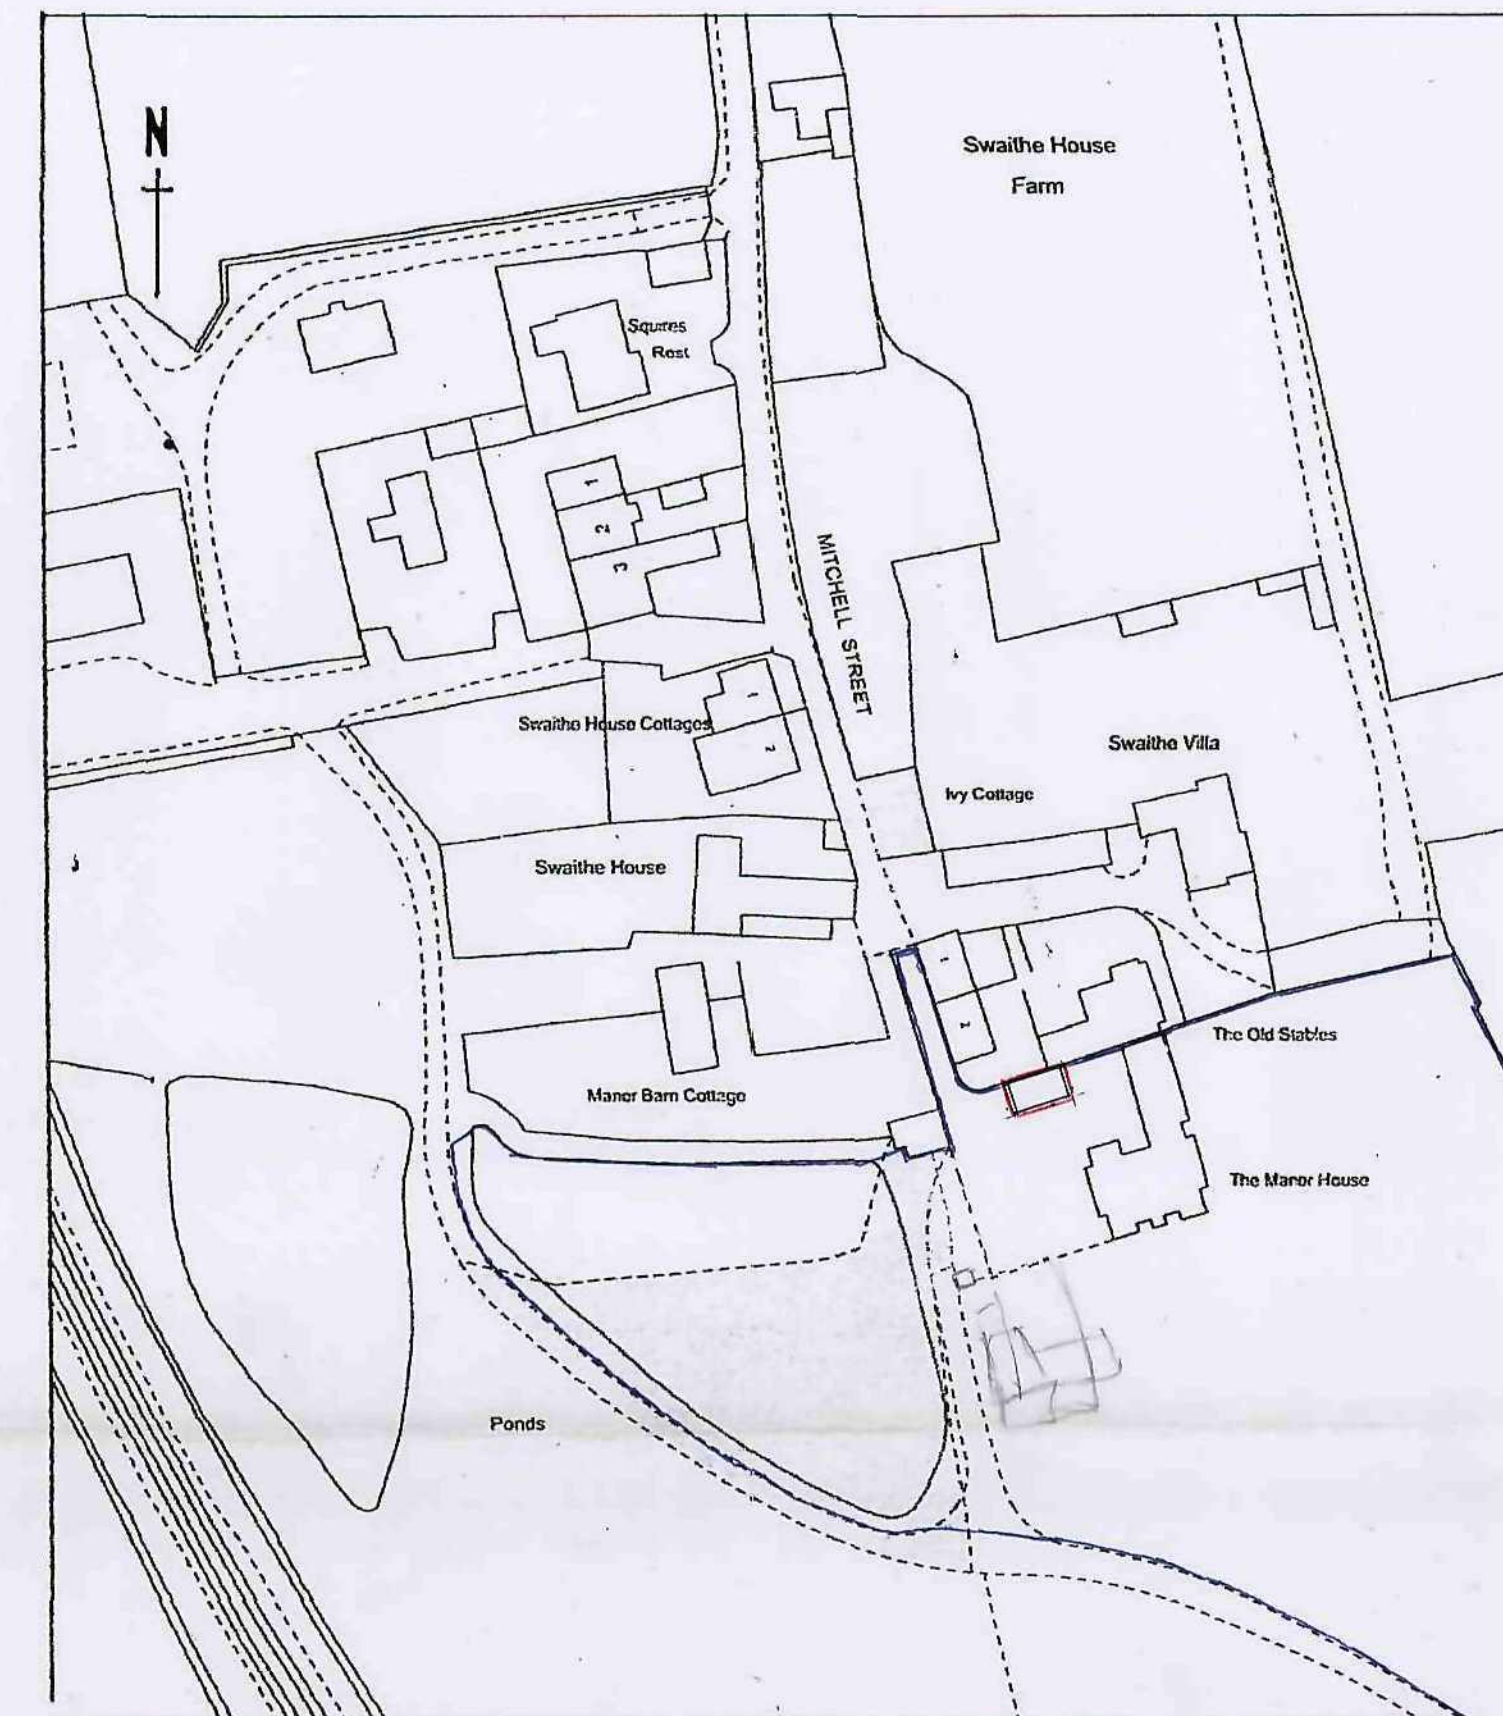


LOCATION PLAN 1:1250

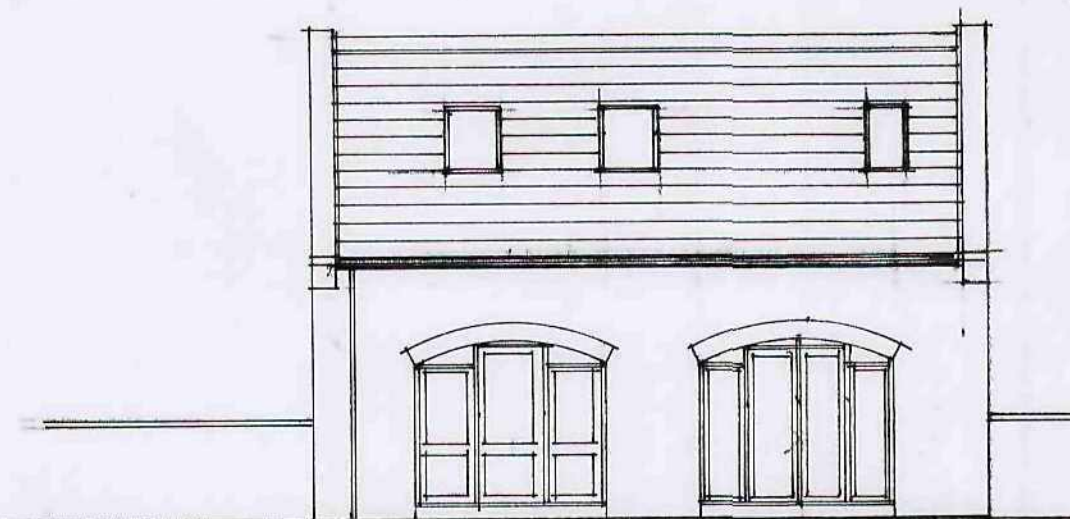


FRONT ELEVATION south.

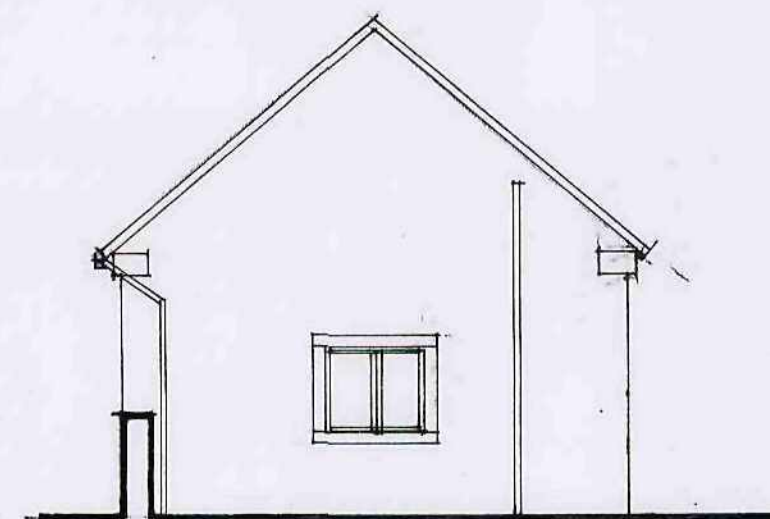


SIDE ELEVATION west.

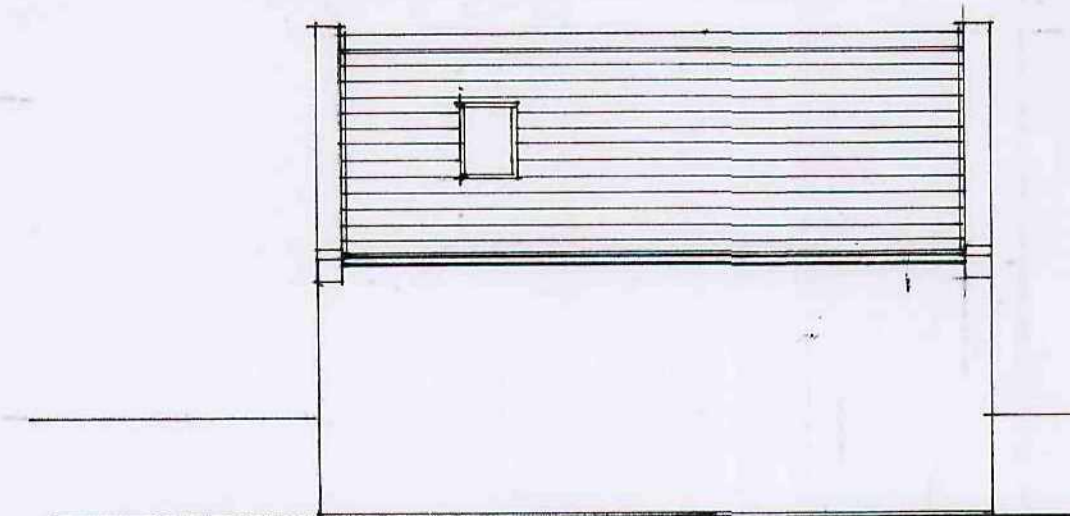

REAR ELEVATION north.

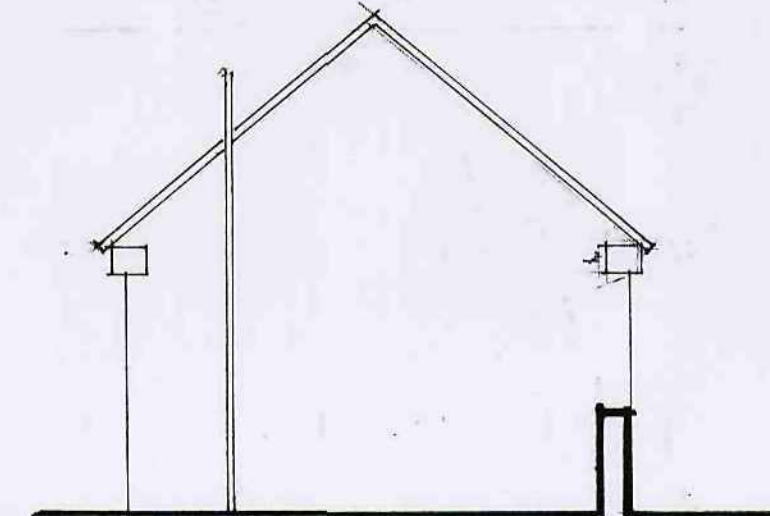

SIDE ELEVATION east.

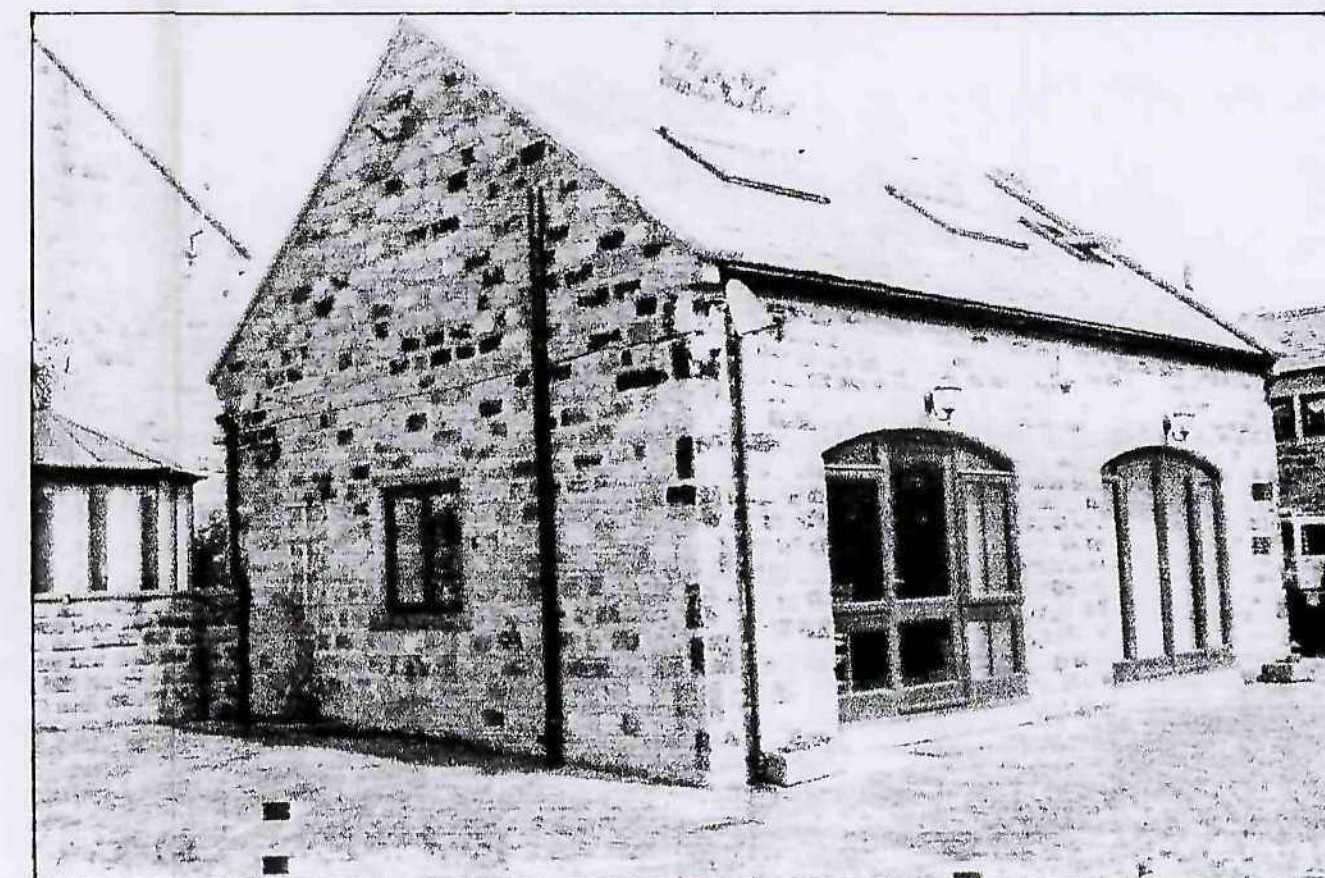

DRAWING TO ACCOMPANY AN APPLICATION
FOR A LAWFUL DEVELOPMENT CERTIFICATE
FOR AN EXISTING USE AT

THE OLD COACH HOUSE
THE MANOR HOUSE
MITCHELL STREET
SWAITHE
BARNSELY
S 70 3 QF

SCALE 1:100

DATE NOV 09

DRAWN. HARRIS

2009:48

Millé design

c s d
R. Harris F.C.S.D.
M. E. Harris B.A. (hons)
design & construction

Architectural planning,
building & interiors
tel: & fax:
0114 2886929