


Drawing No.	Rev No.
MJG001 -004	

DO NOT SCALE: Contractor to check all dimensions and report any omissions or errors

NOTES

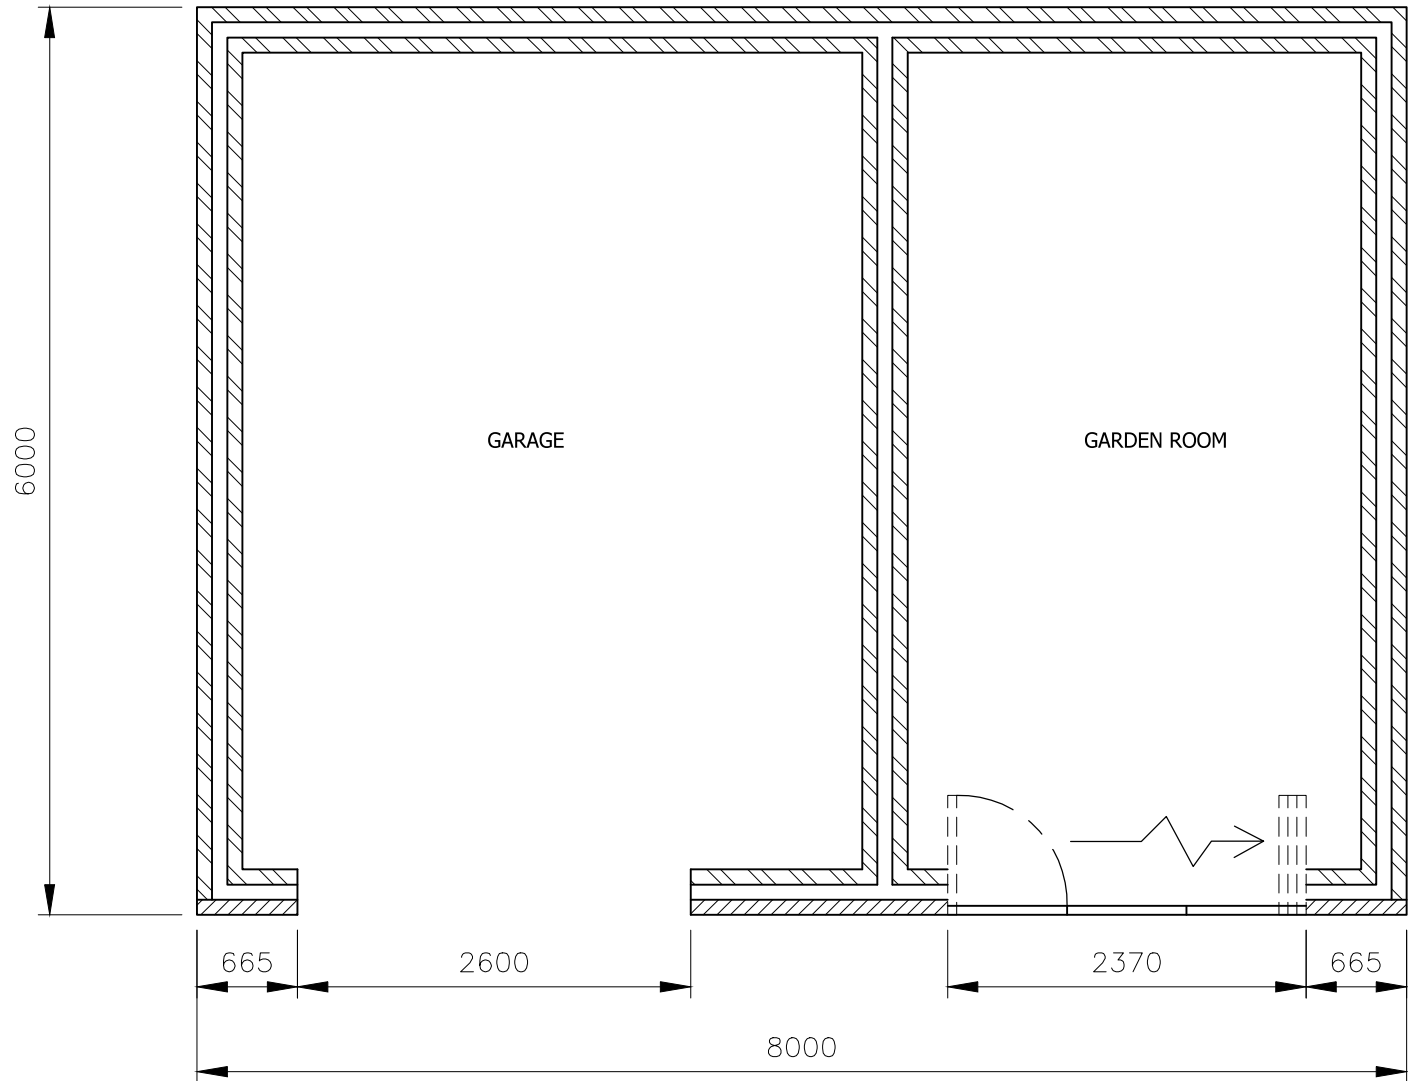

PROPOSED GROUND FLOOR PLAN
SCALE 1:50 AT A3

PROPOSED FIRST FLOOR PLAN
SCALE 1:50 AT A3

Rev	Description	By	Chk	App	Date	
JRB DESIGNS Ltd 1 Saville Road Cudworth Barnsley S72 8LT Tel: 01226 383542 Fax: 01226 380078 Mob: 07970 541192 Email: john@jrbdesigns.co.uk This drawing is copyright. © jrbdesigns Ltd.						
Client		MR. J GADDES				
Drawing Title		PROPOSED PLANS				
Address		78 NANCY ROAD GRIMETHORPE BARNLEY S72 7JY				
Project Title:		DETACHED GARAGE				
Purpose of Issue:		PLANNING				
Drawing Status		FIRST ISSUE				
Scale at A3 AS SHOWN	Drawn By JRB	Date 23/10/2019				
Checked By	Date 23/10/2019	Approved By	Date 23/10/2019	Revision		
Project No. MJG001	Drawing No. 004		Revision -			
APPROVAL ☒ INFORMATION ☐ TENDER ☐ CONTRACT ☐ CONSTRUCTION ☐						