



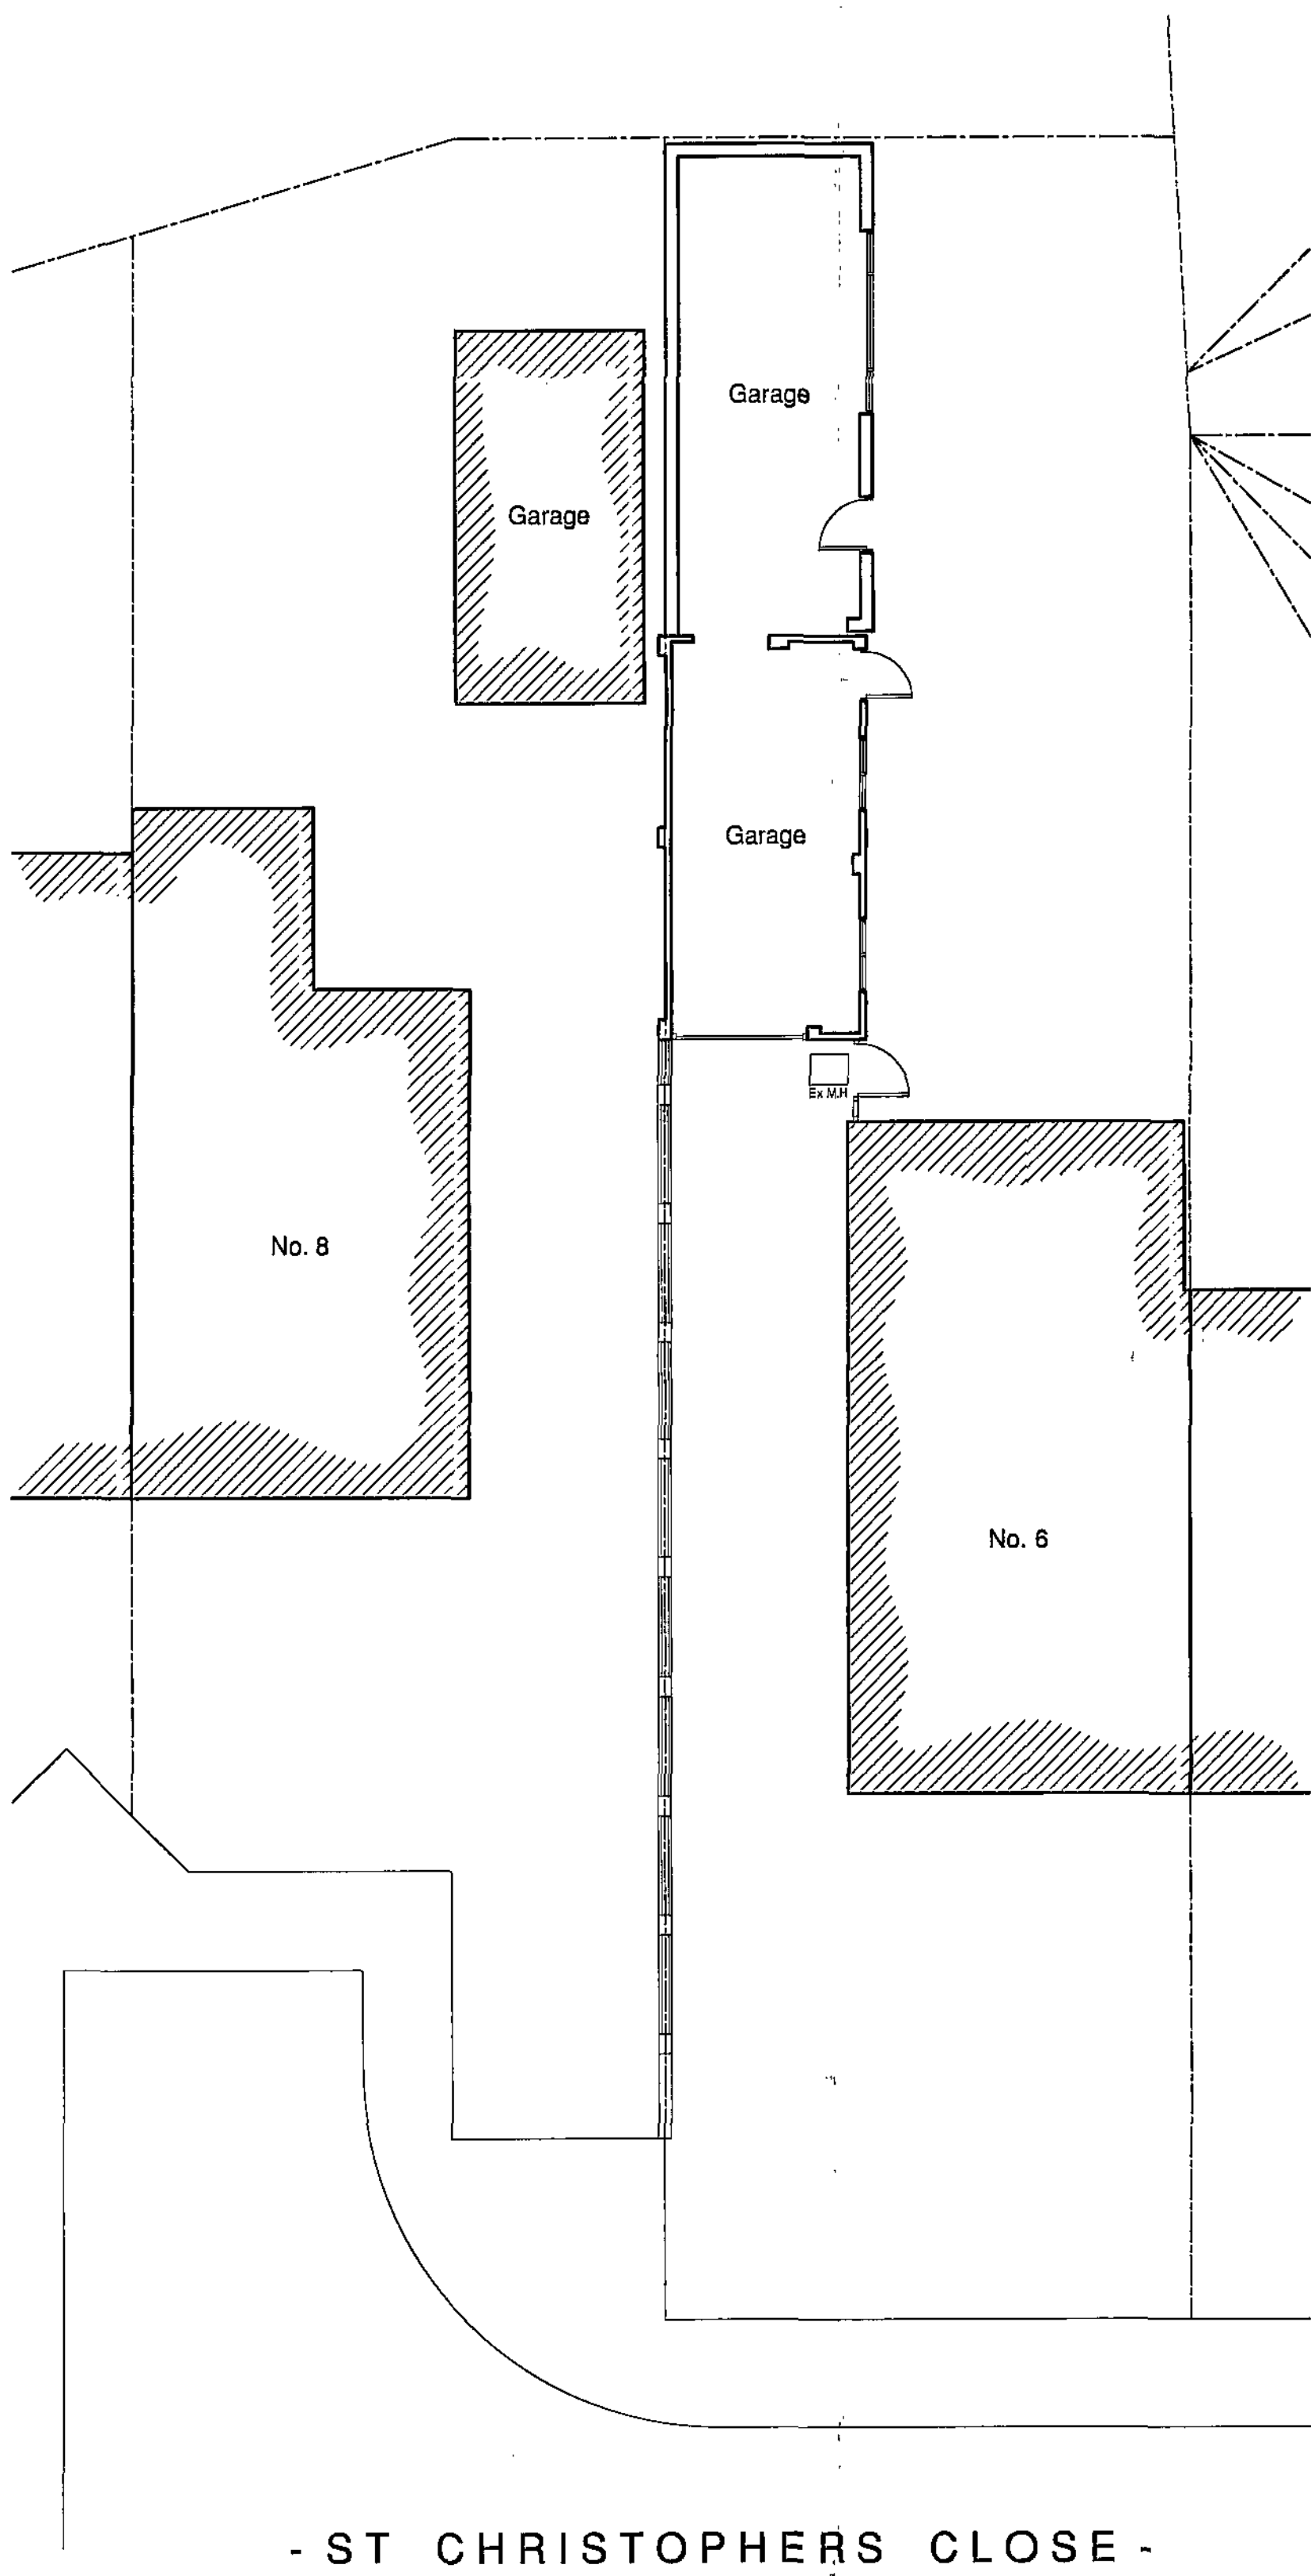

Site Plan - Scale 1:100




Existing Side Elevation
(Scale 1:100)

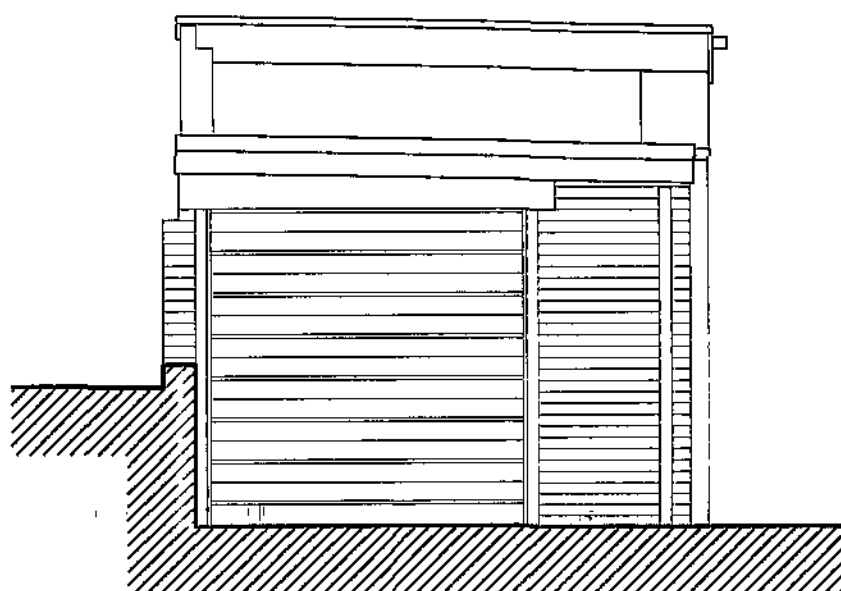

Existing Front Elevation
(Scale 1:100)



Block Plan - Scale 1:500

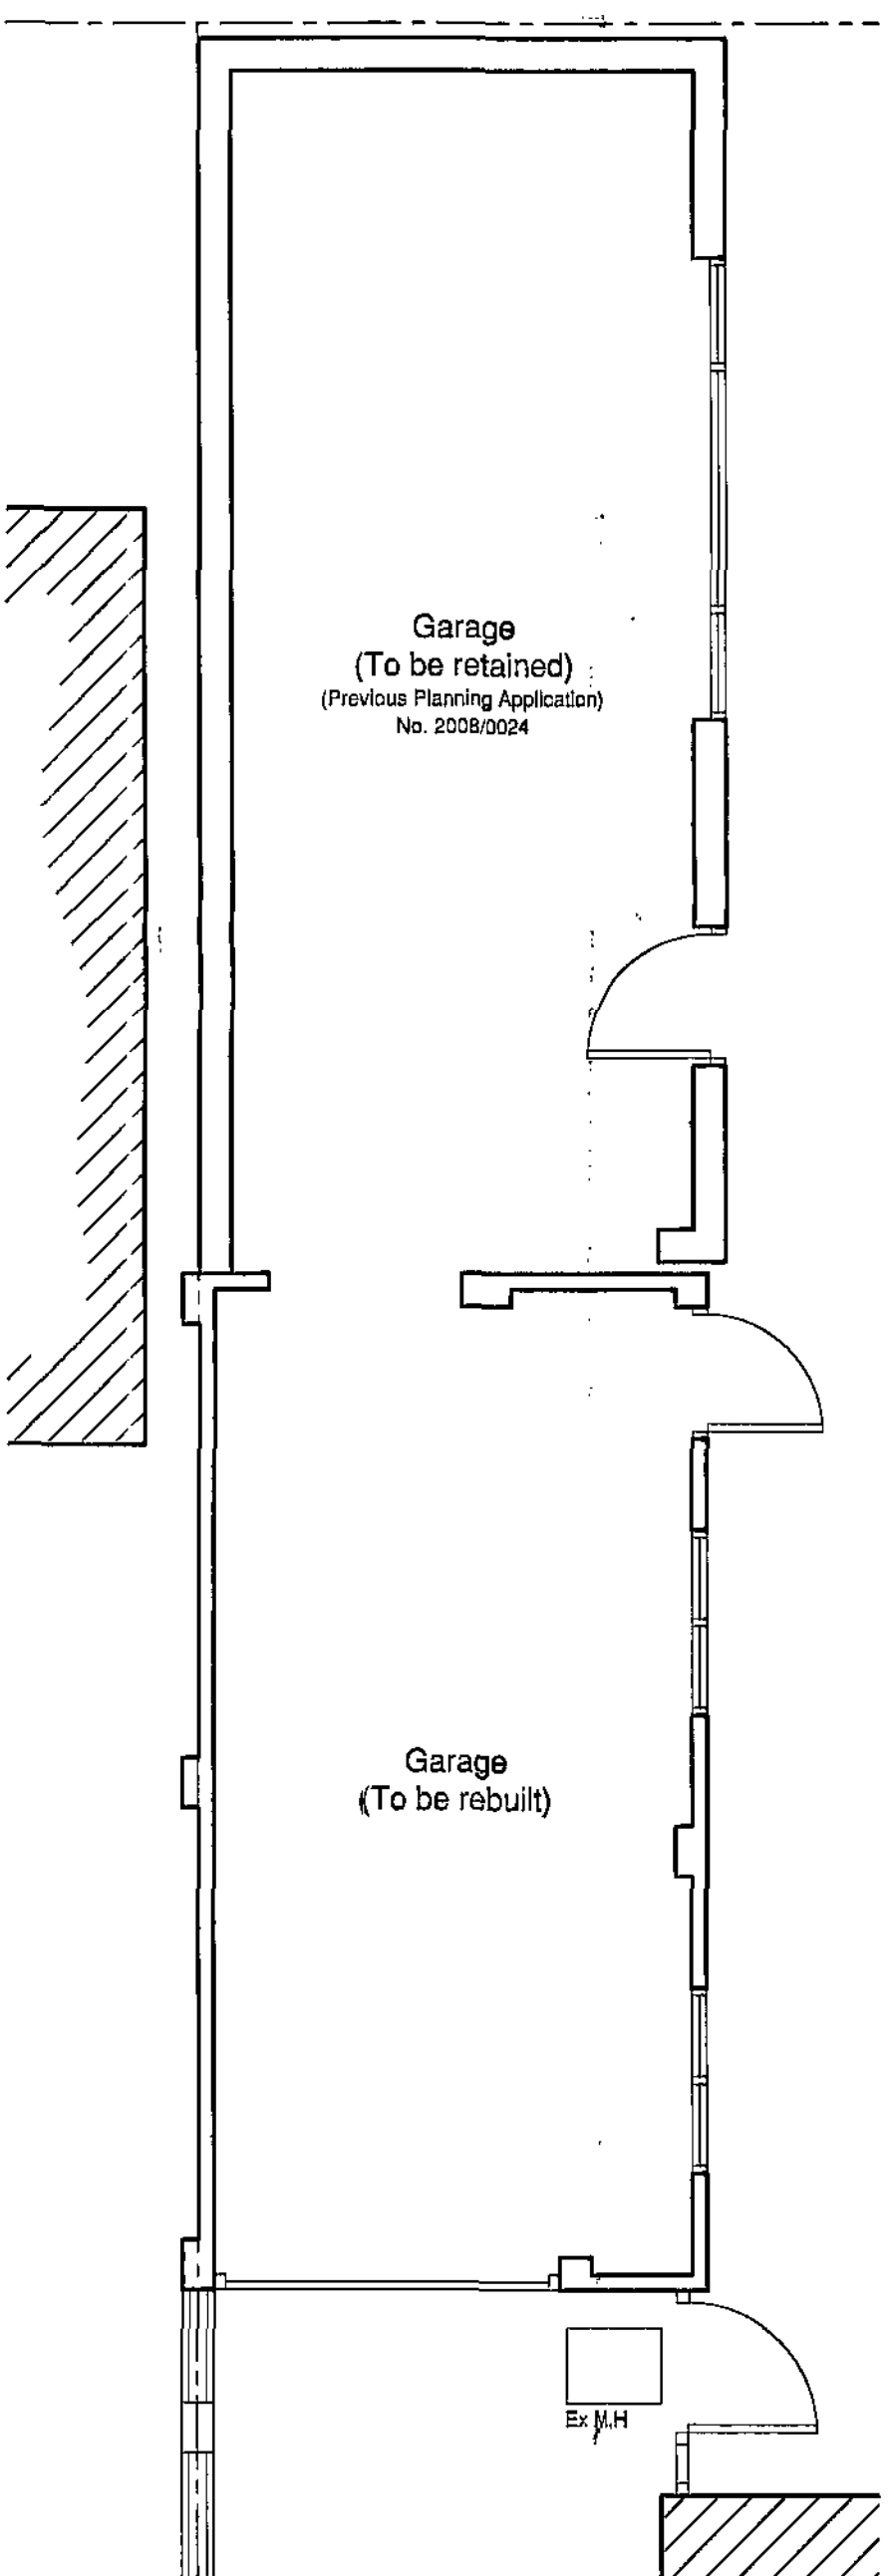

Enlarged Garage Plan - Scale 1:50

COPYRIGHT:
THIS DRAWING AND THE DESIGNS DEPICTED THEREON ARE THE COPYRIGHT
OF EYRE ASSOCIATES LIMITED

ALL DRAWINGS AND DIMENSIONS TO BE CHECKED AND ANY DISCREPANCIES
TO BE REPORTED PRIOR TO THE COMMENCEMENT OF WORKS OR
PRODUCTION OF SHOP DRAWINGS

NO DIMENSIONS TO BE SCALED FROM THIS DRAWING UNLESS APPROVED BY
A REPRESENTATIVE OF THE COMPANY

ALL WORK TO BE CARRIED OUT IN ACCORDANCE WITH THE BUILDING
REGULATIONS AND THE REQUIREMENTS OF THE LOCAL AUTHORITY

REVISIONS				
REF.	DESCRIPTION	BY	CHK	DATE

EYRE ASSOCIATES LIMITED

ARCHITECTURAL SERVICES


3 LOW CROFT
WOMBWELL, BARNESLEY, SOUTH YORKSHIRE
S73 0DX

tel: 01226 341121

mob: 07799 143586

web: www.eyreassociates.co.uk

e-mail: enquiries@eyreassociates.co.uk

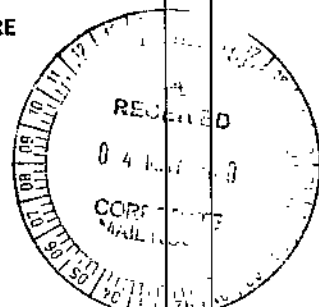


CLIENT
MR G GIBBS

PROJECT
**PROPOSED GARAGE EXTENSION
6 ST CHRISTOPHERS CLOSE
ARDSLEY**

DRAWING TITLE
EXISTING PLANS & ELEVATIONS

SCALES VARIOUS	DATE 10.04.10	DRAWN CAE	CHKD REV
--------------------------	-------------------------	---------------------	--------------------


DRAWING No. 09.0039/02	REV
----------------------------------	-----

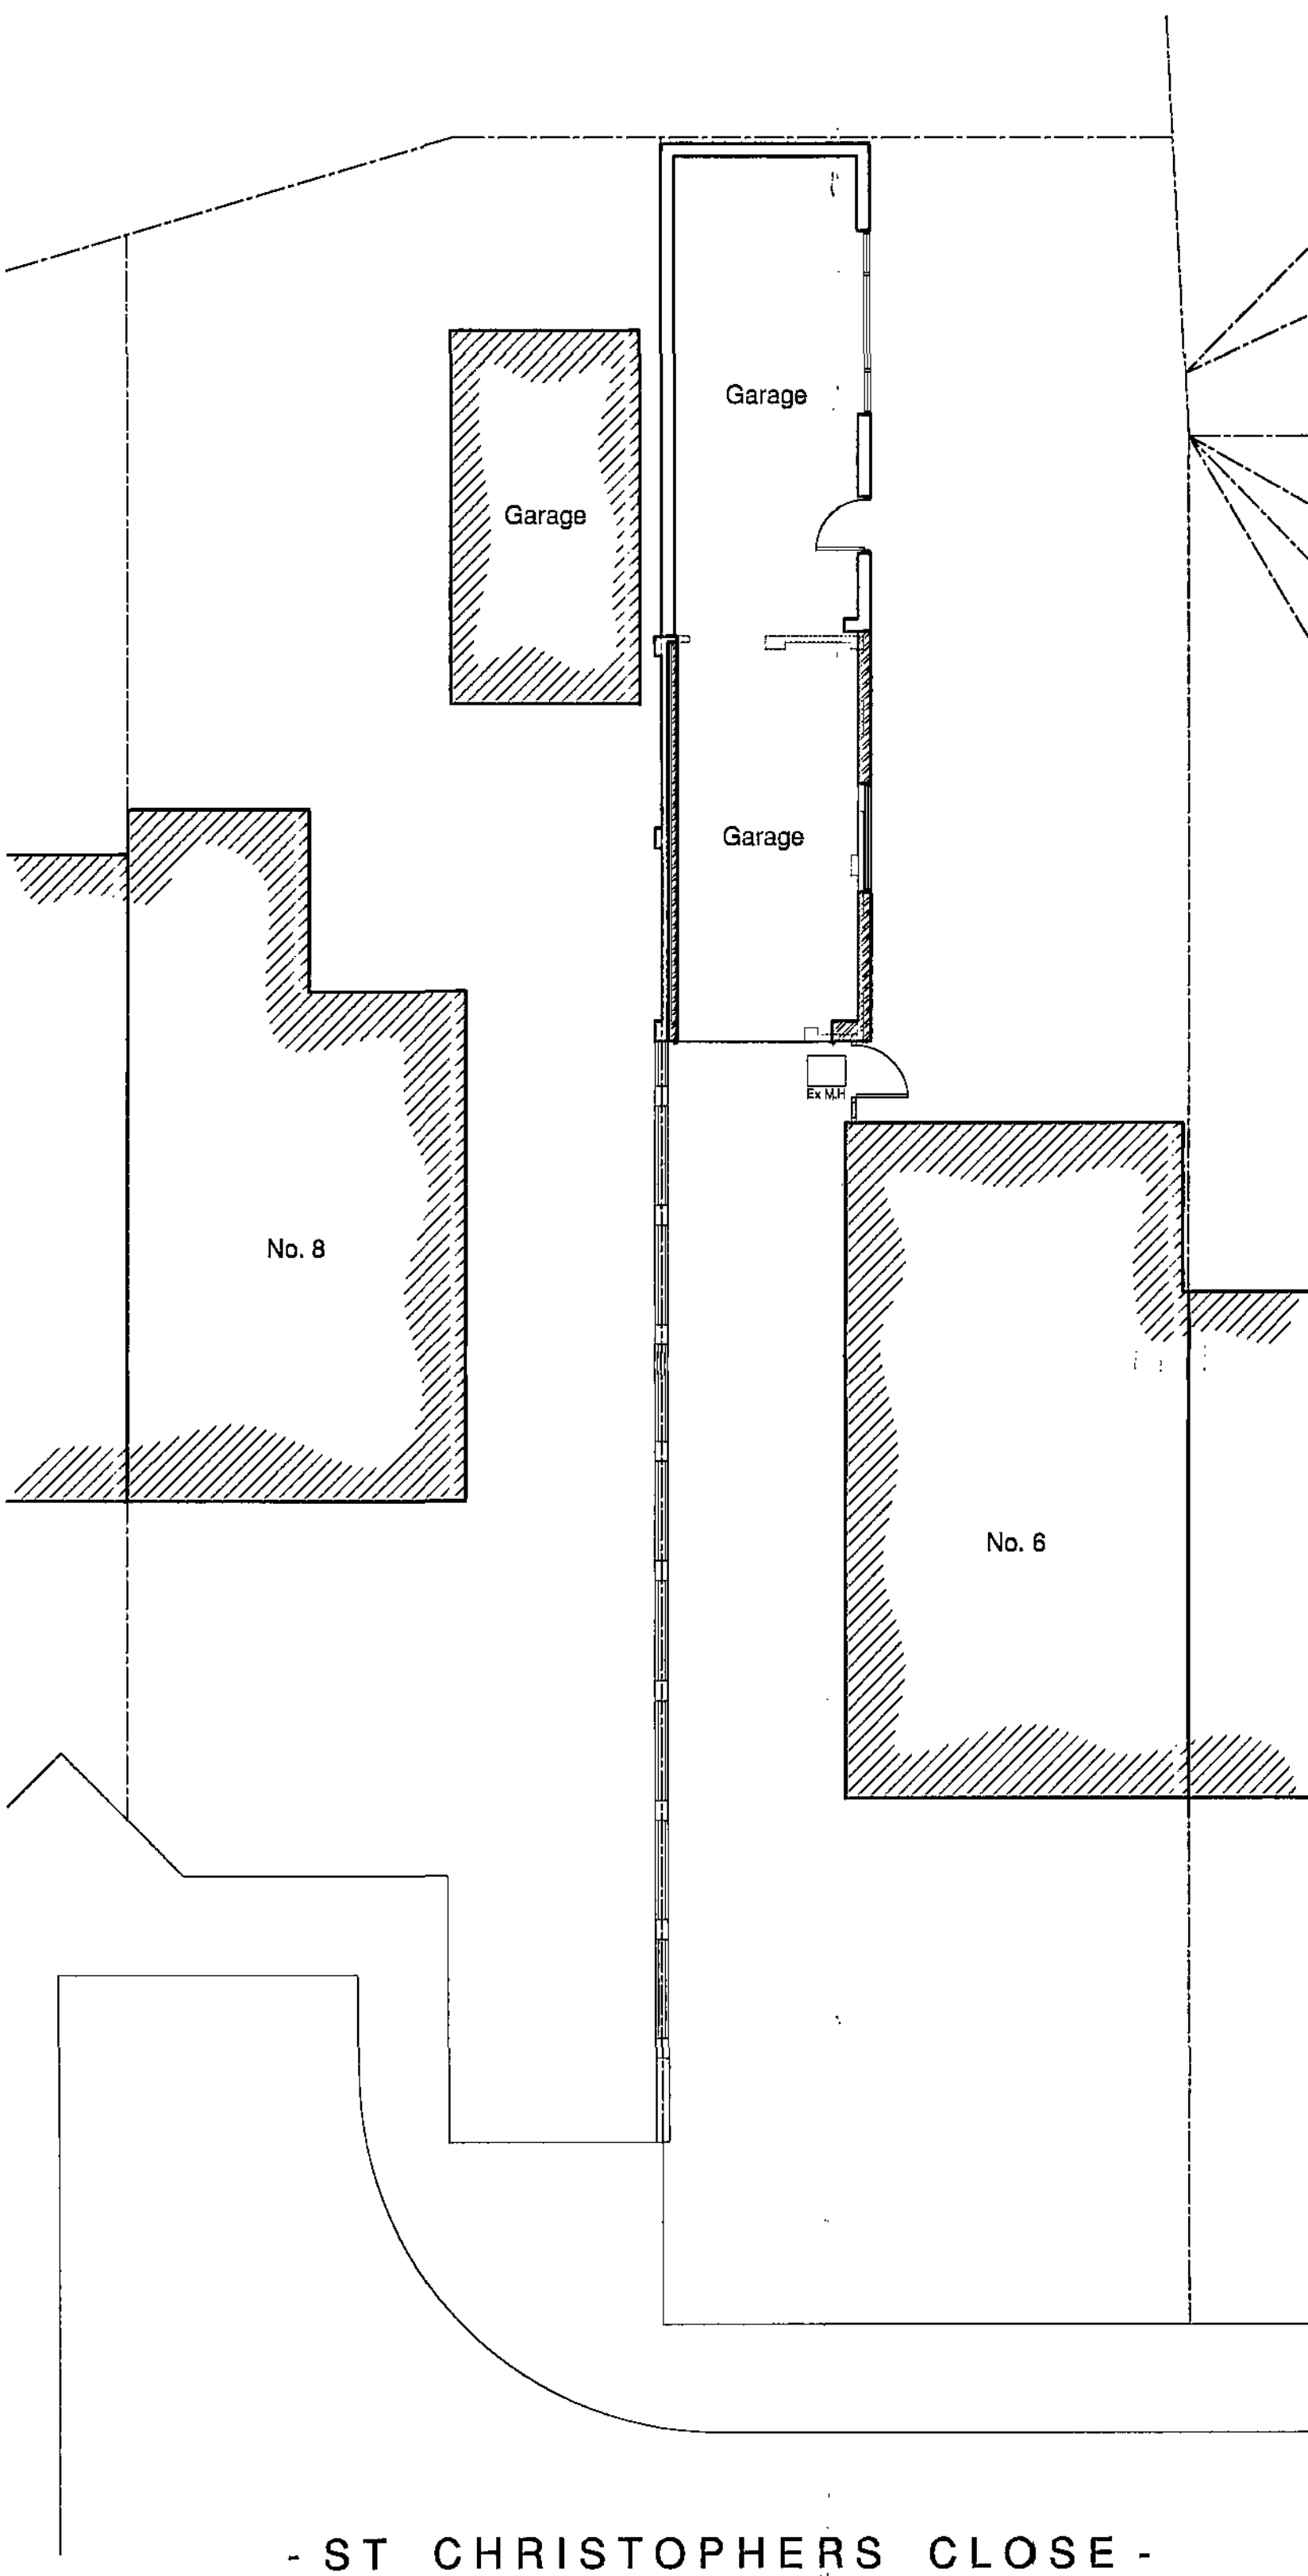

Site Plan - Scale 1:100




Proposed Side Elevation
(Scale 1:100)

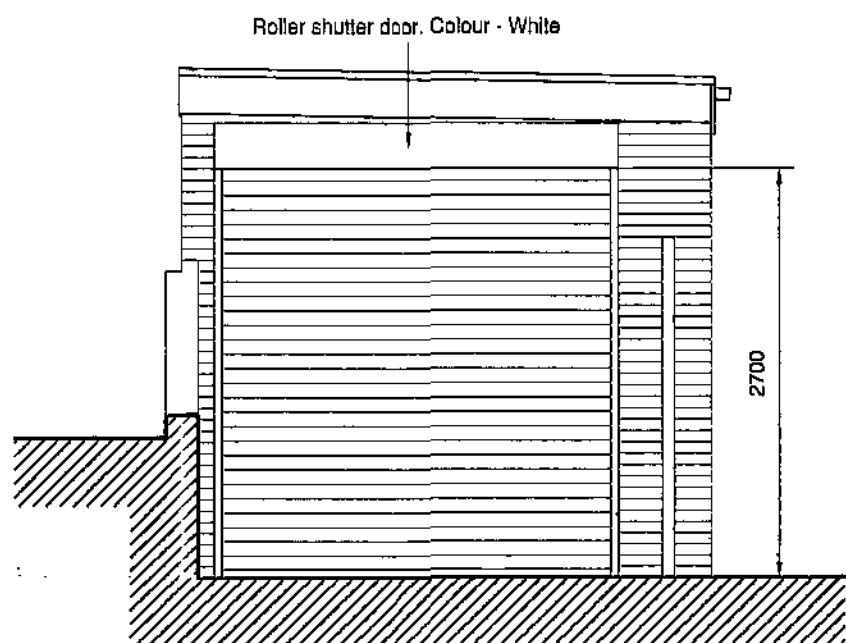

Proposed Front Elevation
(Scale 1:100)



Block Plan - Scale 1:500

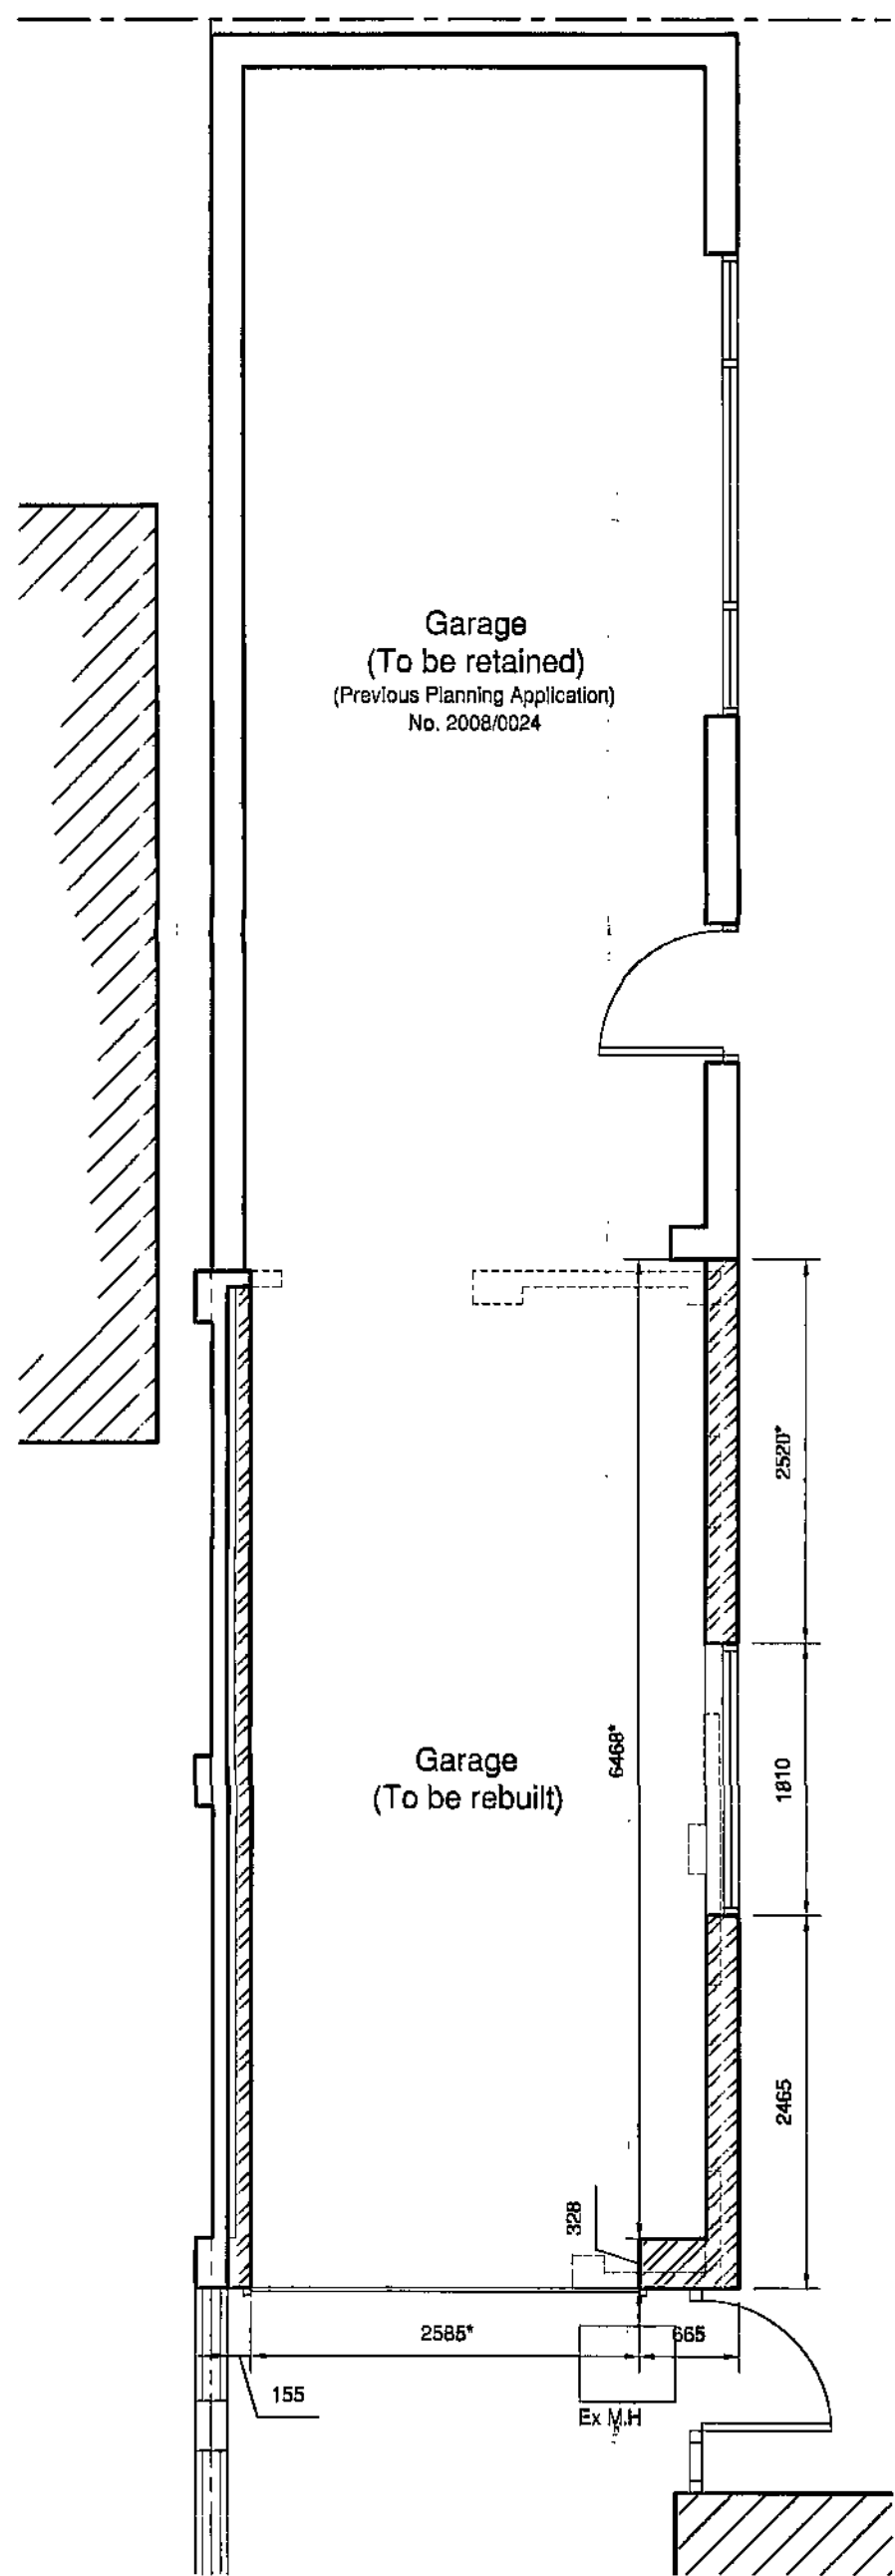

Enlarged Garage Plan - Scale 1:50


COPYRIGHT:
THIS DRAWING AND THE DESIGNS DEPICTED THEREON ARE THE COPYRIGHT
OF EYRE ASSOCIATES LIMITED

ALL DRAWINGS AND DIMENSIONS TO BE CHECKED AND ANY DISCREPANCIES
TO BE REPORTED PRIOR TO THE COMMENCEMENT OF WORKS OR
PRODUCTION OF SHOP DRAWINGS

NO DIMENSIONS TO BE SCALED FROM THIS DRAWING UNLESS APPROVED BY
A REPRESENTATIVE OF THE COMPANY

ALL WORK TO BE CARRIED OUT IN ACCORDANCE WITH THE BUILDING
REGULATIONS AND THE REQUIREMENTS OF THE LOCAL AUTHORITY

REVISIONS				
REF.	DESCRIPTION	BY	CHK	DATE

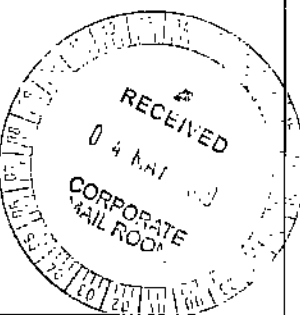

EYRE ASSOCIATES LIMITED

ARCHITECTURAL SERVICES

3 LOW CROFT
WOMBWELL, BARNSLEY, SOUTH YORKSHIRE
S73 0DX

tel: 01226 341121
mob: 02799 143586
web: www.eyreassociates.co.uk
e-mail: enquiries@eyreassociates.co.uk

CLIENT
MR G GIBBS

PROJECT
PROPOSED GARAGE EXTENSION
6 ST CHRISTOPHERS CLOSE
ARDSLEY

DRAWING TITLE
PROPOSED PLANS & ELEVATIONS

SCALES	DATE	DRAWN	CHKD
VARIOUS	12.04.10	CAE	REV
DRAWING No.			REV
09.0039/03			