

Station Easting Northing Level

Station	Easting	Northing	Level
S1	1000.000	1000.000	92.657
S2	1022.874	1000.000	93.257
S3	1034.938	1024.302	91.507
S4	1048.228	1032.296	91.394
S5	1026.257	1053.814	94.914
S6	1033.051	1058.734	95.454
S7	1035.525	1072.371	101.337
S8	1074.637	1079.156	101.896
S9	1067.271	1104.654	105.322

Topographic map showing contour lines, spot heights, and various features. The map includes a north arrow and a scale bar. The map is divided into sections by a road and a railway line. The road is labeled 'Tivy Dale' and the railway line is labeled 'Tivy Dale House'. The map shows a large area of land with various features, including a large pond, a small stream, and a large area of trees. The map is a detailed topographic survey of the area.

Sheet Diagram

Sheet 1 of 1

Surveyed by	PF
-------------	----

Datum
OSBM- See plan. Value 92.54m.

OSBM— See plan.
Value 92.54m.

No.37 TIVY DALE- CAWTHORNE.

GENERAL NOTES

EXTERNAL RETAINING WALLS
FACED WITH PITCHED FACED RECONSTRUCTED
STONE & RECONSTRUCTED STONE COPINGS
EXACT DETAILS TO BE AGREED WITH
PLANNING DEPARTMENT


GROUND RETAINING STRUCTURES
COMBINATION OF RETAINING WALLS FACED
WITH PITCHED FACED RECONSTRUCTED STONE
& RECONSTRUCTED STONE COPINGS
& PROPRIETARY GEOTEXTILE PLASTIC WEB
GROUND REINFORCEMENT SYSTEM WITH
OPEN CELLS PLANTED EXACT DETAILS
INCLUDING PLANTING TO BE AGREED
WITH THE PLANNING DEPT. UPON
COMMENCEMENT OF EXCAVATIONS ON
SITE

PEDESTRIAN PAVING & STEPS
CONCRETE REPRODUCTION STONE SLABS
WITH YORKSTONE FINISH
EXACT DETAILS TO BE AGREED WITH
PLANNING DEPARTMENT


GUARDING
30MM DIA GALVANIZED STEEL RAILS & POSTS
MAX. 1.1M HIGH
EXACT DETAILS TO BE AGREED WITH
PLANNING DEPARTMENT

VEHICLE PARKING
PROPRIETARY PERMEABLE CONCRETE BLOCK
PAVING WITH P.C. CONCRETE EDGING
(SUBJECT TO SODAKAWAY TEST)
EXACT DETAILS TO BE AGREED WITH
PLANNING DEPARTMENT


TREES
REFER TO M. J. CLOUGH TREE REPORT
6/6/08 TREES TO BE REMOVED EXCEPT
T10-T18 INCLUSIVE

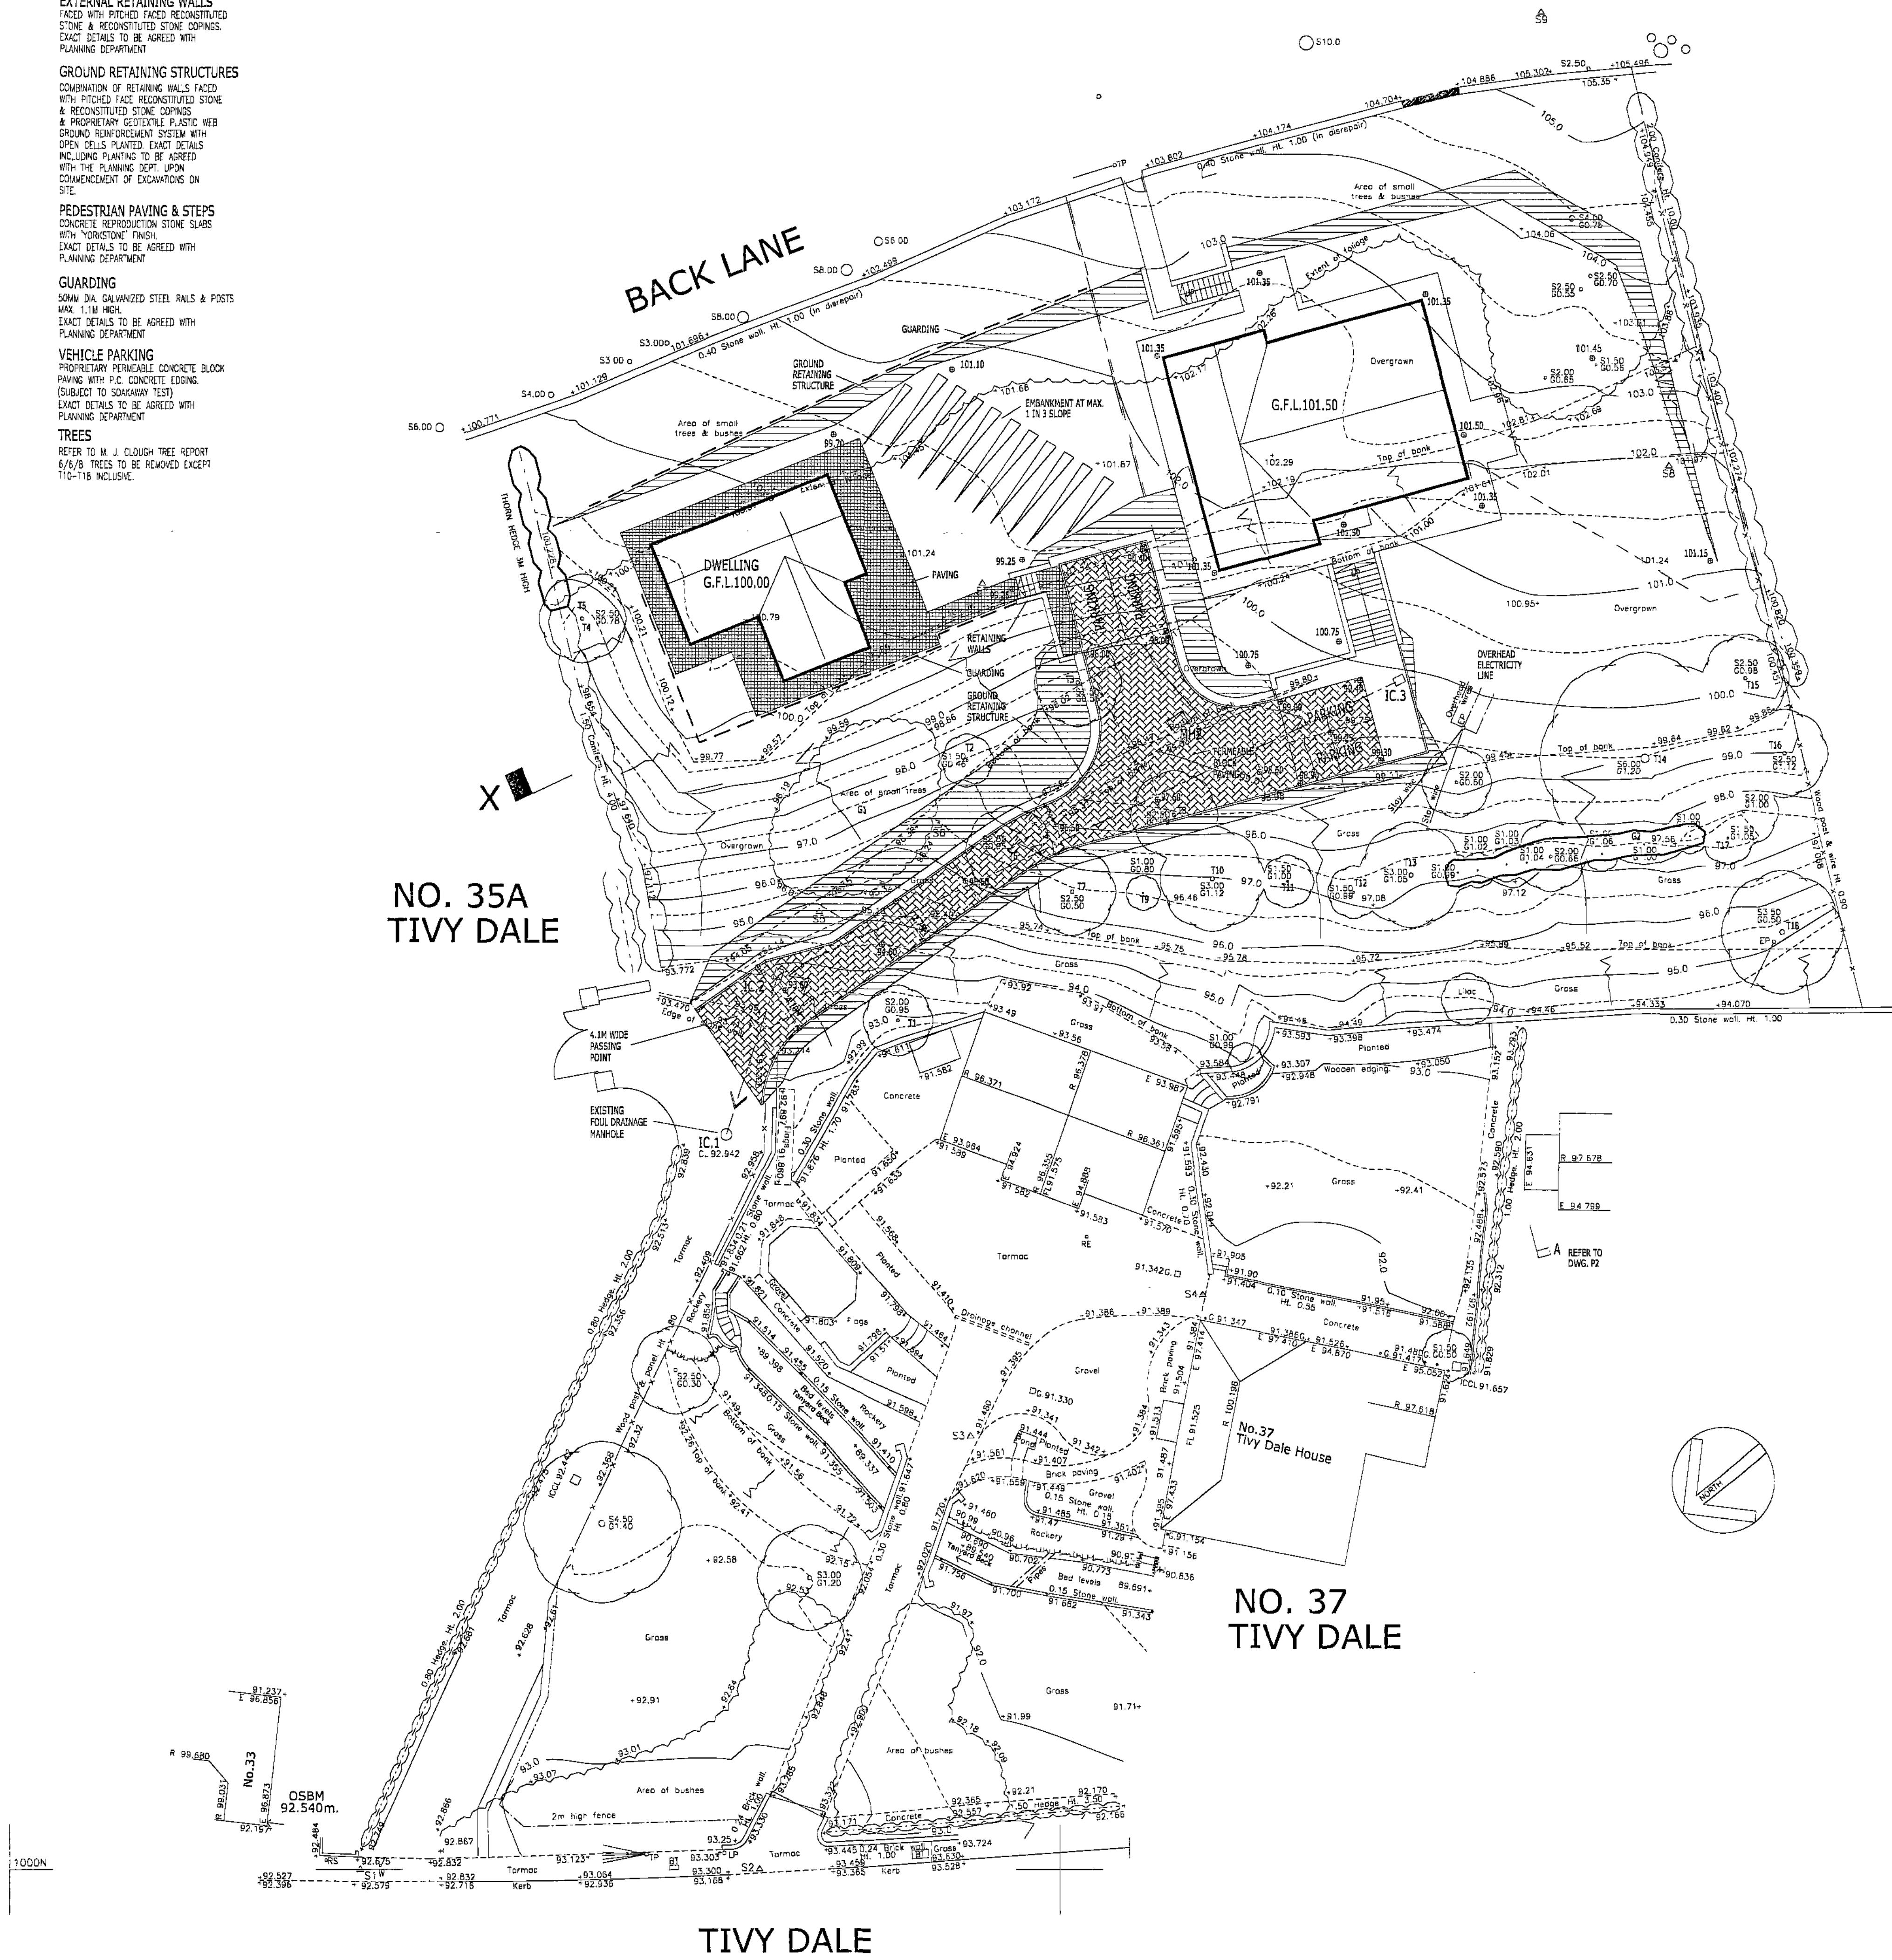

SITE PLAN
SCALE 1:200

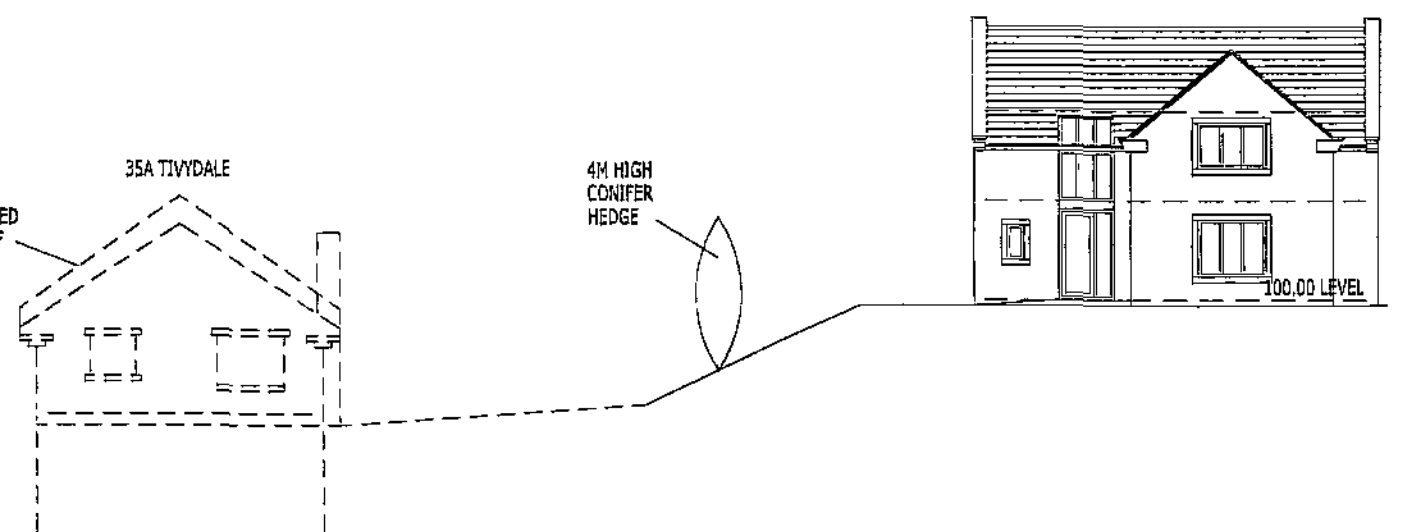

SECTION X
SCALE 1:200

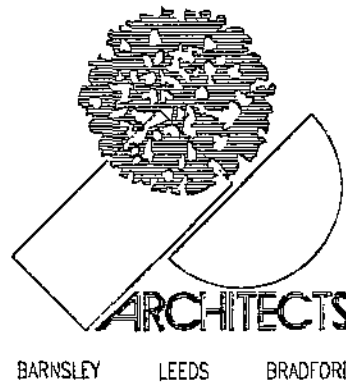

1. THIS DRAWING AND THE COPYRIGHT AND PATENTS THEREIN
ARE THE PROPERTY OF NUTTALL YARWOOD & PARTNERS LIMITED
REGISTERED IN ENGLAND AND WALES NO. 6651358 AND MAY BE
USED OR REPRODUCED ONLY UNDER CONTRACT

2. CONTRACTORS AND SUB-CONTRACTORS MUST CHECK AND
AGREE ALL DIMENSIONS BEFORE PREPARING SHOP DRAWINGS
OR COMMENCING WORK ON SITE

3. CONTRACTORS ARE RESPONSIBLE FOR INFORMING THE ARCHITECT
OF ANY DISCREPANCY OBSERVED ON THE DRAWING OR BETWEEN
THIS DRAWING AND ANY OTHER RELATED DOCUMENT ISSUED UNDER
THE STANDARD FORM OF CONTRACT IN RESPECT OF THE WORK


4. WRITTEN DIMENSIONS ONLY ARE TO BE USED FROM THIS DRAWING
IF IN ANY DOUBT ASK FOR CLARIFICATION

Revisions					
Date	Suffix	Description	Date	Suffix	Description


NUTTALL YARWOOD & PARTNERS LIMITED CHARTERED ARCHITECTS		
■ The Grove, High Street, Dodworth, Barnsley, S75 1JH. Tel: 01228 208771 Fax: 01228 200788 e-mail: nyc@nycconnect.com ■ The Old Primary School, Cawthorne Road, Duffield, Leicestershire, LE8 6JG. Tel: 0113 2822100 Fax: 0113 2822113 e-mail: nyl@nycconnect.com ■ 120 Main Street, Bury-on-Marsh, Leicestershire, LE19 7JX. Tel: 01943 864444 Fax: 01943 862300 e-mail: nyc@nycconnect.com		
Project:	PROPOSED DWELLING LAND AT 37 TIVYDALE ROAD CAWTHORNE	
Client:	MR. S. PEACE	
Drawing Title:	SITE PLAN	Date: AUG. 09 Scale: 1:200
Ref:	40/17	Dwg. No. P1 Rev.



WEST ELEVATION 1:100

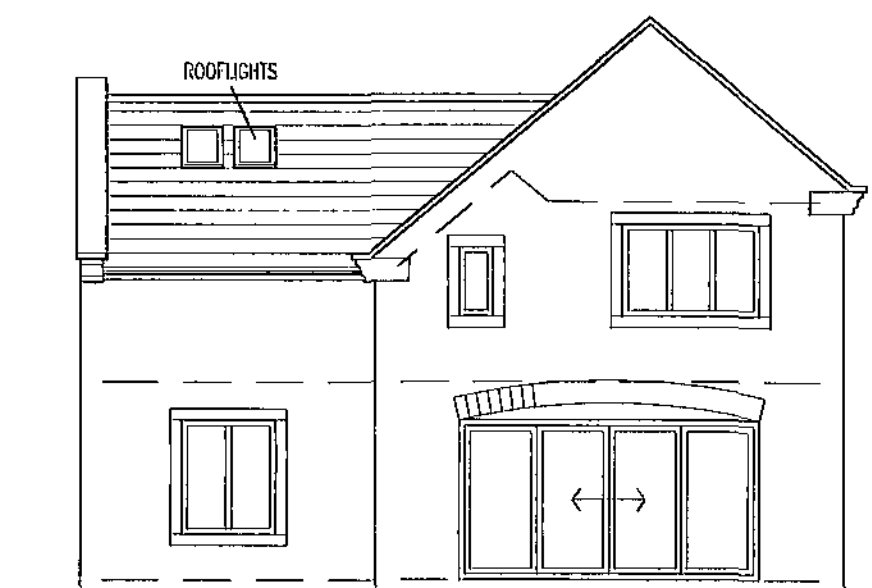


SOUTH ELEVATION 1:100

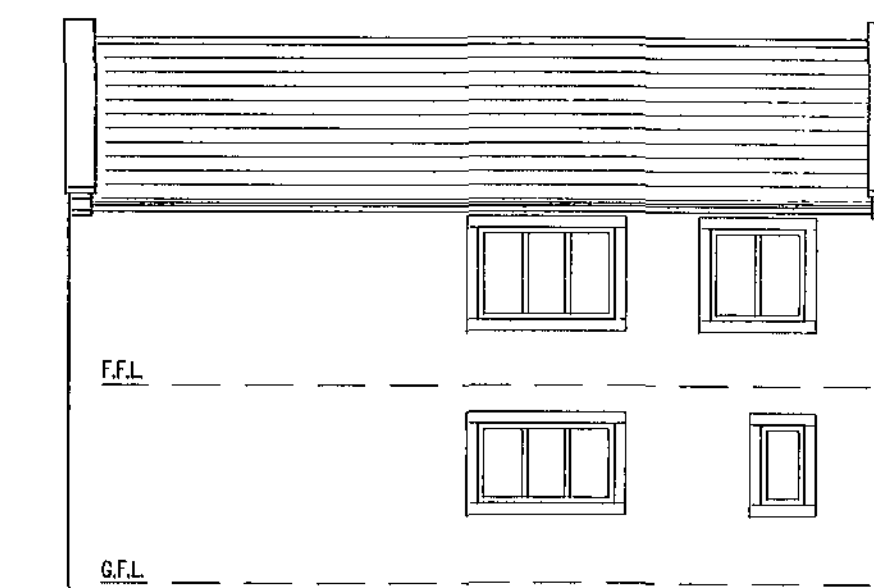


EAST ELEVATION 1:100




NORTH ELEVATION 1:100

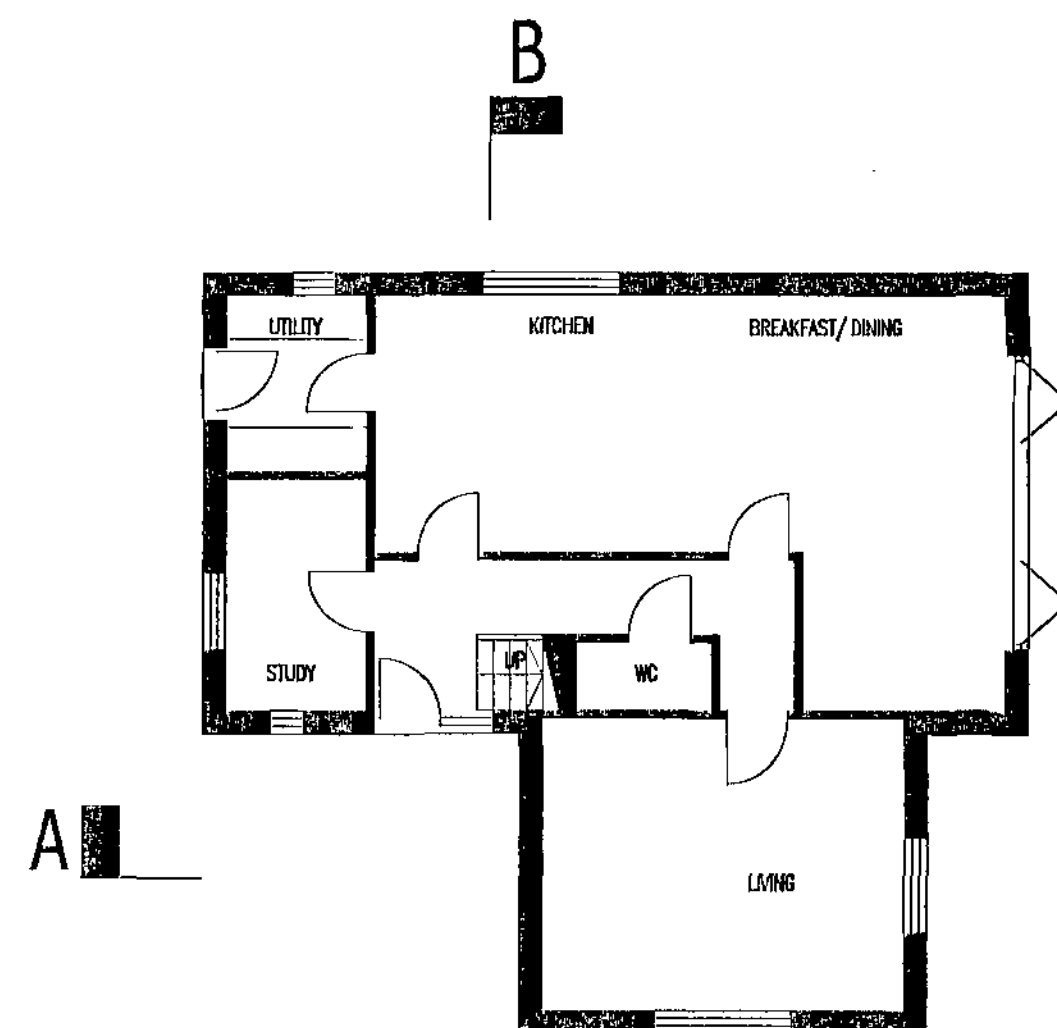


GROUND FLOOR PLAN 1:100

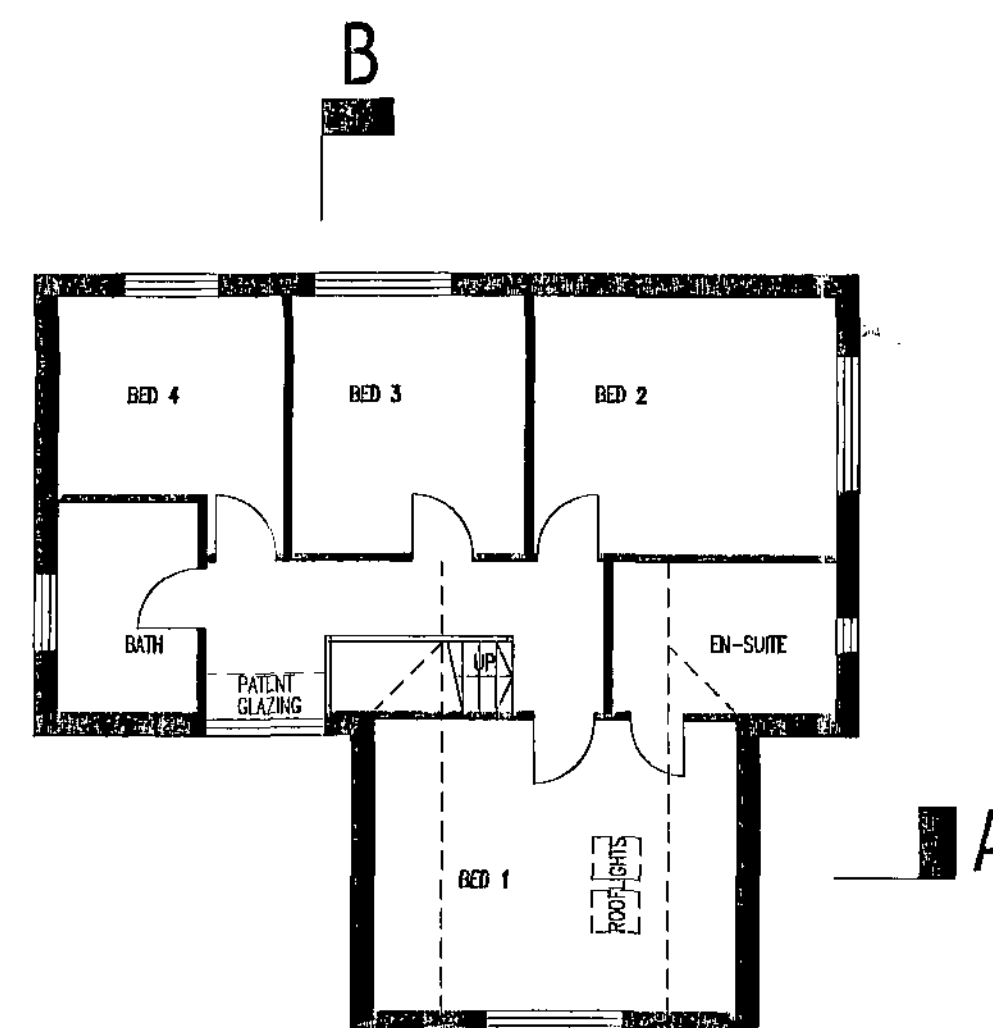

FIRST FLOOR PLAN 1:100

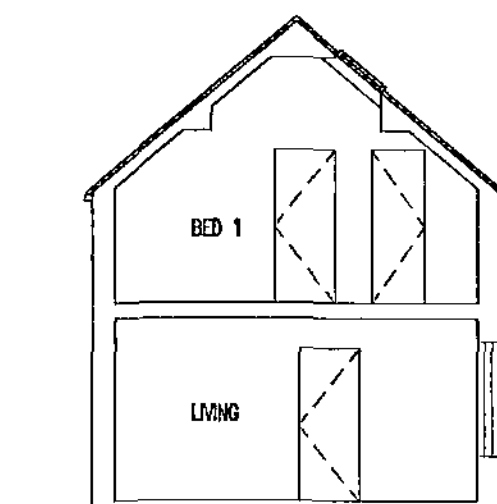

SECTION A-A 1:100

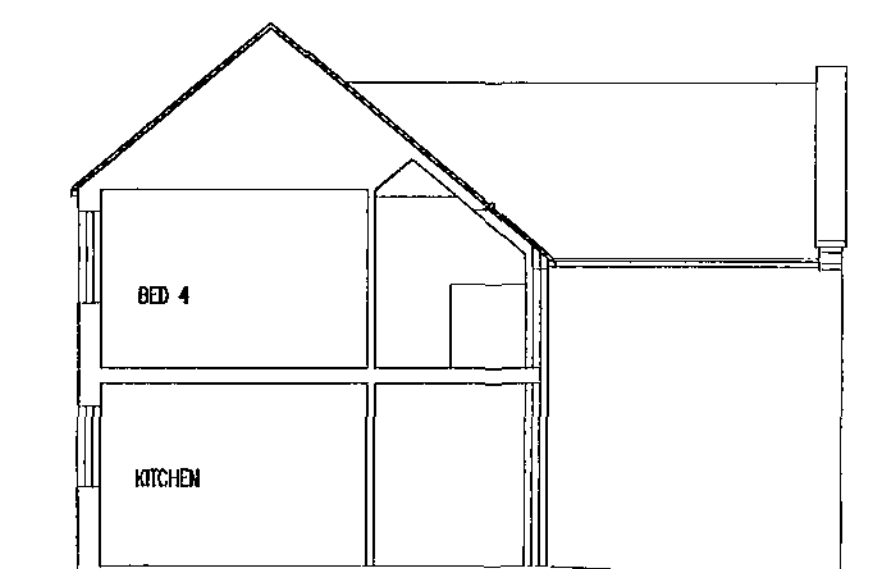

SECTION B 1:100



1. THE DRAWING AND THE CONTENTS THEREOF ARE THE PROPERTY OF NUTTALL YARWOOD & PARTNERS LIMITED. IT IS TO BE USED ONLY FOR THE PROJECT AND MAY NOT BE REPRODUCED OR COPIED IN ANY FORM OR BY ANY MEANS WITHOUT THE WRITTEN PERMISSION OF NUTTALL YARWOOD & PARTNERS LIMITED.

2. CONTRACTORS AND SUB-CONTRACTORS MUST CHECK AND AGREE ALL DIMENSIONS BEFORE PROCEEDING WITH WORK. DIMENSIONS ARE TO FACE UNLESS OTHERWISE STATED.

3. CONTRACTORS ARE RESPONSIBLE FOR OBTAINING THE APPROVAL OF ANY NECESSARY AUTHORITIES ON THE DRAWING OR IN THE FIELD. THE DRAWING AND ANY OTHER RELATED DOCUMENTS SHALL BE USED IN ACCORDANCE WITH THE STANDARD FORM OF CONTRACT IN RESPECT OF THE WORK.

4. MATERIAL DIMENSIONS ONLY ARE TO BE USED FROM THIS DRAWING. IF IN ANY DOUBT ASK FOR CLARIFICATION.

Notes:

Revisions:

Date	Suffix	Description	Date	Suffix	Description

NUTTALL YARWOOD & PARTNERS LIMITED CHARTERED ARCHITECTS The Grove, High Street, Doncaster, Yorkshire, S76 3RD. Tel: 01225 266771 Fax: 01225 266771 e-mail: ny@doncaster.com 121 Main Street, Donley-in-Wharfedale, LS29 7JL. Tel: 01943 654441 Fax: 01943 652300 e-mail: ny@donley.com					
Project: PROPOSED DWELLING LAND AT 37 TAYDALE CAMTHORNE			Client: MR. S. PEACE		
Drawing Title: PLANS, ELEVATIONS, SECTIONS			Date: AUG. 09	Scale: 1:100	
			Ref: 40/17	Dwg. No. P2	Rev.