




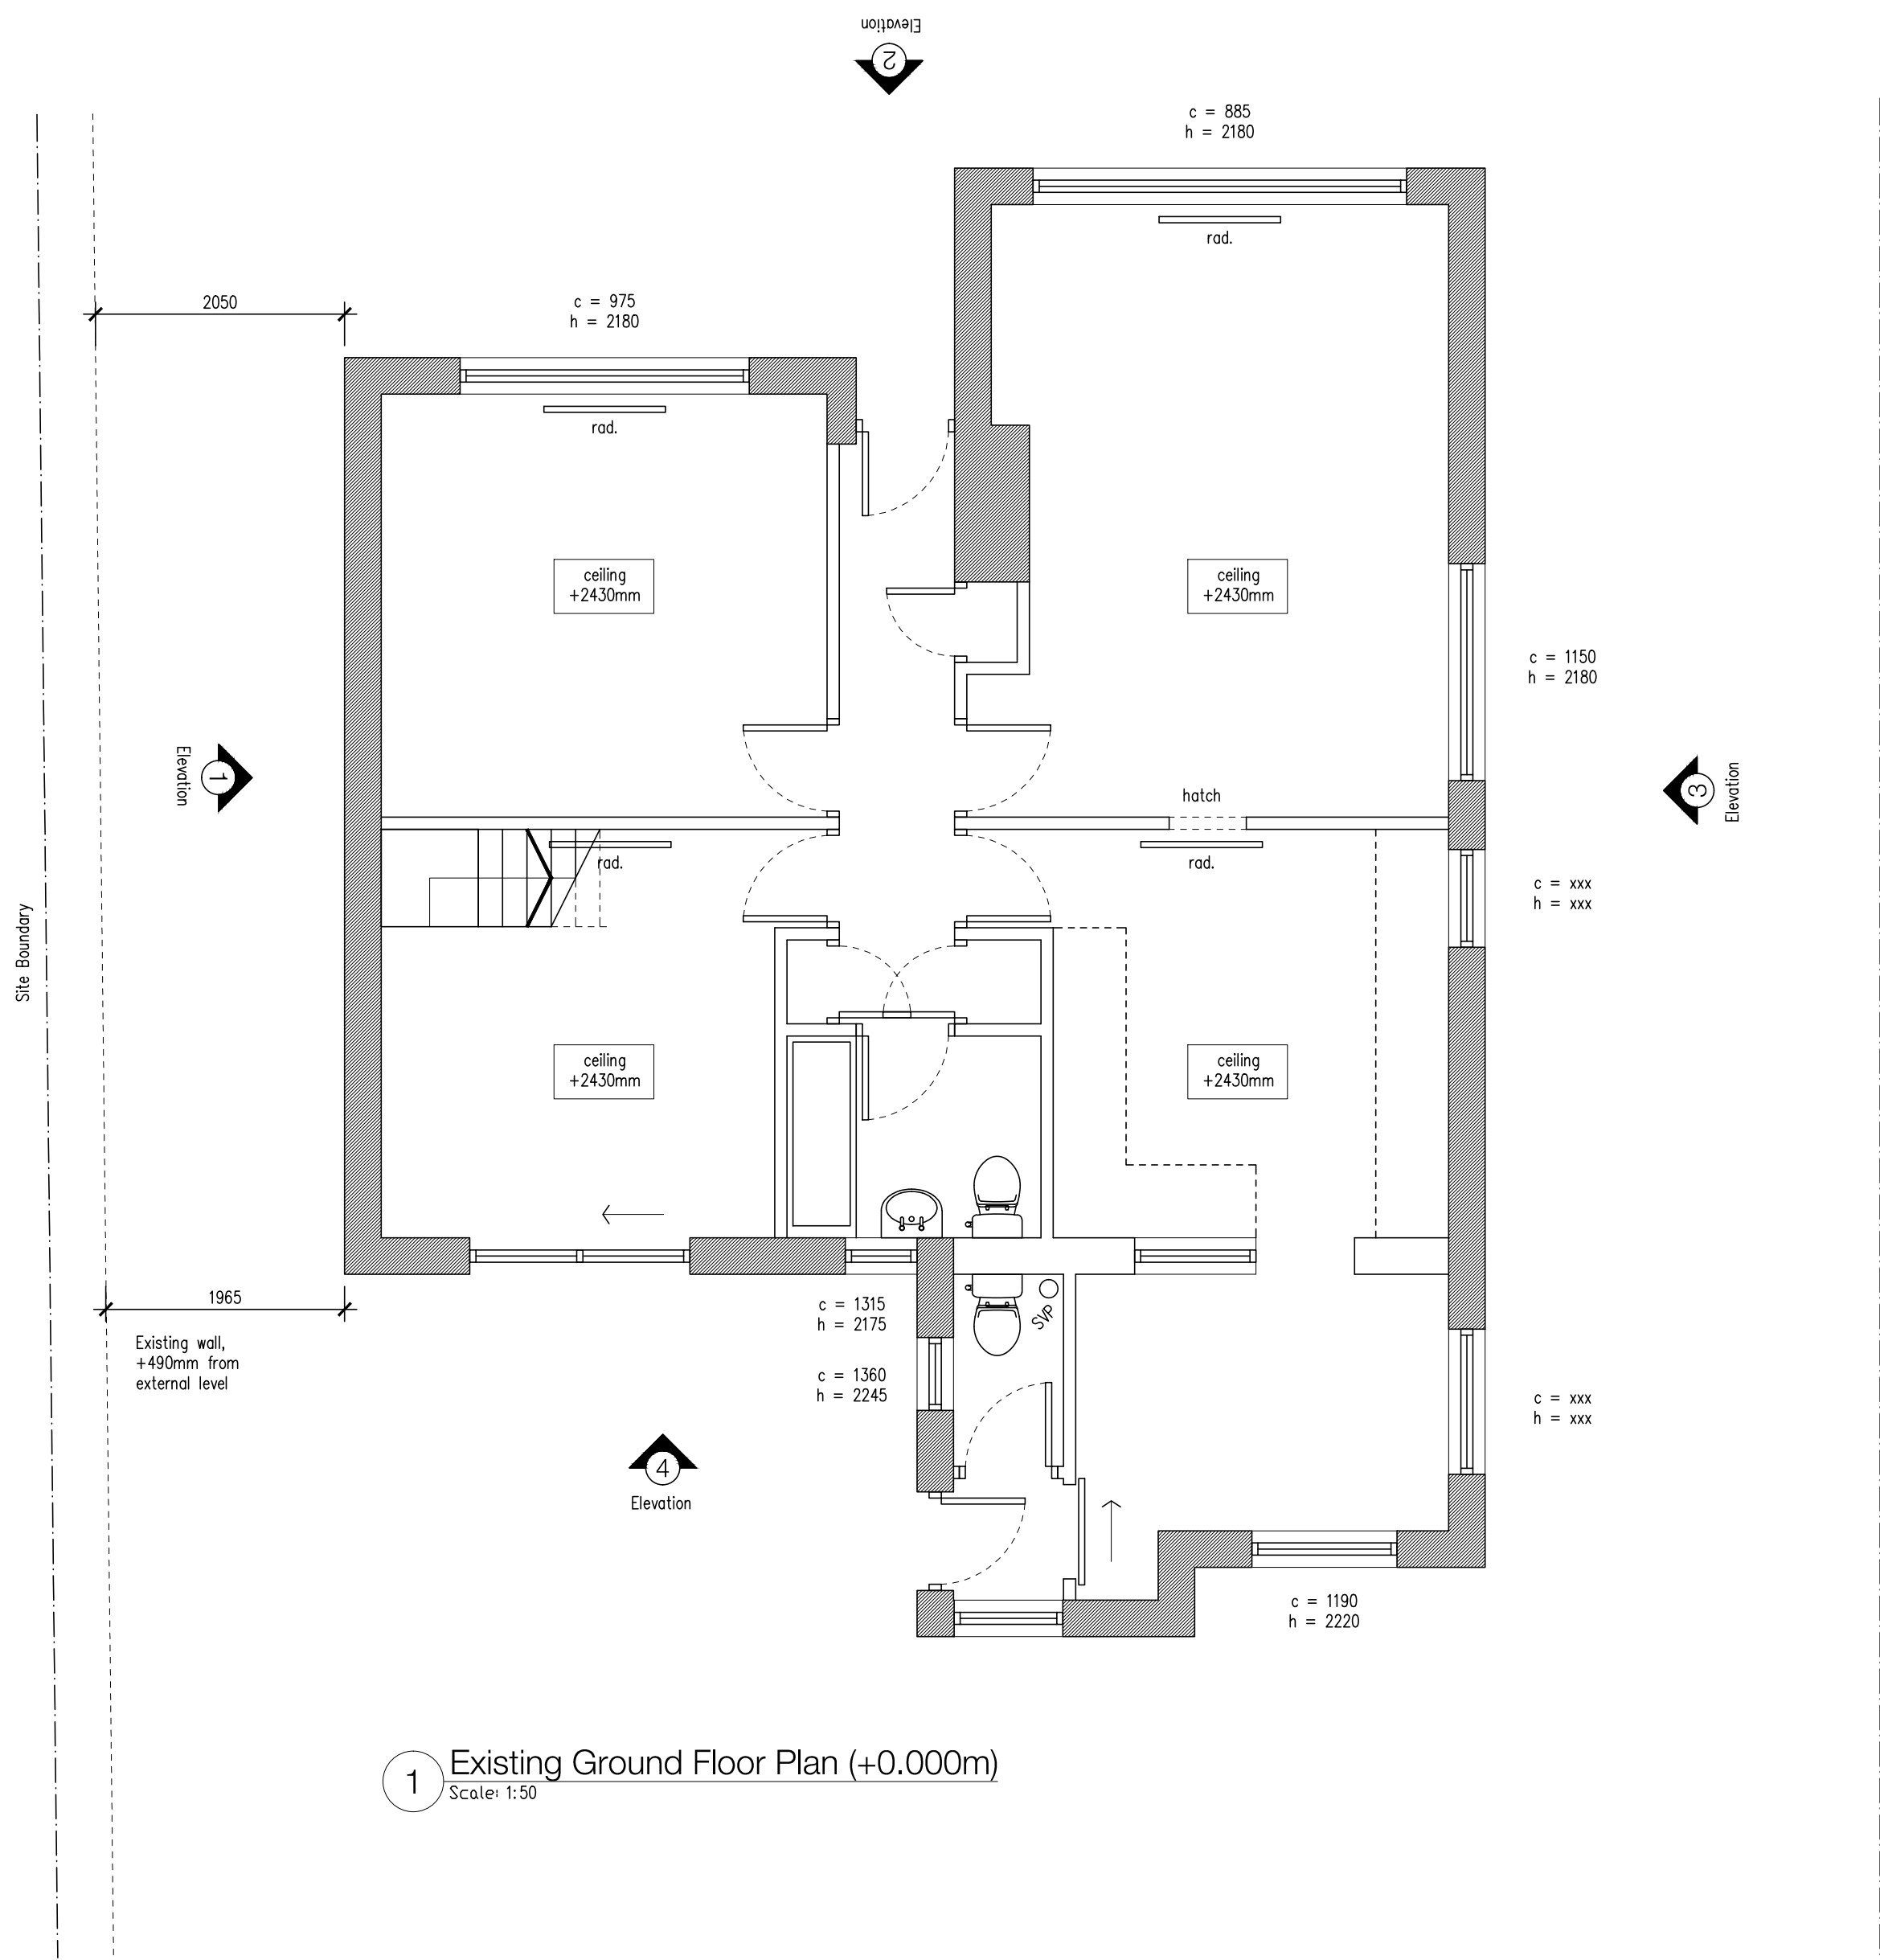


1 Existing Ground Floor Plan (+0.000m)
Scale: 1:50

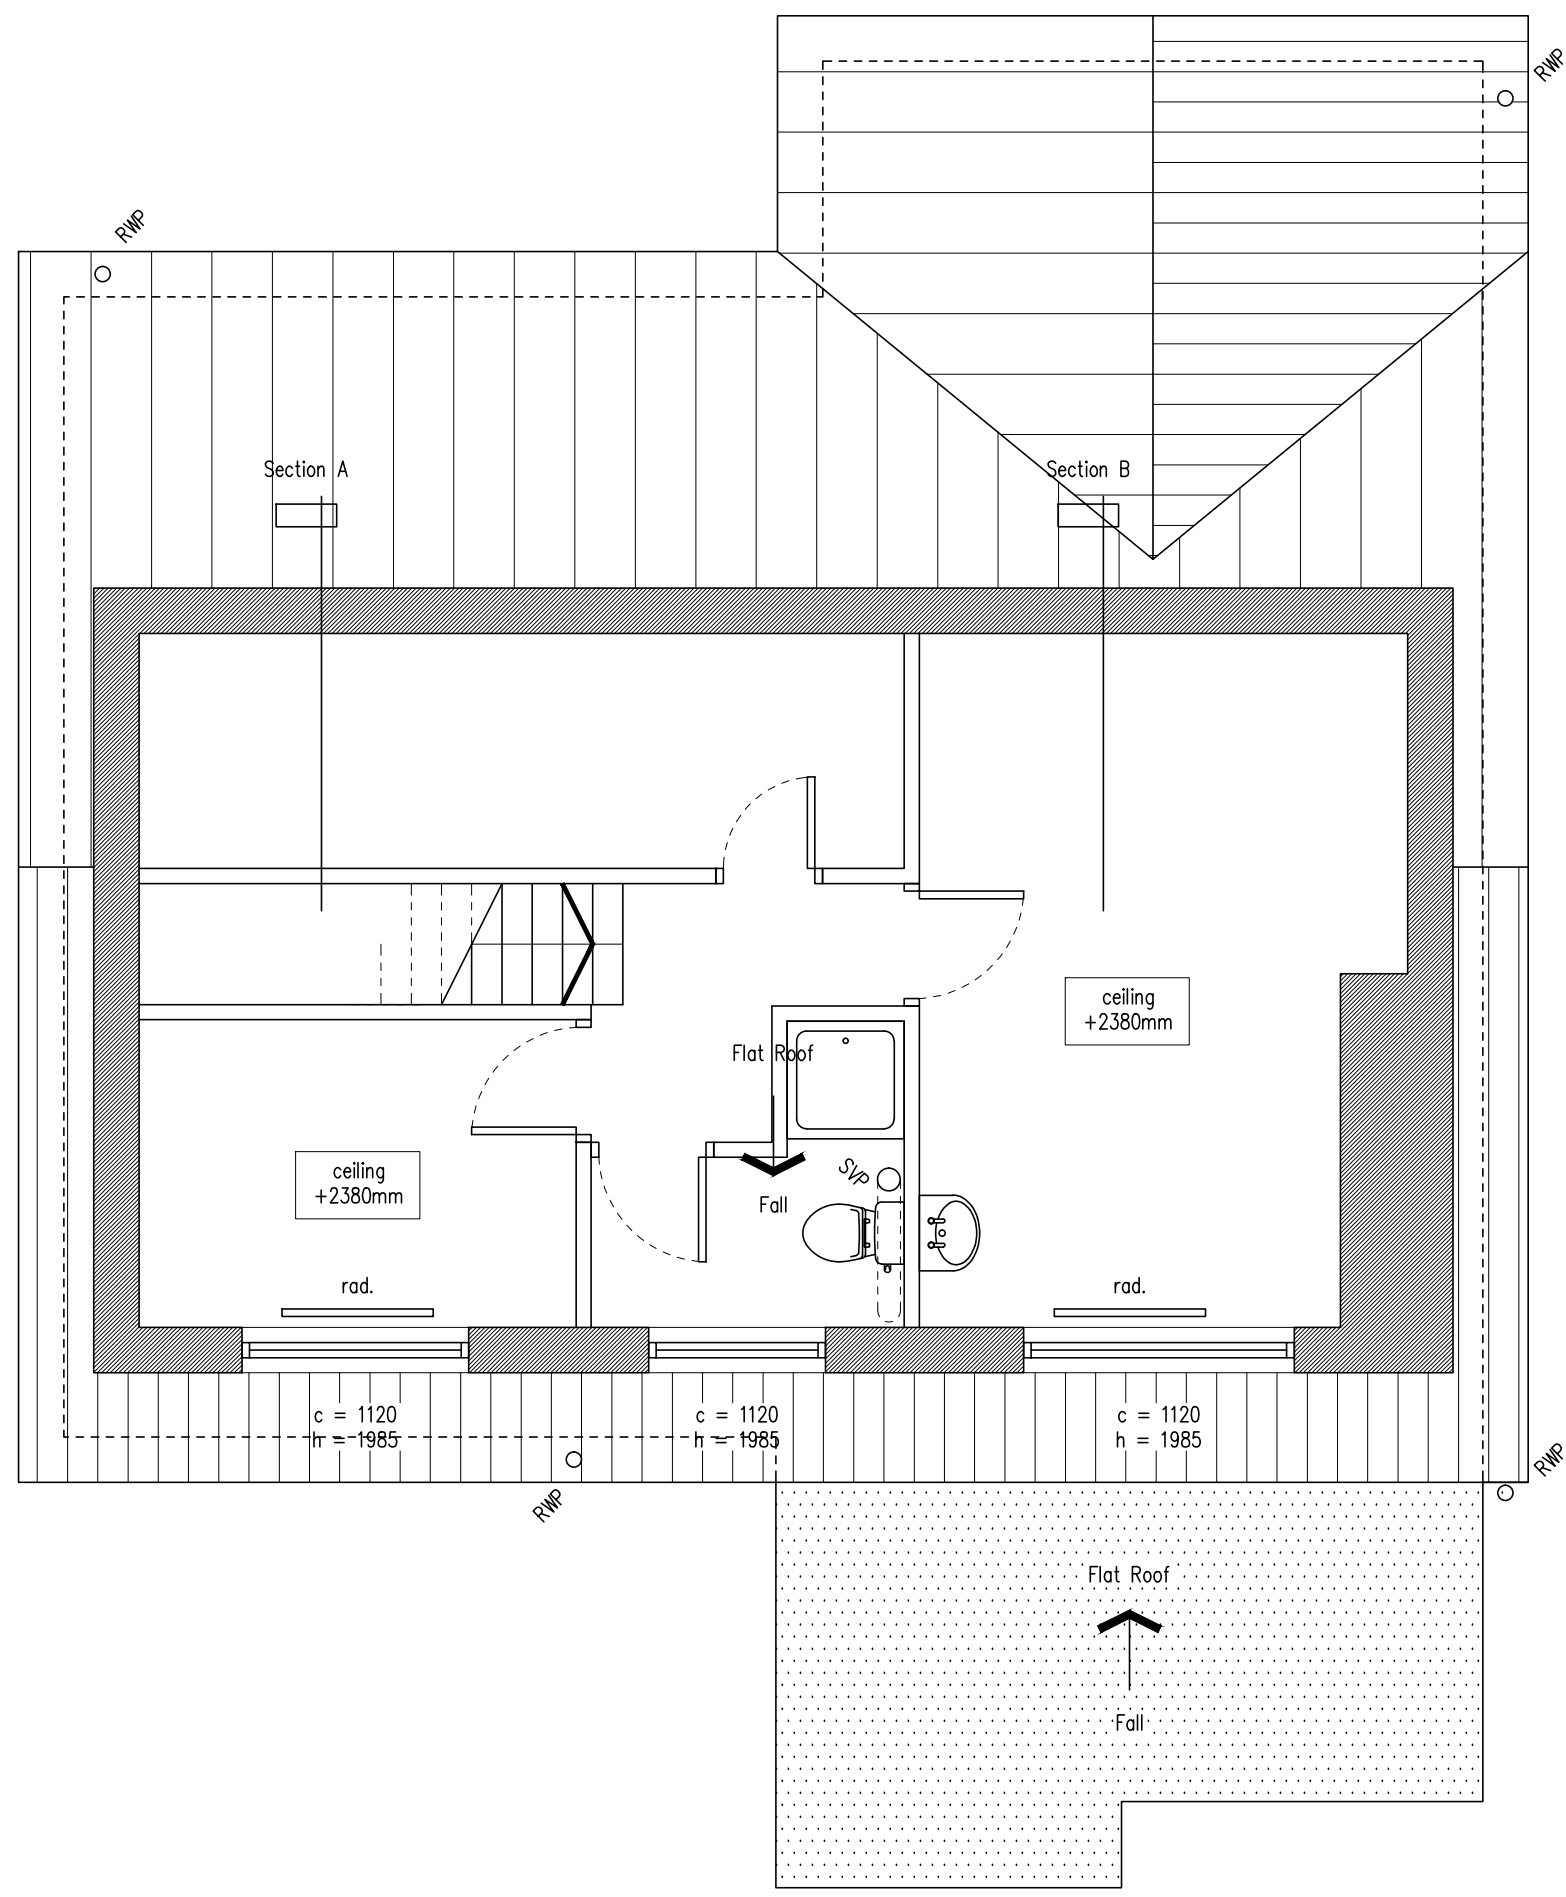


2 Existing First Floor Plan (+2.825m)
Scale: 1:50

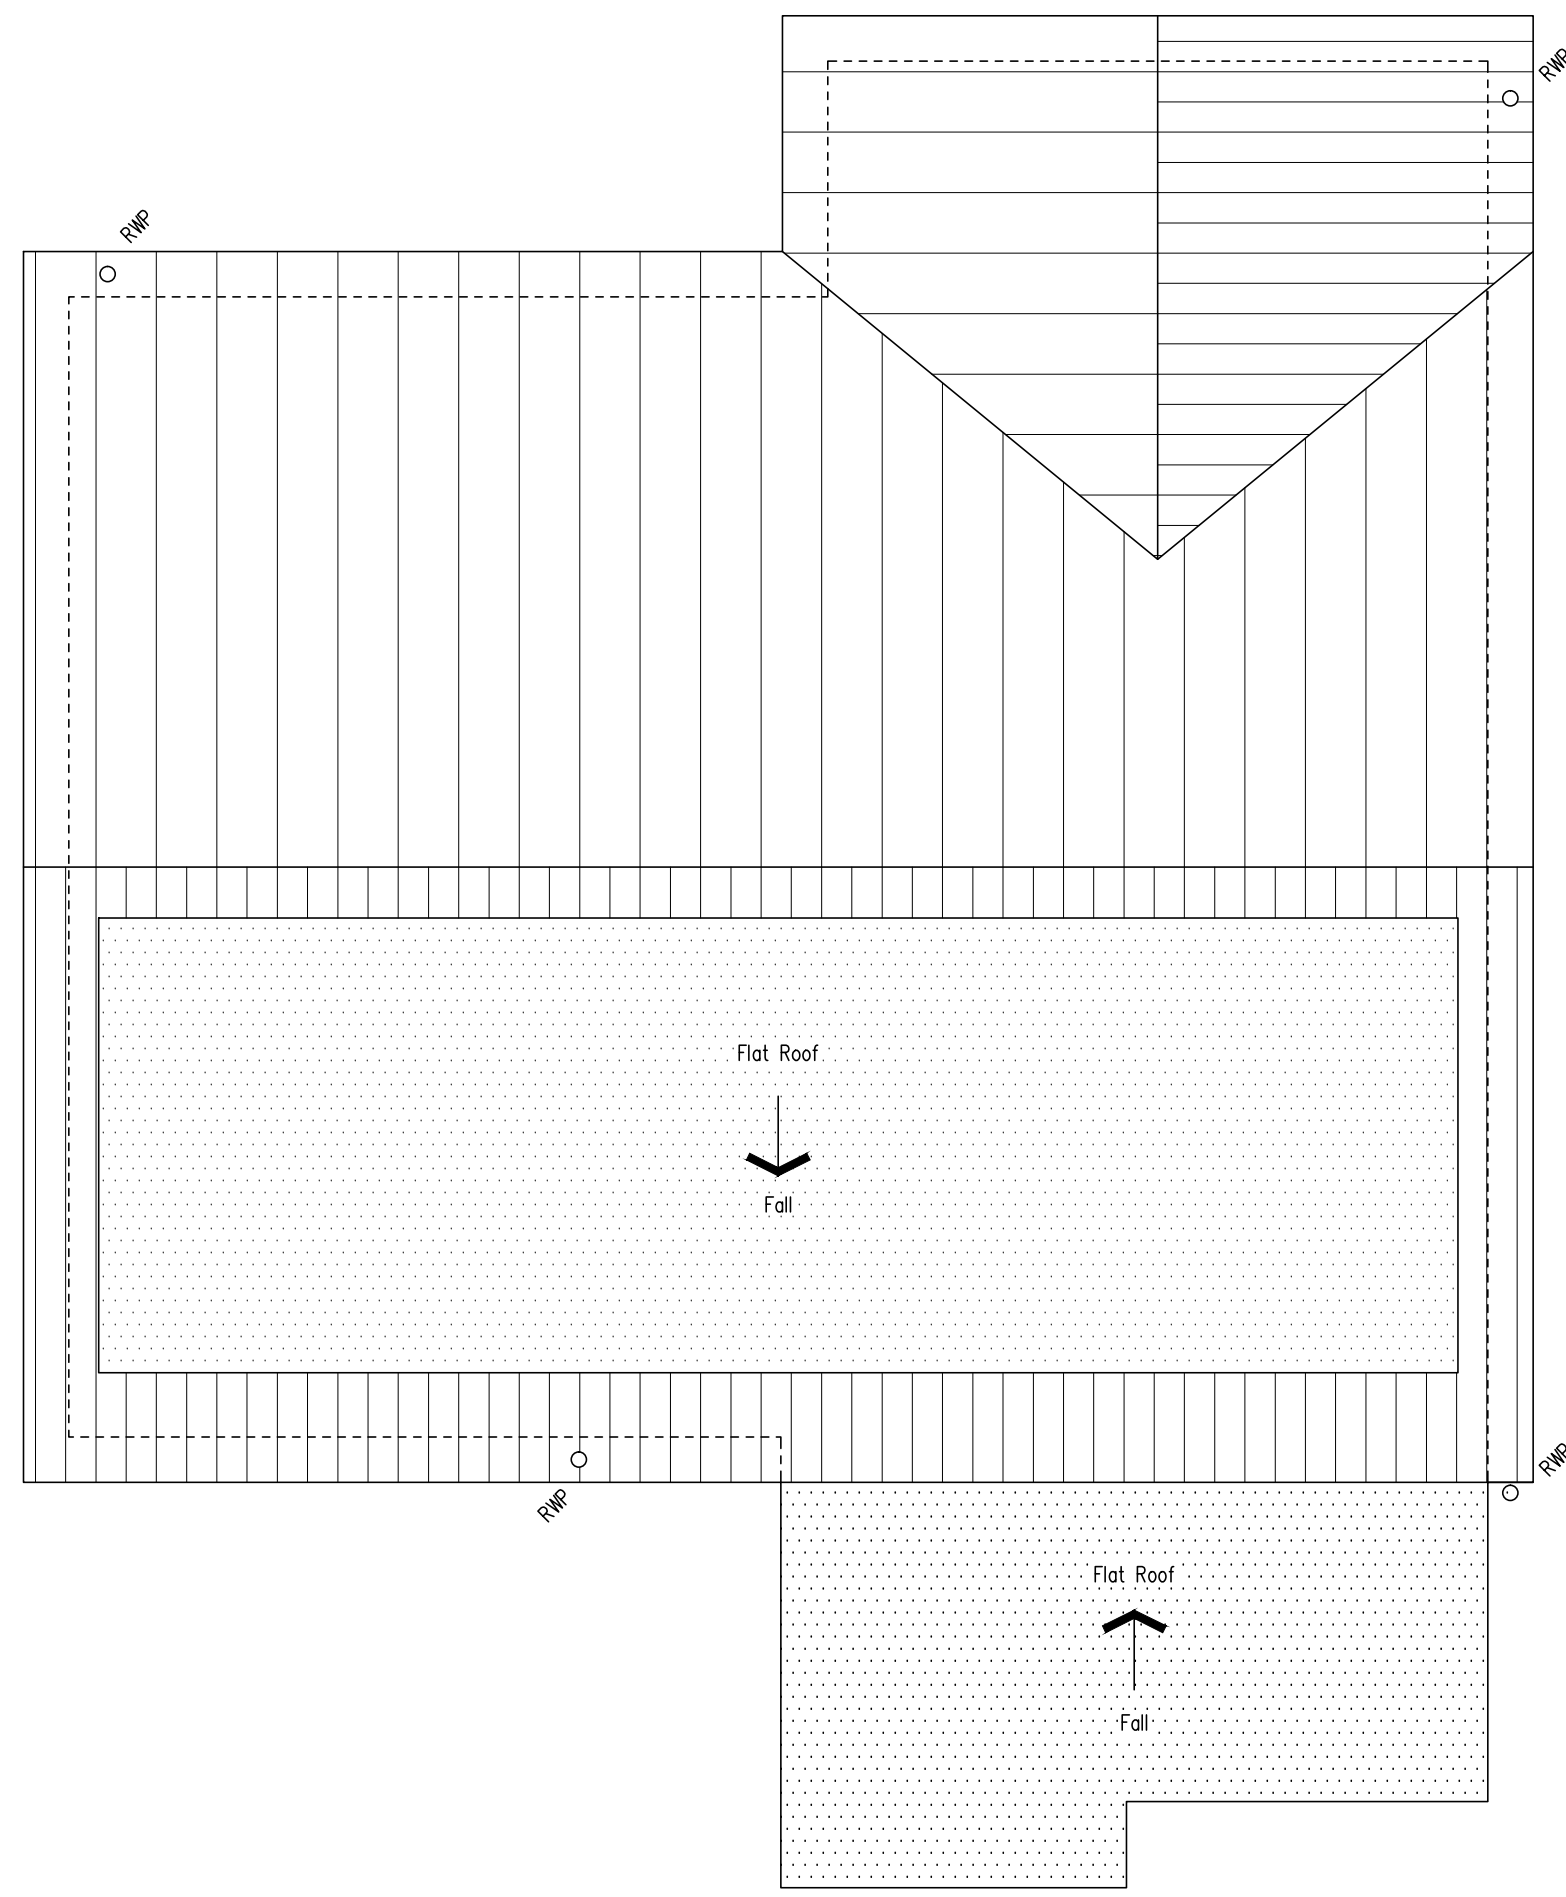


3 Existing Roof Plan
Scale: 1:50

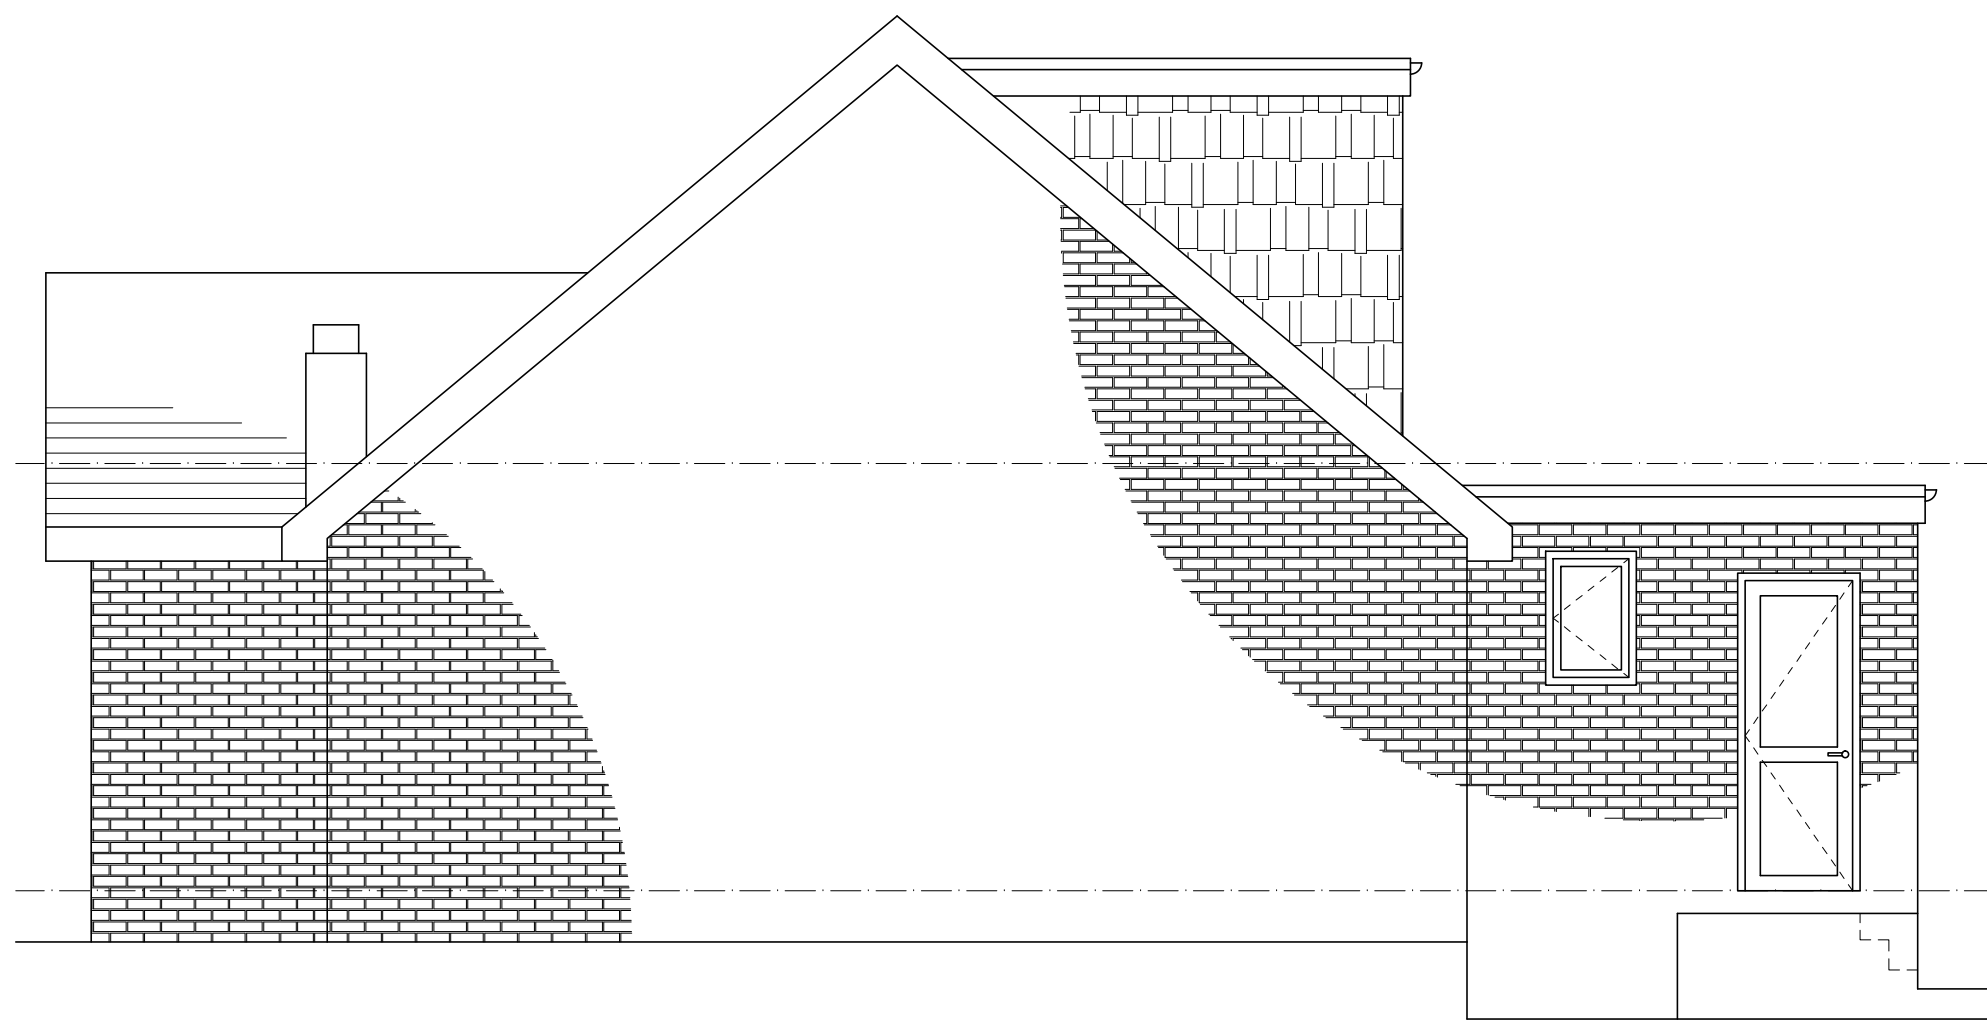


4 Existing Elevation 1 (West Facing)
Scale: 1:50

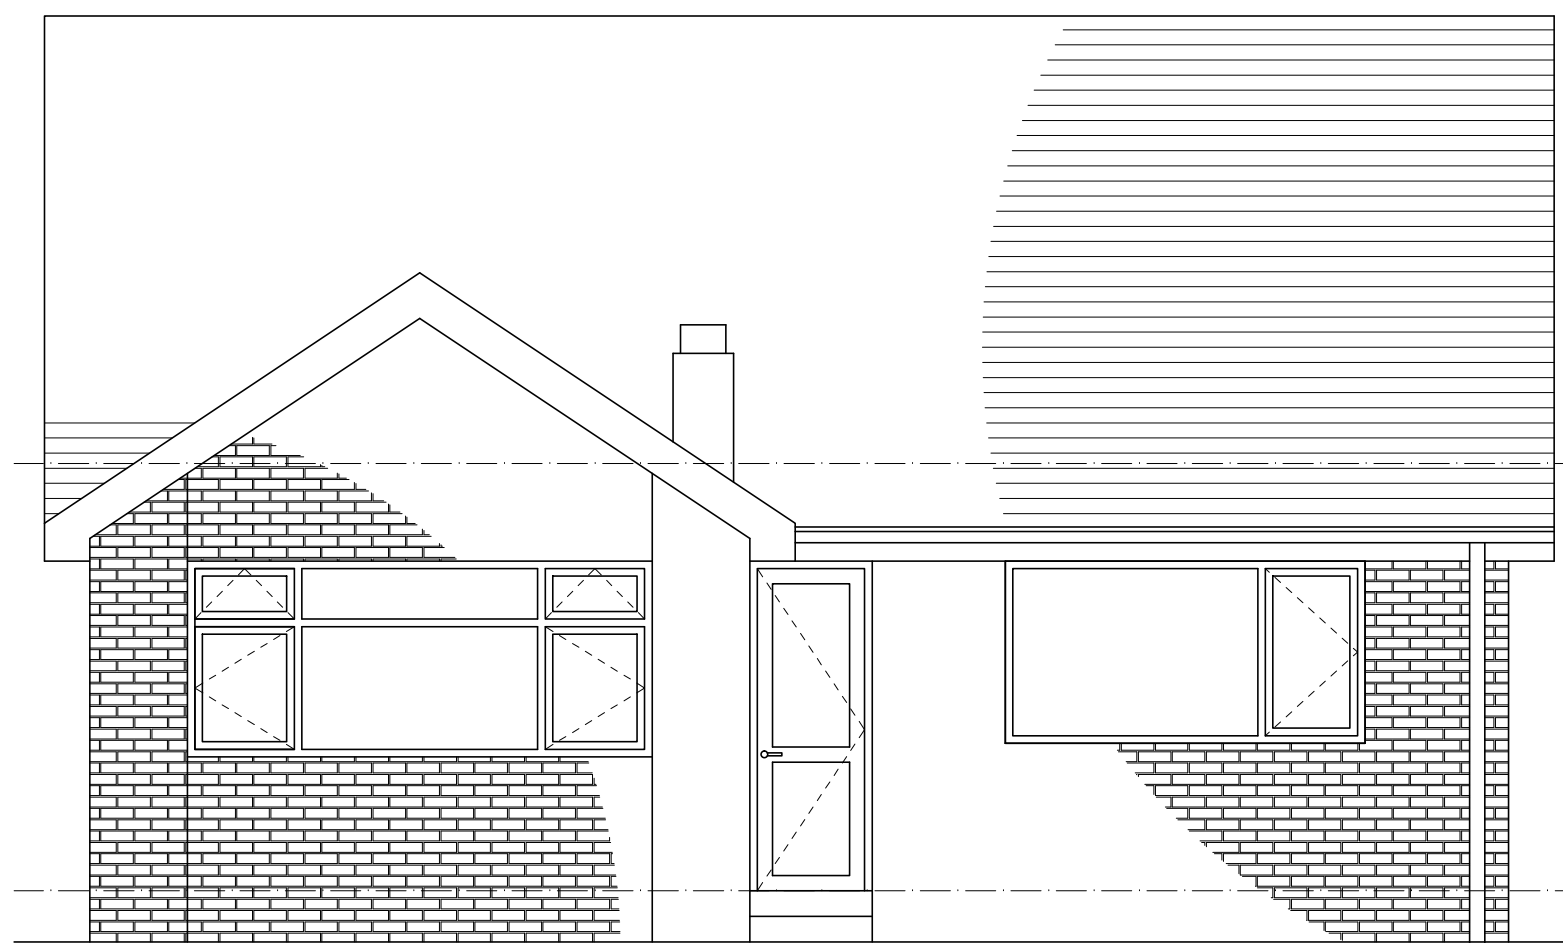


5 Existing Elevation 2 (North Facing)
Scale: 1:50

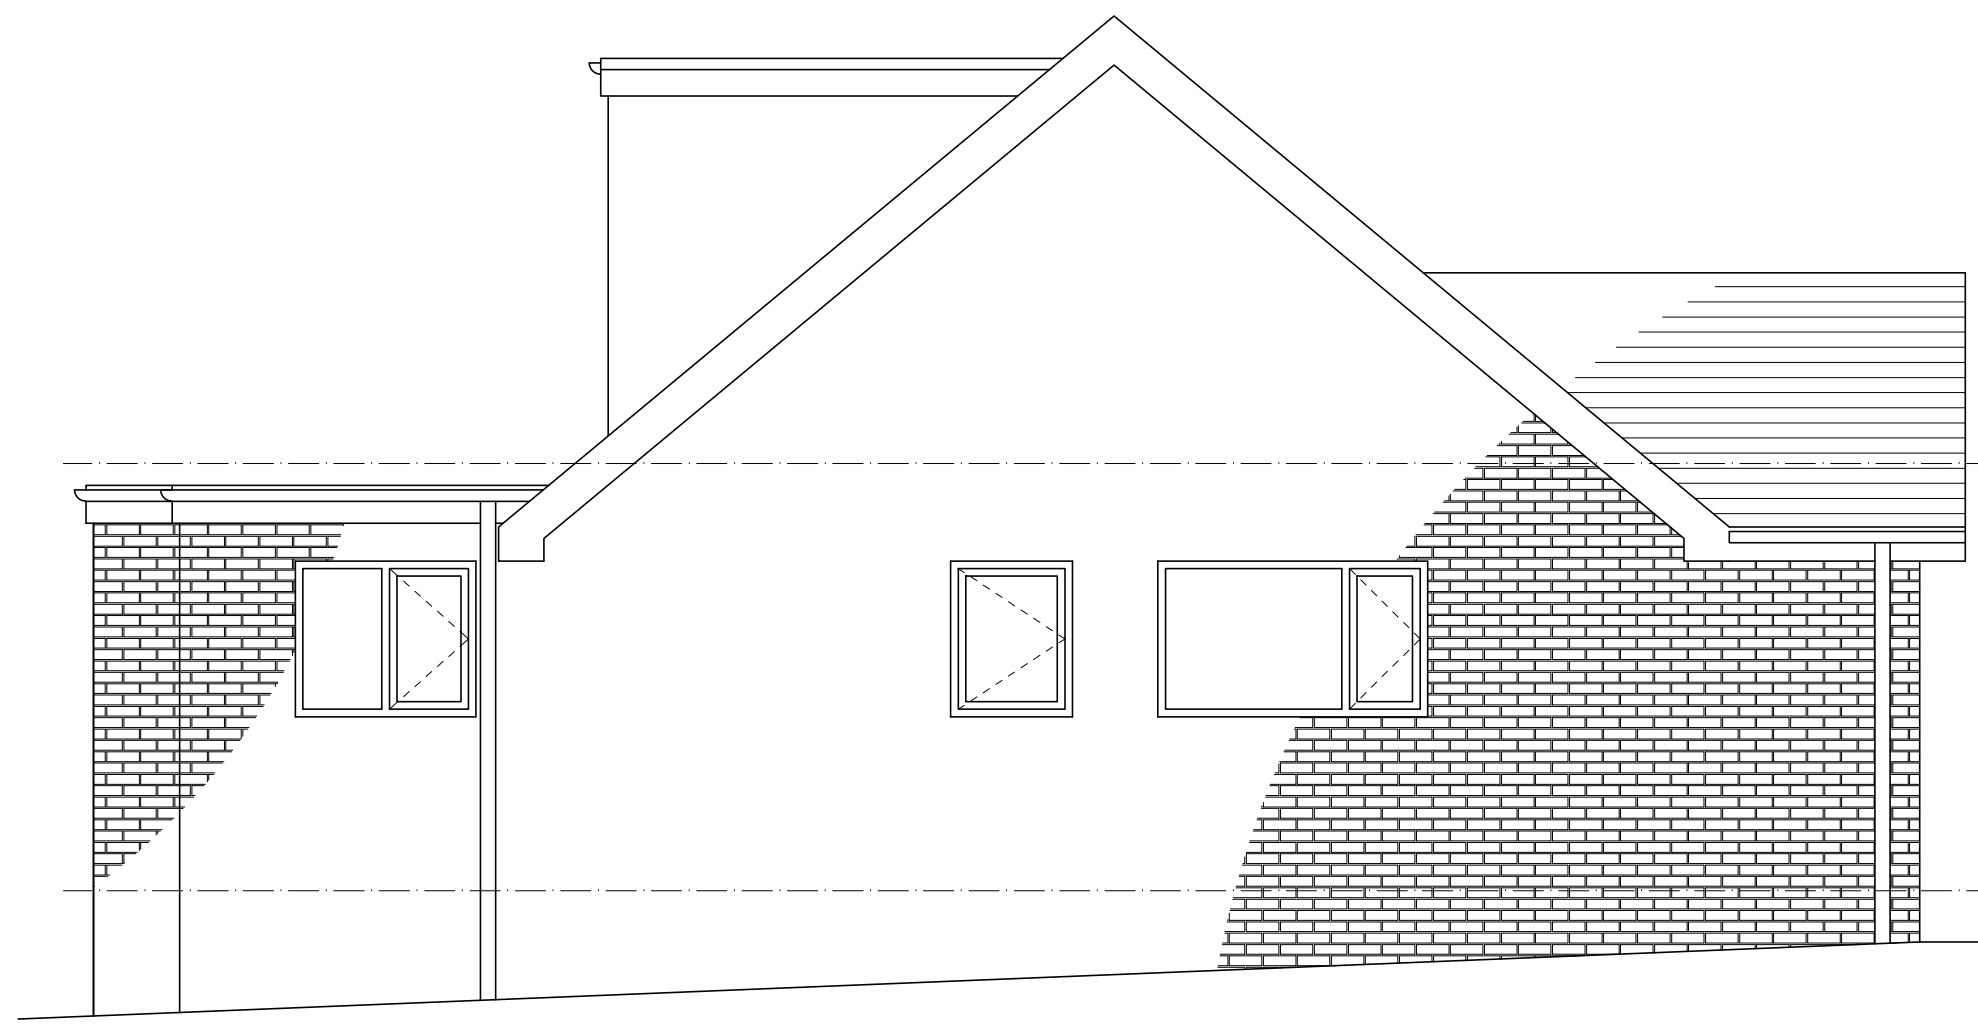

6 Existing Elevation 3 (East Facing)
Scale: 1:50

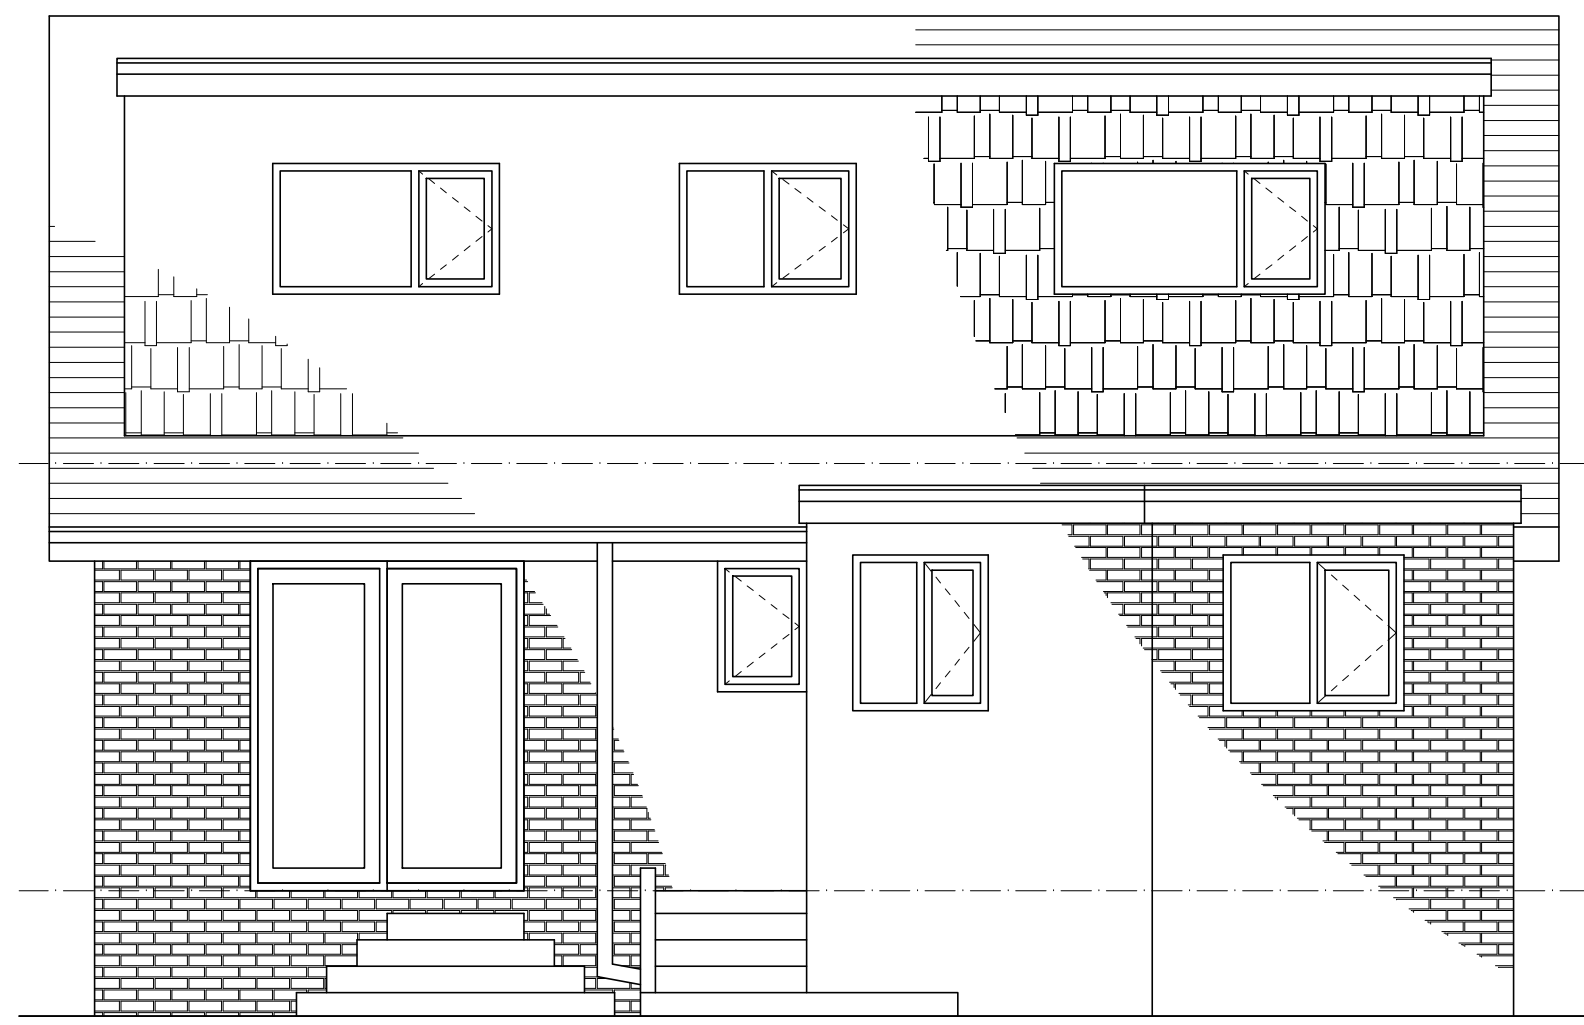

7 Existing Elevation 4 (South Facing)
Scale: 1:50

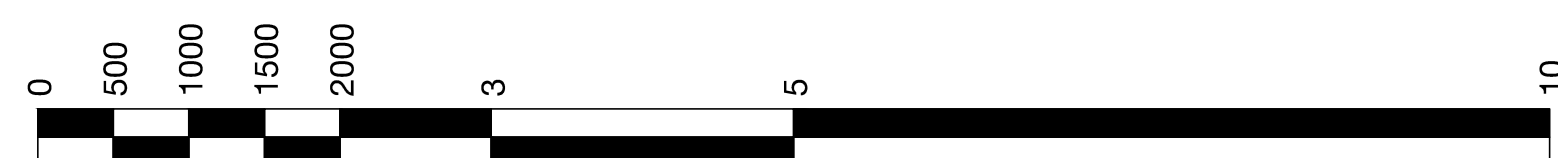

Existing Materials
Walls: Buff brickwork
Roof: Concrete tiles
Windows & Doors: White uPVC
Dormers: Red tiles

Contractor must verify all dimensions on site before commencing any work or shop drawings.

Only figured dimensions to be taken from this drawing. Do not scale off this drawing.

Drawing based on Ordnance Survey and/or existing record drawings – design and drawing content subject to Site Survey, Structural Survey, Site Investigations, Planning and Statutory Requirements and Approvals.

Project	
Darren Birley & Royd Close	
Drawing Title:	
Proposed Extension Existing GA's	
Scale:	Date:
1:50 @ A0	25.08.16
Drawn:	Checked:
Drawing Number:	Revision:
2016-04-01	-