


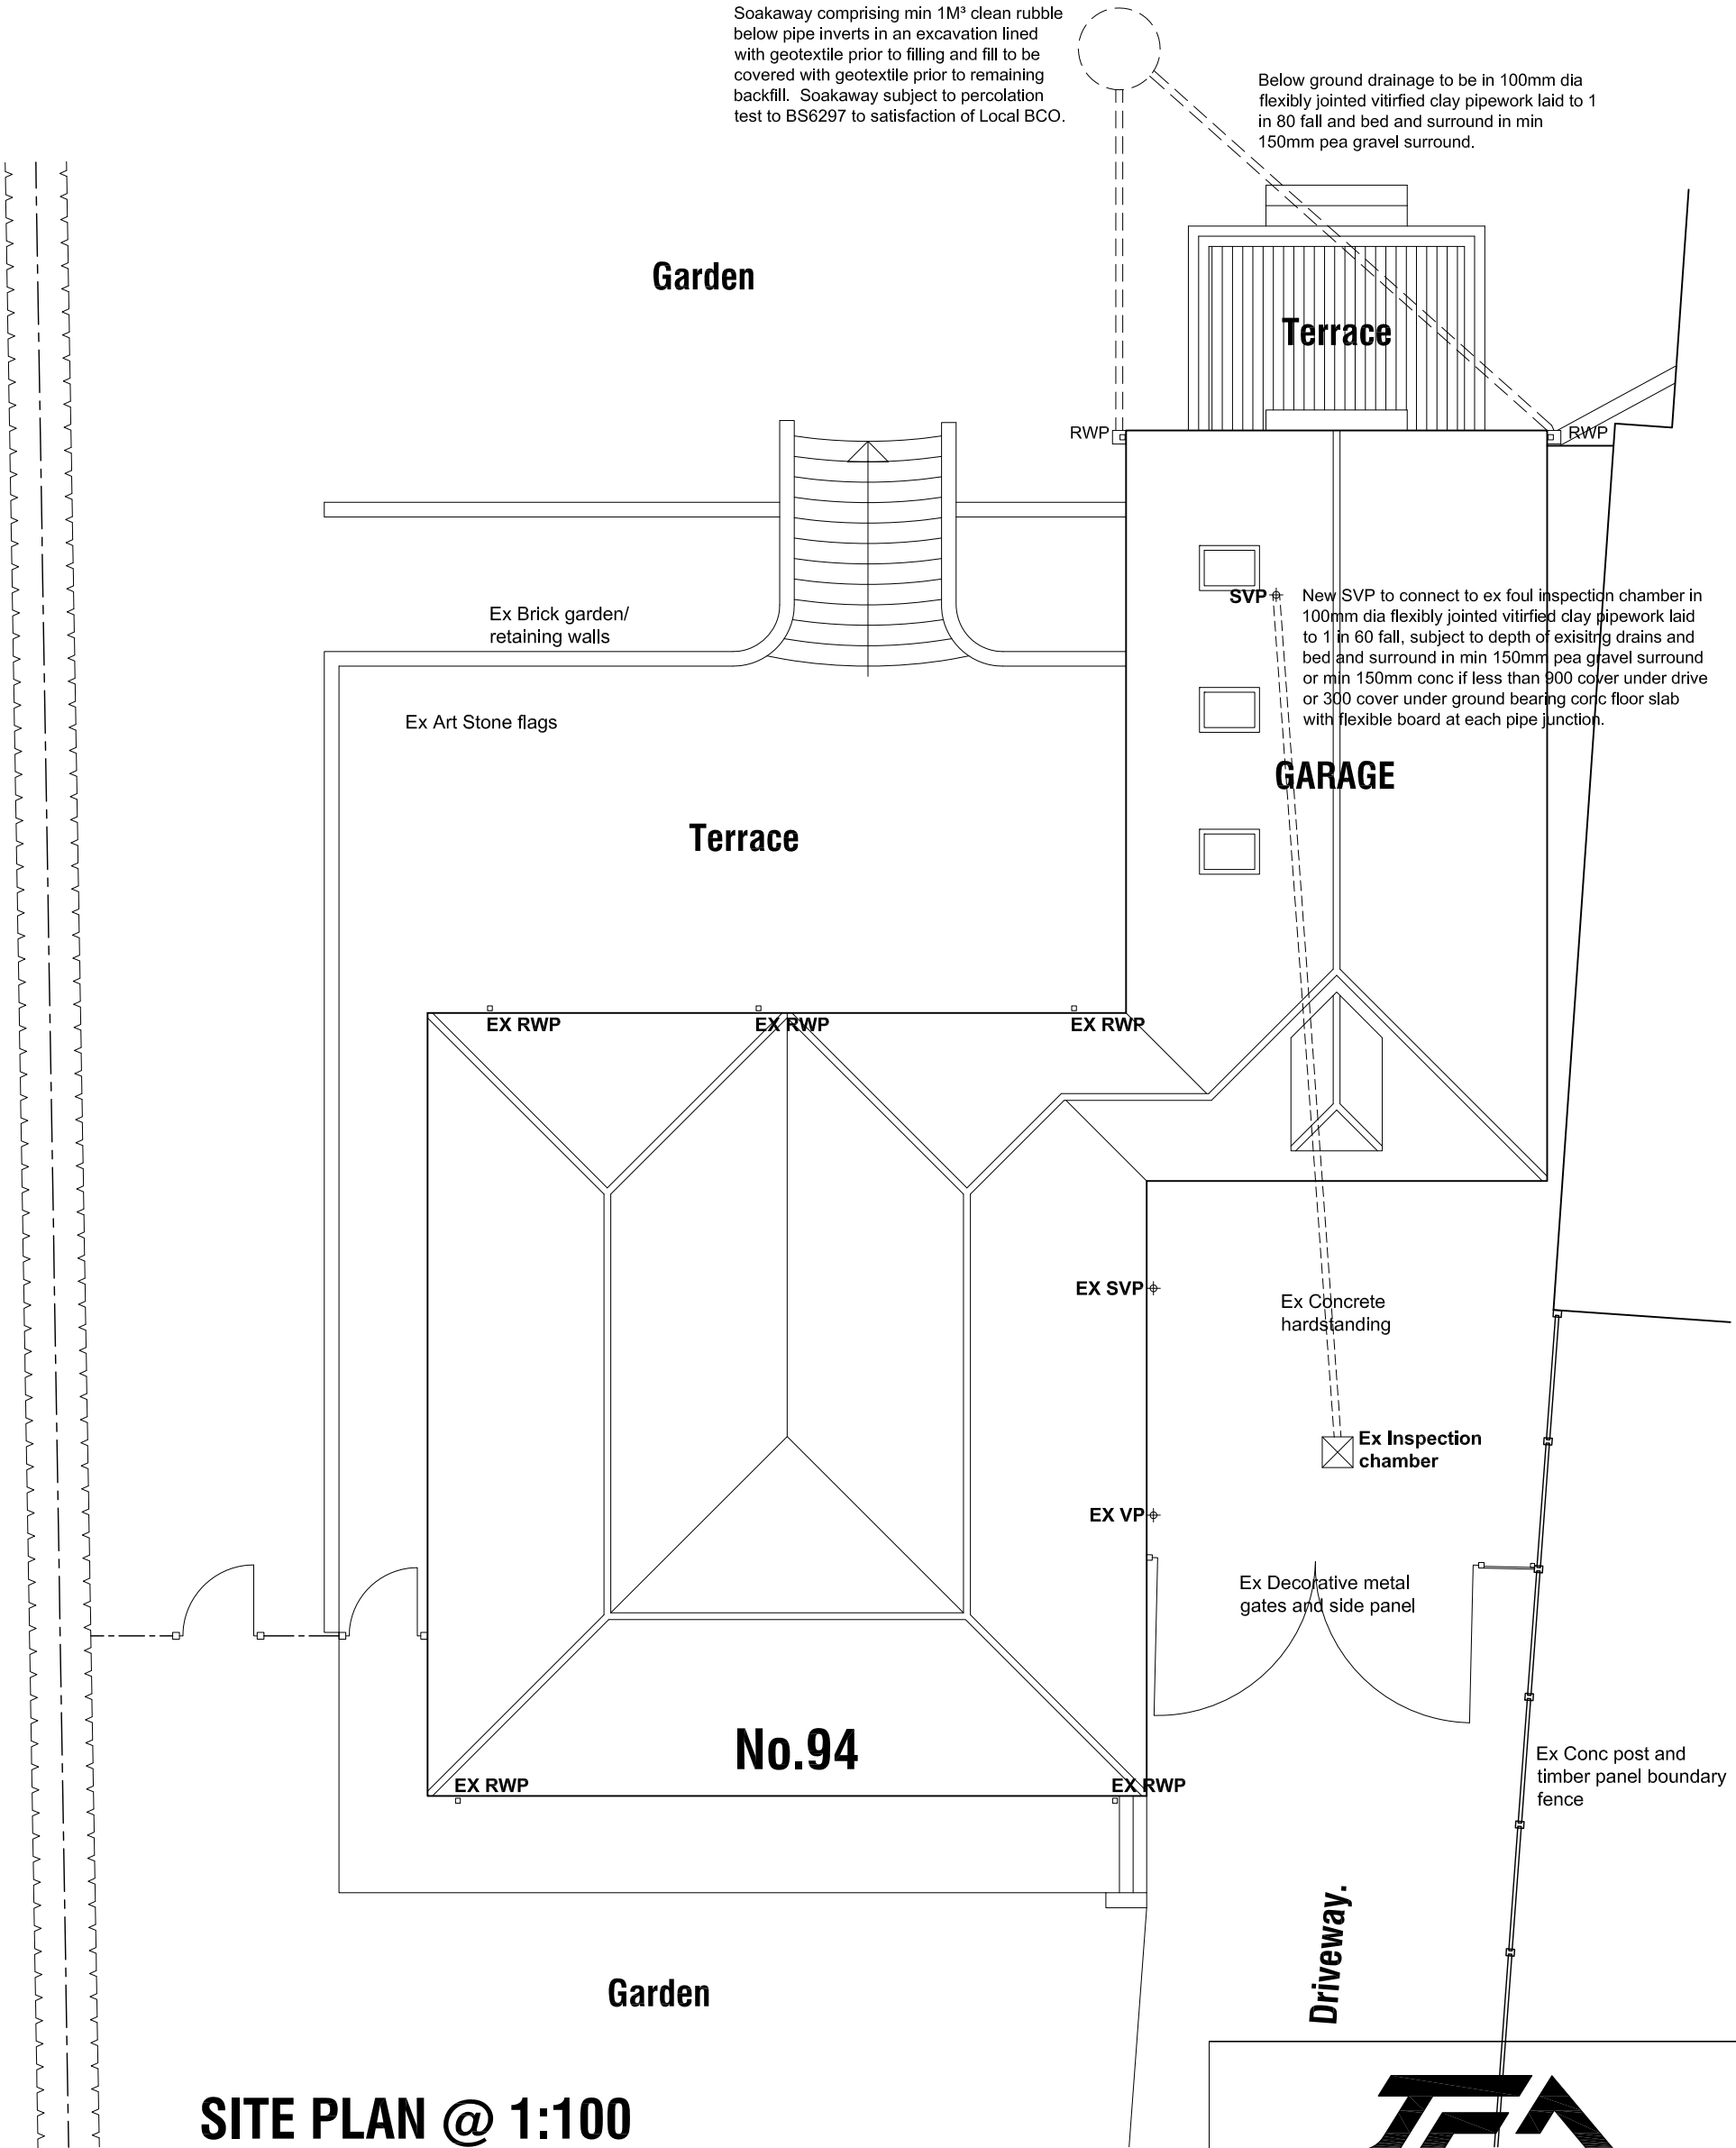

SITE PLAN @ 1:100

- --/--/-- -		
Revision	Date.	Description.
RE-CONSTRUCT & LINK GARAGE 94 BARNSELEY ROAD, DARTON, BARNSELEY, S75 5NS.		
DETAILED PROPOSALS 2		
Site Plan		
Mr and Mrs Wainwright		



Building Design Services

JE Architectural Ltd
23 Windmill Road, Wombwell,
Barnsley, S73 8PW.
Tel: 01226 754507
Email: jealtd@btconnect.com

This drawing and the copyright is the Architectural Company's property and maybe used or reproduced only by agreement. All Dimensions in Millimetres Unless specified otherwise and subject to verification on site.

Scale: 1:100@ A3	Date: AUG 2012
Ref: 201207	Drwg No: 03

0 cm	2 cm	4 cm	6 cm
------	------	------	------