




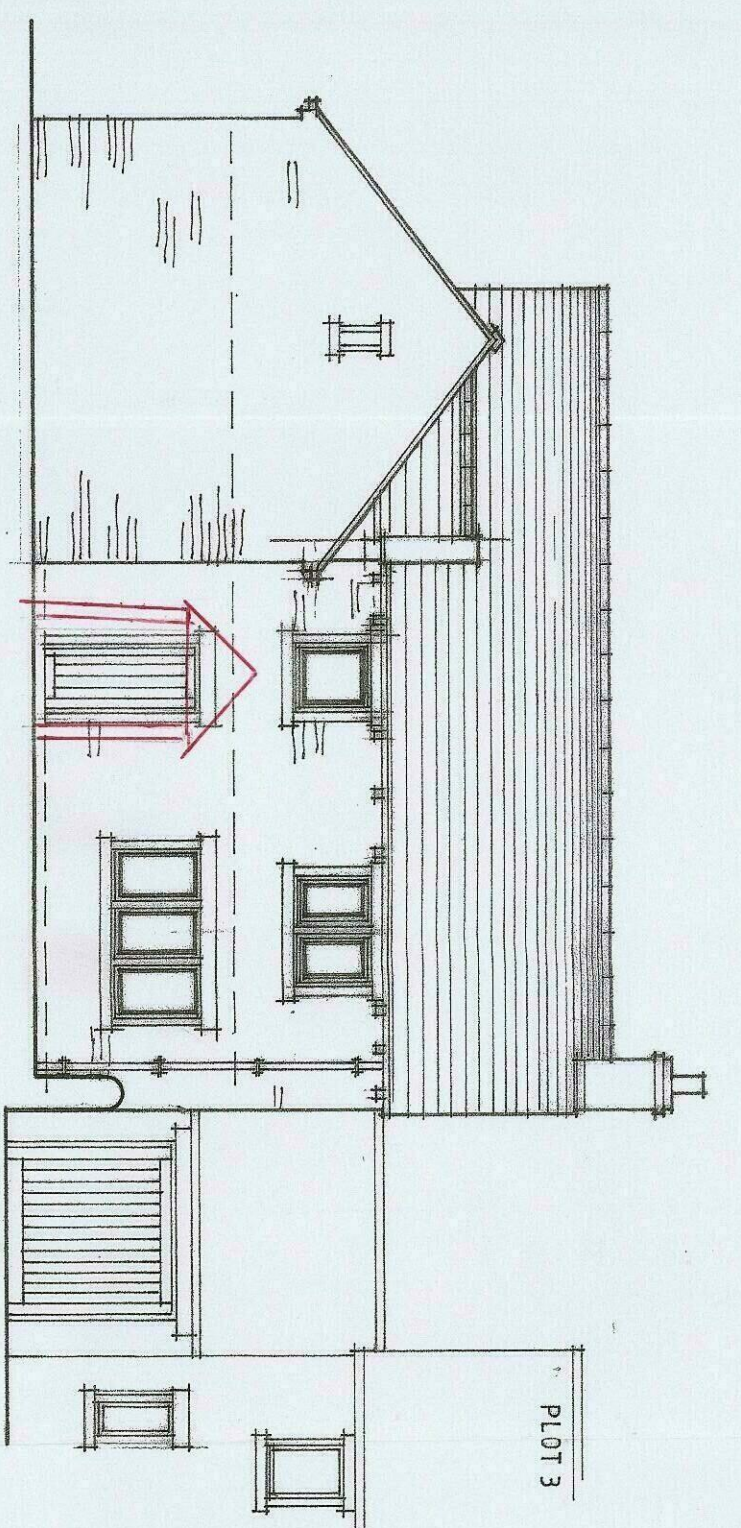


front elevation

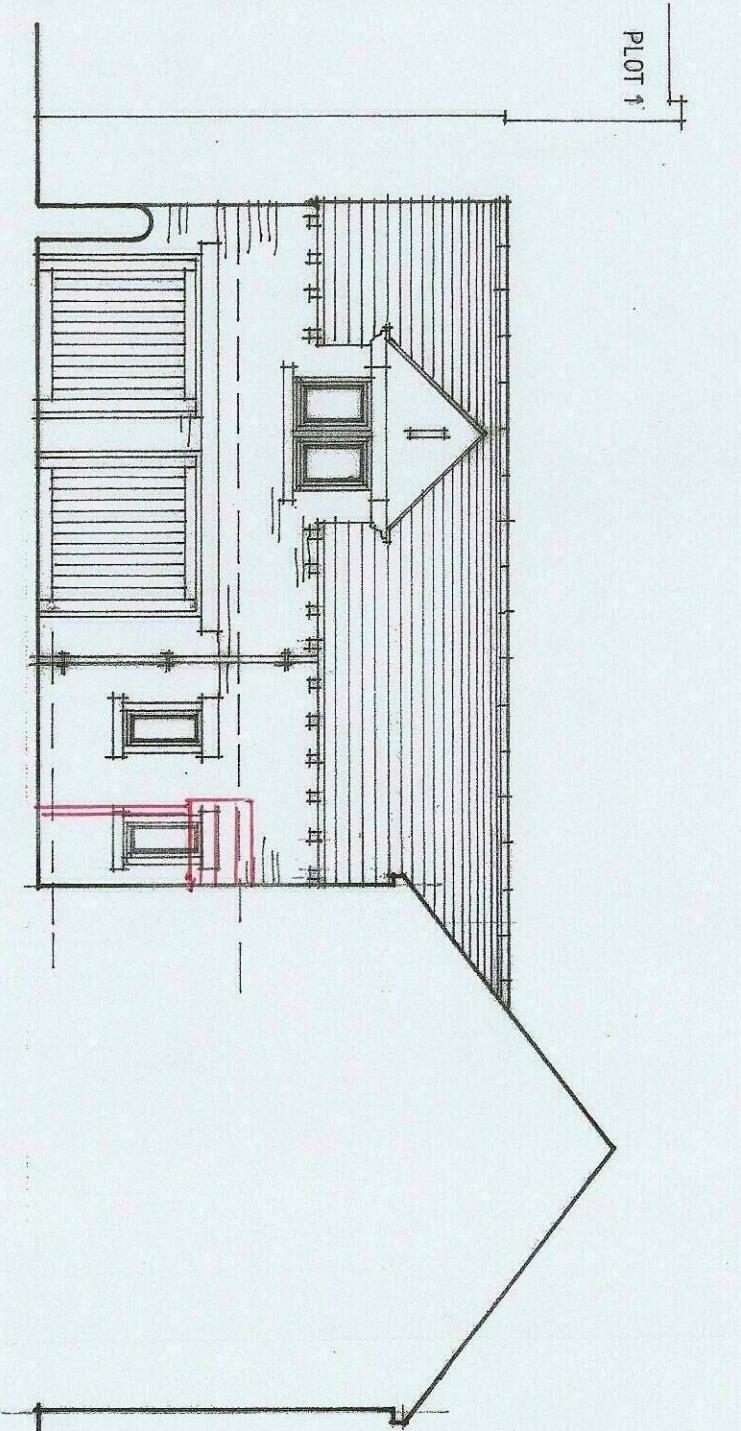


side elevation

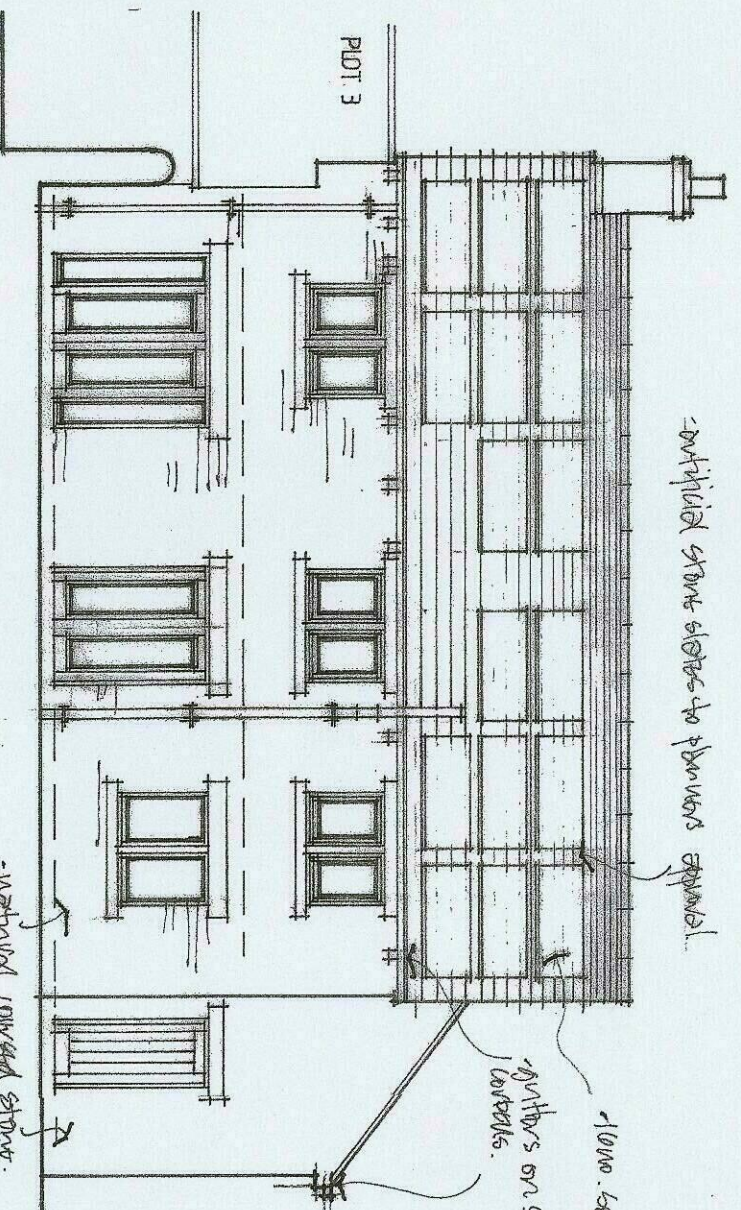


rear elevation

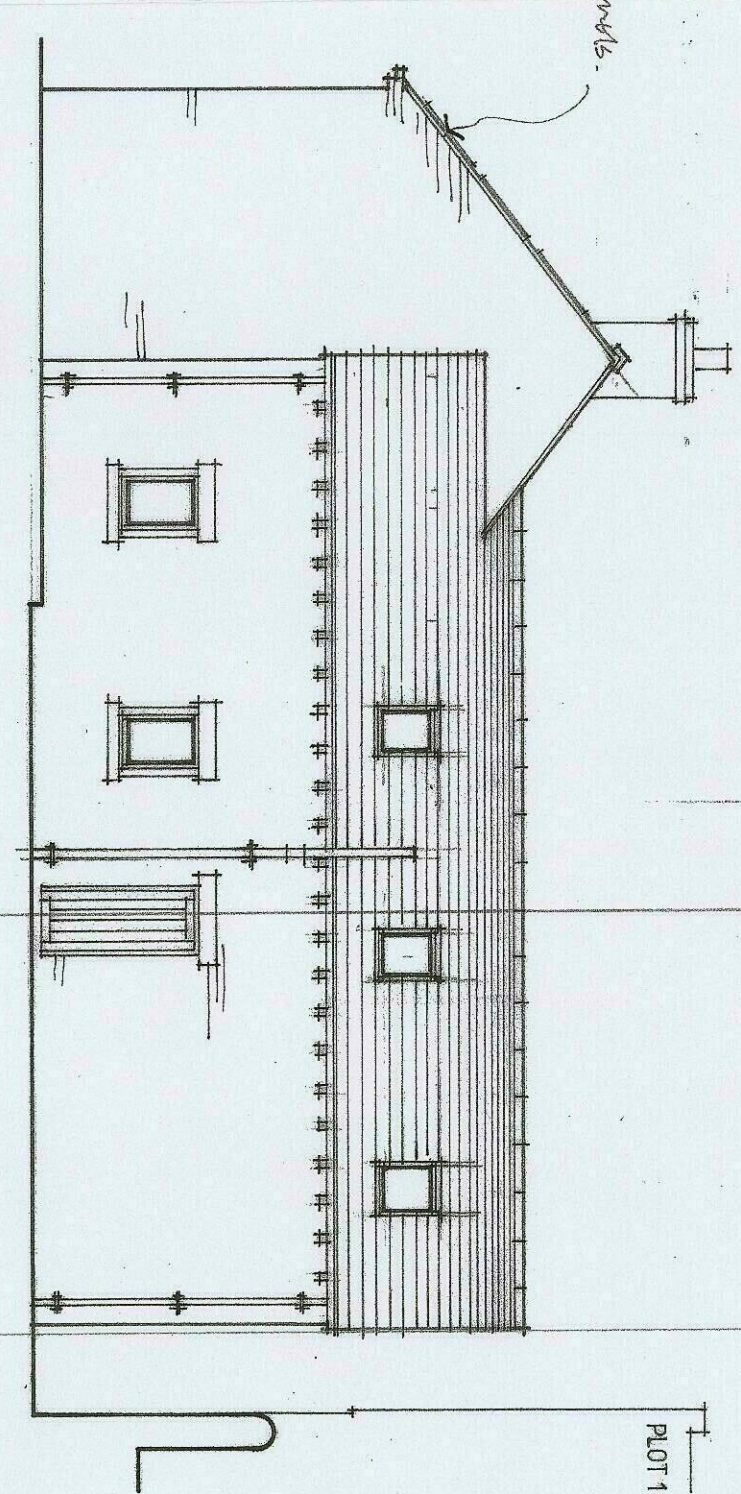

side elevation

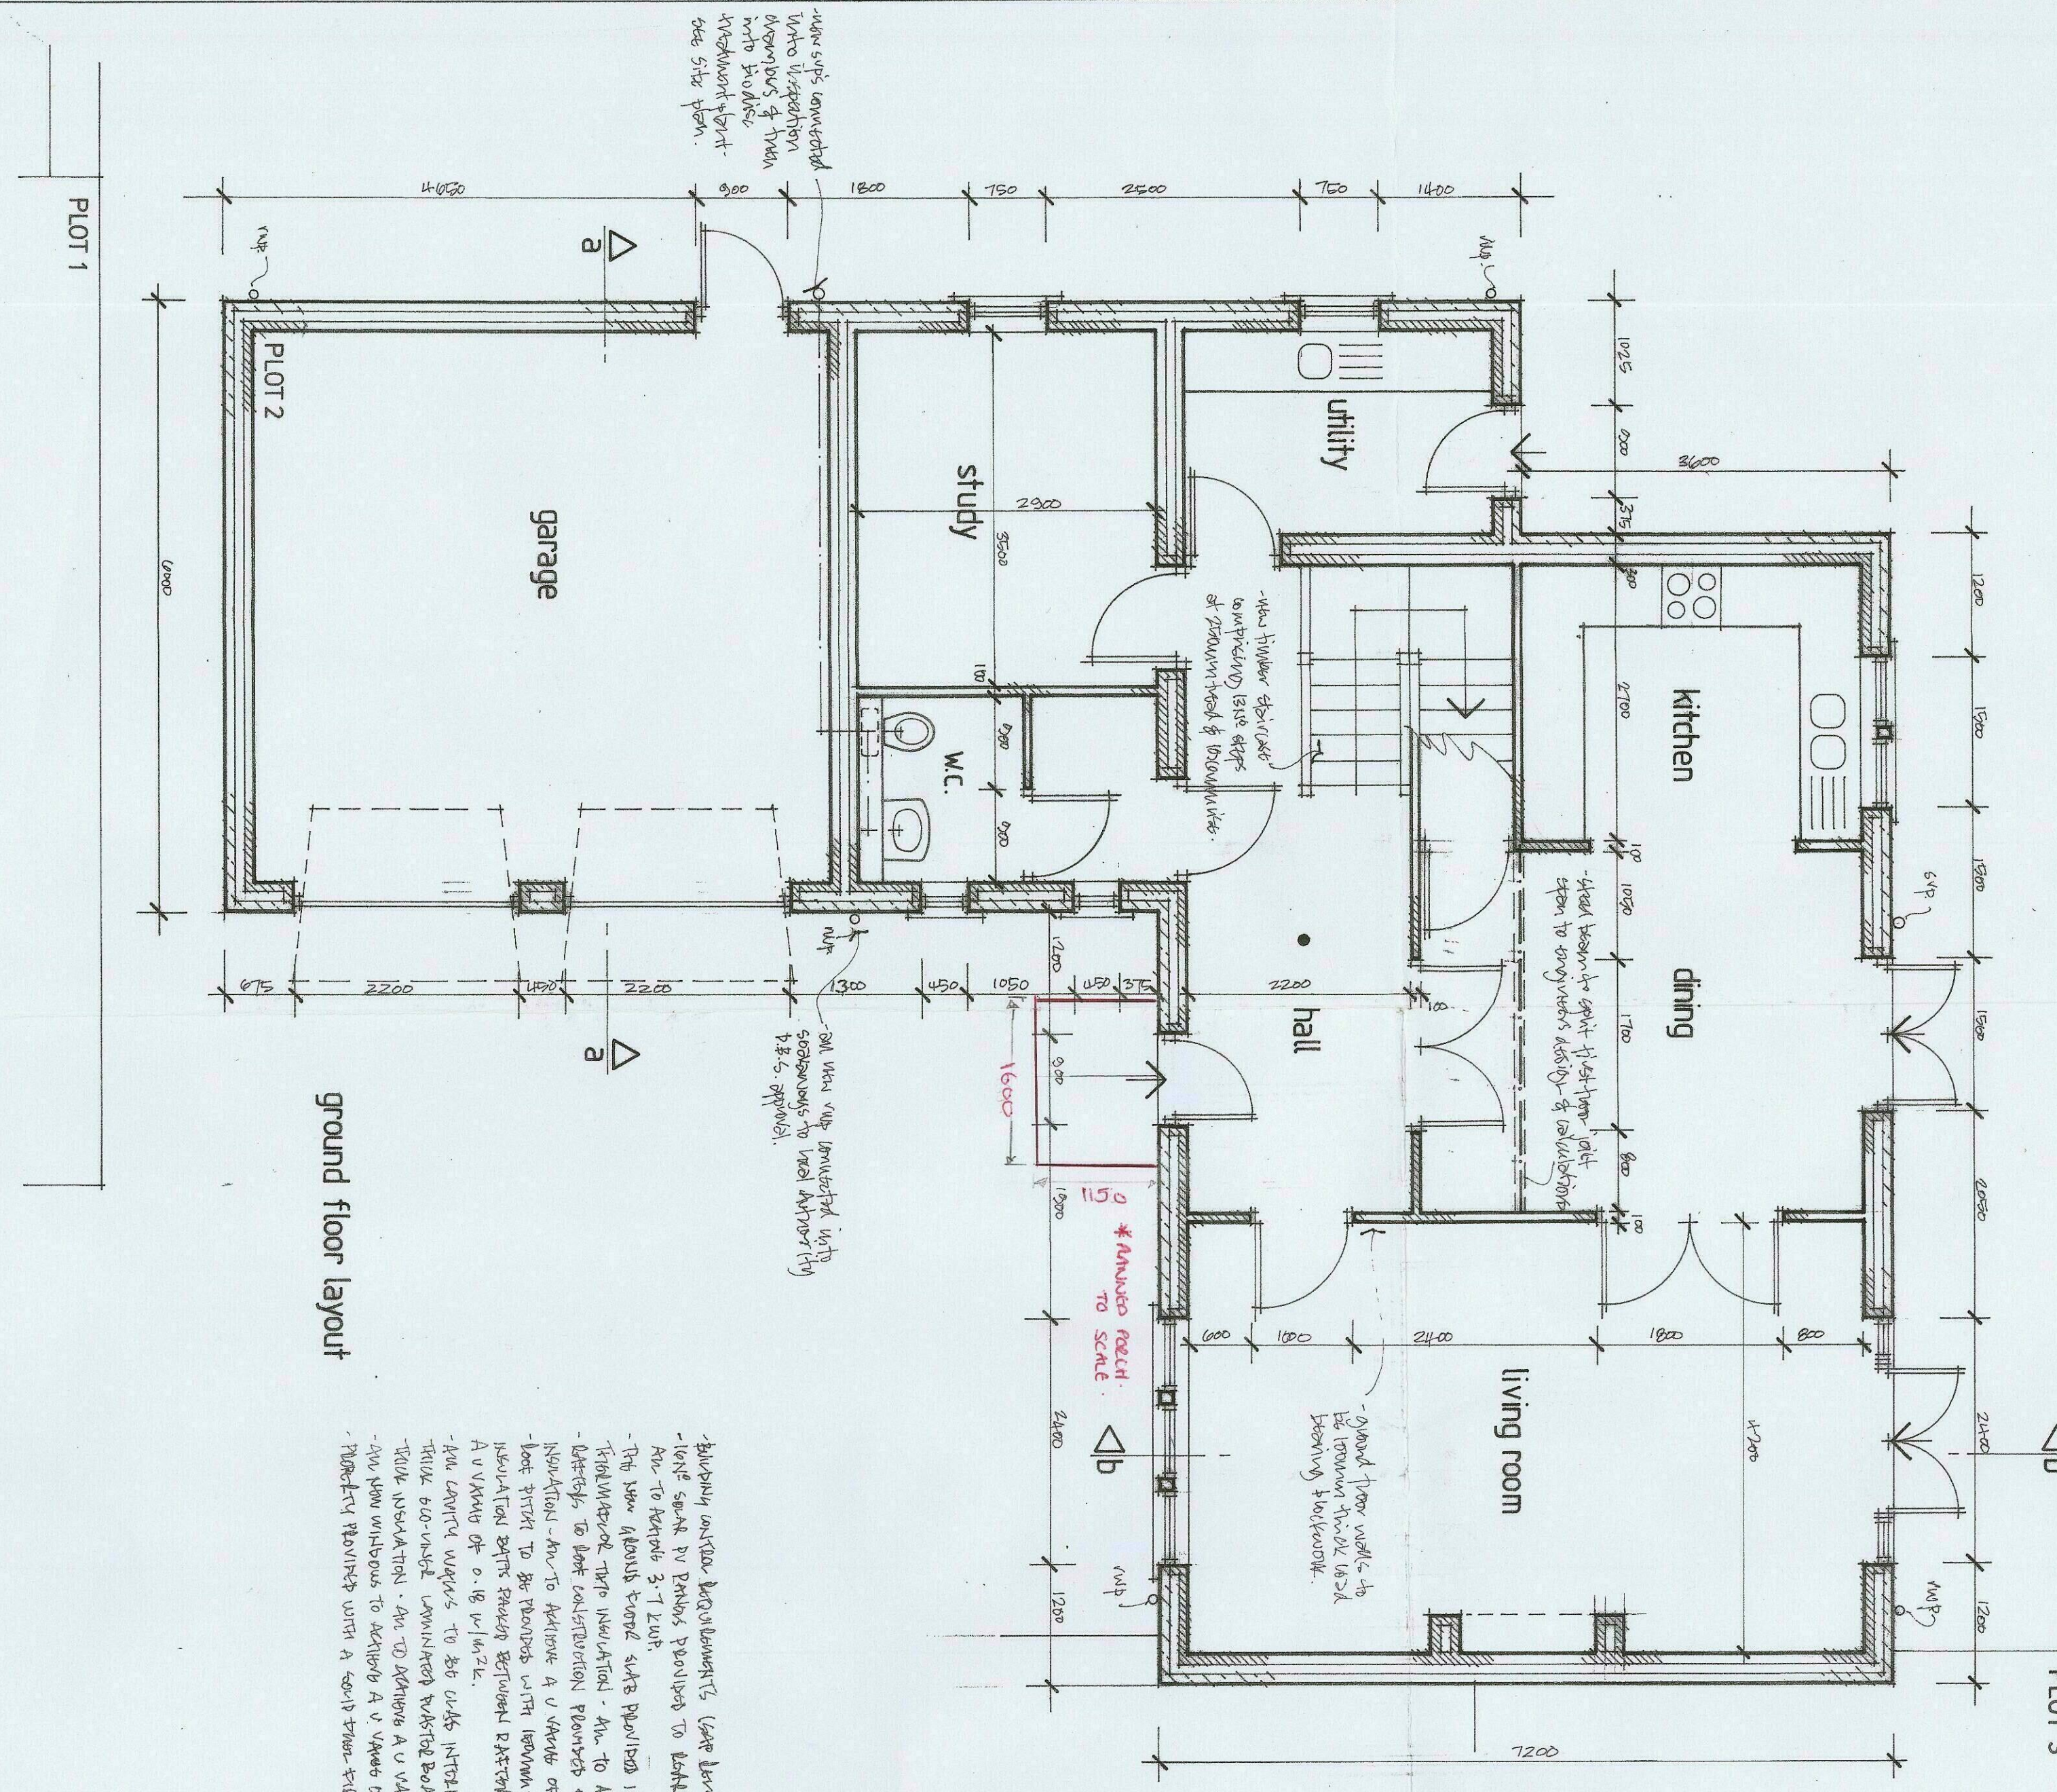

ground floor layout

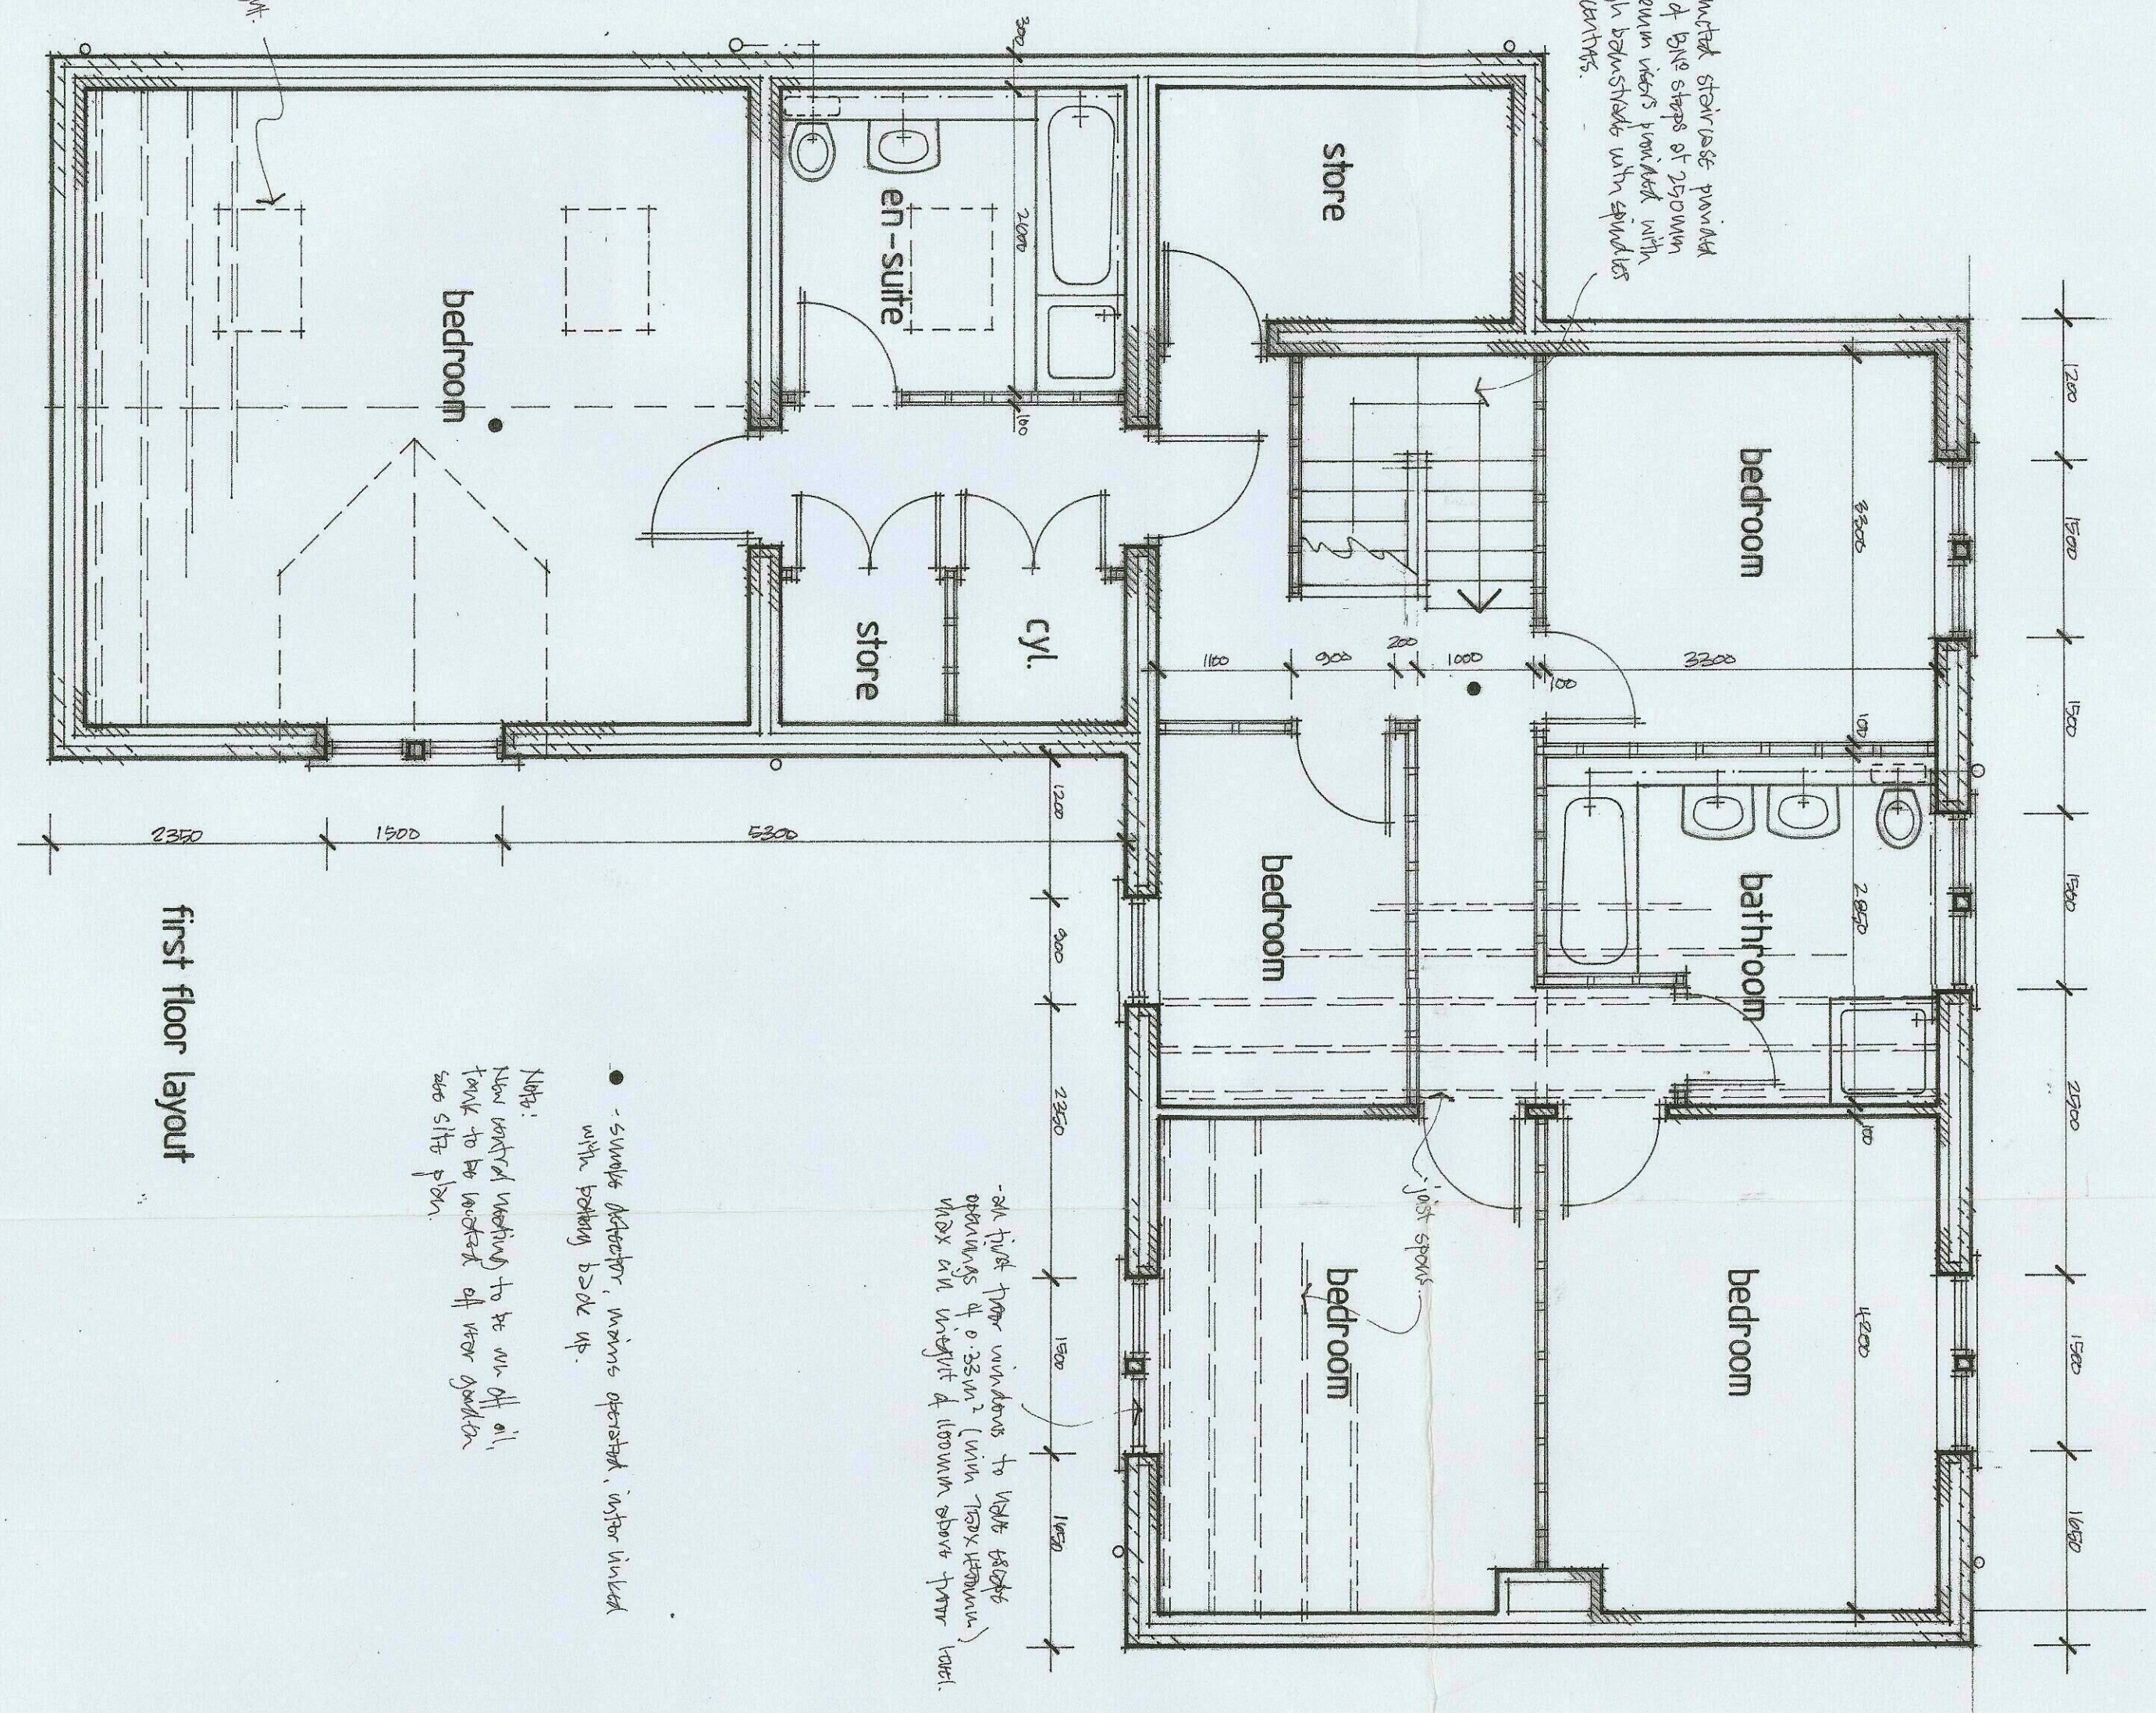

first floor layout

All dimensions must be checked on site and not scaled from this drawing.			
AP DOUGHTY DESIGN CONSULTANT			
BASIC CORPORATE HEADROOM 23 JUL 2014 Revised by: ... Original: ...			
127 SYCAMORE HOUSE ROAD - SHEFFIELD - S6 0UD TELEPHONE 0114 940074			
Client MR. M. HOLMES			
Project NEW DWELLING (PLOT 2) HILL TOP FARM EASTFIELD LANE THURGOLAND, SHEFFIELD, S35 7AY			
THE PROPOSED LAYOUTS & EXTERNAL ELEVATIONS			
Scale 1:50 1:100	Date MARCH 12.	Revision A	
Drawn by APD			
Drawing No. MH/HTF/01			