

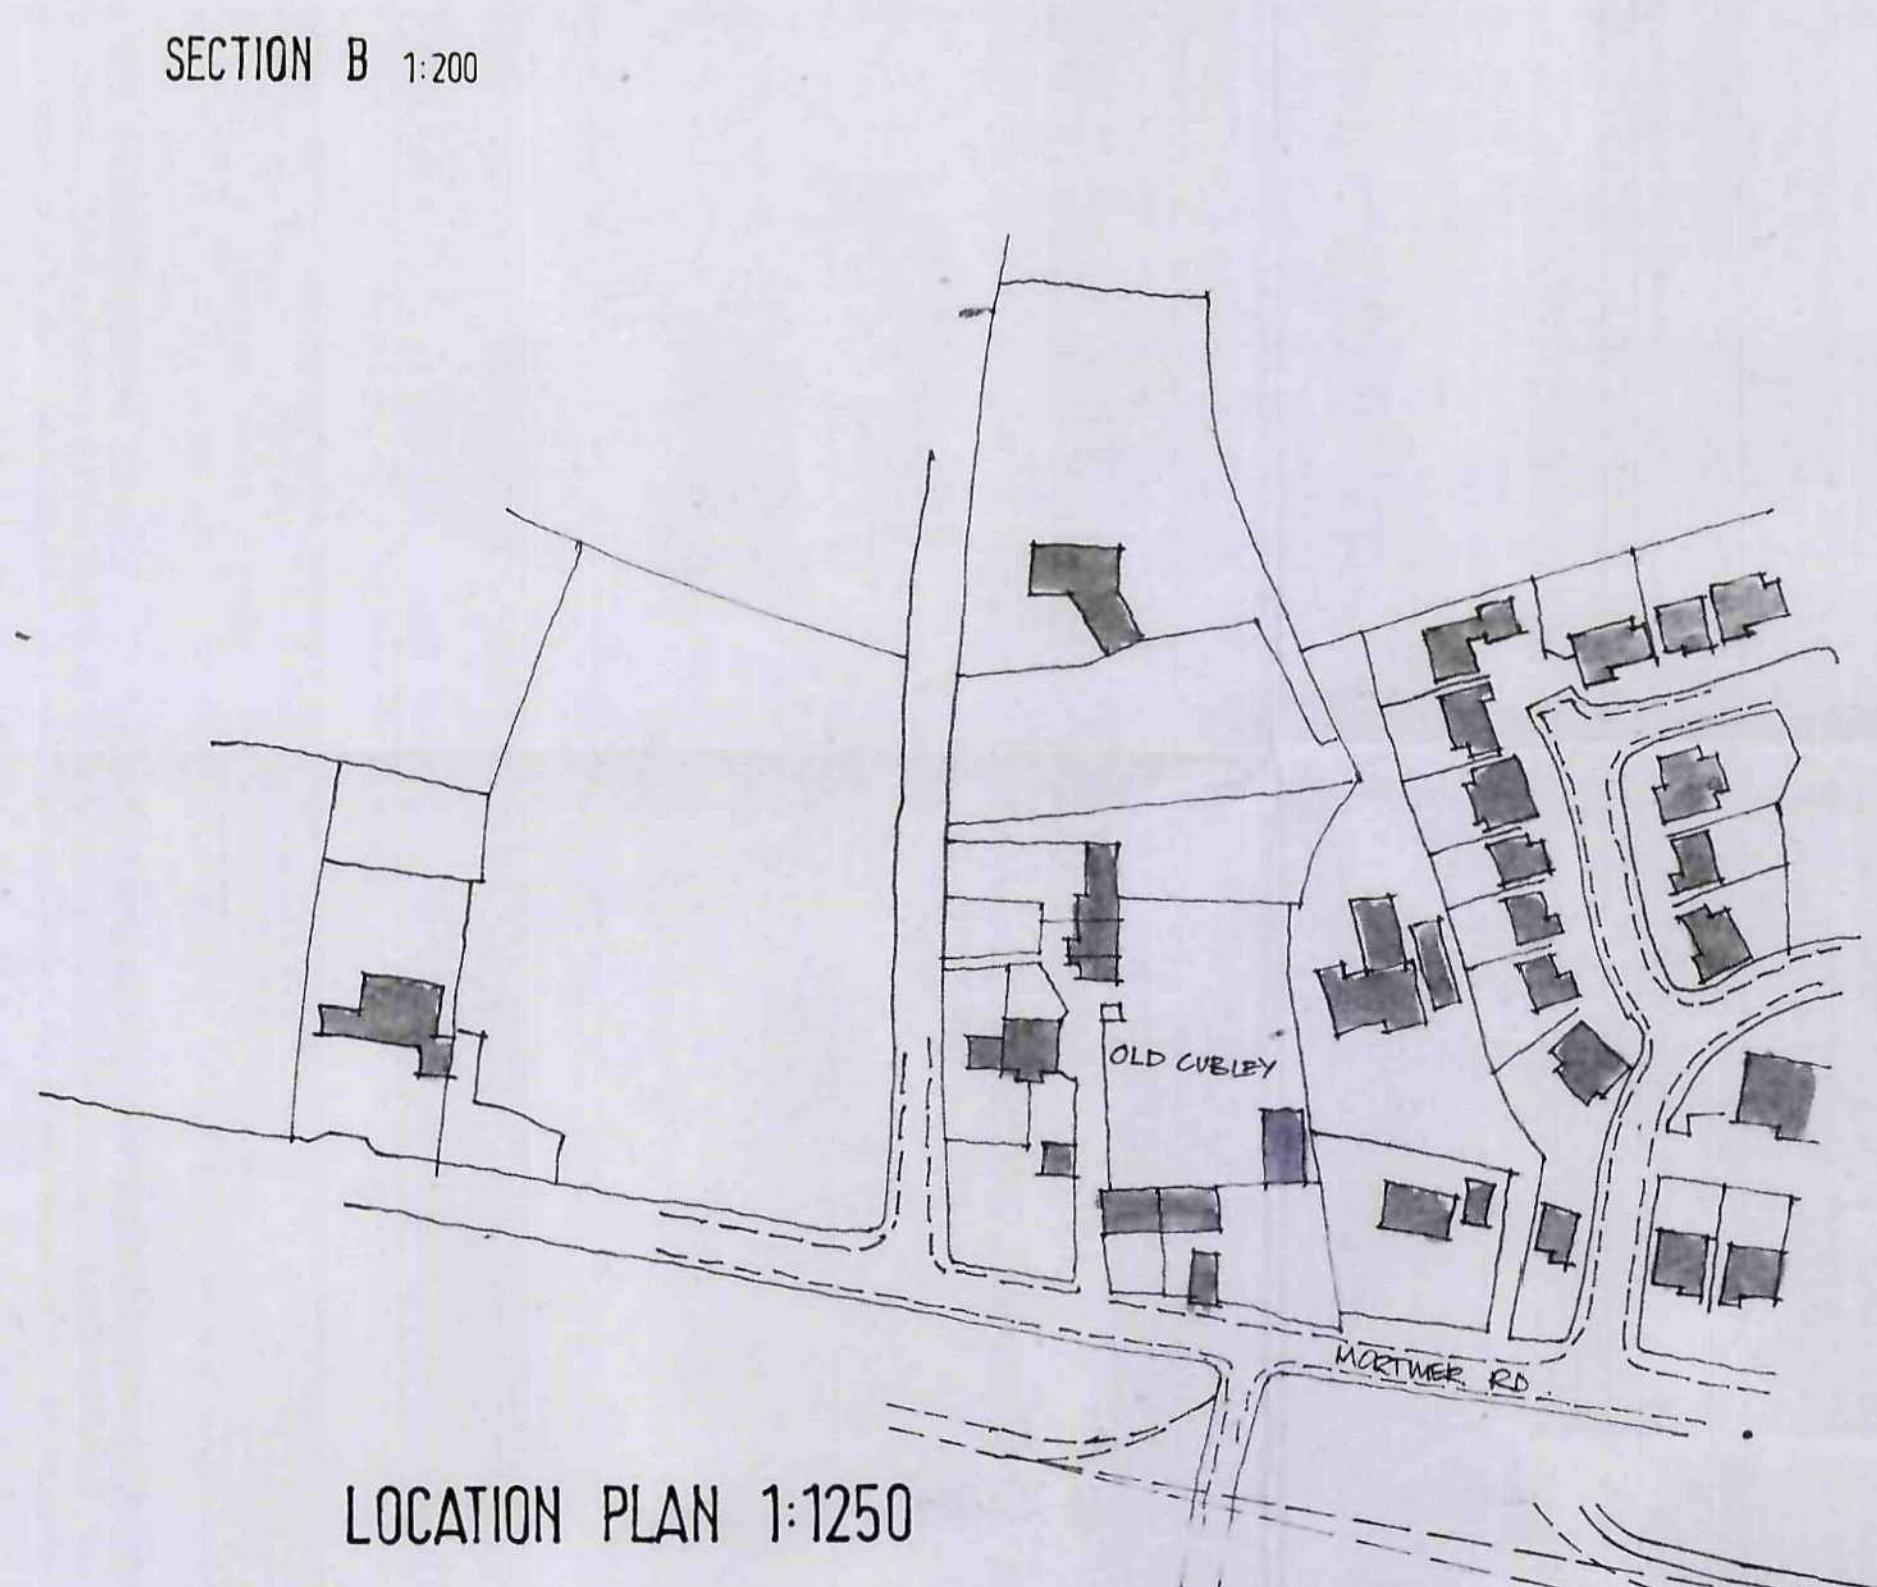


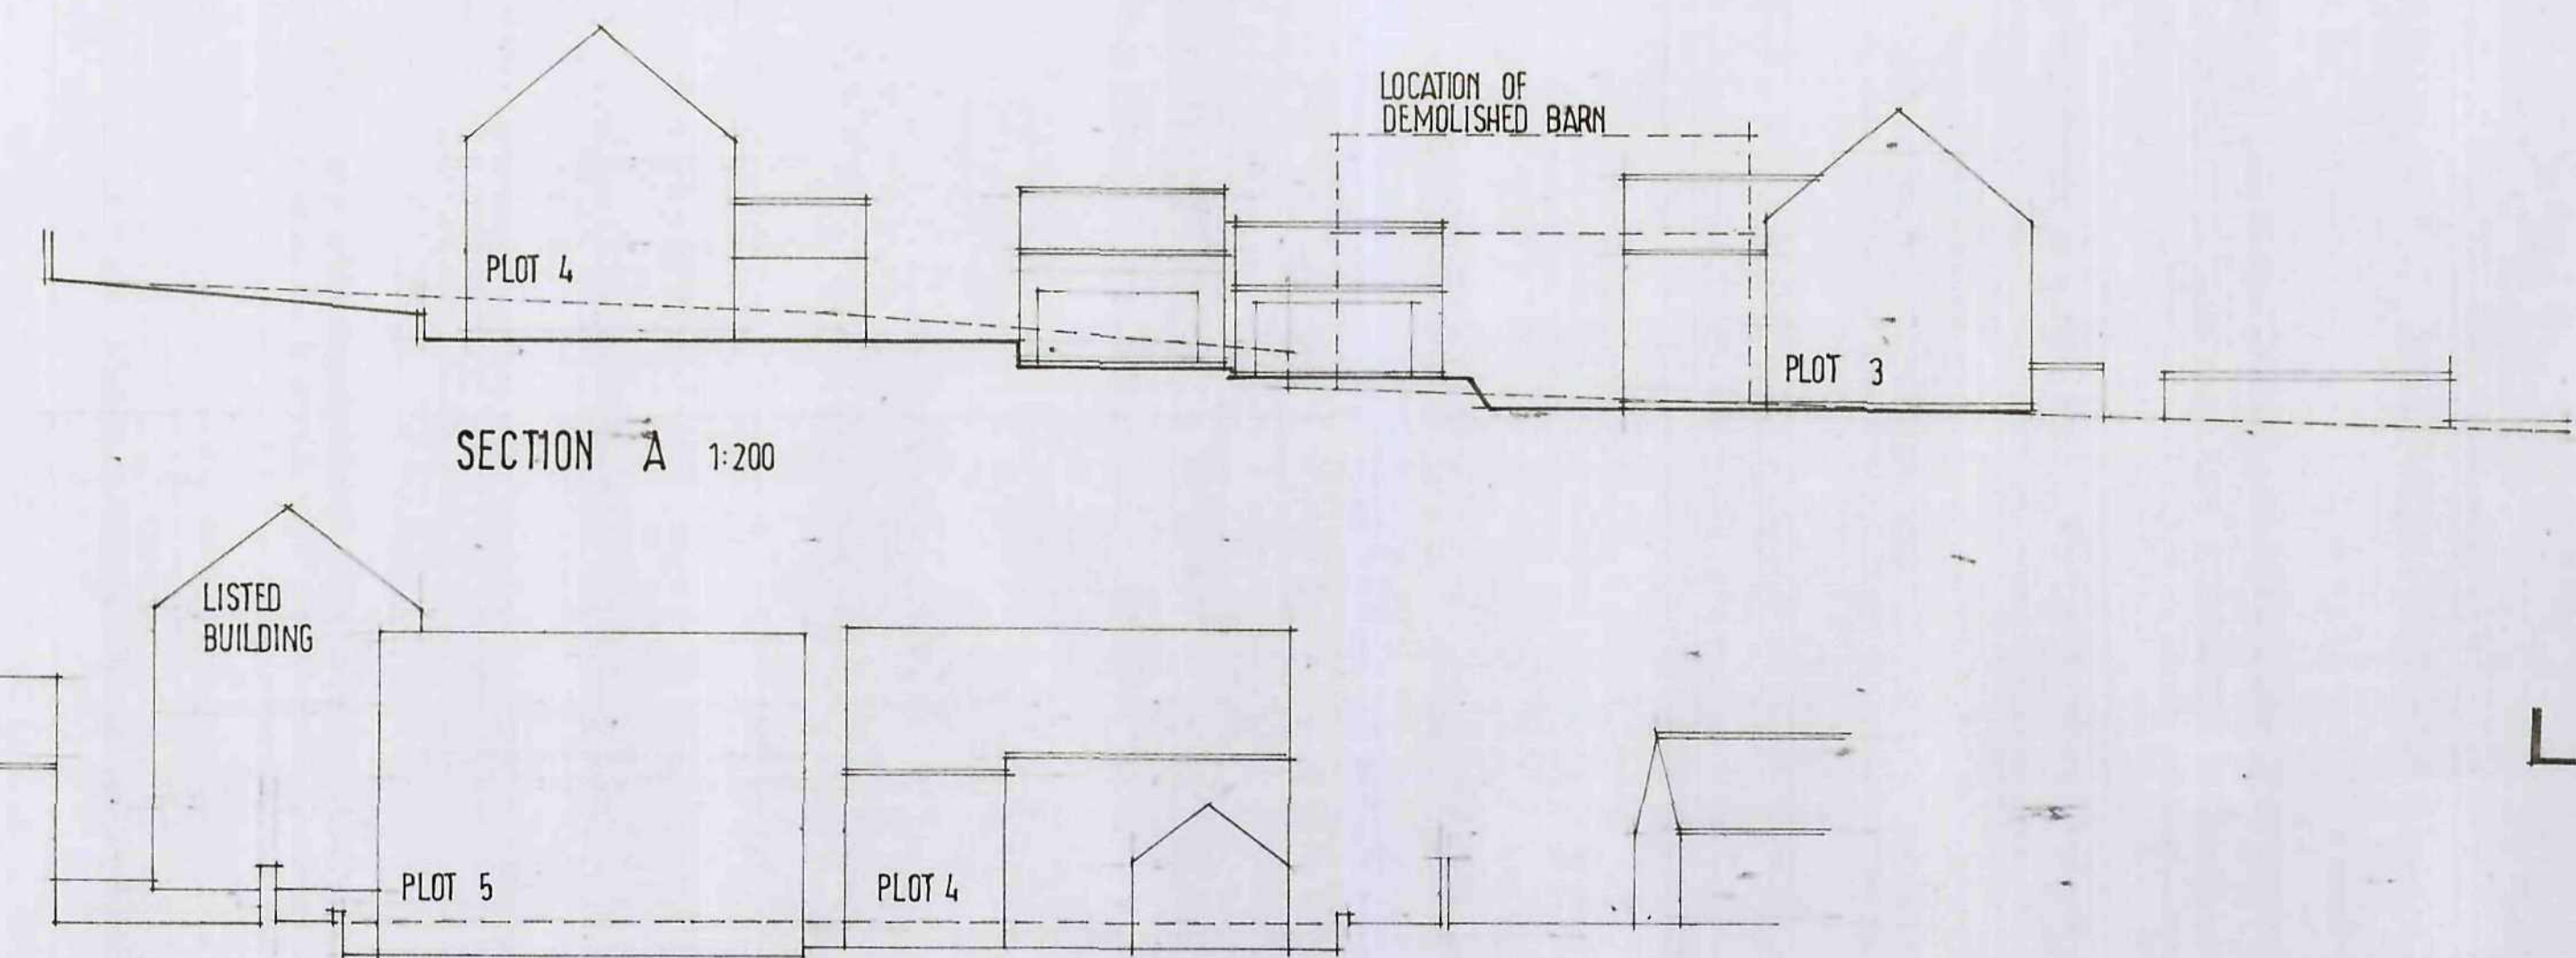

LOCATION PLAN 1:1250

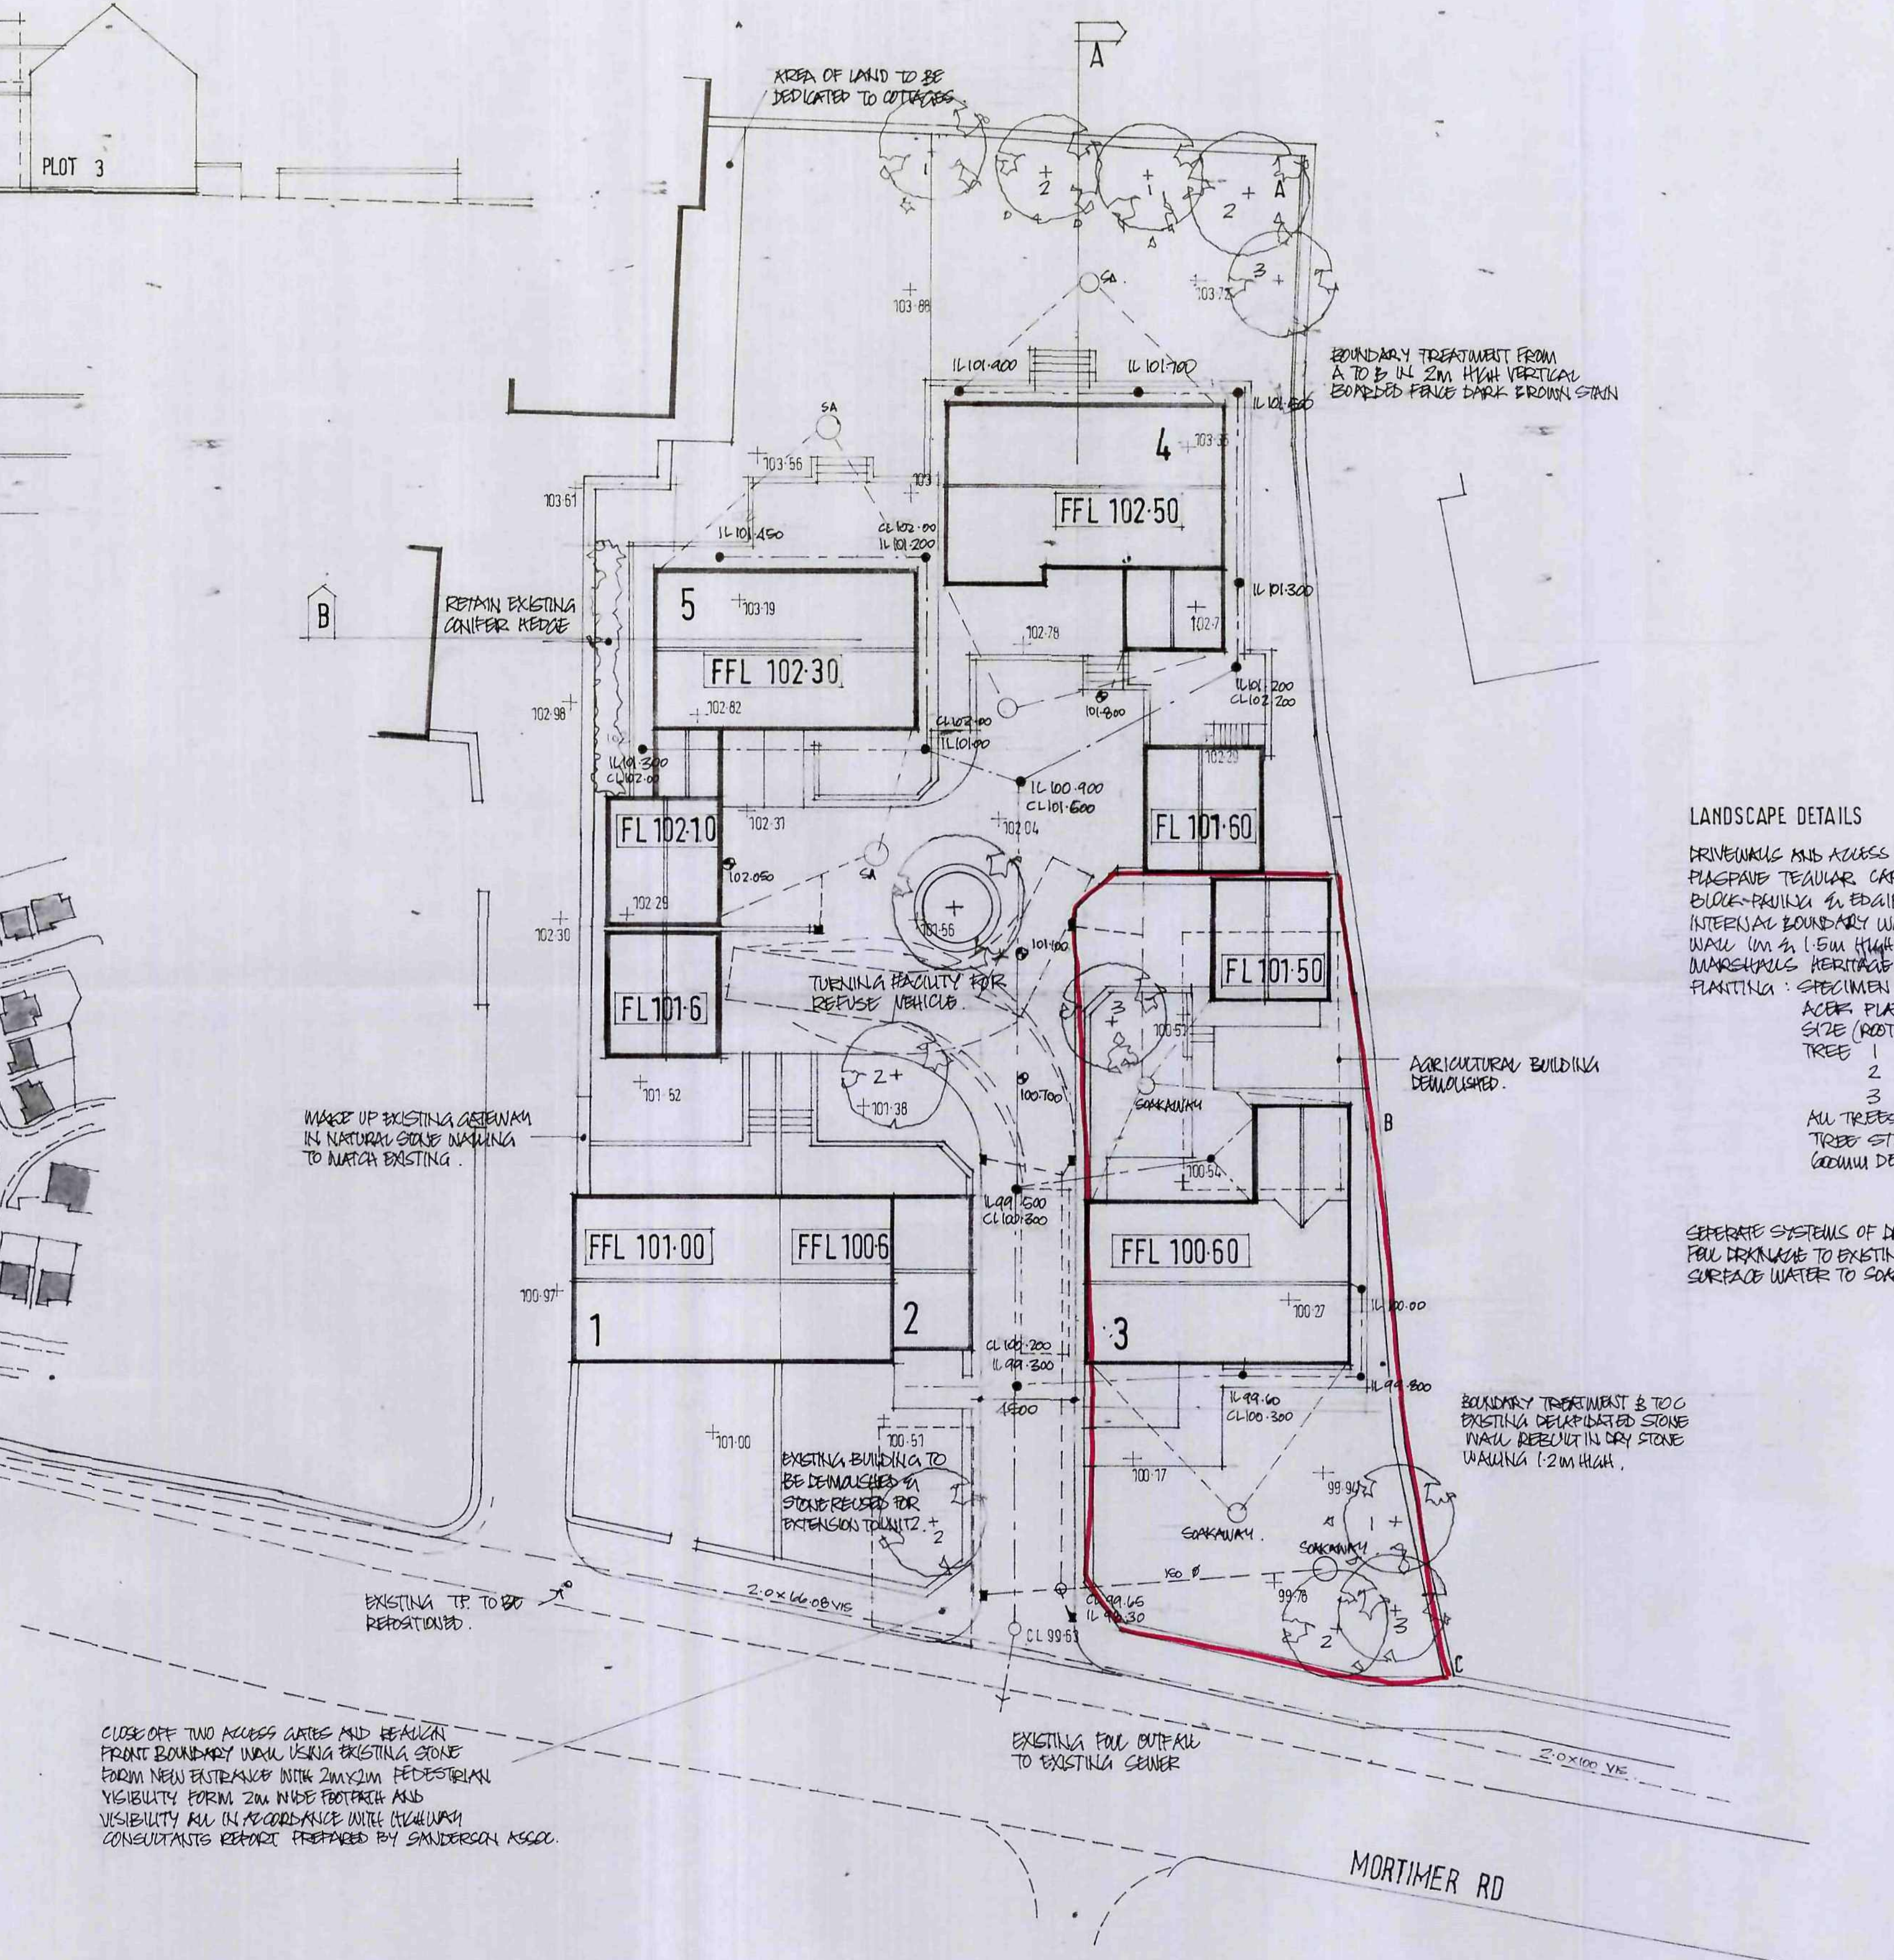


C	PERMITS DRIVE DRAINAGE ADDER	20.5.07
B	ROTA REDESIGNED MOUNTY FROM BOURN	25.1.07
A	PLOT 4 SET BACK 5M	12.1.07
Ref.	Revision	Date

Client
MR R RICHARDSON

Project
**RESIDENTIAL DEVELOPMENT
MORTIMER RD
PENISTONE**

Title
SITE PLAN


Scale: 1:200 Drawn: SL
Date: NOV 08 Drawing No: P/3/7A/KKC

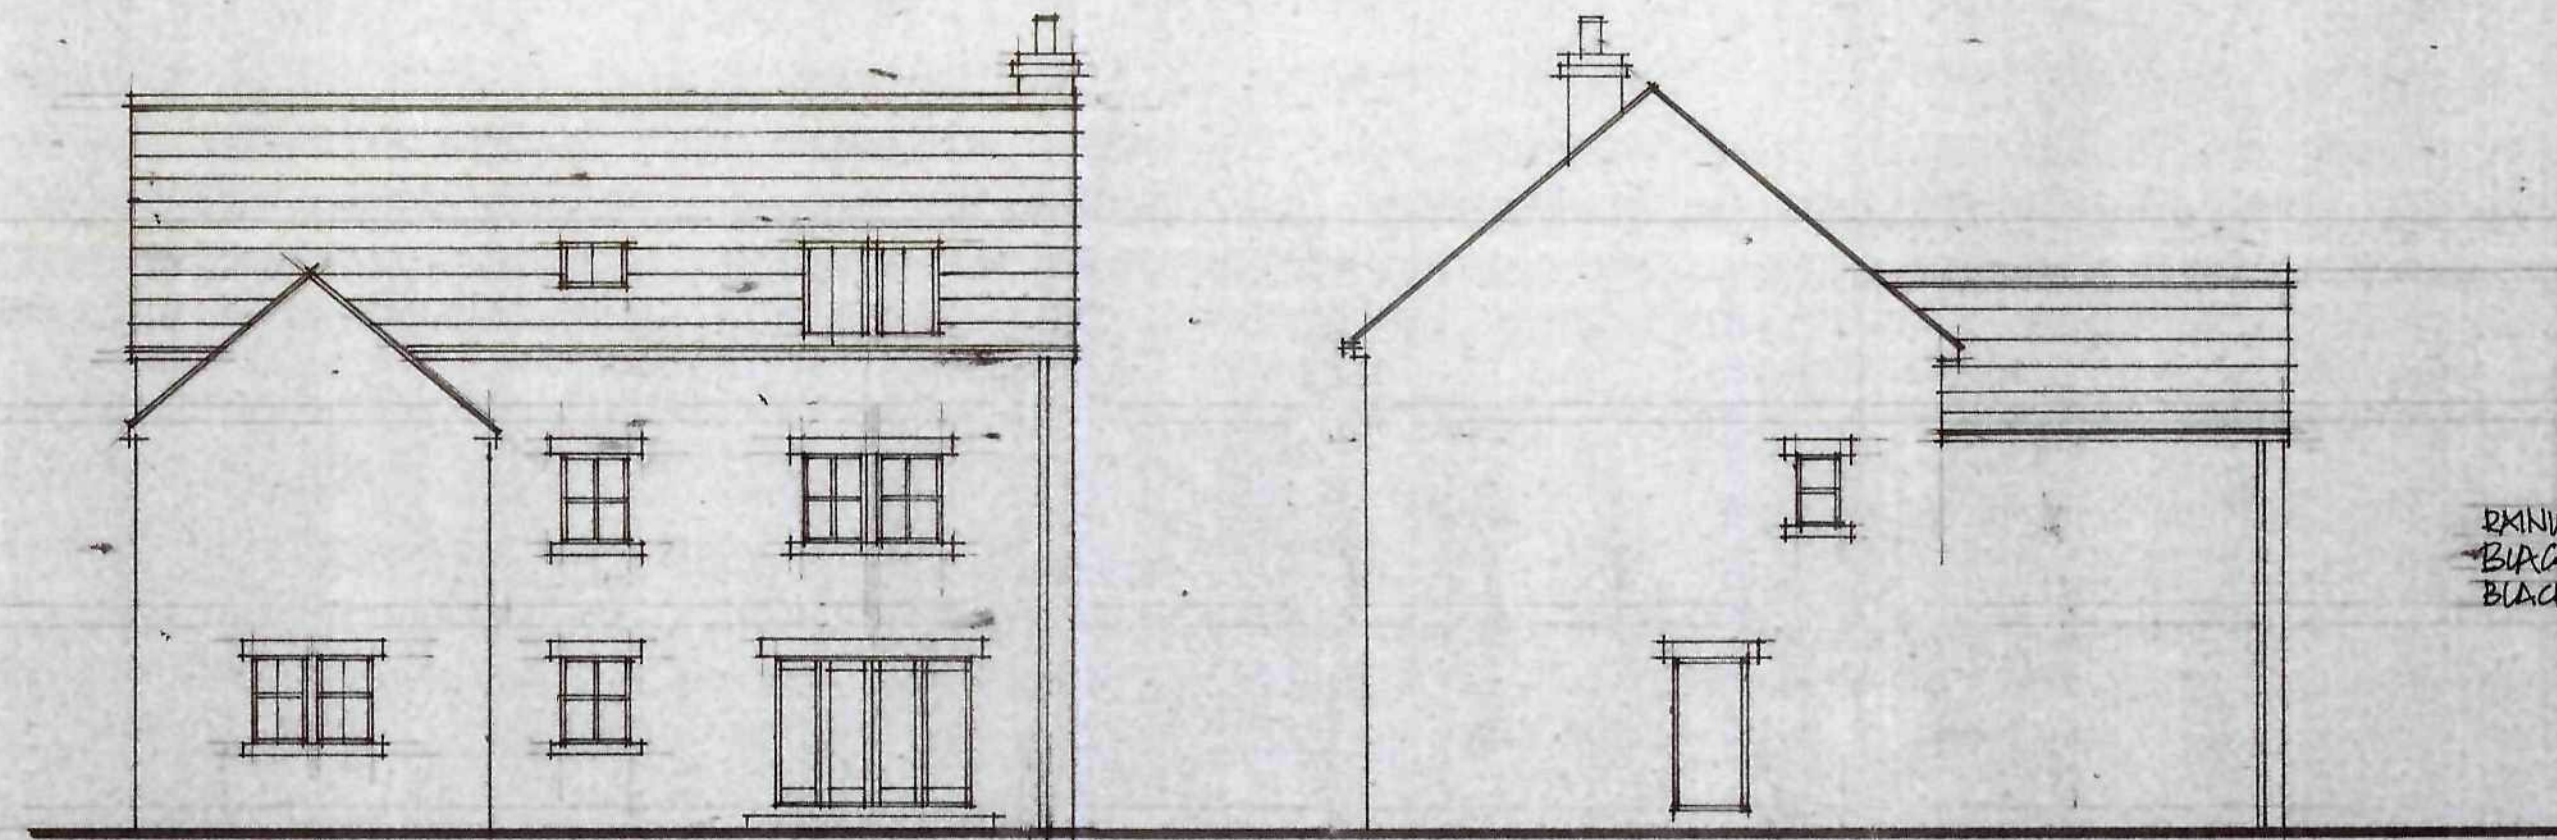

REAR


SIDE

SKINNED ROADS IN
BLACK GRIP CUTTERS IN
BLACK CIRC ROPS.

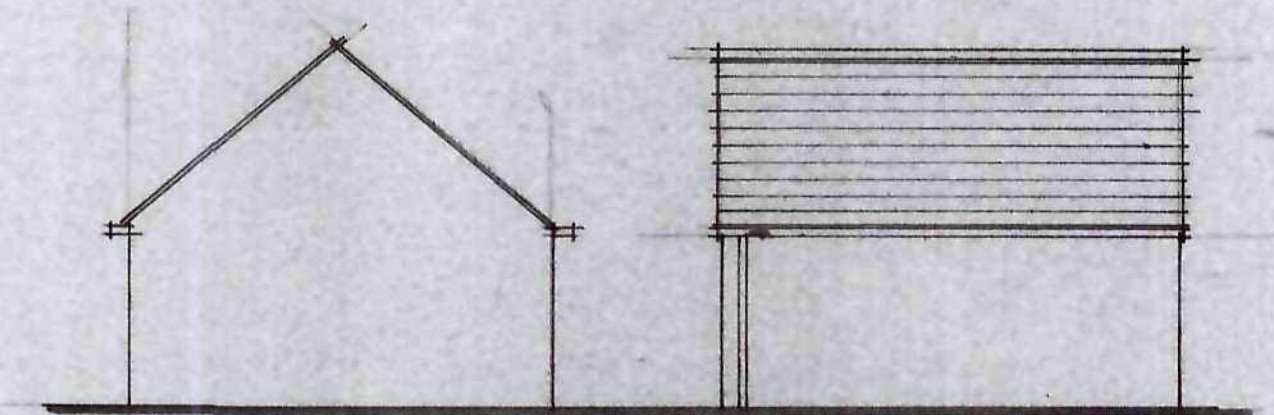


SIDE

REAR

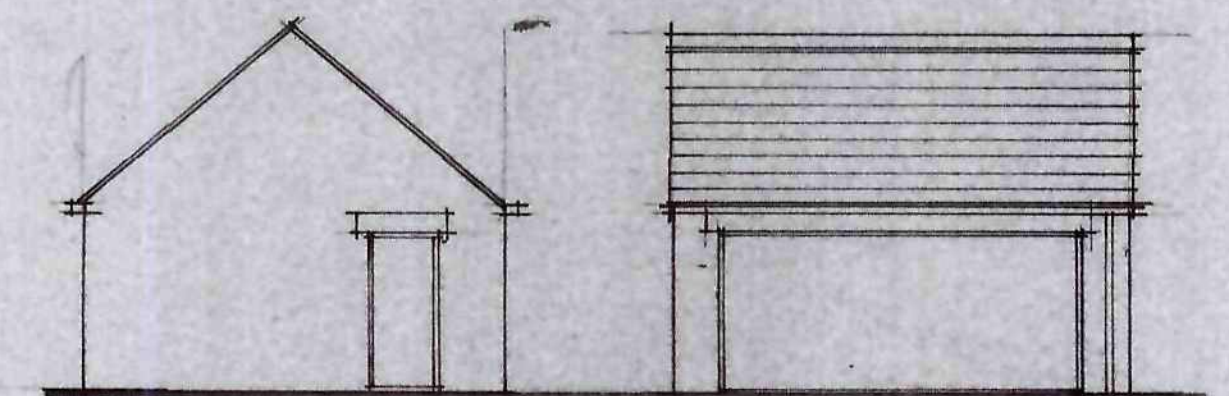

SIDE

FRONT

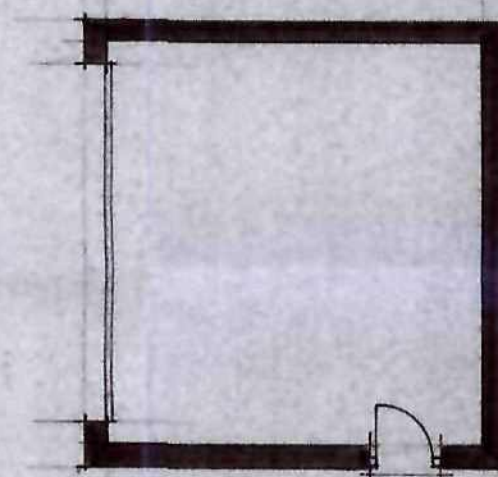

PLAN
DOUBLE GARAGE



FRONT ELEVATION


SIDE

ROOFLIGHTS IN BLACK VELUX
CONSERVATION TYPE.


ARTIFICIAL BLUE SLATE (Eternit Rivenclaw Blue/Black)
ROOFING WITH DARK GREY
RIDGES.

WALLING IN NATURAL COURSED STONE
WITH ARISTONE HEADS & CILLS
AND DOOR JAMBS TO FRONT ENTRANCE.


WINDOWS IN PAINTED SOFTWOOD OFF WHITE
DOOR FRAMES " " "

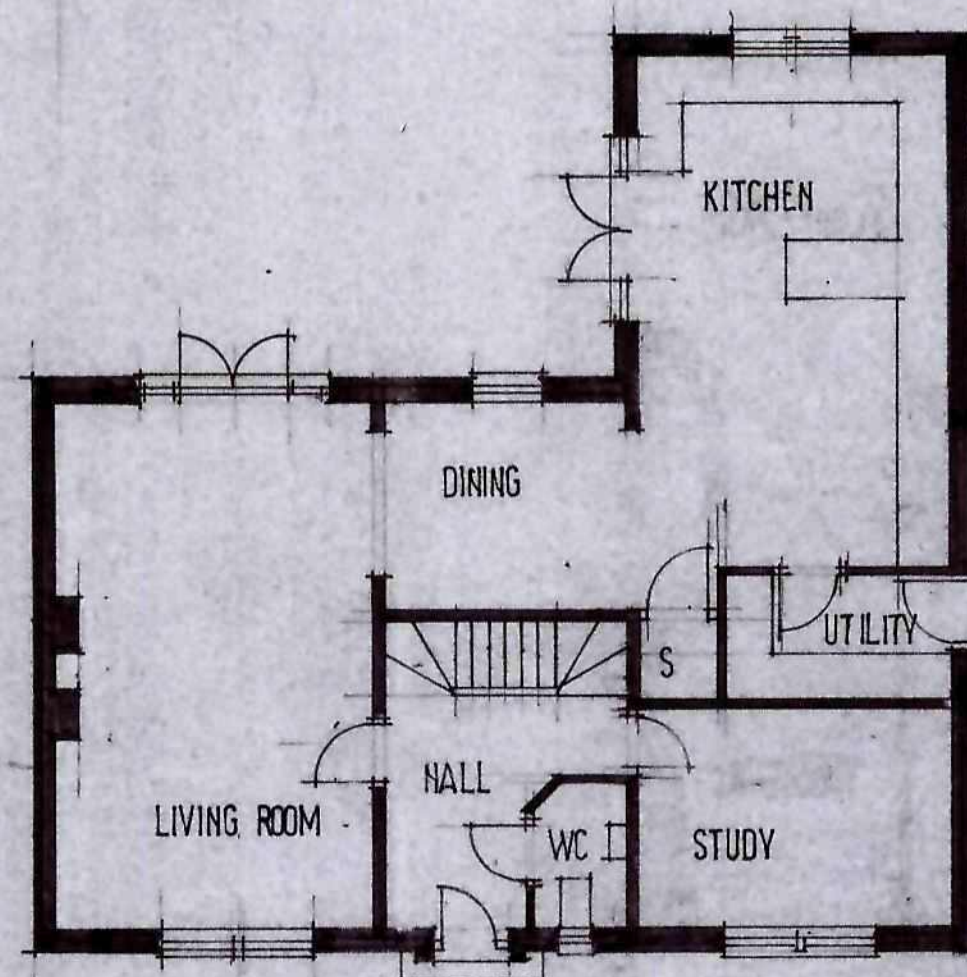

GROUND FLOOR PLAN

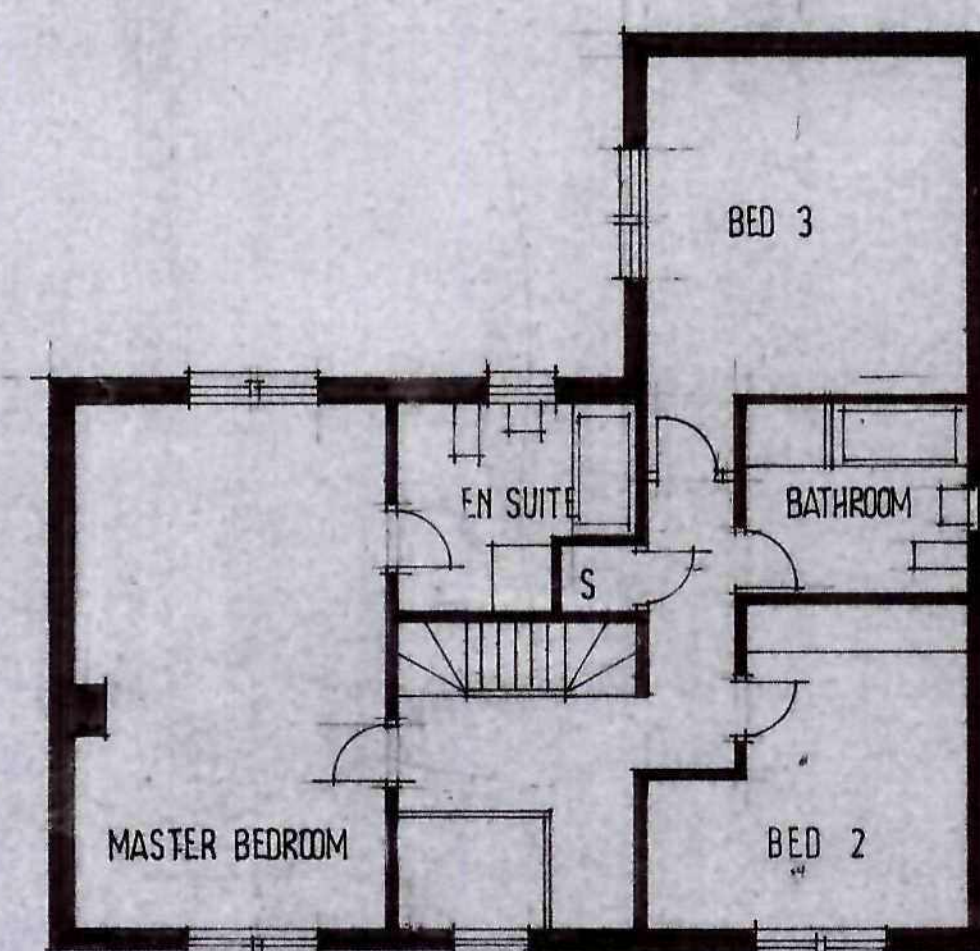

FIRST FLOOR

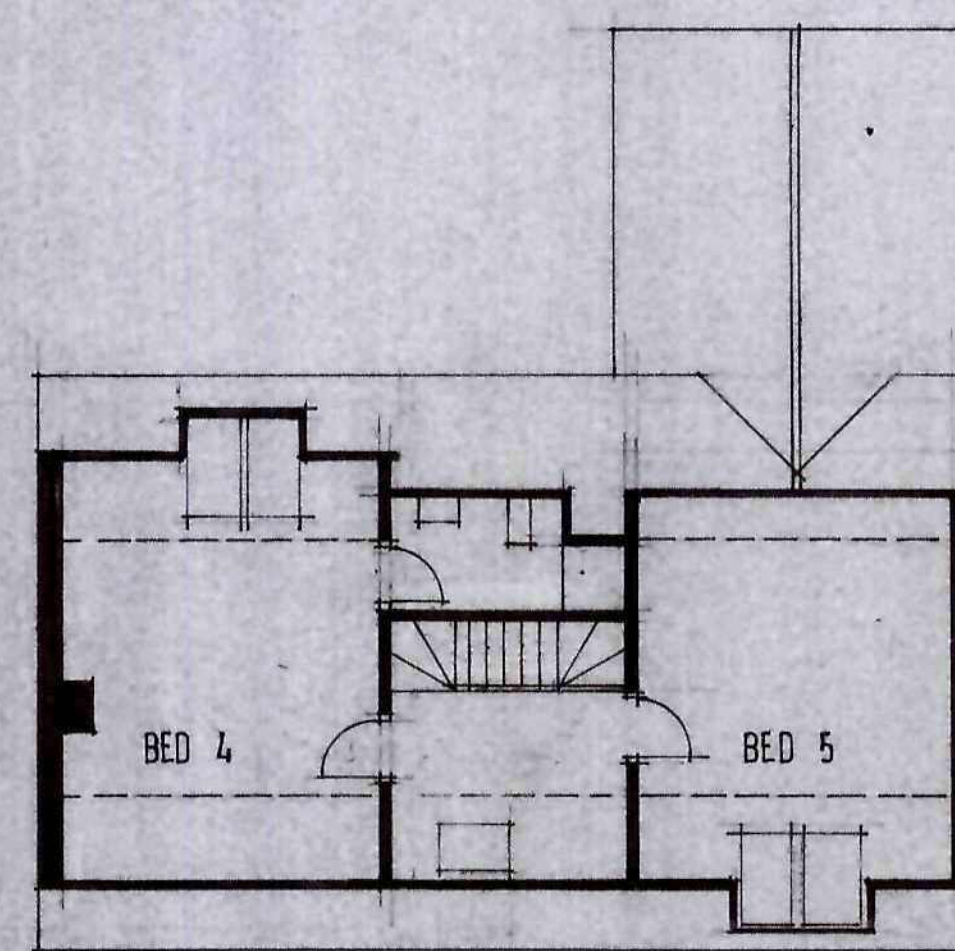

SECOND FLOOR

Ref.	Revision	Date
Client		

MR R RICHARDSON

Project
RESIDENTIAL DEVELOPMENT
MORTIMER RD
PENISTONE


Title
PLOT 3

Scale: 1:100 Drawn: SL
Date: NOV 08 Drawing No: P/3/3A

BDS


BUILDING DESIGN SERVICES
15 Hunters Avenue Barnsley S70 6PL
Tel: 01226 733224

C08 LTD 14014

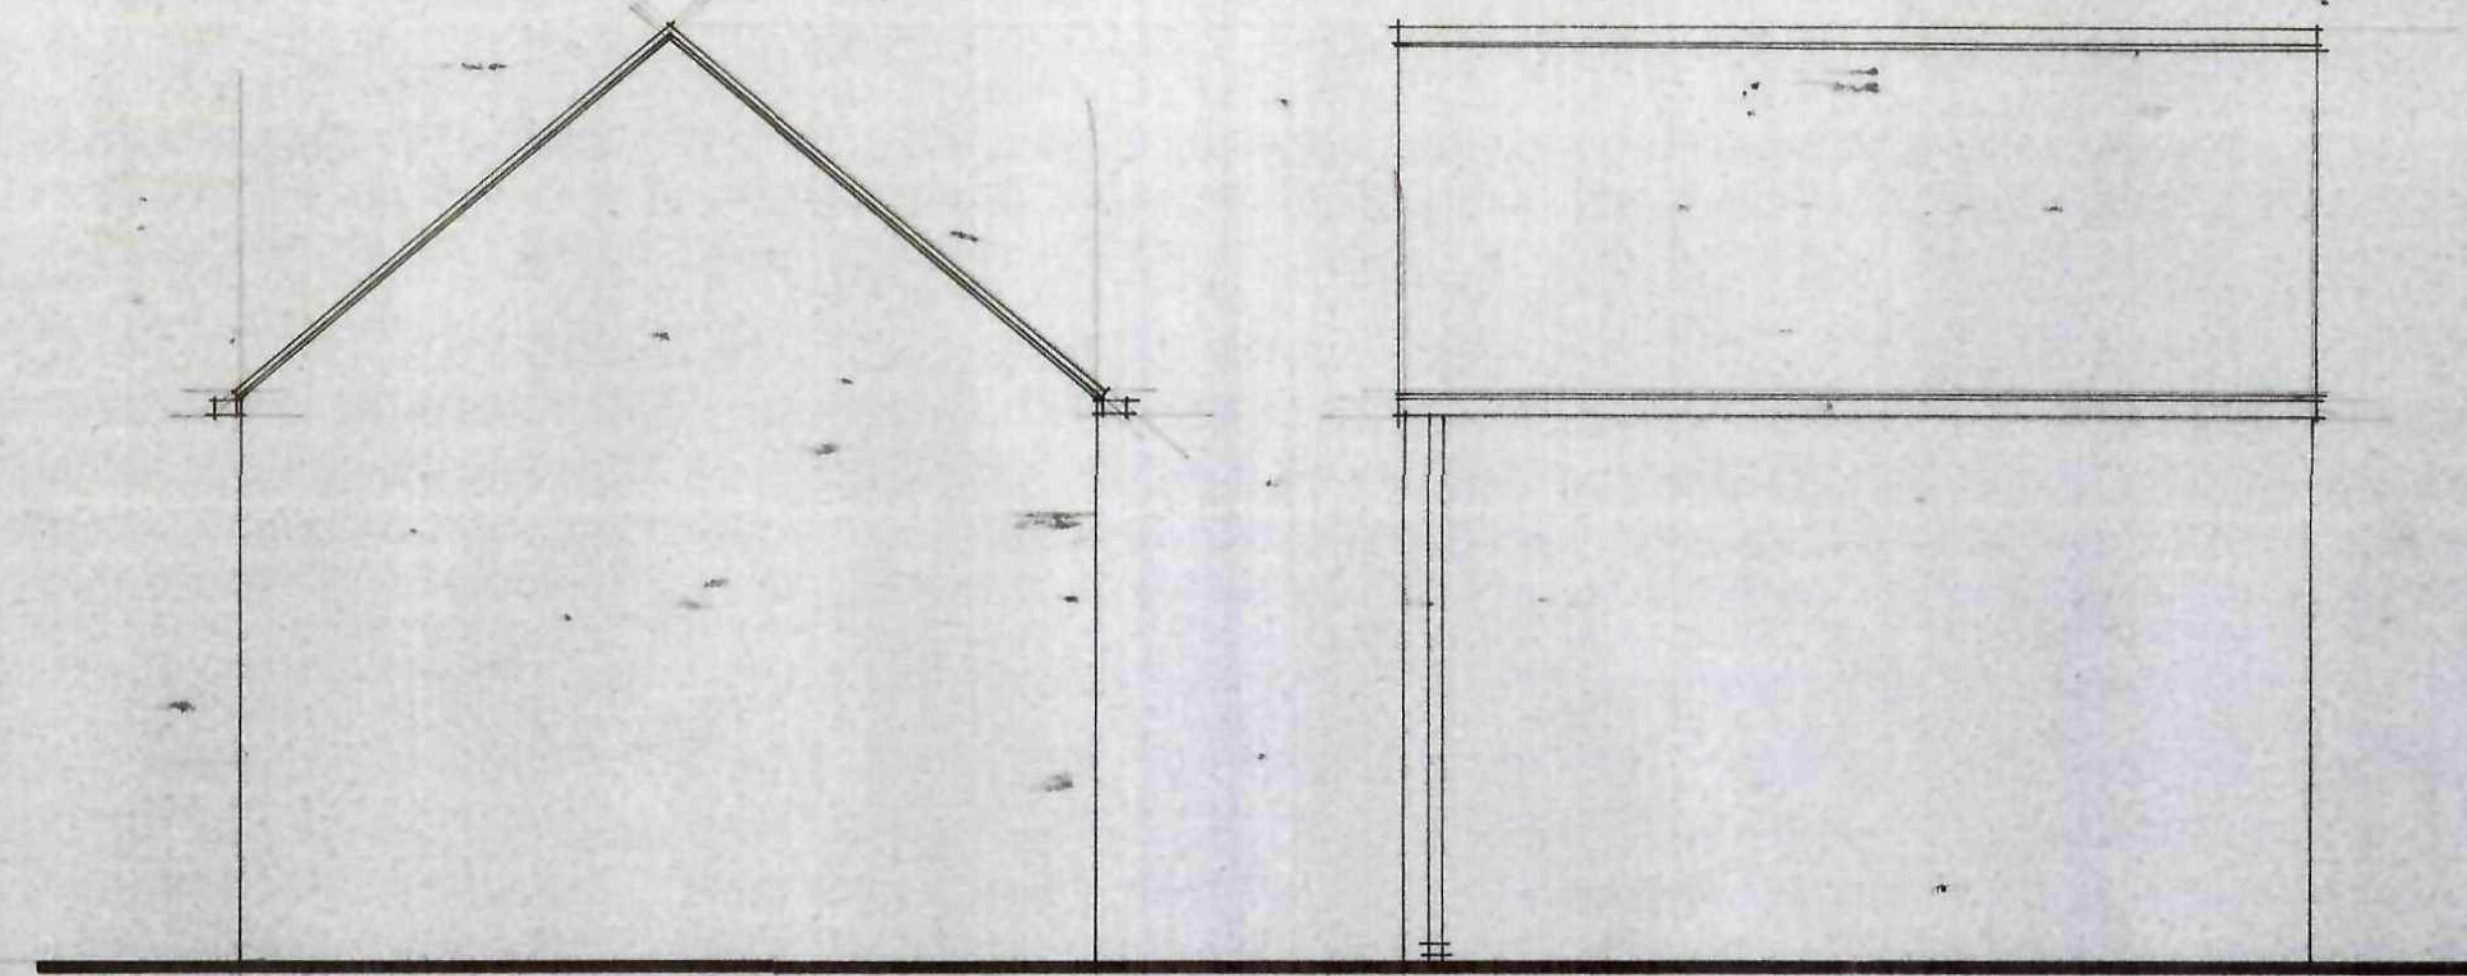


SIDE ELEVATION

REAR ELEVATION

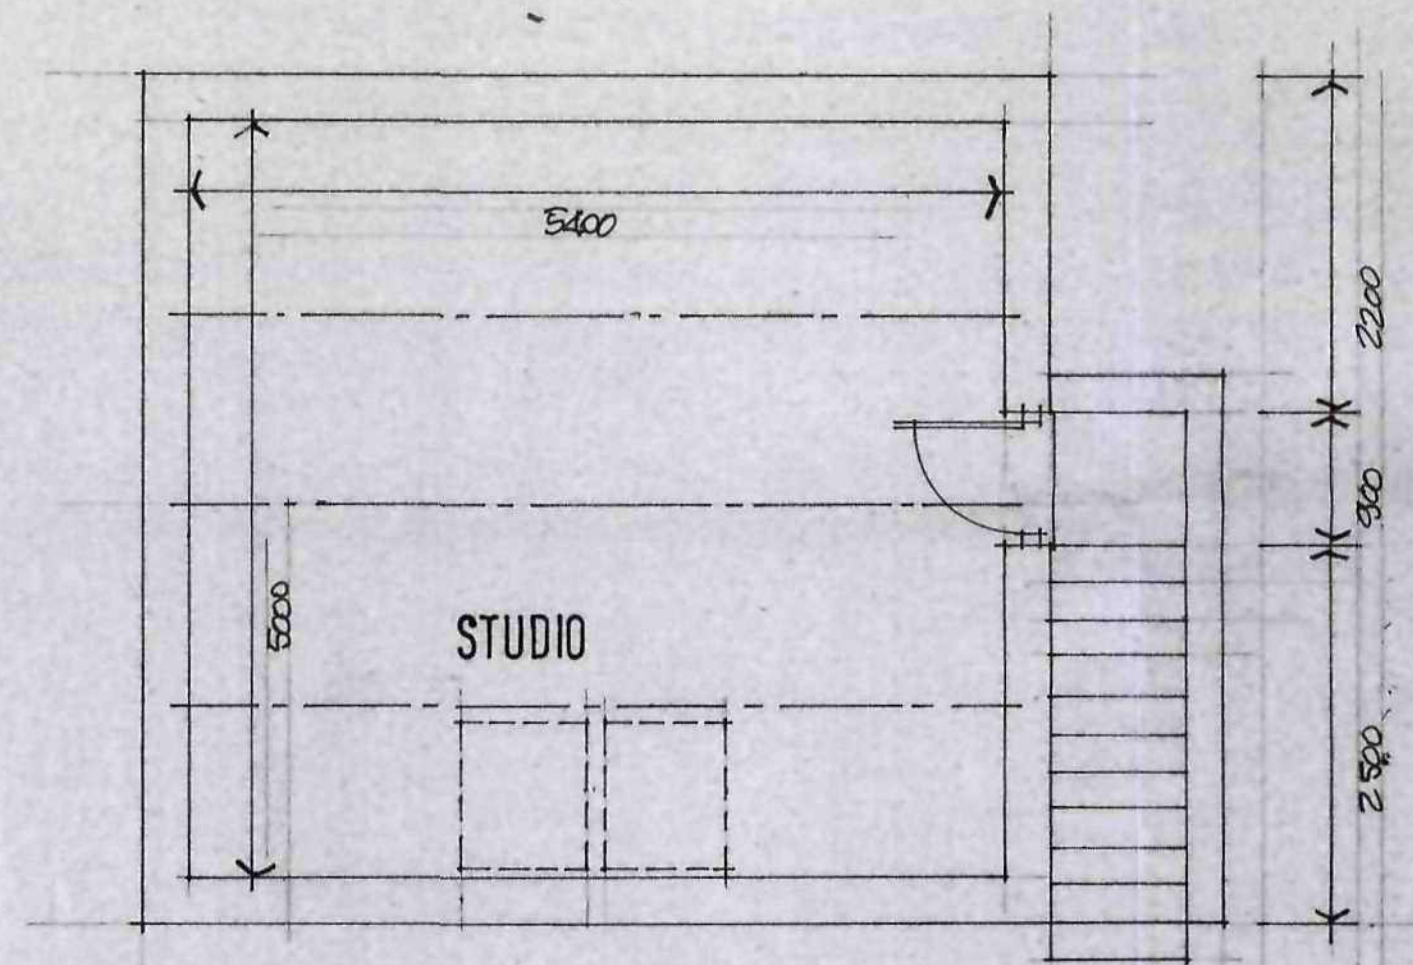

FIRST FLOOR PLAN

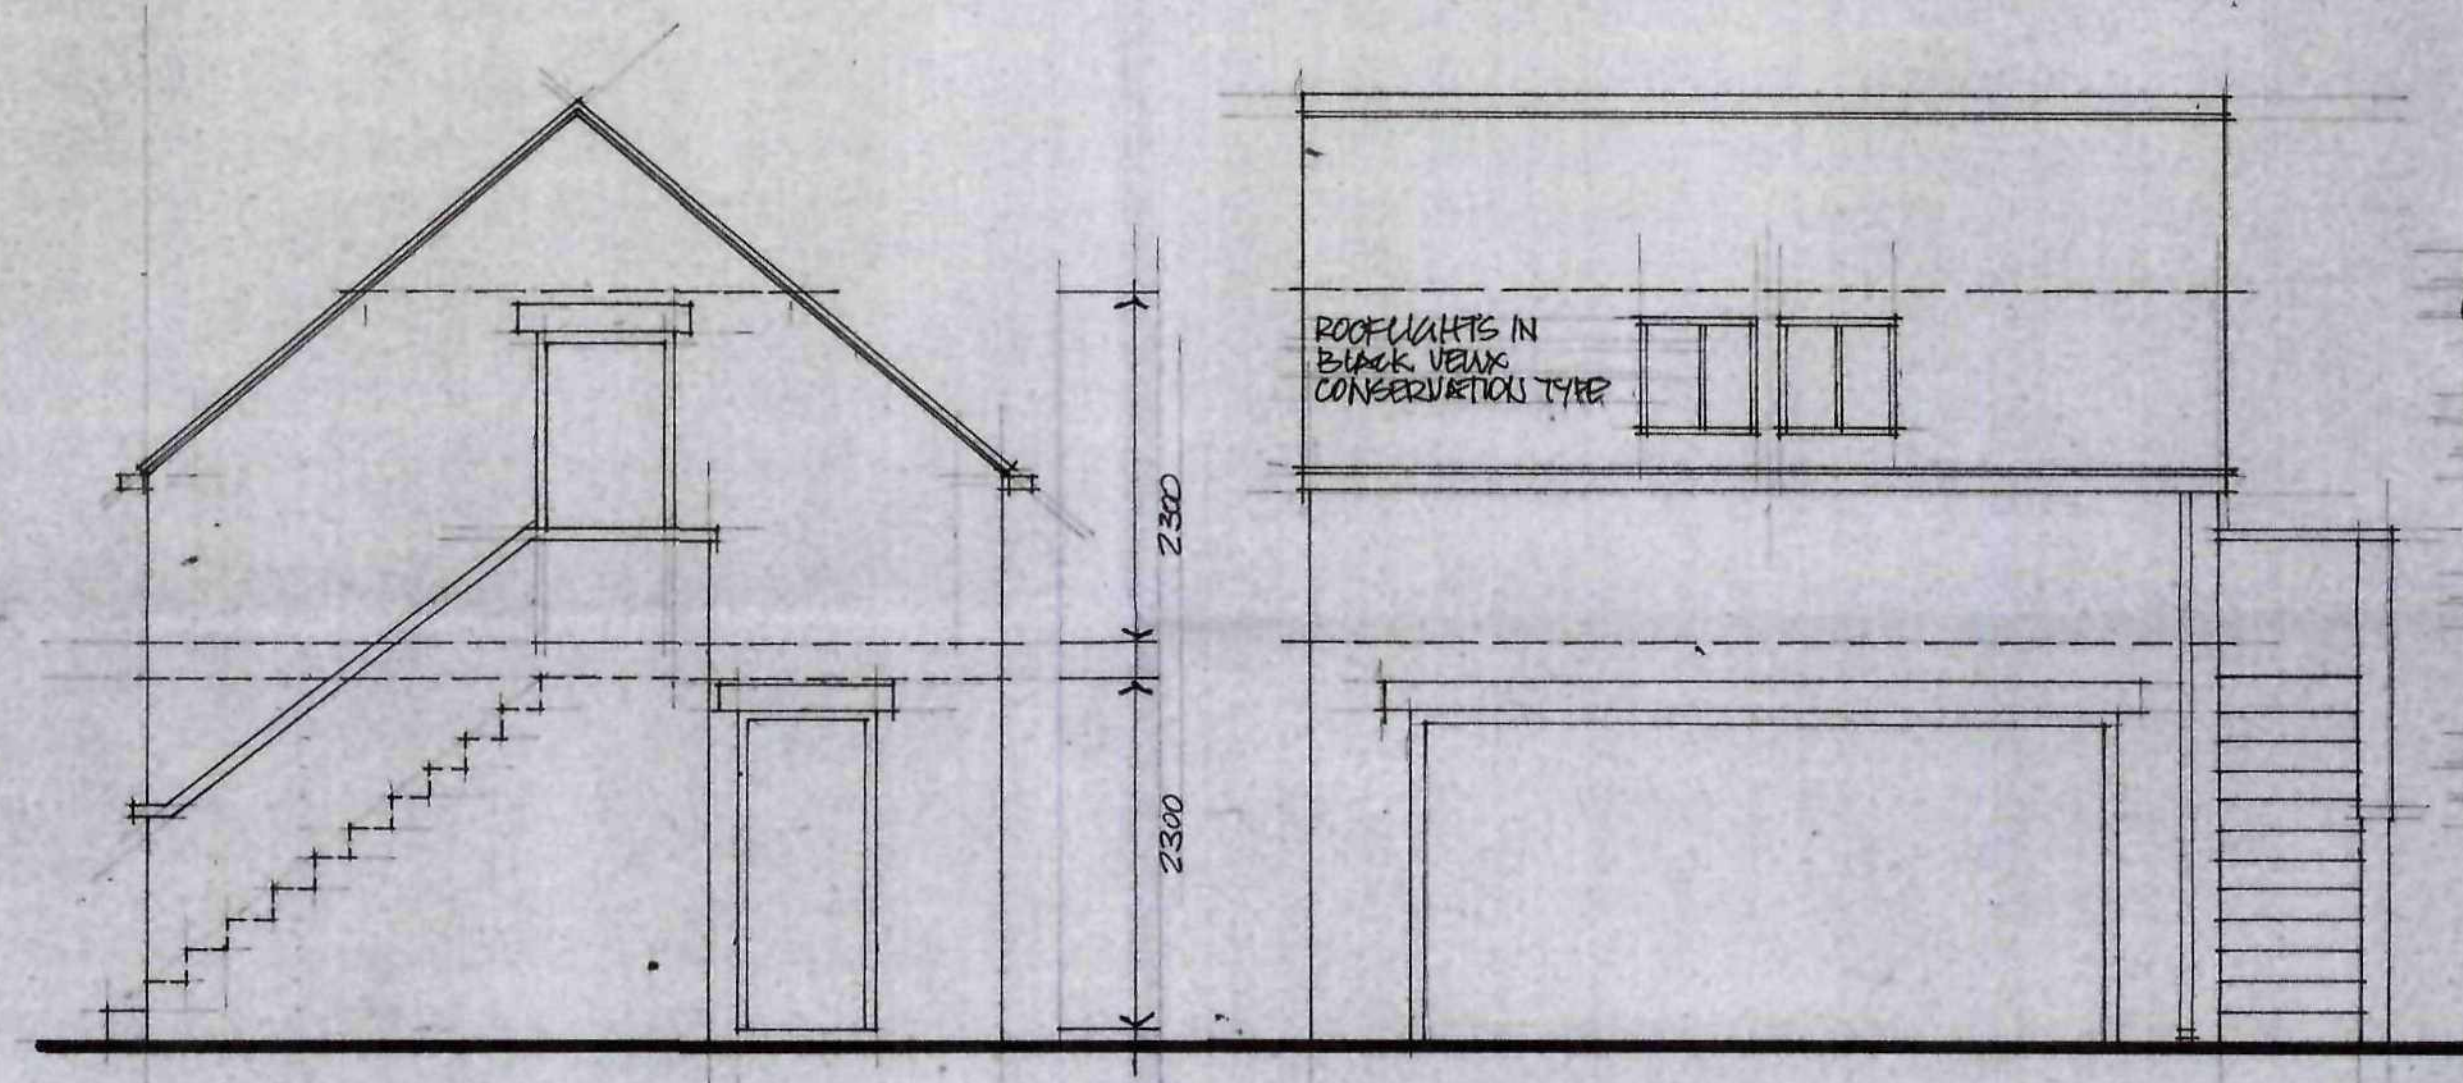

SIDE ELEVATION


FRONT ELEVATION

ARTIFICIAL BLUE SLATE
(ELEGANT RIVENDELL BLUE/BLACK)
WITH DARK GREY RIDGES

NATURAL COURSED STONE
WITH ARTISTONE HEADS
IN CLUS

SIN DOORS & FRAMES PAINTED
OFF WHITE

RAINWATER GOODS IN BLACK
ONE SECTION GUTTERS &
BLACK CIRCULAR RIMS

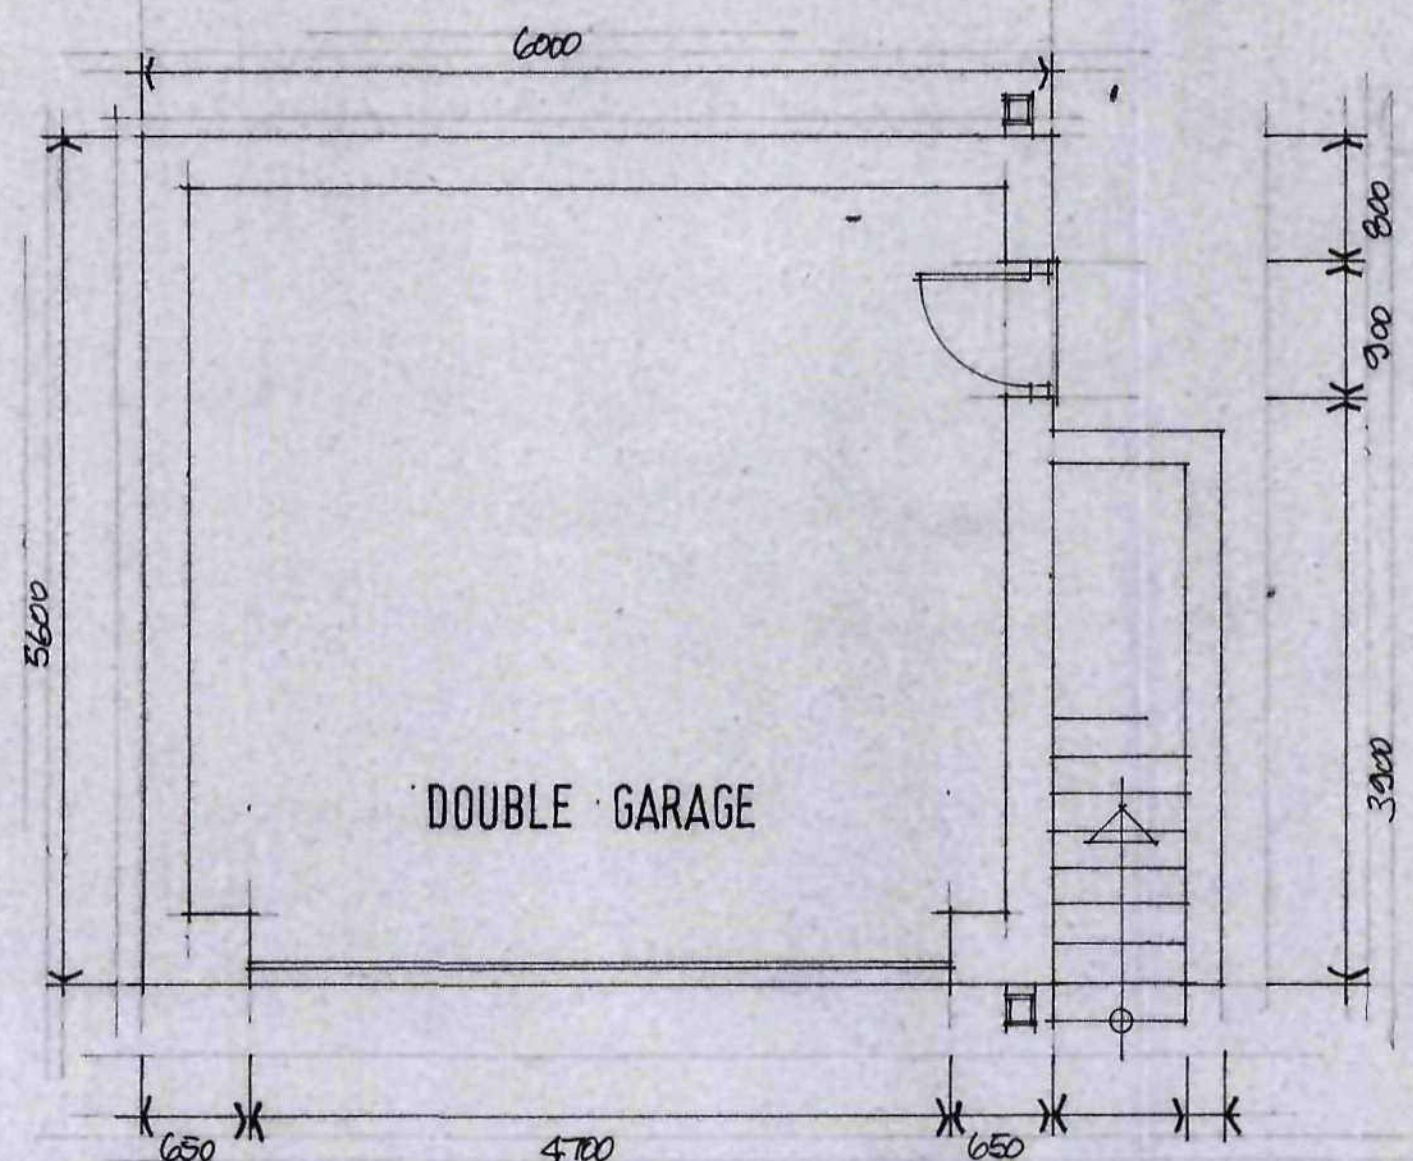

GROUND FLOOR PLAN

Ref.	Revision	Date
Client		

MR R RICHARDSON

Project
RESIDENTIAL DEVELOPMENT
MORTIMER ROAD
PENISTONE

Title
GARAGE DETAILS

Scale: 1:50 Drawn: SL
Date: SEP '09 Drawing No: 1/3/16

BDS

BUILDING DESIGN SERVICES
15 Hunters Avenue Barnsley S70 6PL
TEL: 01226 733224