


|                |         |
|----------------|---------|
| Drawing No.    | Rev No. |
| MLB001    -002 |         |

DO NOT SCALE: Contractor to check all dimensions and report any omissions or errors

NOTES



EXISTING REAR ELEVATION  
SCALE 1:100 AT A3

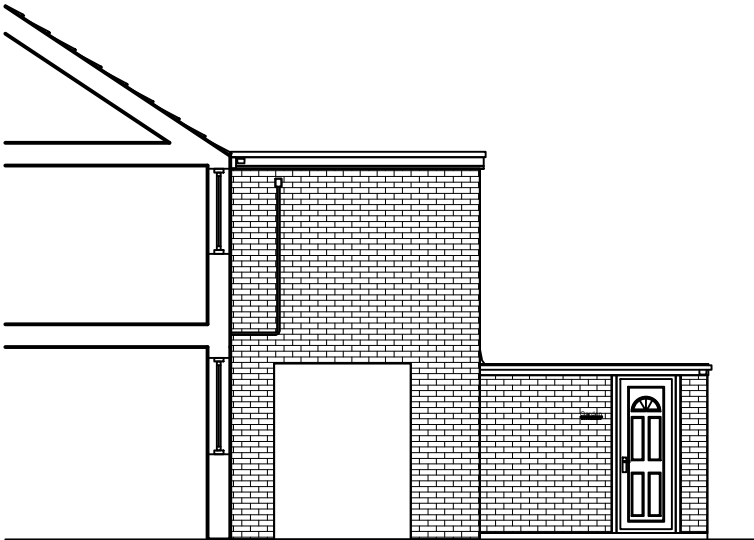

EXISTING END ELEVATION  
SCALE 1:100 AT A3



EXISTING END ELEVATION  
SCALE 1:100 AT A3

| Rev | Description | By | Chk | App | Date |
|-----|-------------|----|-----|-----|------|
|-----|-------------|----|-----|-----|------|

JRB DESIGNS Ltd  
1 Saville Road  
Cudworth  
Barnsley  
S72 8LT  
Tel: 01226 383542  
Fax: 01226 380078  
Mob: 07970 541192  
Email: john@jrbdesigns.co.uk  
  
This drawing is copyright. © jrbdesigns Ltd.

Client  
**MRS. L BOYES**

Drawing Title  
**EXISTING ELEVATIONS**

Address  
**12 FOXFIELD WALK  
KENDRAY  
BARNLEY  
S70 3AZ**

Project Title:  
**PROPOSED TWO STOREY  
REAR EXTENSION**

Purpose of Issue:  
**PLANNING**

Drawing Status  
**FIRST ISSUE**

|                              |                           |                                   |
|------------------------------|---------------------------|-----------------------------------|
| Scale at A3<br>AS SHOWN      | Drawn By<br>JRB           | Date<br>16/01/2016                |
| Checked By                   | Date<br>16/01/2016        | Approved By<br>Date<br>16/01/2016 |
| Project No.<br><b>MLB001</b> | Drawing No.<br><b>002</b> | Revision<br><b>-</b>              |

APPROVAL ☐ INFORMATION ☐ TENDER ☐ CONTRACT ☐ CONSTRUCTION ☐