



PROPOSED 2 STOREY EXTENSION AT 6 WATH ROAD, ELSECAR, BARNSELEY FOR MR C. HILEY

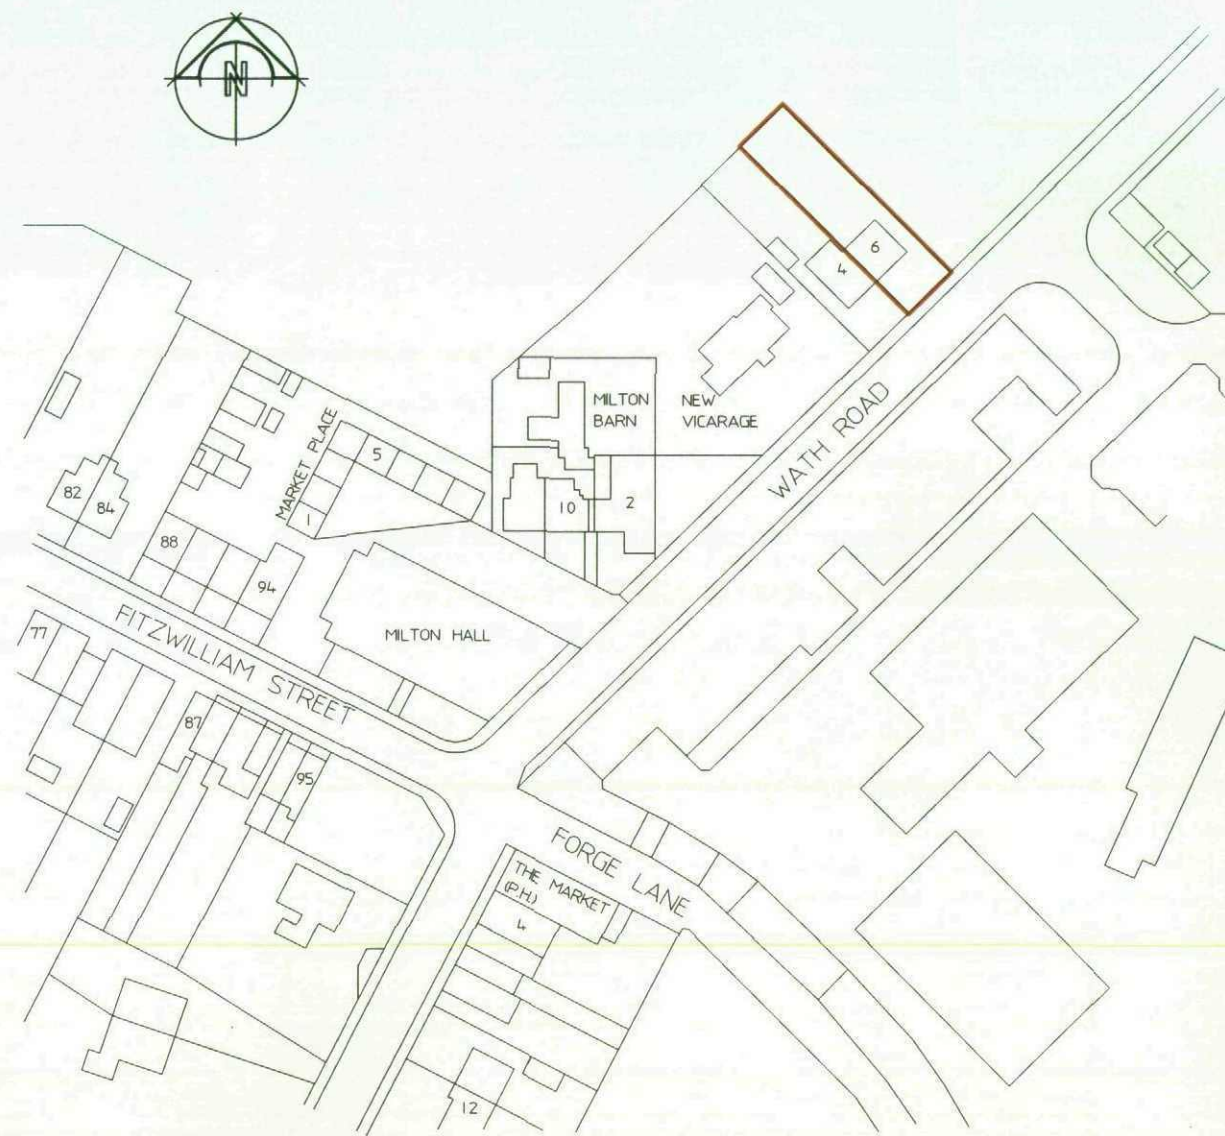

SITE LOCATION PLAN (SCALE 1:1250)

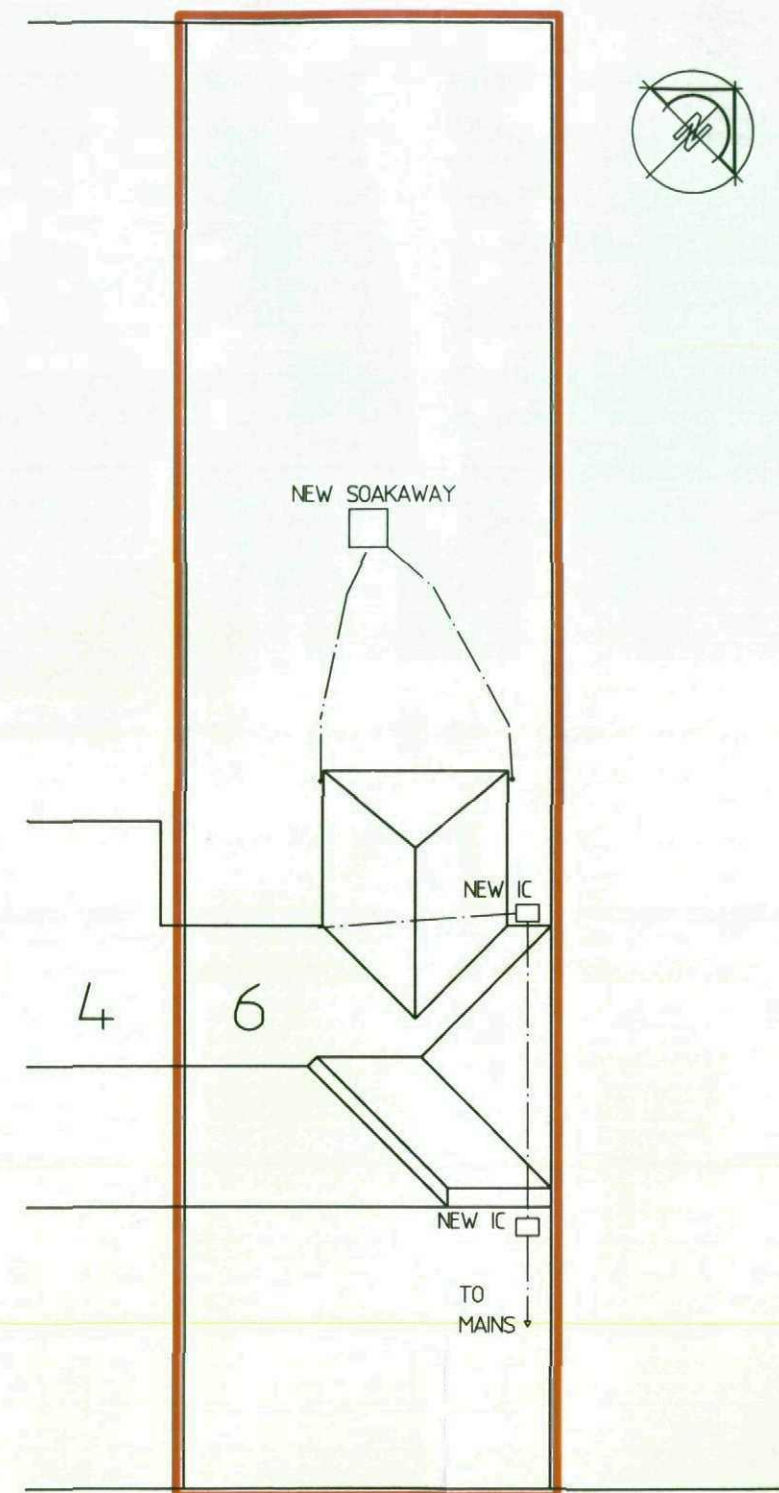

WATH ROAD

SITE PLAN (SCALE 1:200)