



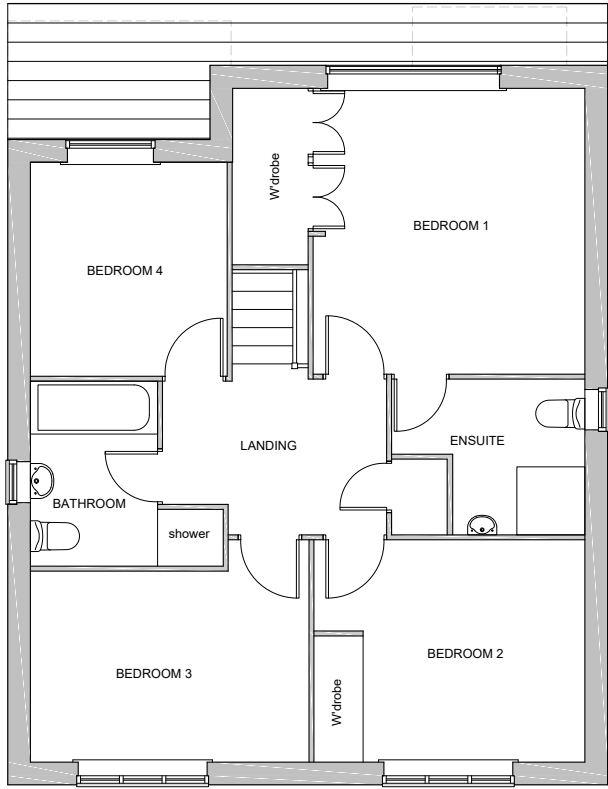


FIRST FLOOR PLAN - Scale 1:100

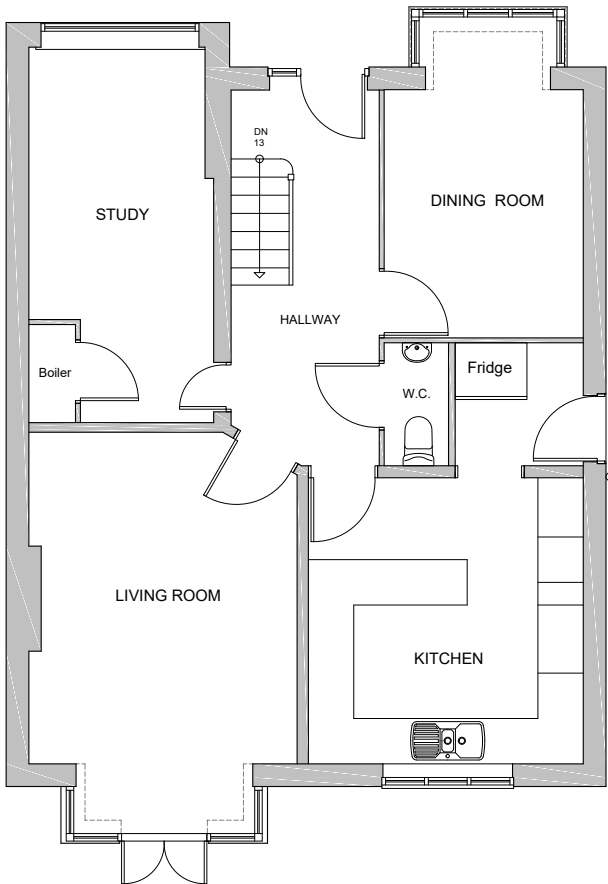


GROUND FLOOR PLAN - Scale 1:100




FRONT ELEVATION
Scale 1:100

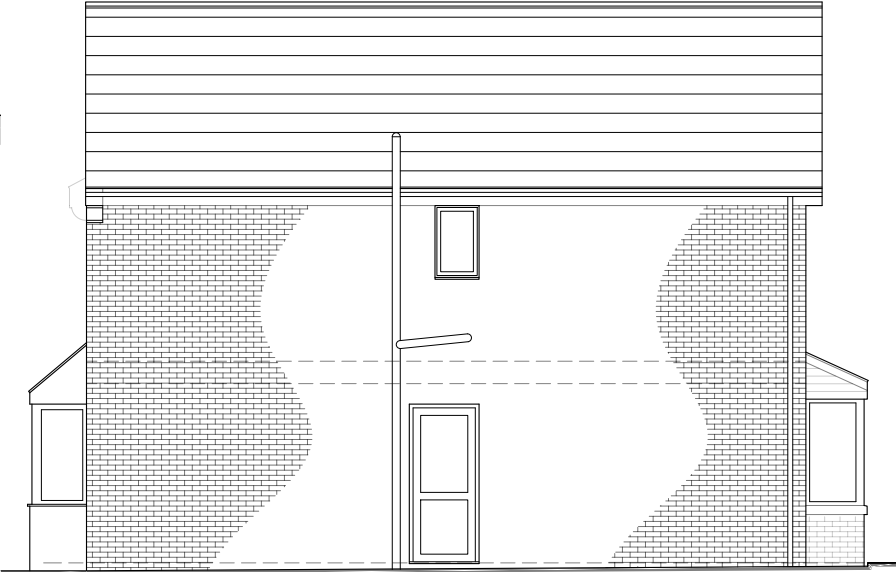

SIDE ELEVATION (L)
Scale 1:100

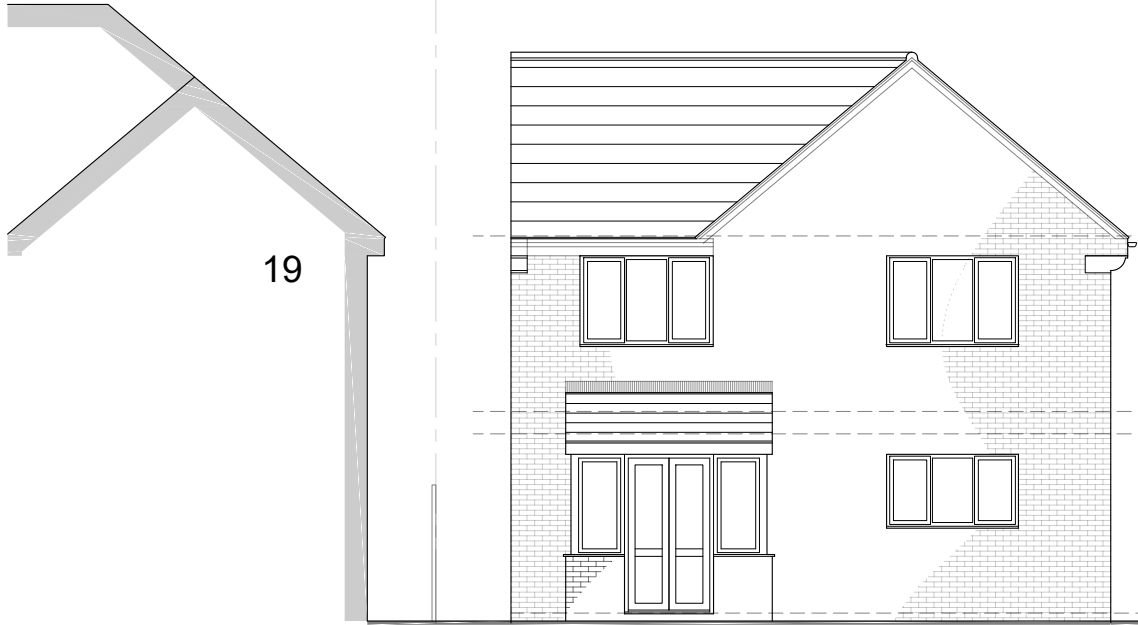

REAR ELEVATION
Scale 1:100

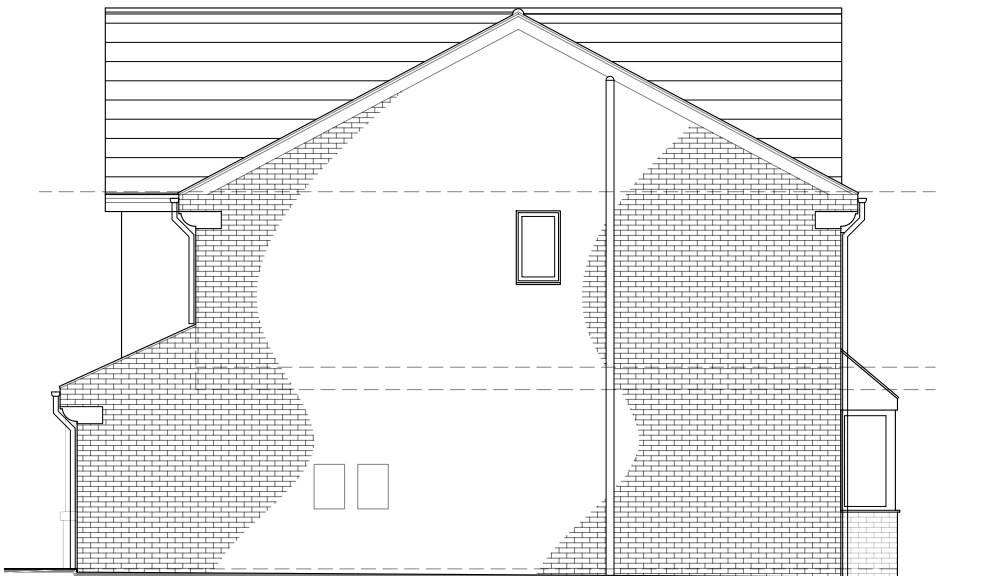

SIDE ELEVATION (R)
Scale 1:100

Rev:	Date:	Description:	By:
07762656187	steven@drawit.biz	www.drawit.biz	
15 Medway Close Barugh Green Barnsley S75 1NY			
Draw it			
Purpose: PLANNING			
Status: EXISTING			
Dwg of: Plans & Elevations			
Client: Mr W.Howlett			
Site Address: 17 Northcroft, Shafton, Barnsley, S72 8WN			
Project: Proposed two storey rear and single storey lean-to extensions			
Drawn by: SH	Date: 05/03/2018	Rev:	
Scale: 1:100	Dwg No: 1802_102		