




PROPOSED FRONT ELEVATION

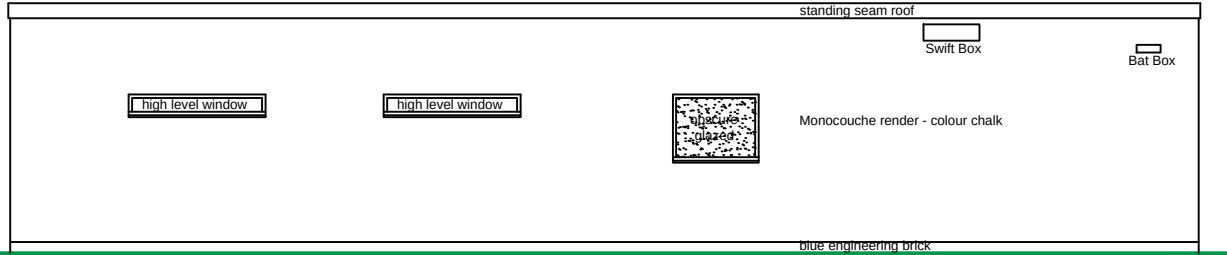


PROPOSED REAR ELEVATION

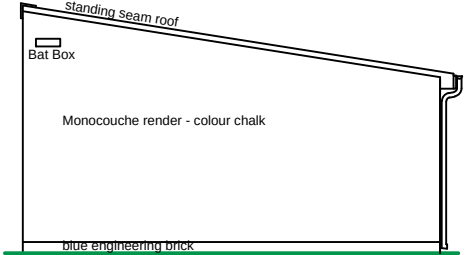


PROPOSED SIDE ELEVATION

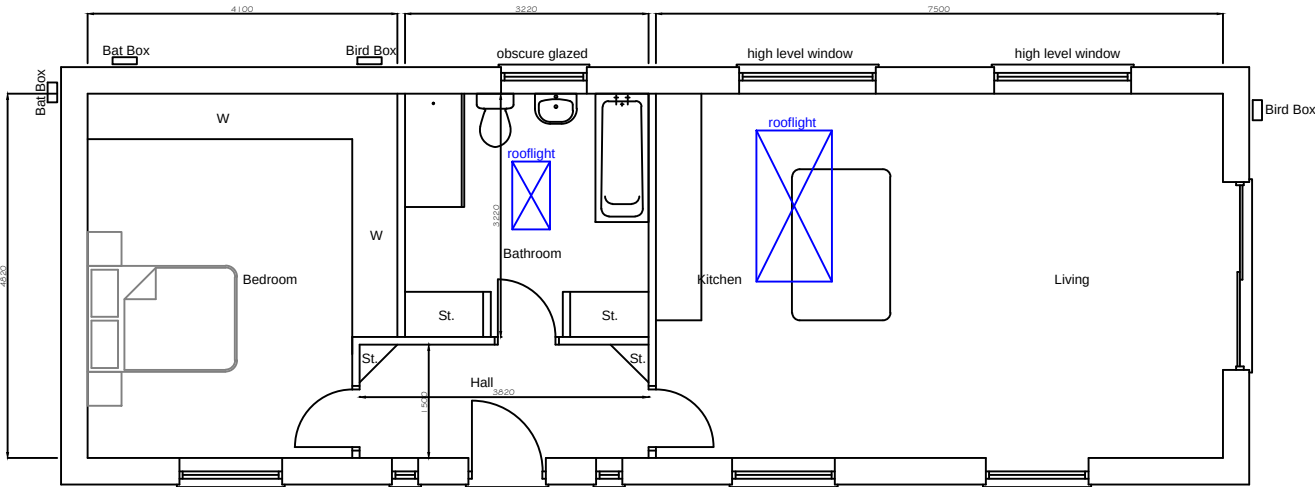


PROPOSED GROUND FLOOR PLAN - internal floor area 72.4 sq.m.

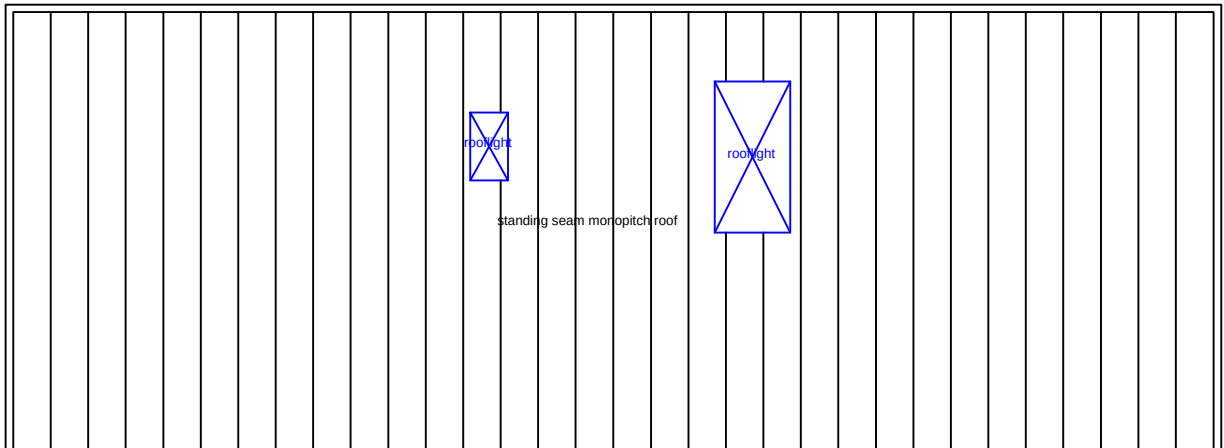


PROPOSED ROOF PLAN

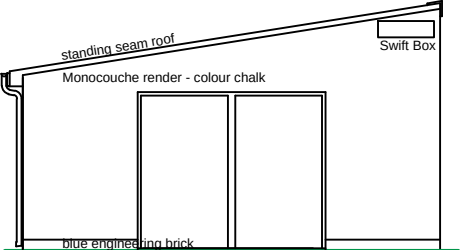


PROPOSED SIDE ELEVATIONS

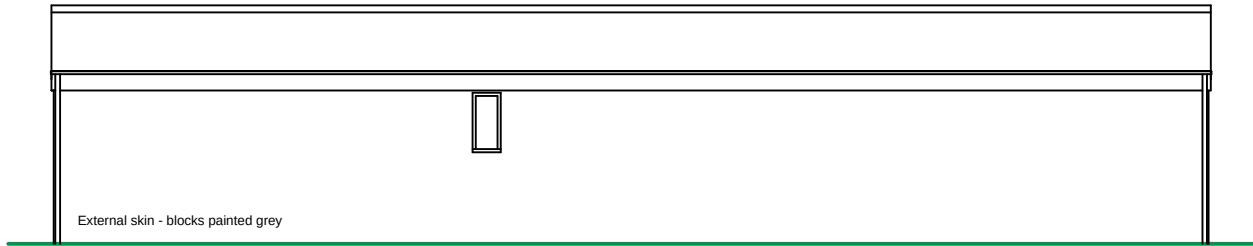


EXISTING REAR ELEVATION

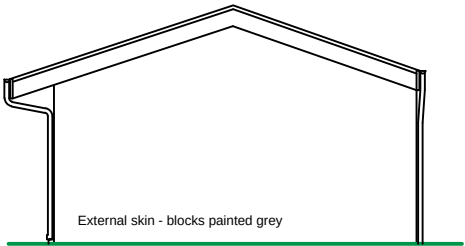


EXISTING SIDE ELEVATION

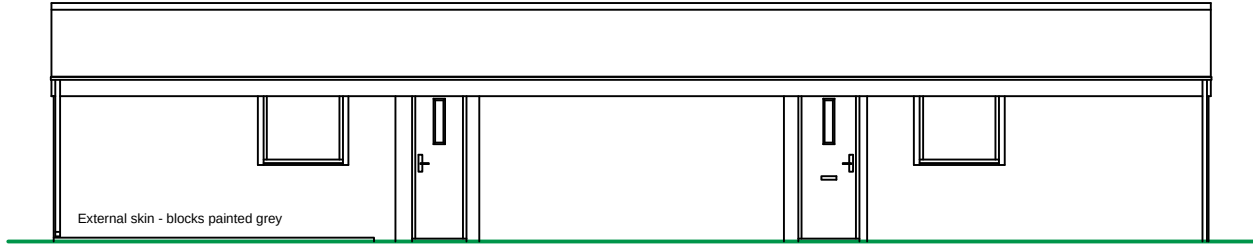

EXISTING FRONT ELEVATION

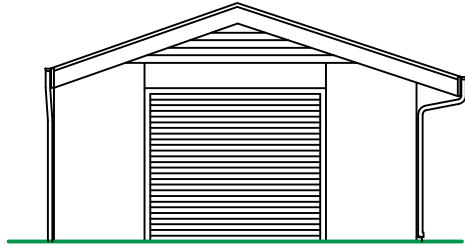

EXISTING SIDE ELEVATION

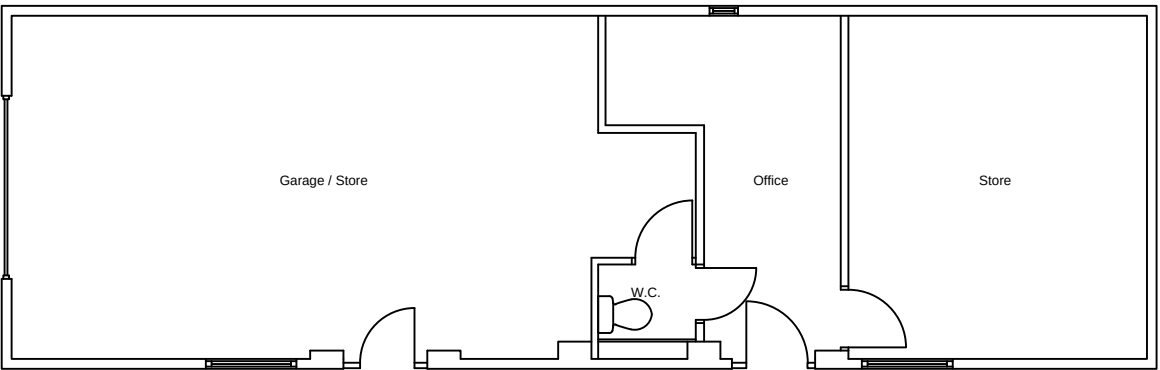

EXISTING GROUND FLOOR PLAN - internal floor area 68.2 sq.m.




EXISTING ROOF PLAN

NOTES

Materials
Catnic SSR2 standing seam roof - colour Alaska (RAL7000).
Weberpra M Monocouche render or similar - colour Chalk.
Blue engineering brick.
Grey upvc windows & doors.

Woodstone build in Swift Nest Box deep or equivalent.
Vivara pro-build Woodstone Bat Box or equivalent.

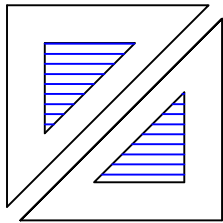

GEOFF MELVIN

Architectural Consultancy

28 Ringstead Crescent Sheffield S10 5SG
Tel: (0114) 2664681
design@geoffmelvin.co.uk

© Copyright

Client G.E. Renovations

Scale 1:100 @ A3

Date August 2026

Drawn By GRM

Project

Longfield House
Thurgoland
S35 7EA

Title

Existing & Proposed Plans

Drawing No. GE/LH/EP/01

All dimensions must be checked on site and not scaled from this drawing. If in doubt ask.