


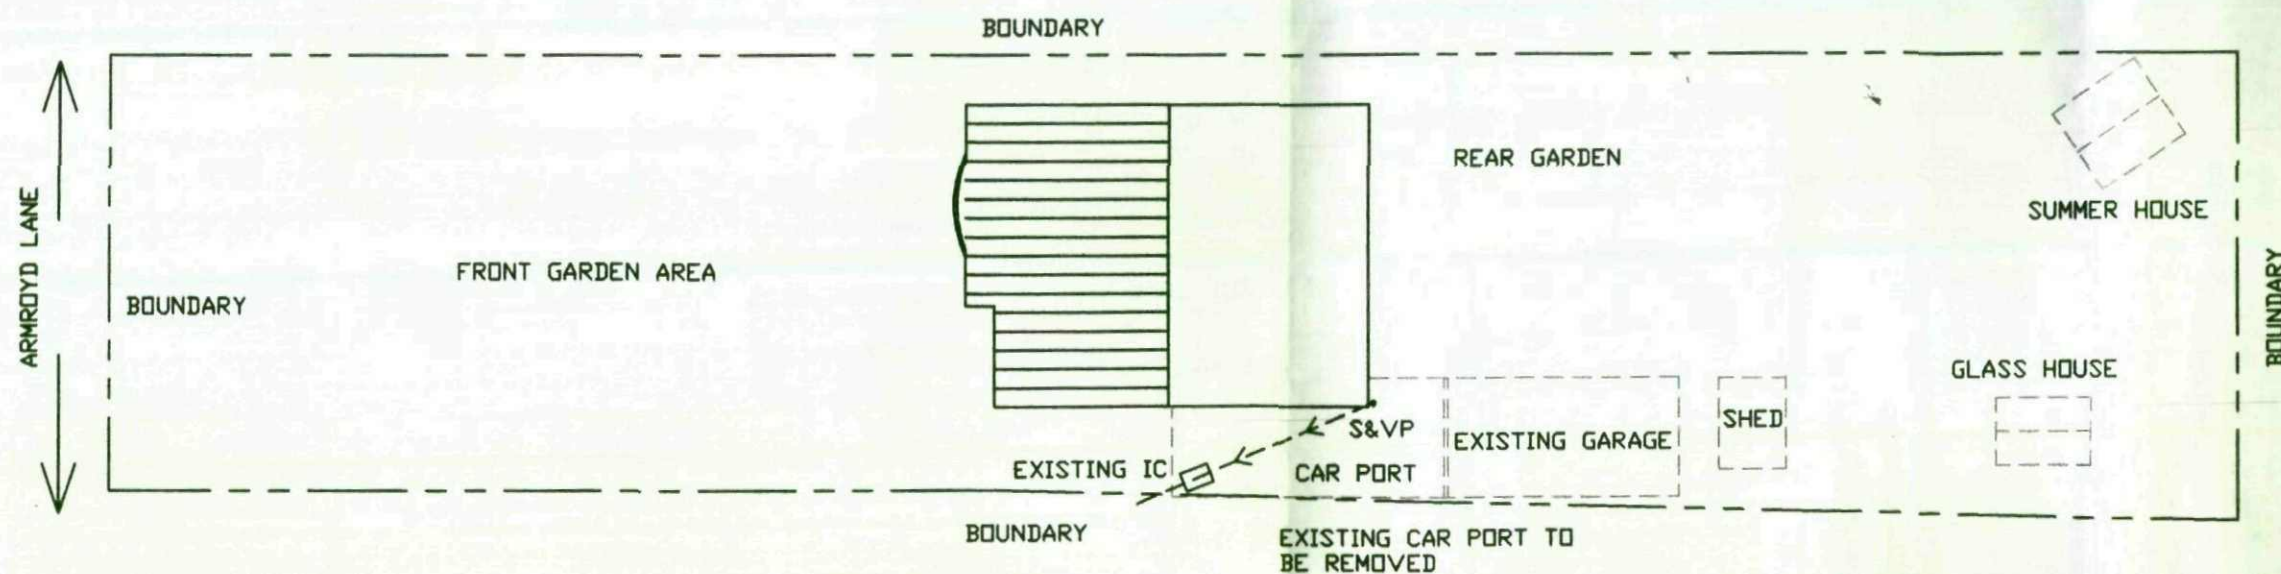


CLIENT
MR & MRS J KAY
17 ARMROYD LANE
ELSECAR

TITLE
EXISTING SITE PLAN SHOWING DWELLING HOUSE
AND THE POSITIONS OF DETACHED STRUCTURES

Quill
ARCHTECTURE ©

THIS DRAWING IS COPYRIGHT AND MUST NOT BE USED OR
DISCLOSED IN ANY WAY EXCEPT WHERE AUTHORIZED IN
WRITING BY QUILL ARCHTECTURE.
TELEPHONE (01226) 755446 REG No 5210984



SCALE 1 : 200	DRAWN AD
DATE 17/03/09	REV
DRG No CAD/QA/001	

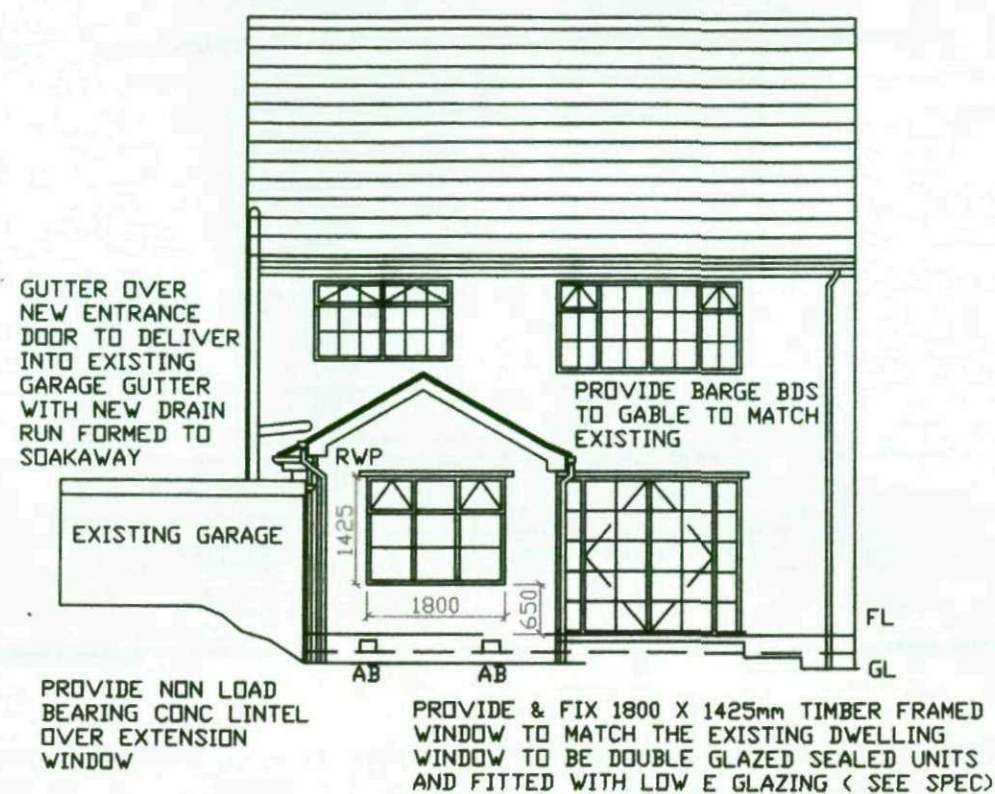

REAR ELEVATION

NOTE WHERE CONCRETE LINTELS ARE USED OVER WINDOWS OR DOORS THEY ARE TO BE NON LOAD BEARING AND SET OVER GALVANIZED STEEL LINTELS OF CATNIC TYPE.

SIDE ELEVATION (FACING No 19 ARMROYD LANE)

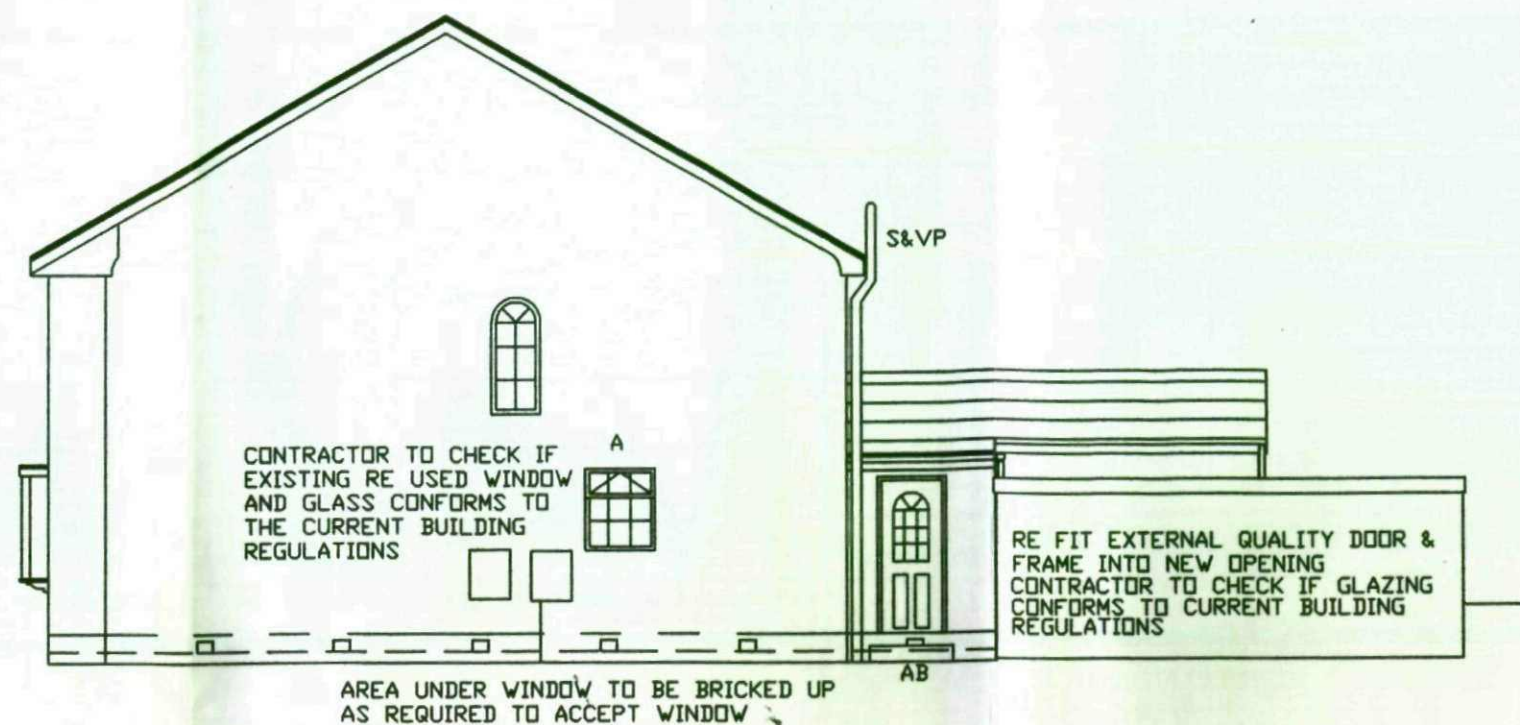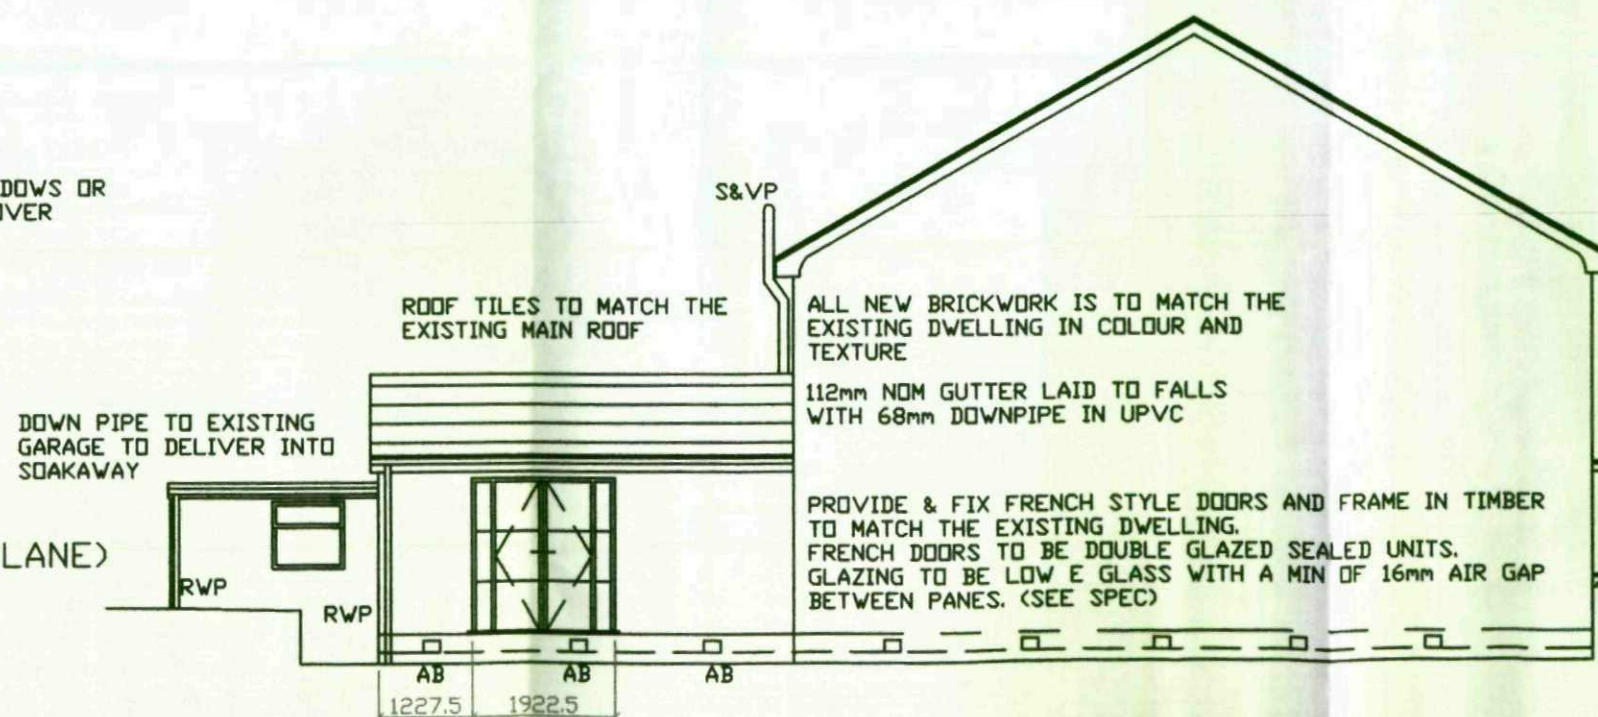

SIDE ELEVATION (FACING No 15 ARMROYD LANE)


CLIENT
MR & MRS J KAY
17 ARMROYD LANE
ELSECAR

TITLE
DRAWING SHOWING PROPOSED ELEVATIONS

Quill
ARCHTECTURE ©

THIS DRAWING IS COPYRIGHT AND MUST NOT BE USED OR DISCLOSED IN ANY WAY EXCEPT WHERE AUTHORIZED IN WRITING BY QUILL ARCHTECTURE.
TELEPHONE (01226) 755446 REG No 5210984

SCALE 1 : 100	DRAWN AD
DATE 17/03/09	REV
DRG No CAD/QA/005	

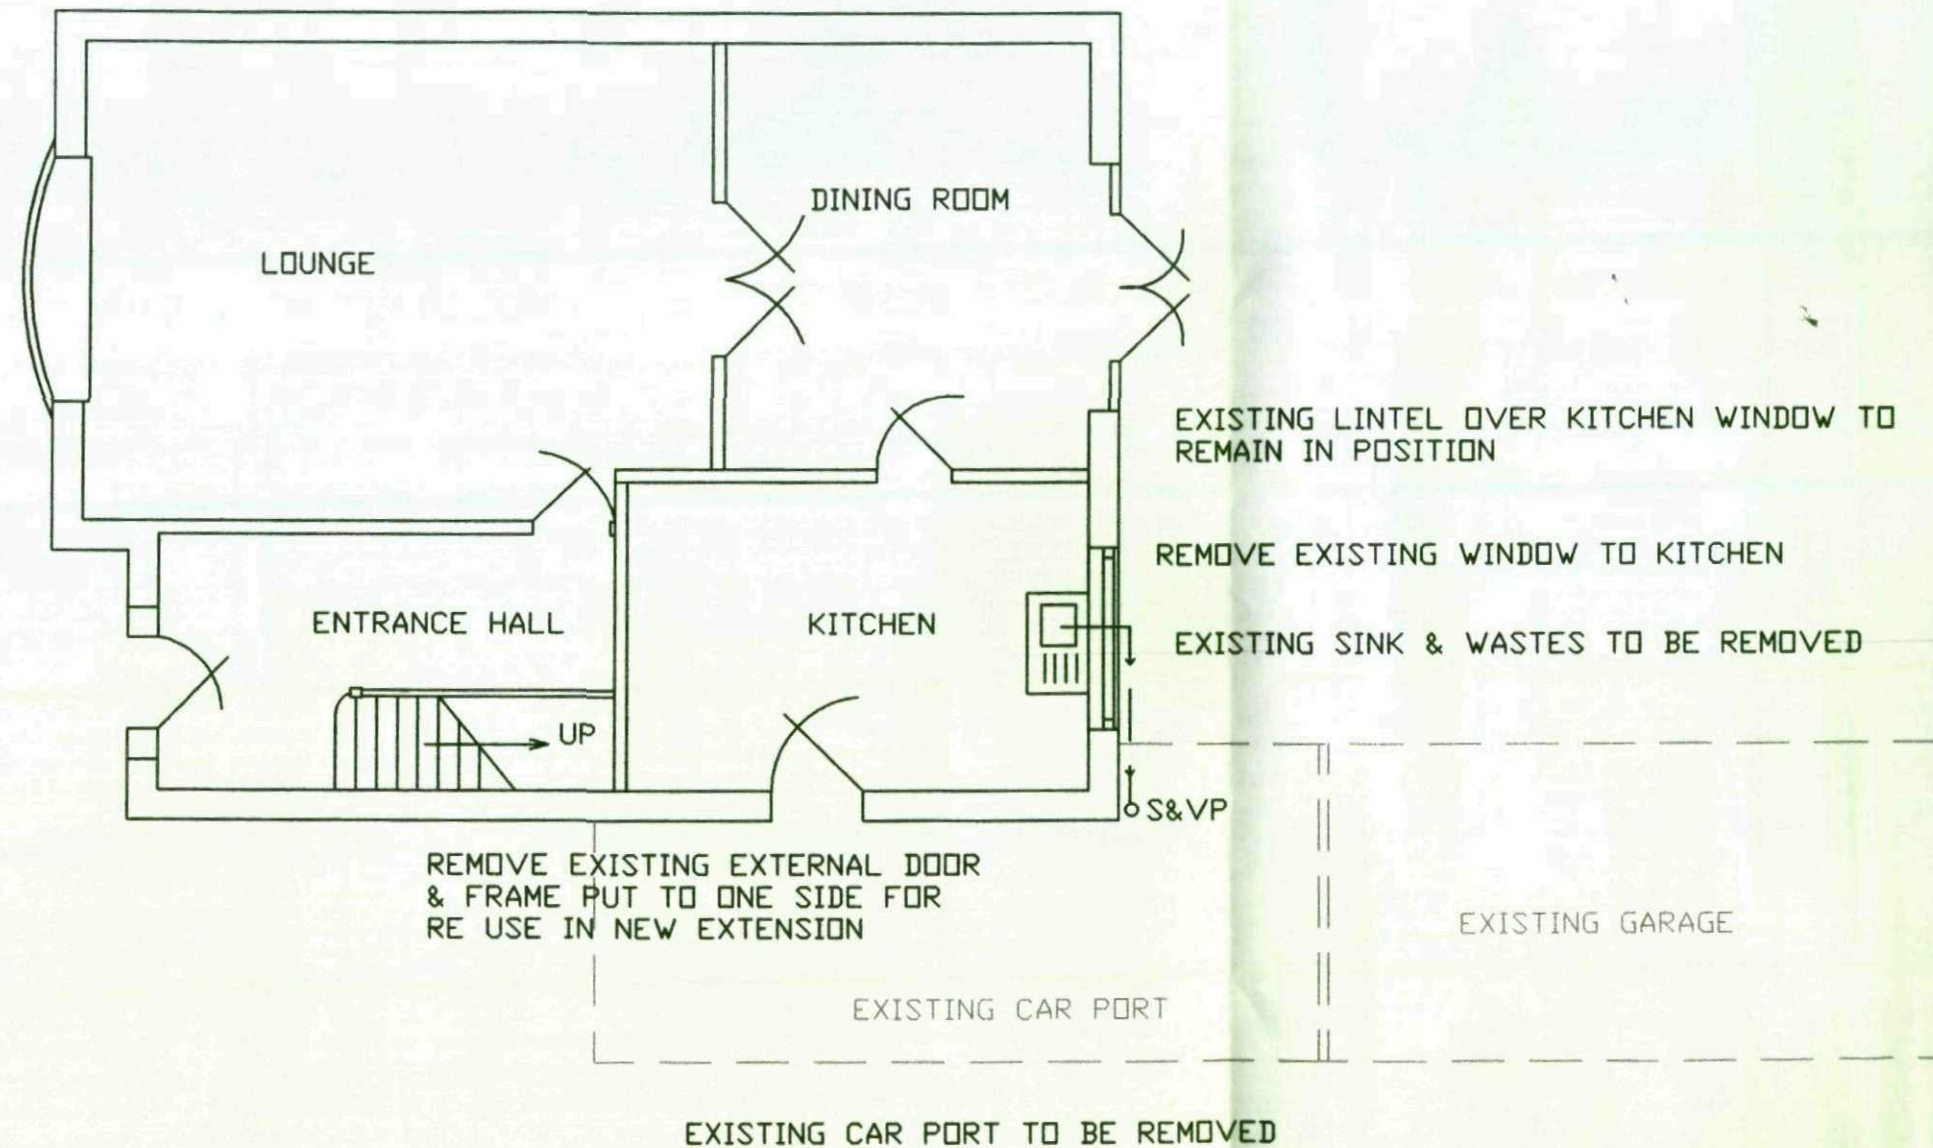


CLIENT
MR & MRS J KAY
17 ARMROYD LANE
ELSECAR

TITLE
DRAWING SHOWING EXISTING GROUND FLOOR PLAN

Quill
ARCHTECTURE ©

THIS DRAWING IS COPYRIGHT AND MUST NOT BE USED OR
DISCLOSED IN ANY WAY EXCEPT WHERE AUTHORIZED IN
WRITING BY QUILL ARCHITECTURE.
TELEPHONE (01226) 755446 REG No 5210984

SCALE 1 : 75	DRAWN AD
DATE 17/03/09	REV
DRG No CAD/QA/004	

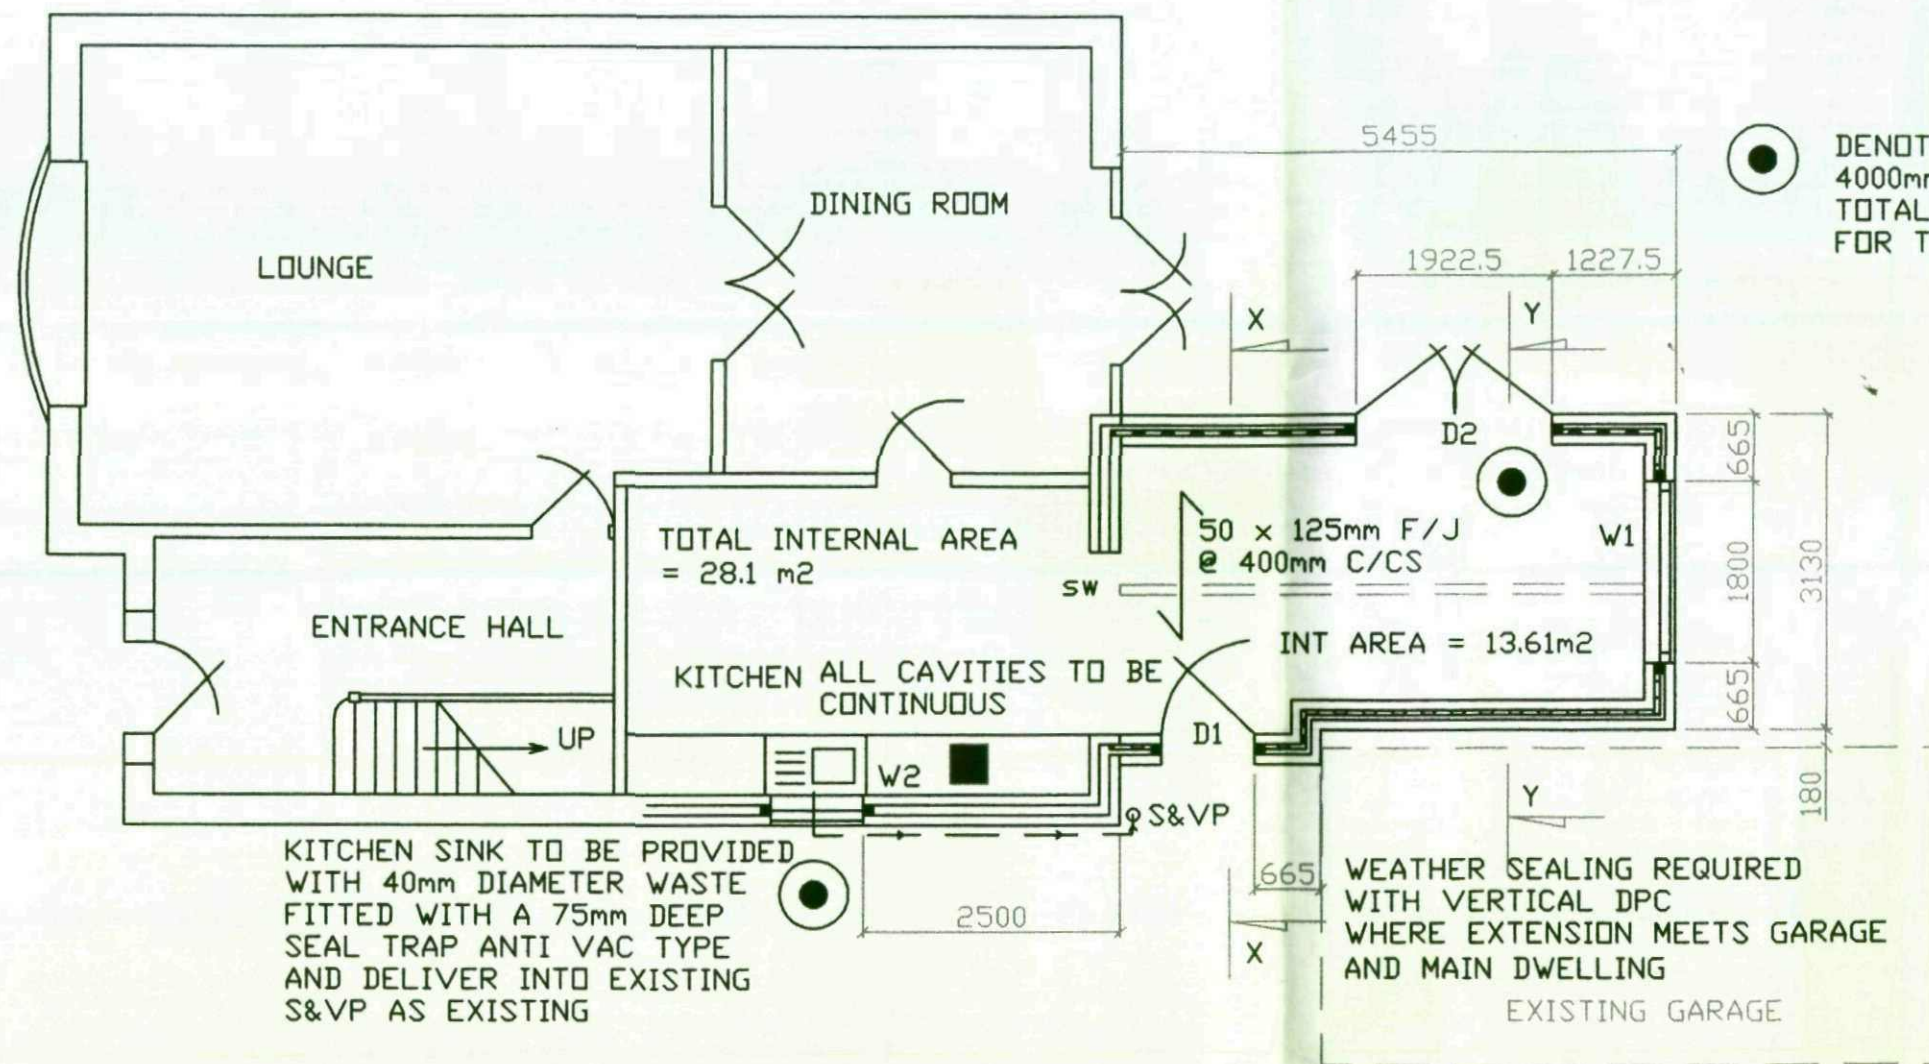

● DENOTES 2No TRICKLE VENTS EACH OF 4000mm² TO BE FITTED PROVIDING A TOTAL VENTILATION OPENING OF 8000mm² FOR THE NEW ROOM AREA

■ NOTE EXISTING MECHANICAL EXTRACT FAN DIRECTLY FITTED ABOVE HOB HAS A MINIMUM EXTRACT OF 30 L/sec

CLIENT
MR & MRS J KAY
17 ARMROYD LANE
ELSECAR

TITLE
DRAWING SHOWING PROPOSED GROUND FLOOR
PLAN

Quill
ARCHITECTURE ©

THIS DRAWING IS COPYRIGHT AND MUST NOT BE USED OR
DISCLOSED IN ANY WAY EXCEPT WHERE AUTHORIZED IN
WRITING BY QUILL ARCHITECTURE.

TELEPHONE (01226) 755446

REG No 5210984


SCALE 1 : 75

DRAWN AD

DATE 17/03/09

REV

DRG No CAD/QA/006

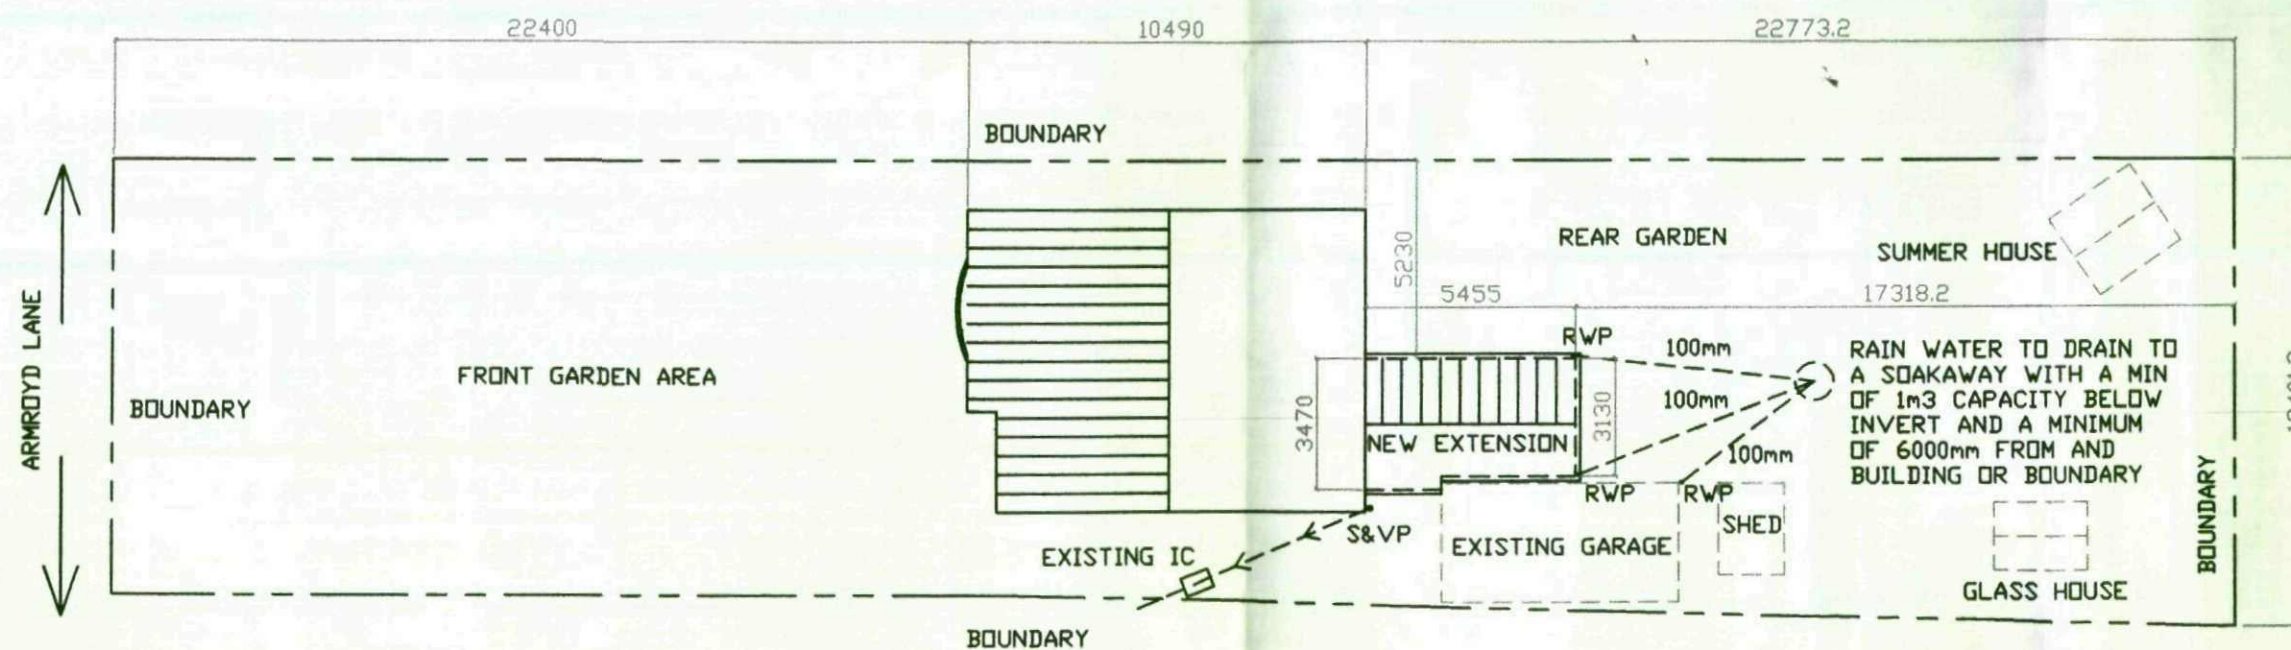

CLIENT
MR & MRS J KAY
17 ARMROYD LANE
ELSECAR

TITLE
PROPOSED SITE PLAN SHOWING DWELLING HOUSE
WITH NEW REAR KITCHEN EXTENSION, POSITIONS
OF DETACHED STRUCTURES & DRAINAGE



Quill
ARCHTECTURE ©

THIS DRAWING IS COPYRIGHT AND MUST NOT BE USED OR
DISCLOSED IN ANY WAY EXCEPT WHERE AUTHORIZED IN
WRITING BY QUILL ARCHITECTURE.


TELEPHONE (01226) 755446

REG No 5210984

SCALE 1 : 200	DRAWN AD
DATE 17/03/09	REV
DRG No CAD/QA/002	

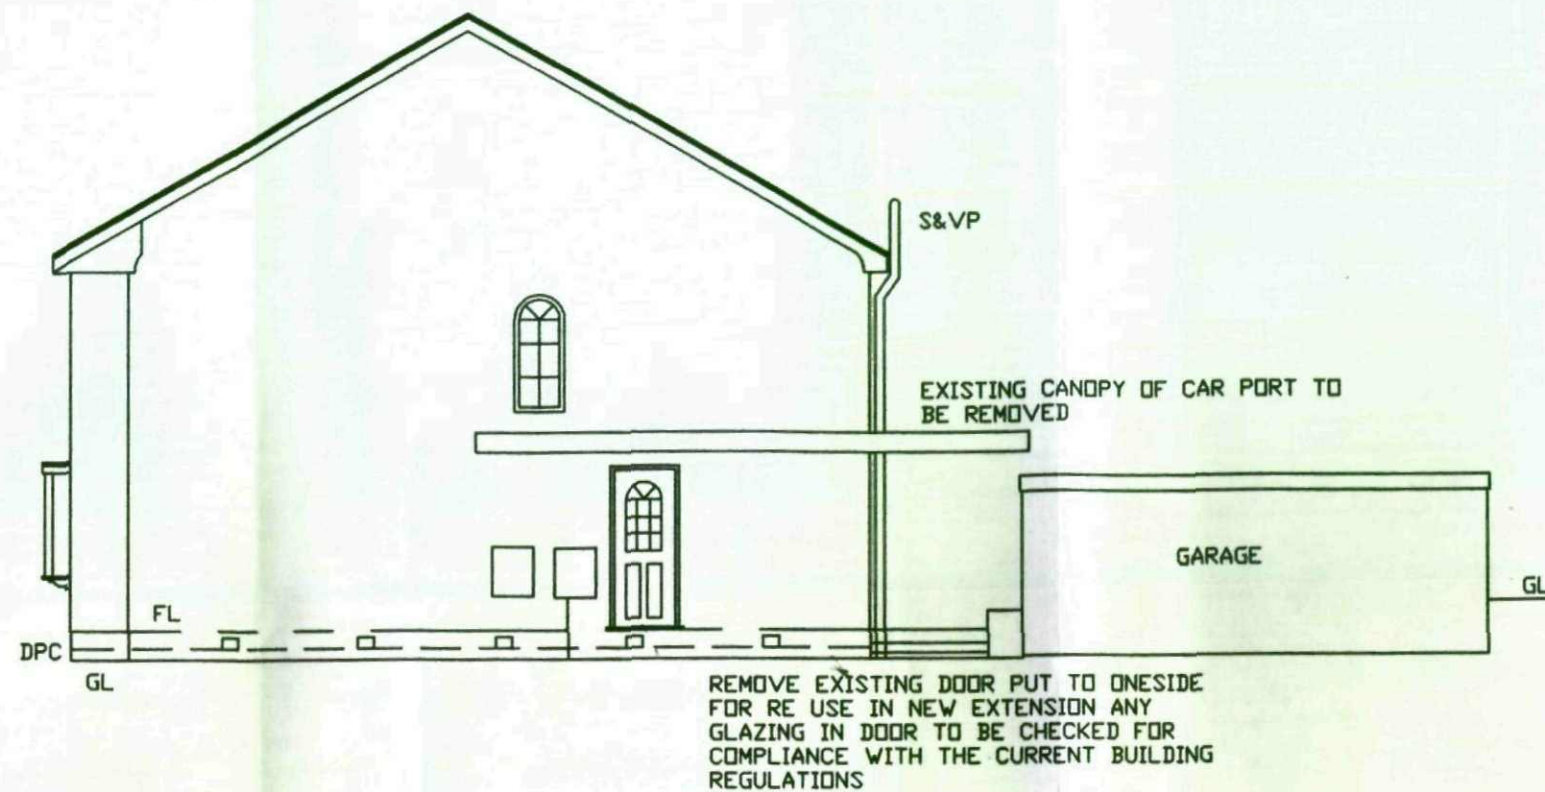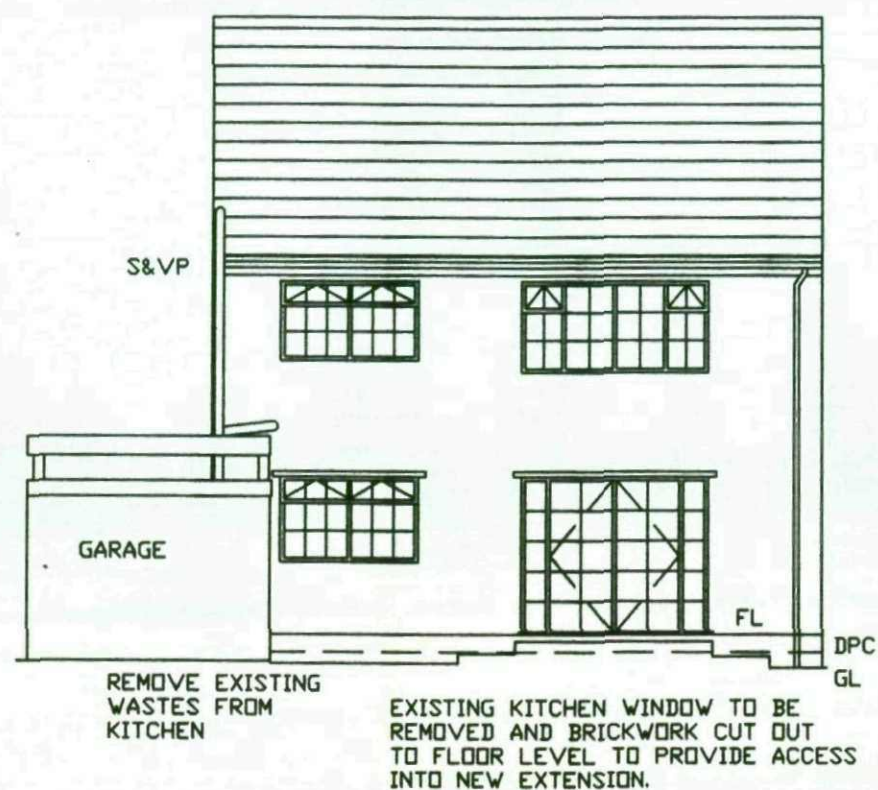

SIDE ELEVATION (FACING No 19 ARMROYD LANE)

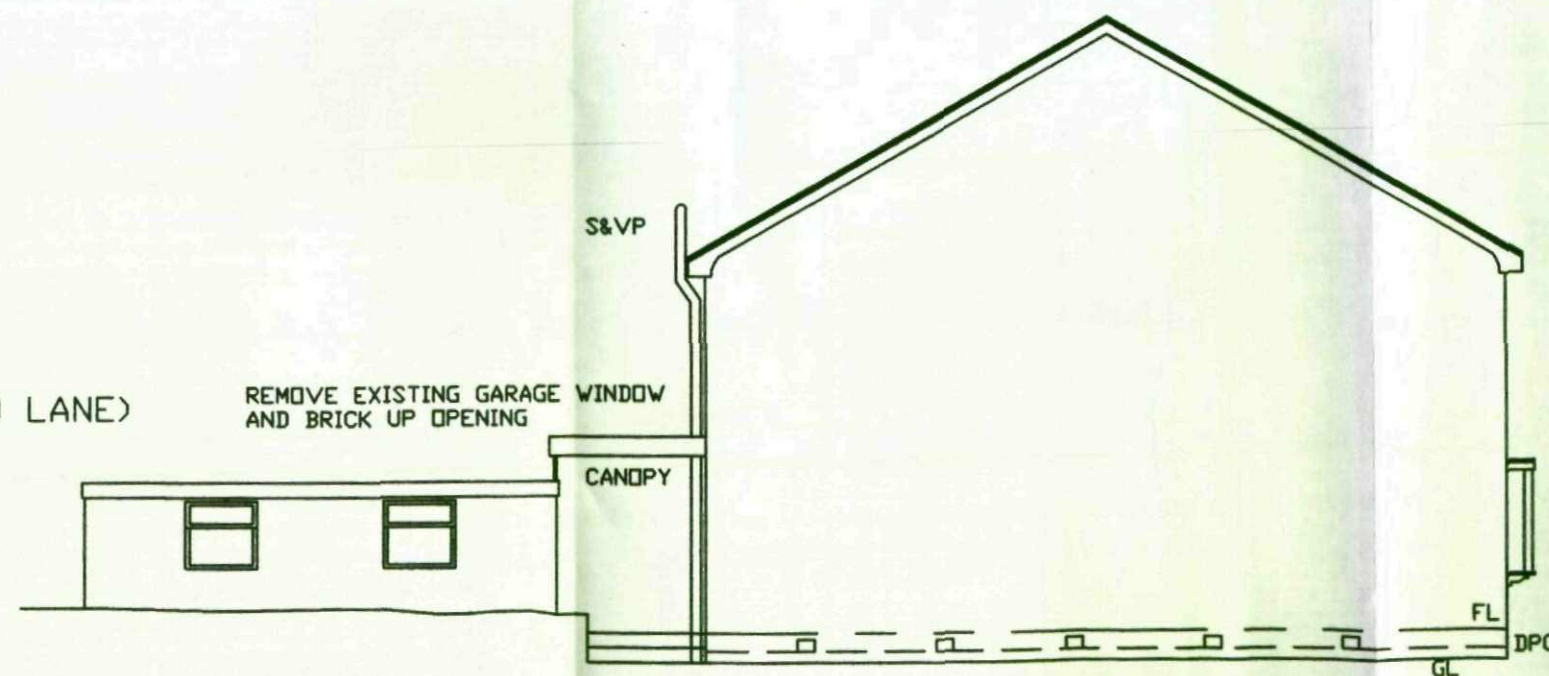

CLIENT
MR & MRS J KAY
17 ARMROYD LANE
ELSECAR

TITLE
DRAWING SHOWING EXISTING ELEVATIONS

Quill
ARCHTECTURE ©

THIS DRAWING IS COPYRIGHT AND MUST NOT BE USED OR DISCLOSED IN ANY WAY EXCEPT WHERE AUTHORIZED IN WRITING BY QUILL ARCHITECTURE.
TELEPHONE (01226) 755446 REG No 5210984

SCALE 1 : 100	DRAWN AD
DATE 17/03/09	REV
DRG No CAD/QA/003	