




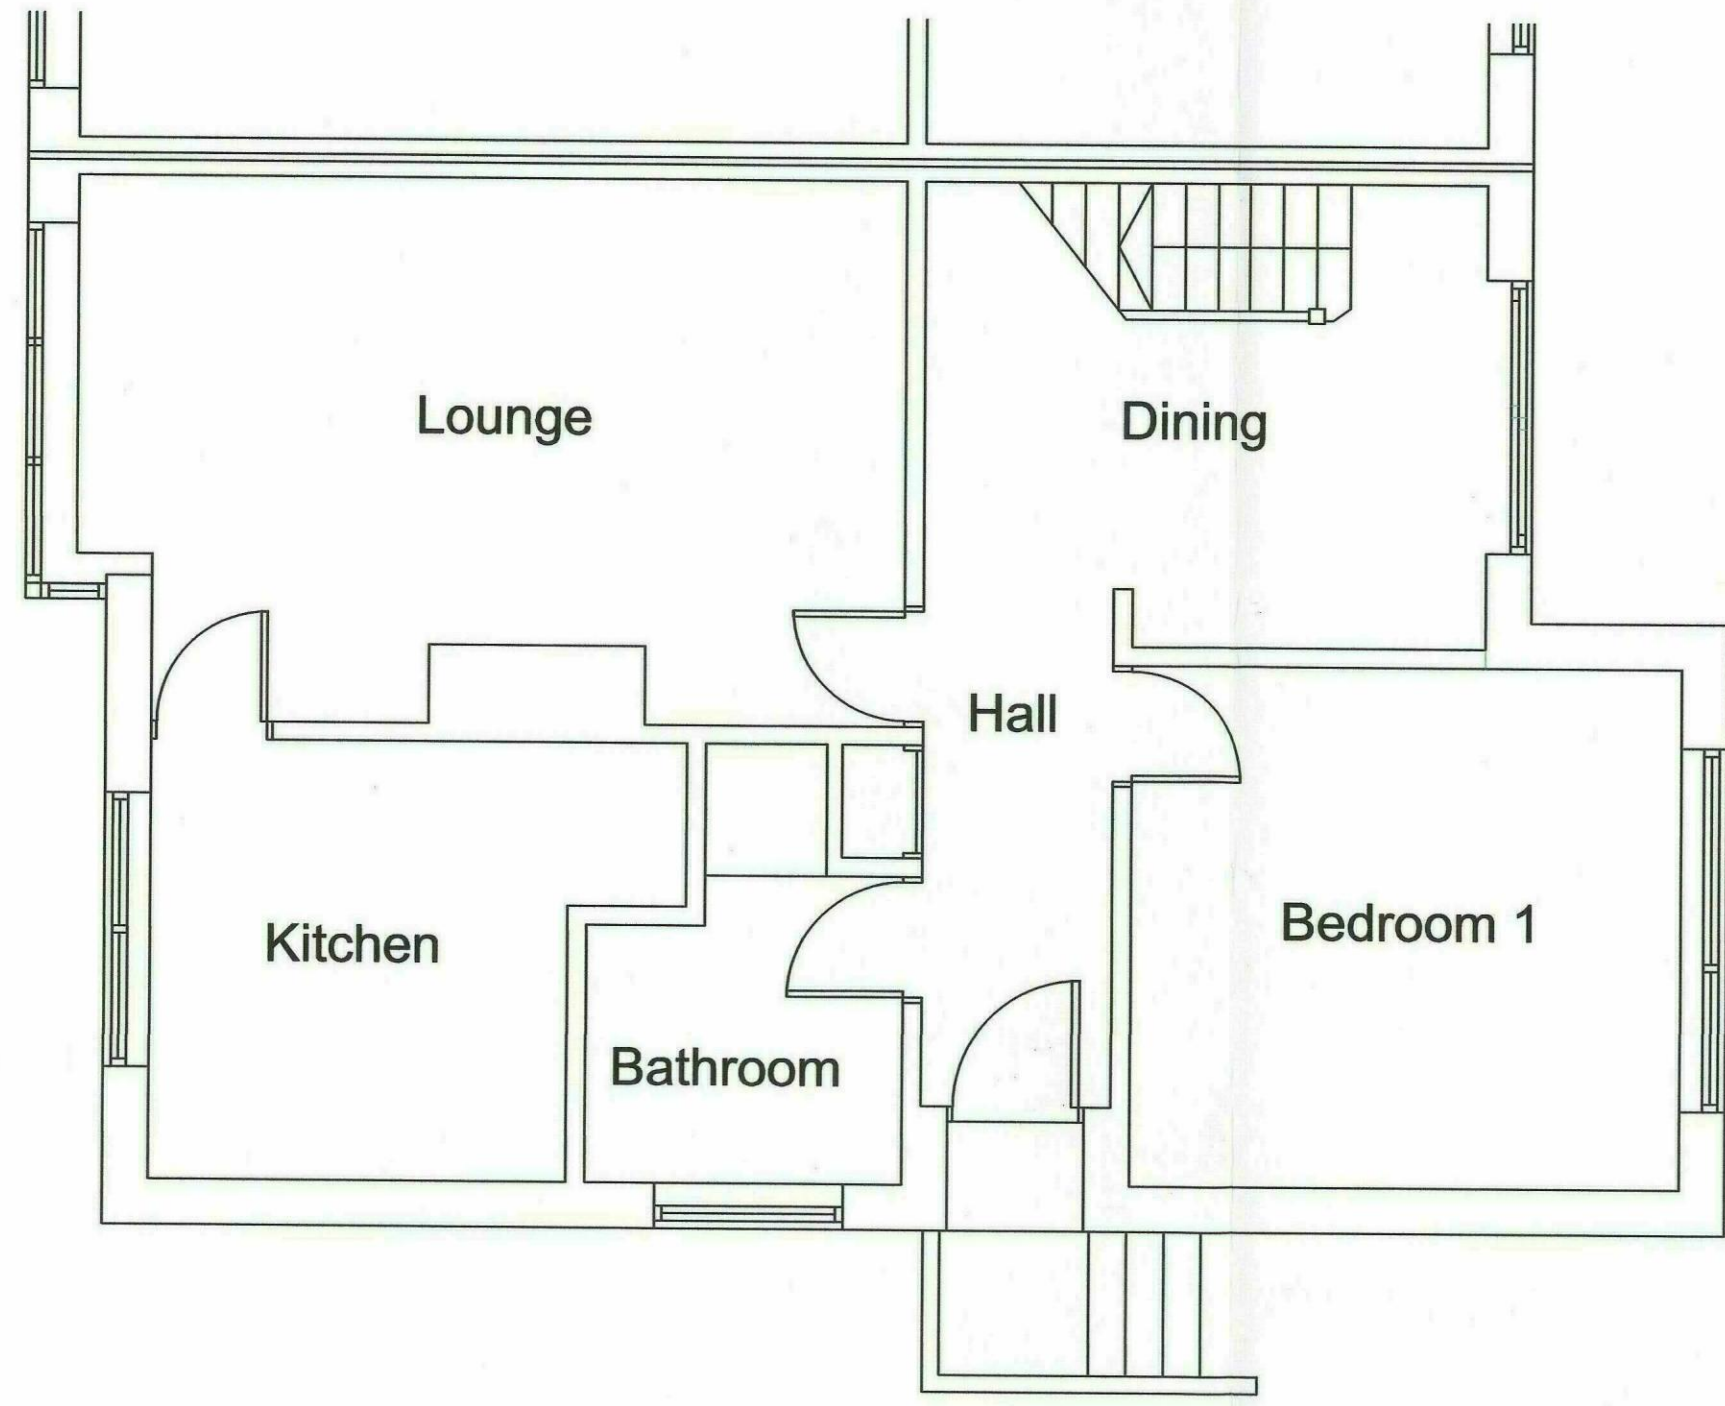

Proposed Ground Floor Plan 1:50

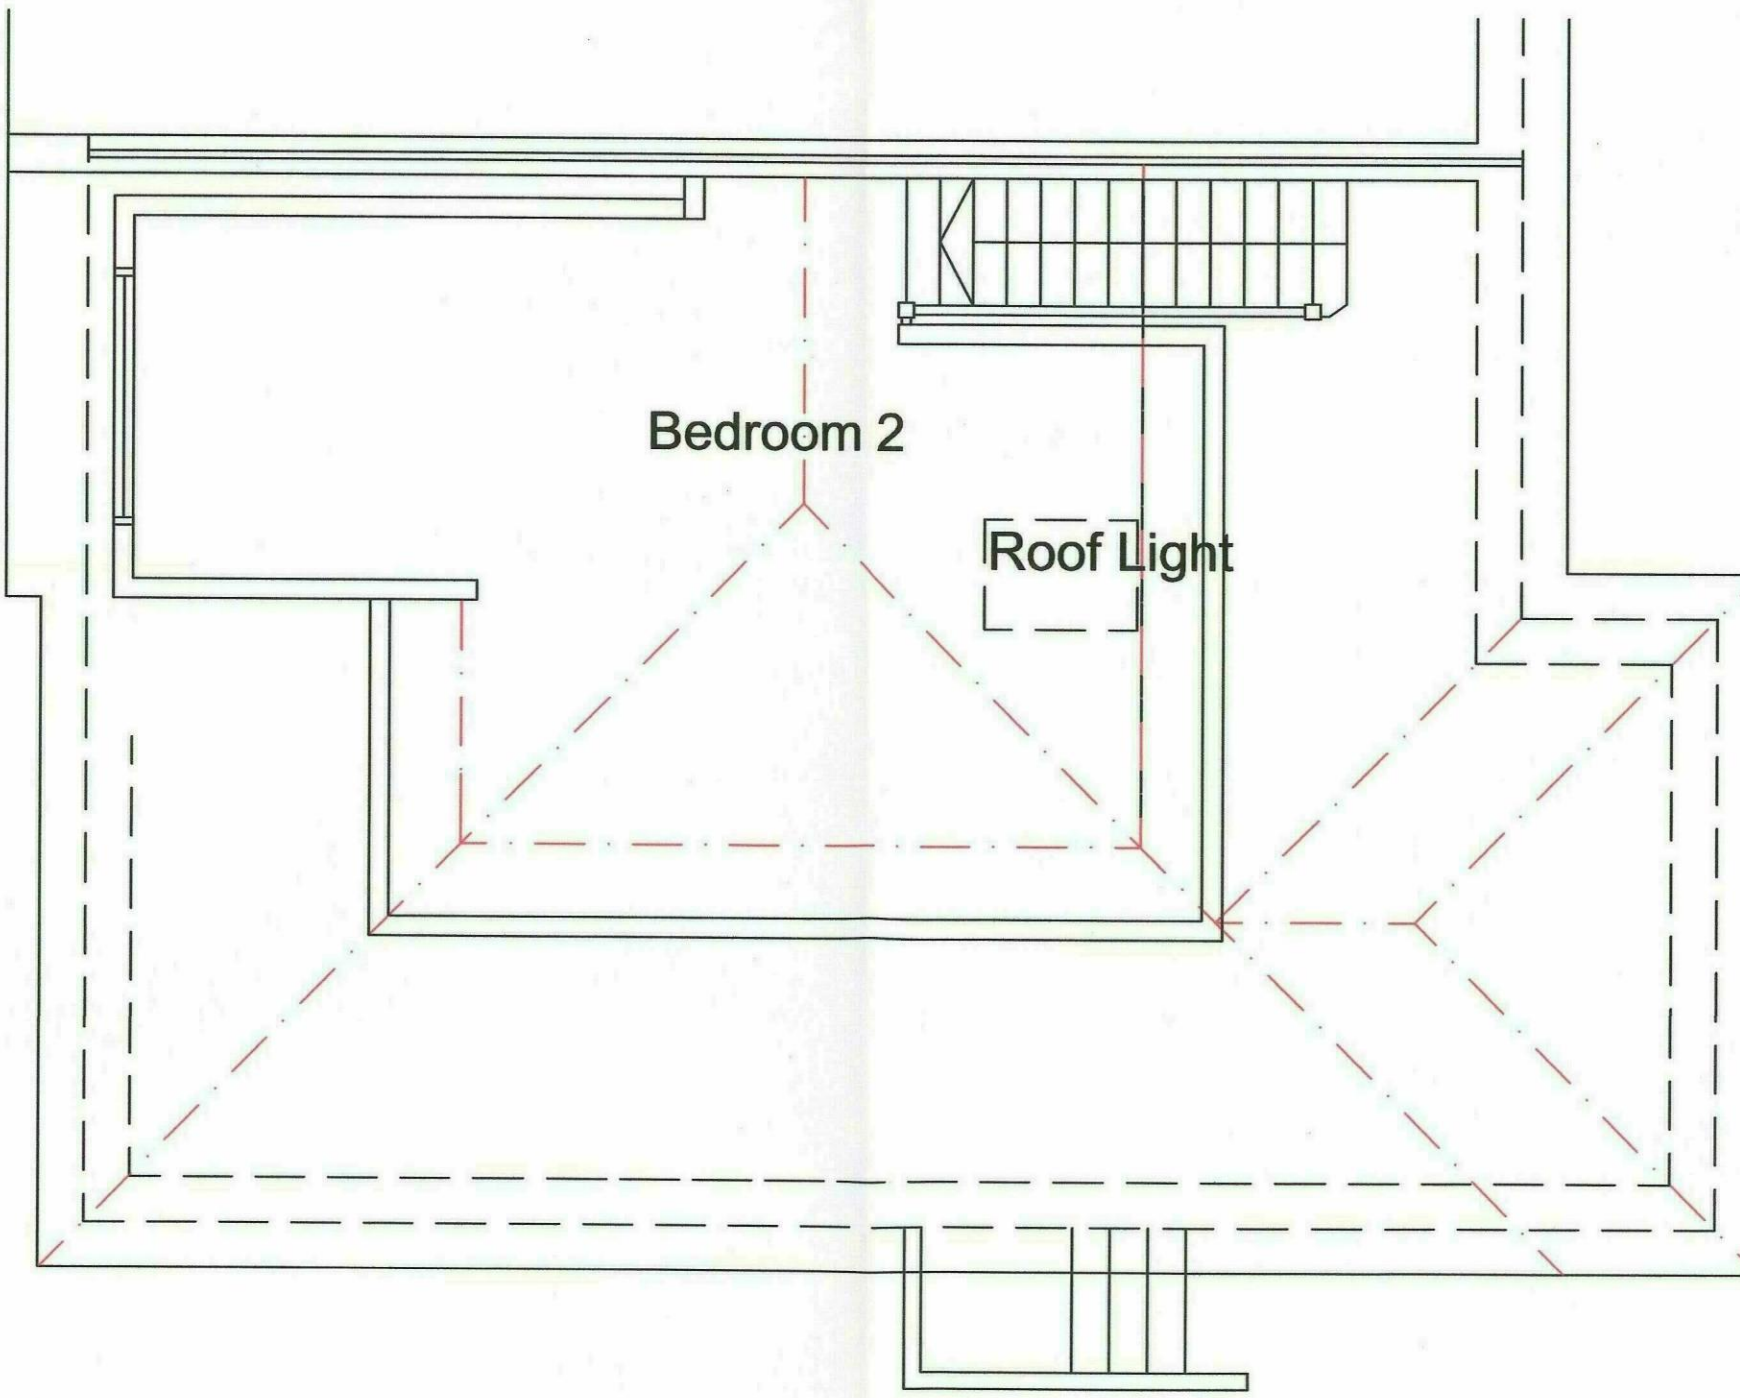

Proposed Loft Floor Plan 1:50

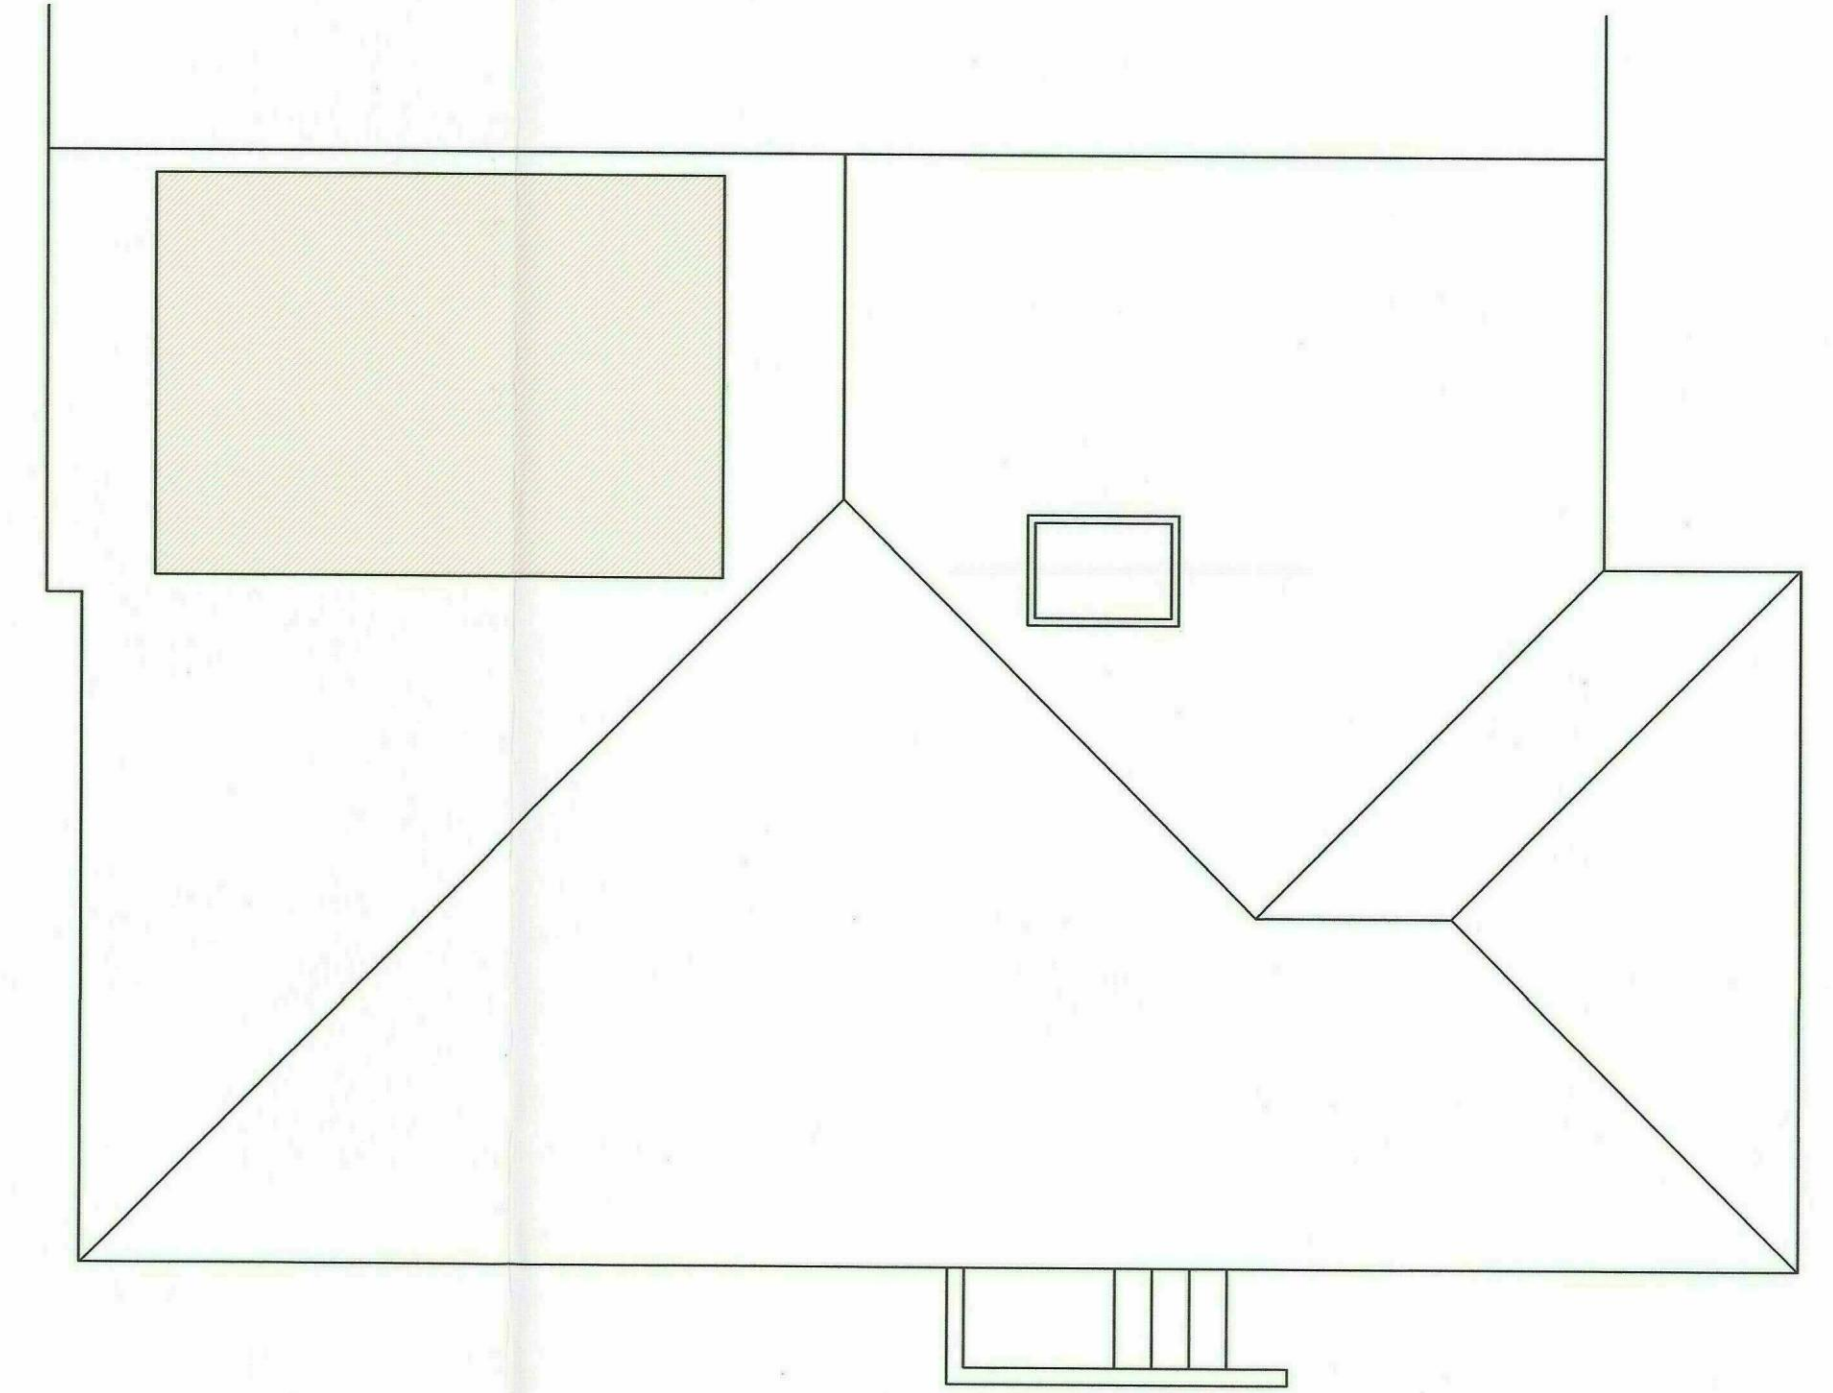


Proposed Roof Plan 1:50




Proposed South Elevation 1:100



Proposed North Elevation 1:100

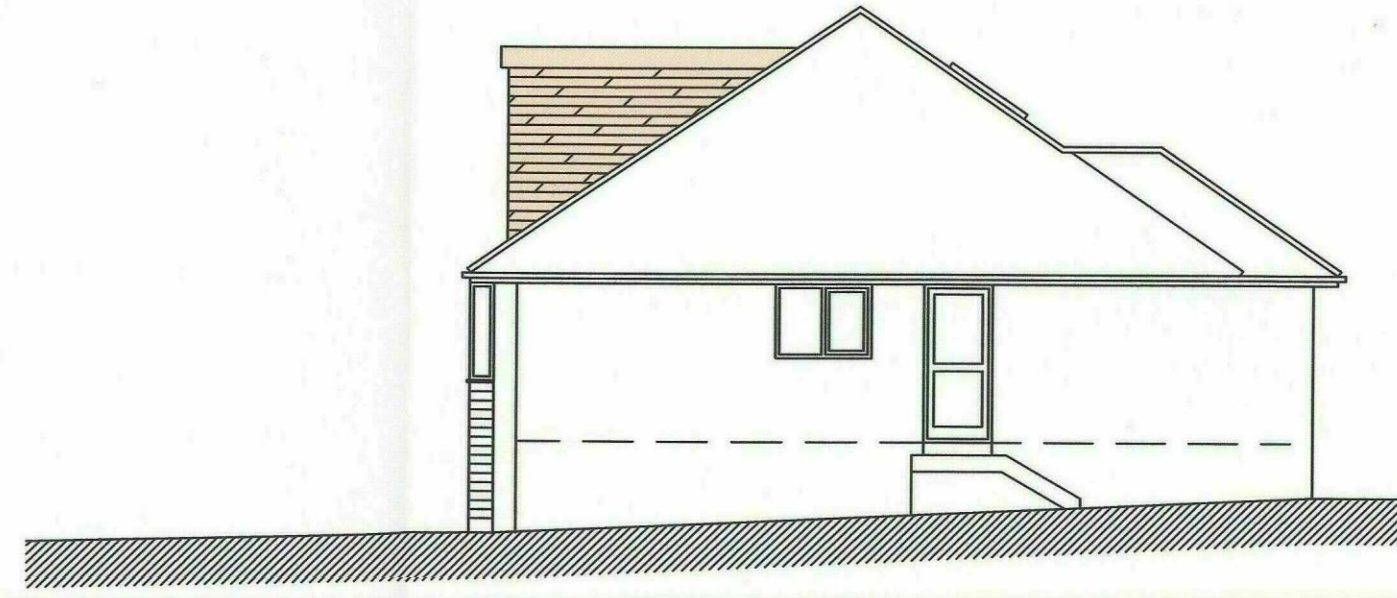

Proposed East Elevation 1:100

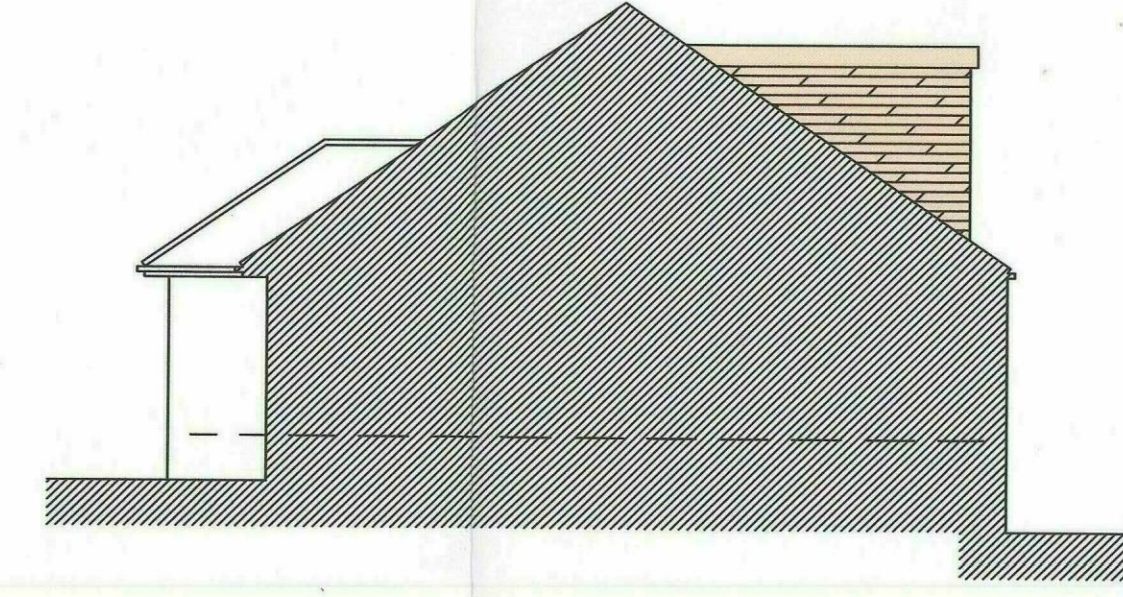


Proposed West Sectional Elevation 1:100

PROJECT
Proposed loft conversion and internal
alterations to existing dwelling


LOCATION
16 Stafford Walk, Dodworth,
Barnsley

DRAWING
Proposed Plans & Elevations


SCALES 1:100 and 1:50 @ A1 DATE Jan 19

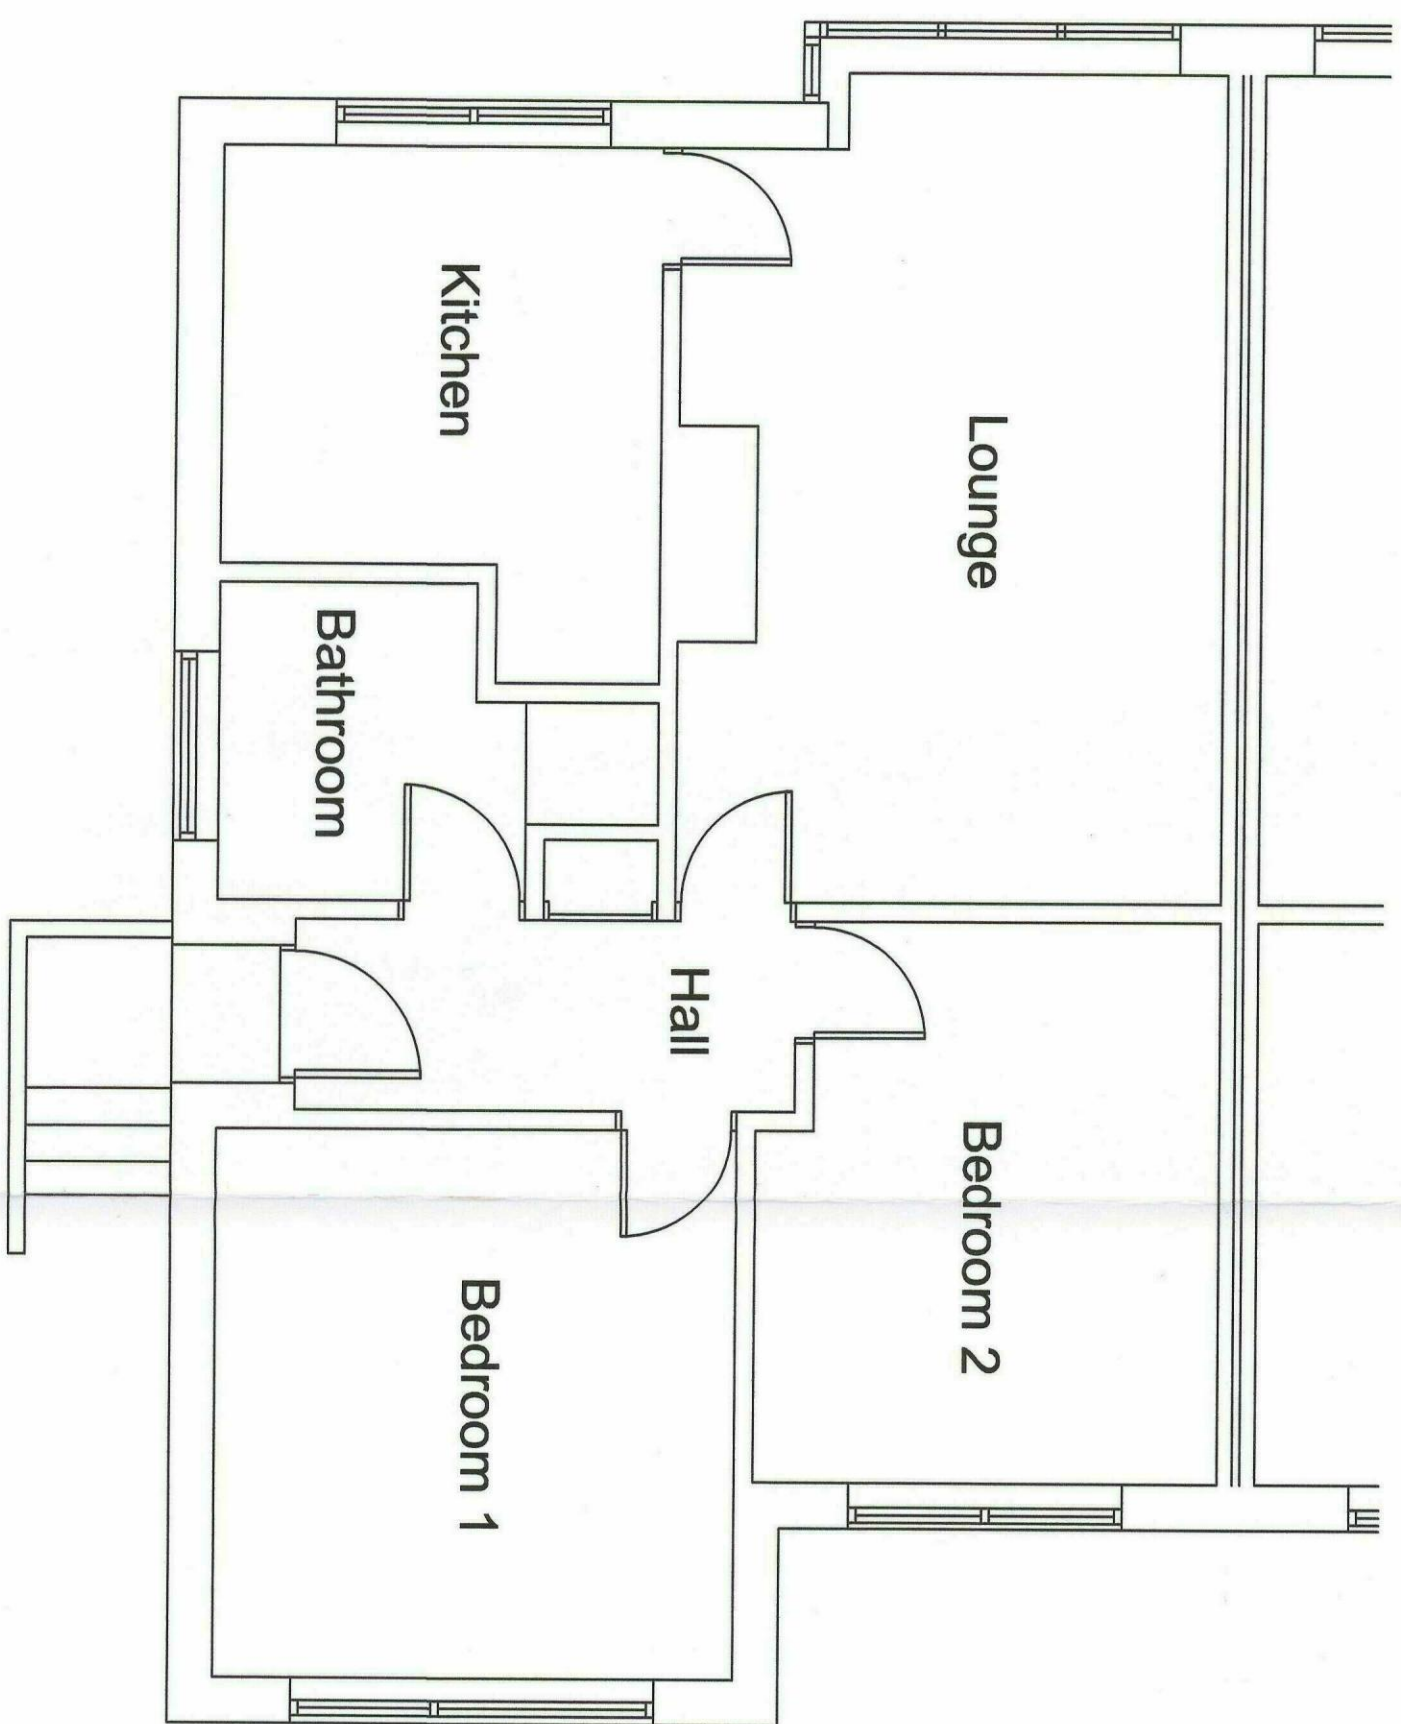


Existing Ground Floor Plan 1:50

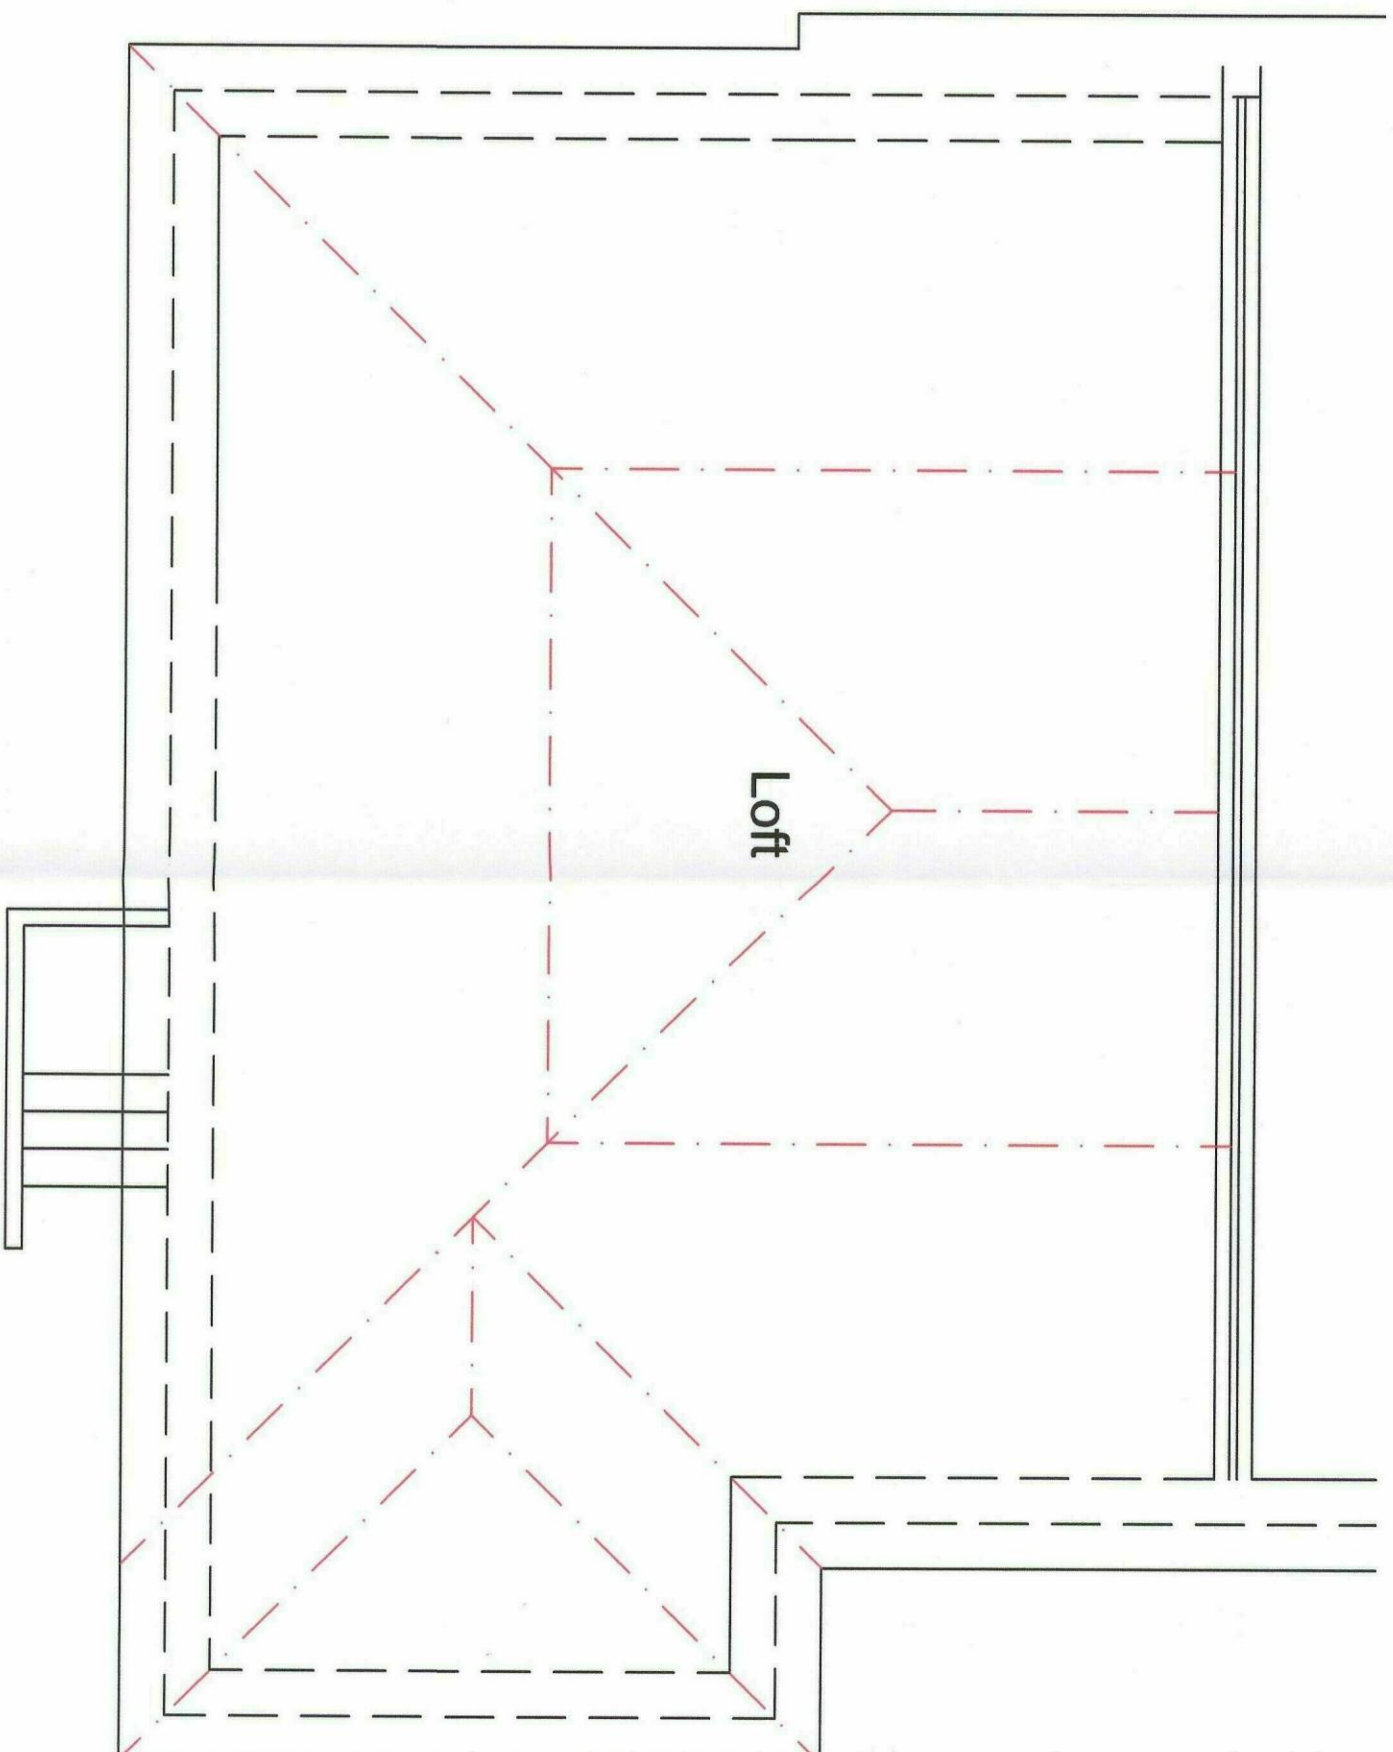


Existing Loft Floor Plan 1:50

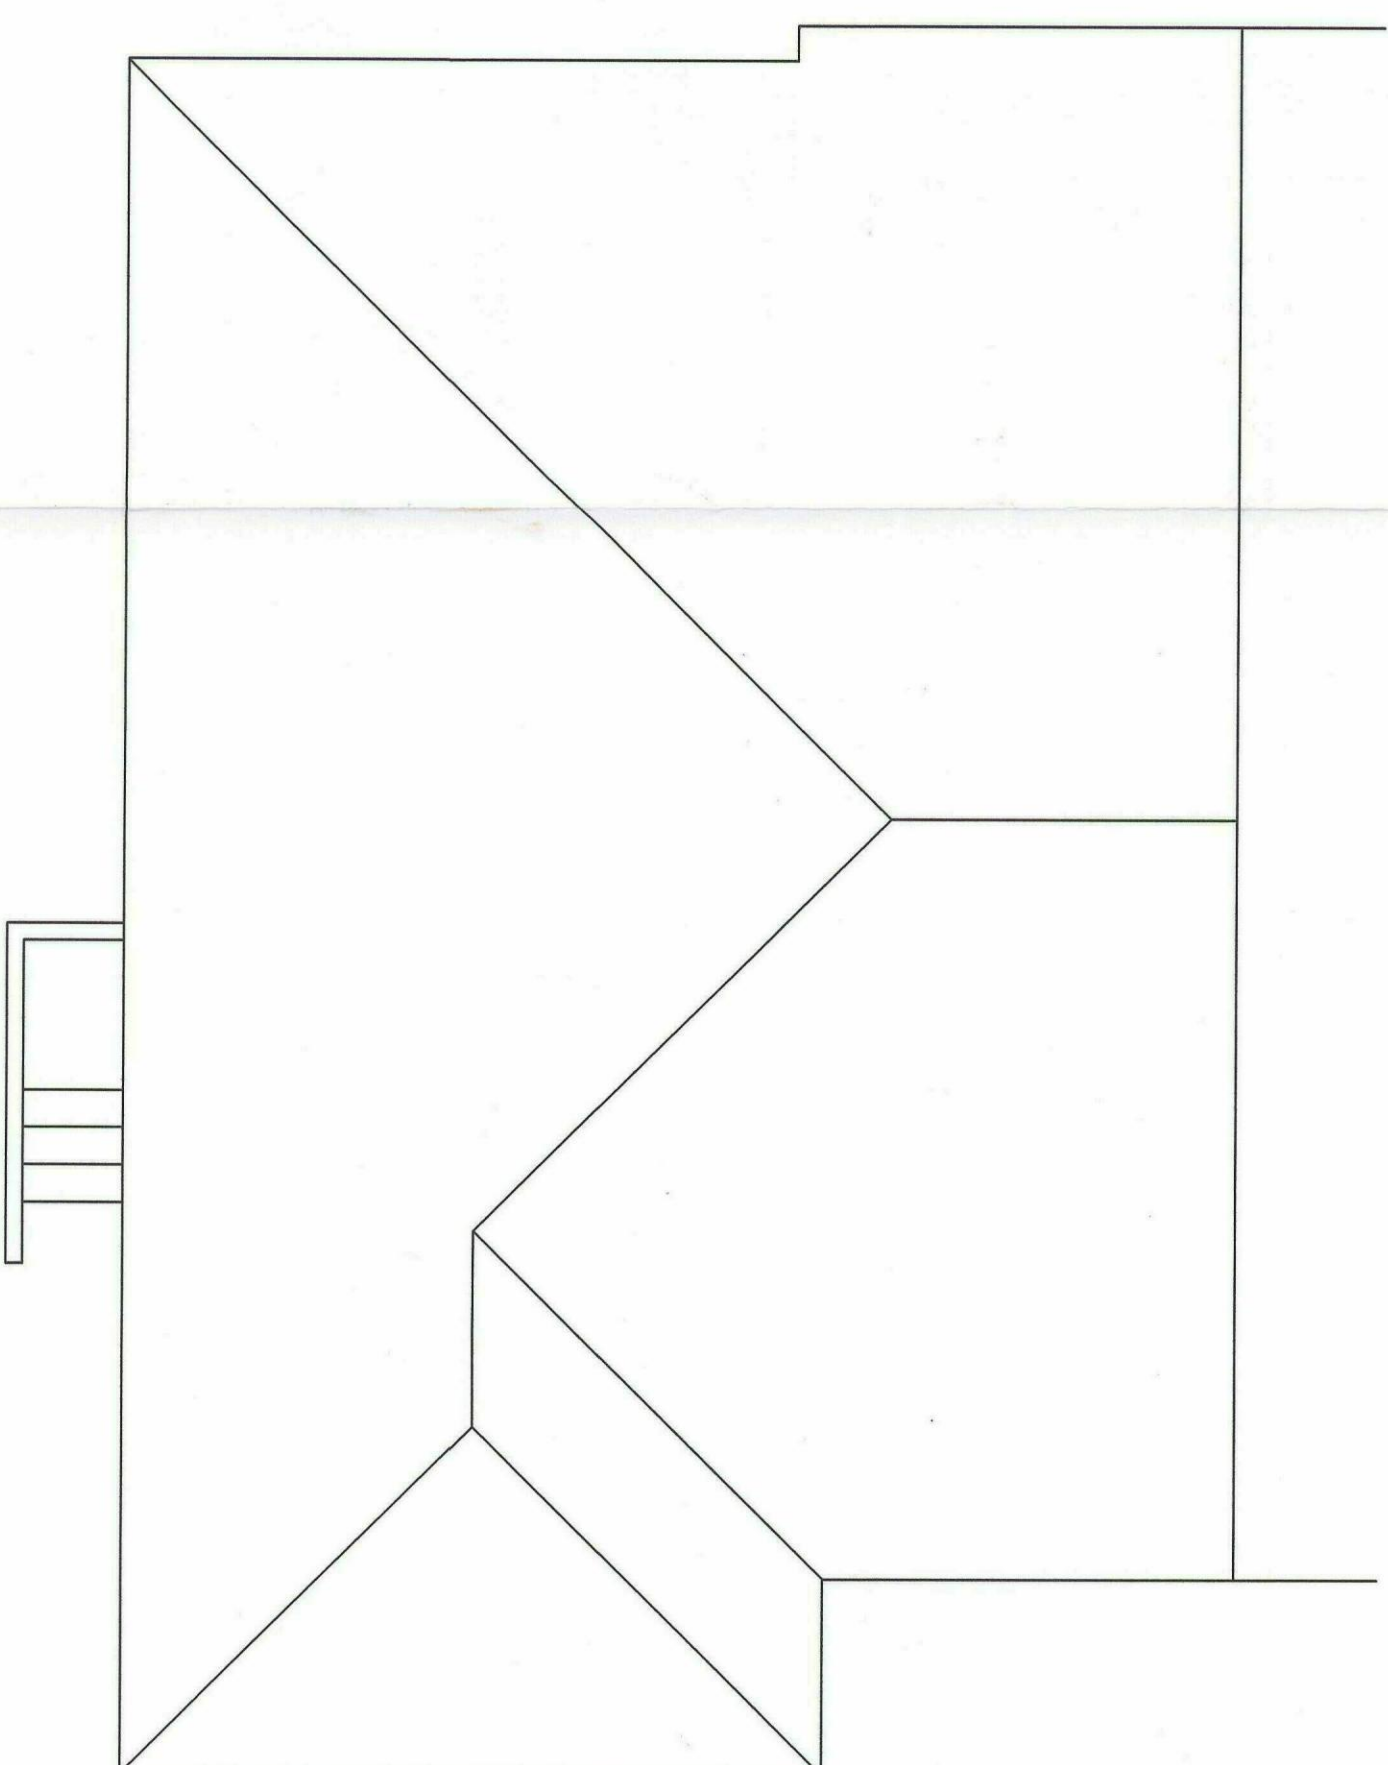


Existing Roof Plan 1:100

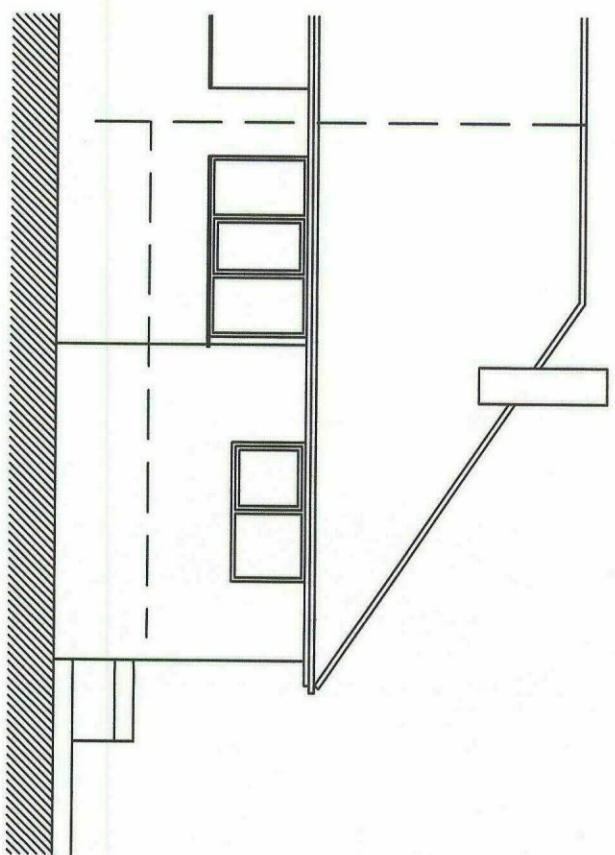


Existing South Elevation 1:100

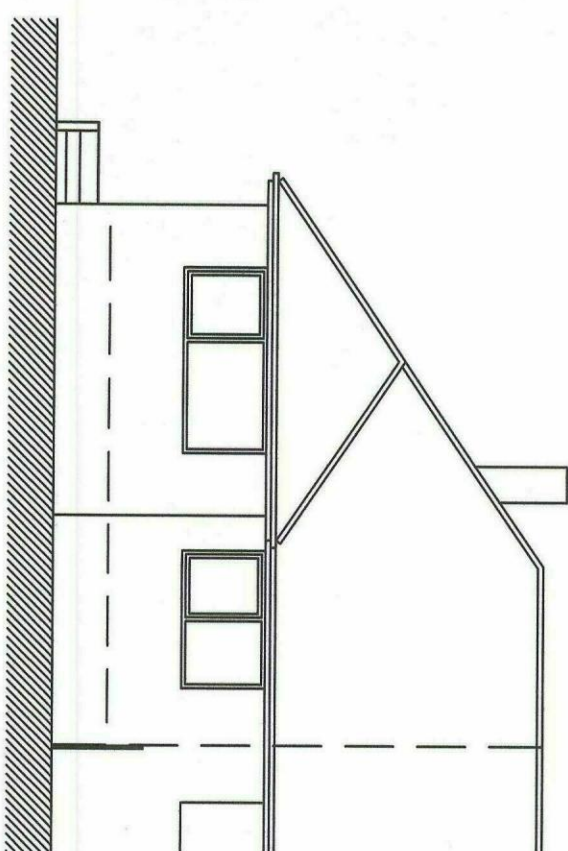

Existing North Elevation 1:100

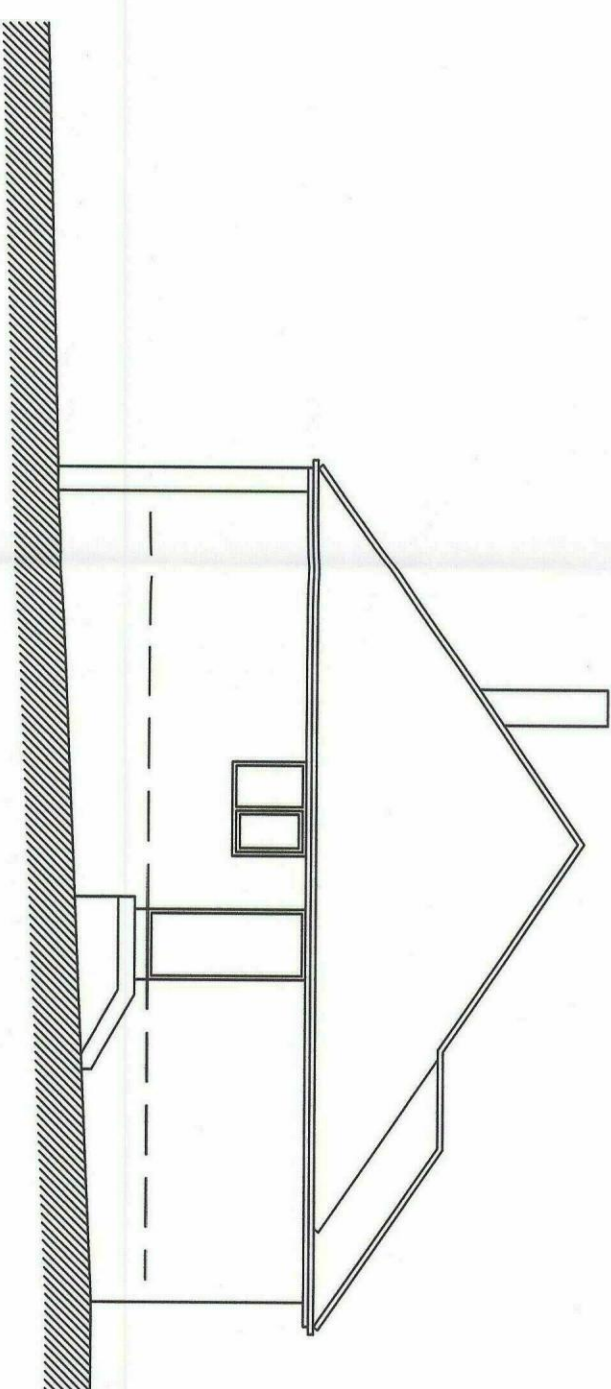

Existing East Elevation 1:100

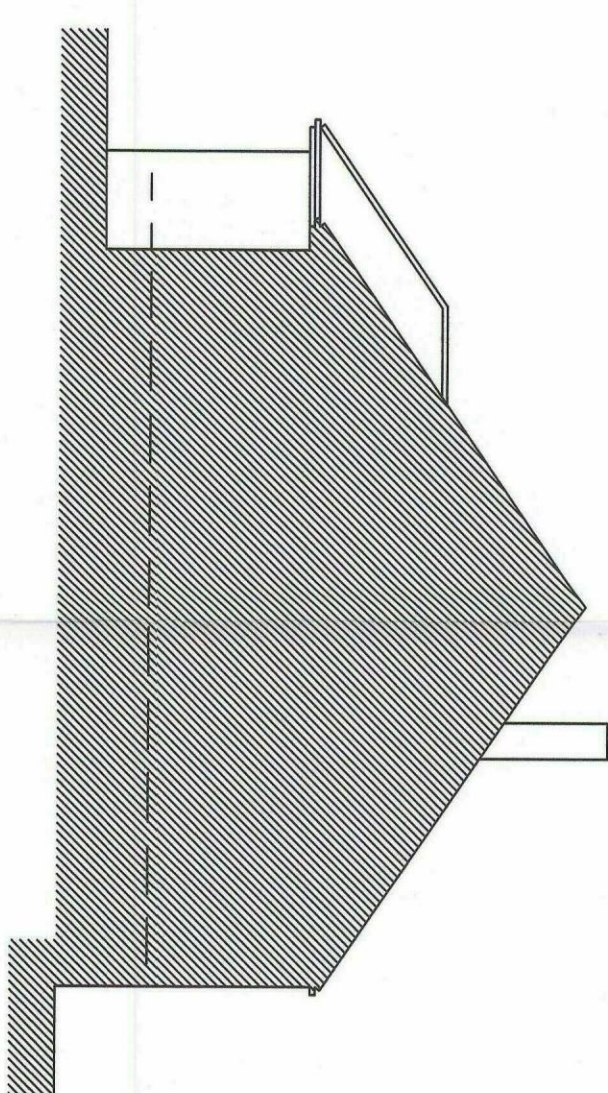

existing west sectional elevation at 1:100

PROJECT
Proposed loft conversion and internal
alterations to existing dwelling

LOCATION
16 Stratford Walk, Dodworth,
Barnsley

DRAWING
Existing Plans & Elevations

SCALE 1:100 and 1:50 @ A1 DATE Jan 19