


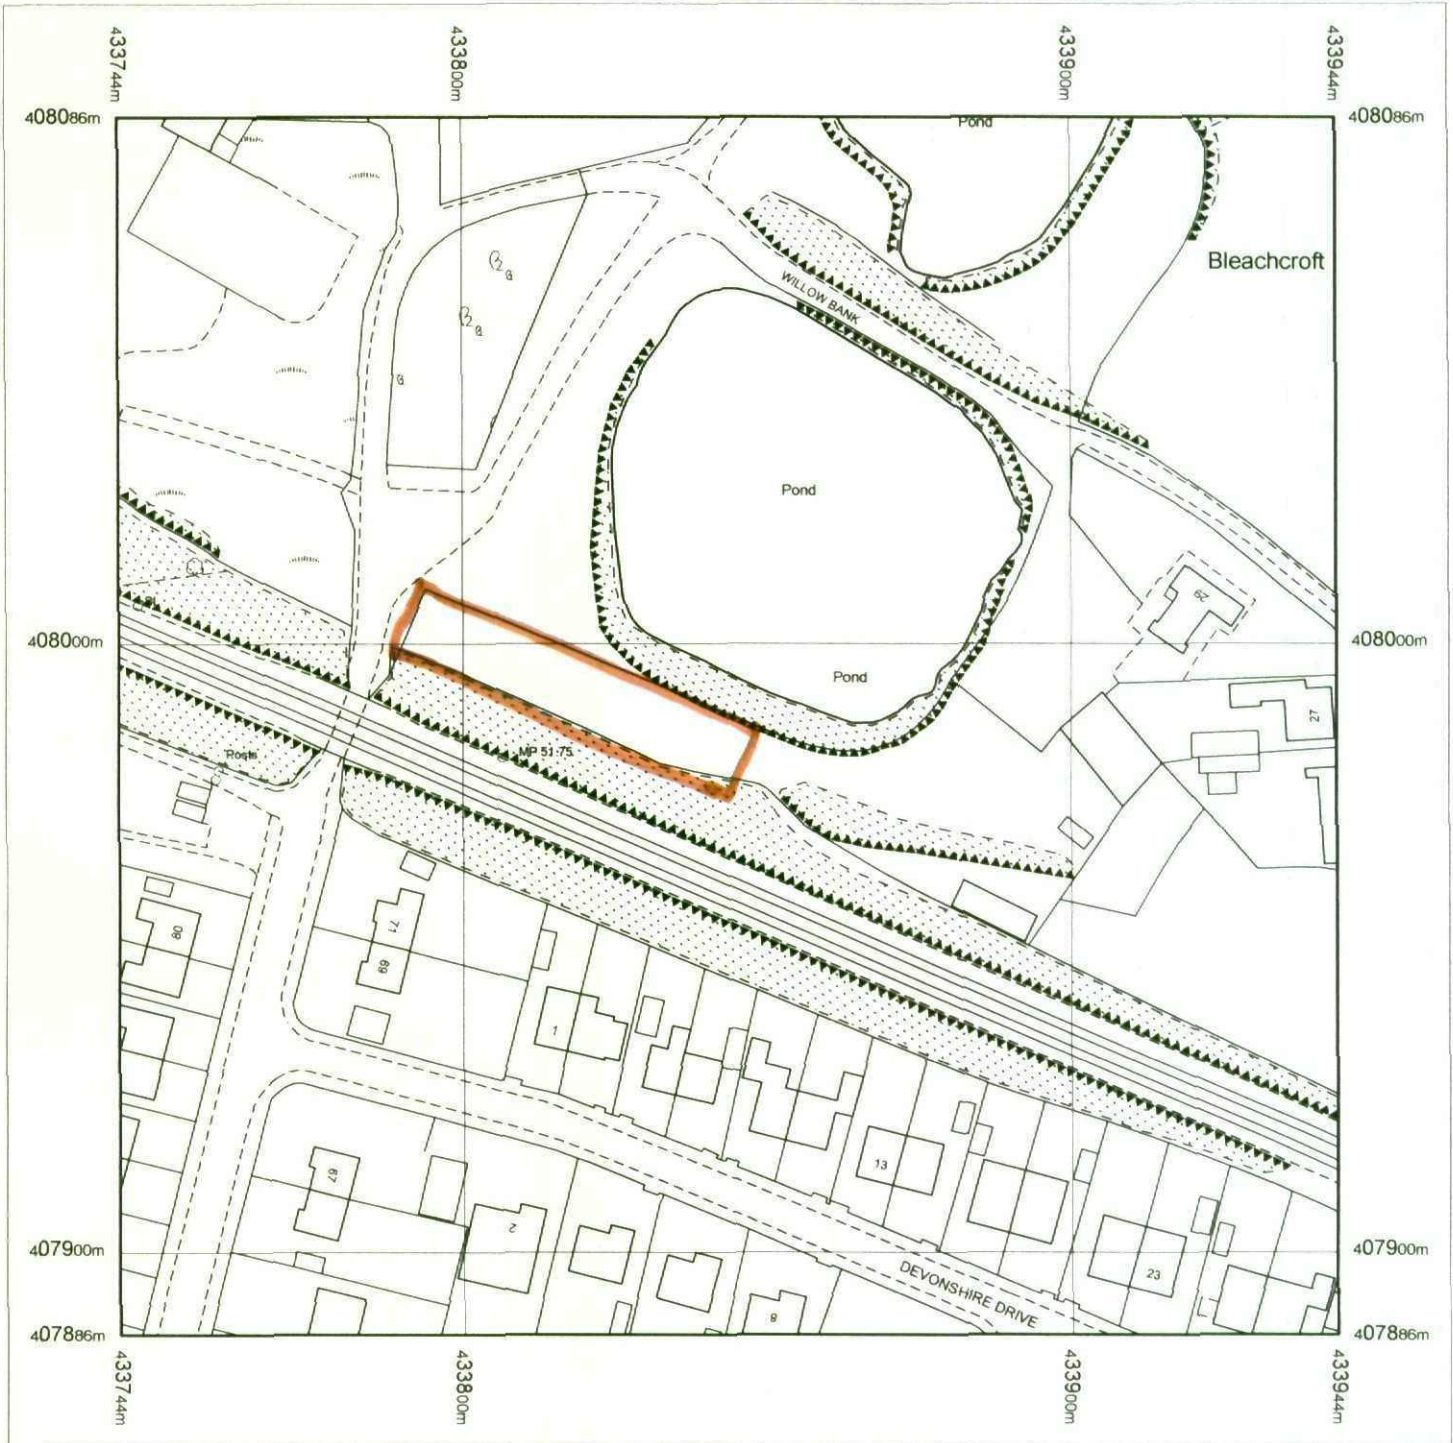


Produced 28.05.2010 from the Ordnance Survey National Geographic Database and incorporating surveyed revision available at this date. © Crown Copyright 2010.

Reproduction in whole or part is prohibited without the prior permission of Ordnance Survey.


Ordnance Survey, the OS Symbol and OS Sitemap are registered trademarks of Ordnance Survey, the national mapping agency of Great Britain.

The representation of a road, track or path is no evidence of a right of way.

 


Supplied by: **Latitude - Southampton**
Serial number: 03310500
Centre coordinates: 433843.5 407986.5


BLOCK PLAN: 1500.

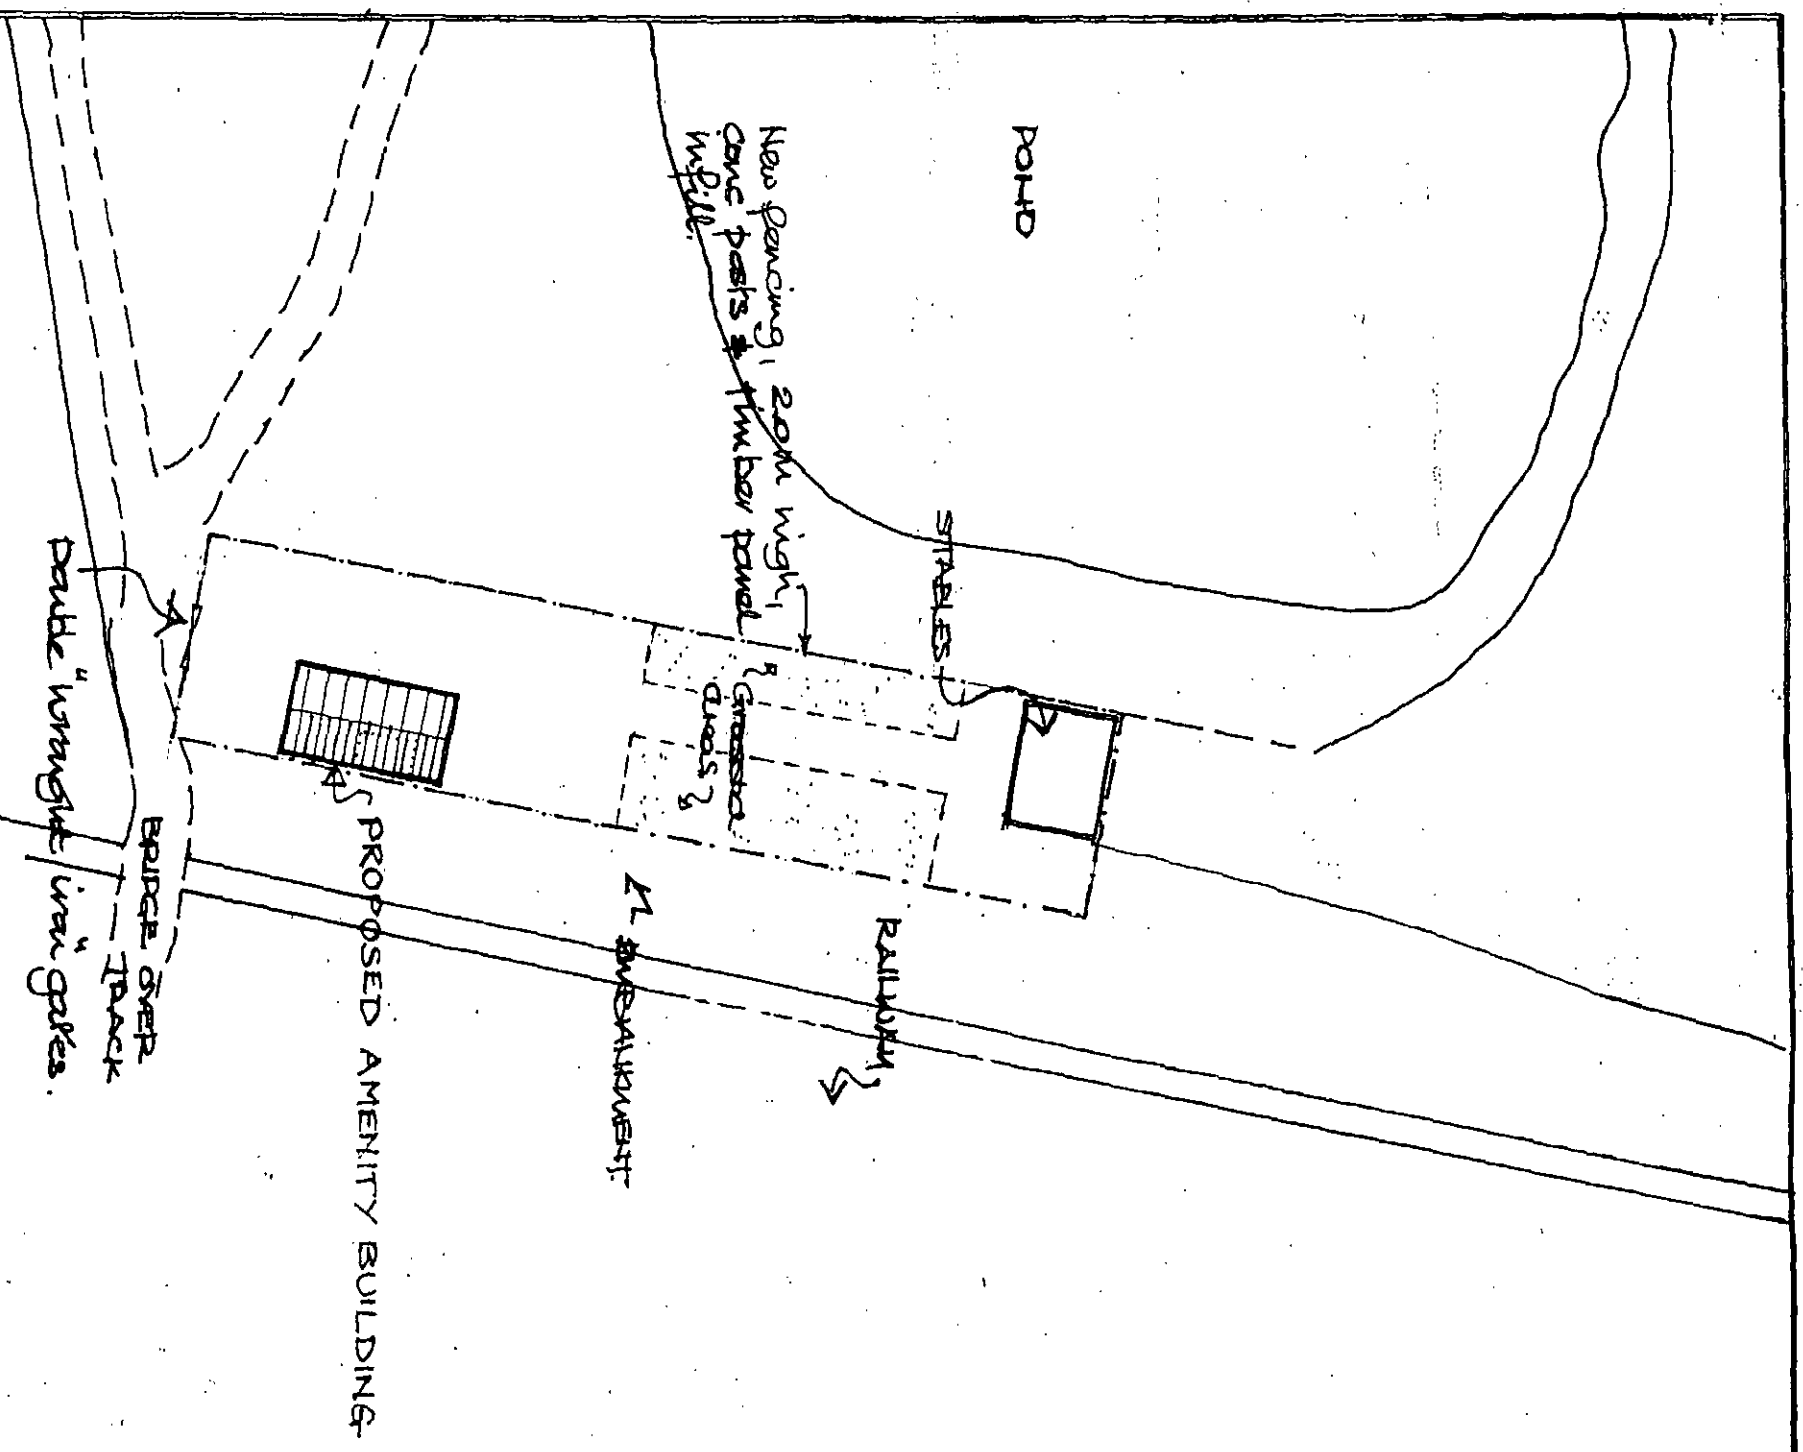


AMENITY BLOCK

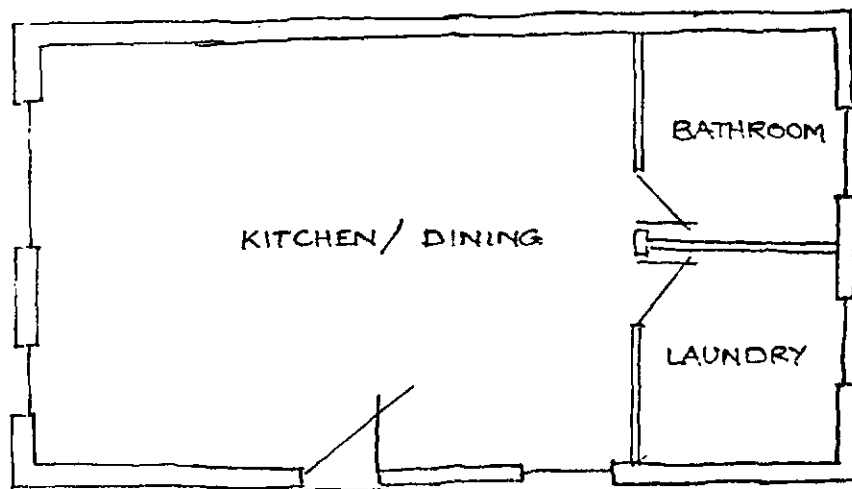

Floor Plan 1:100

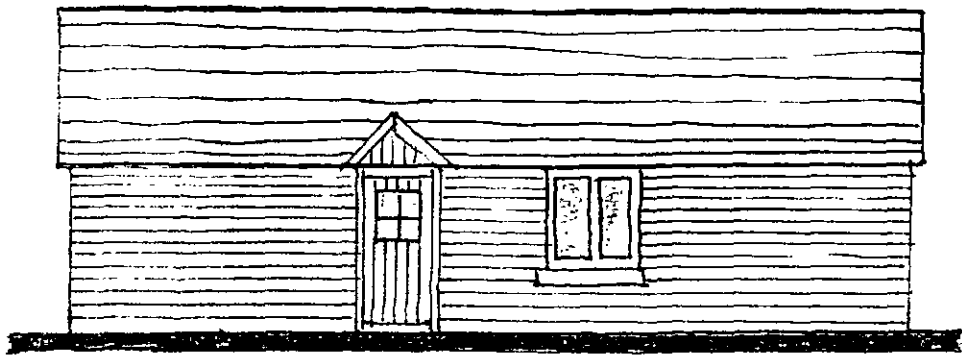


Front Elevation.

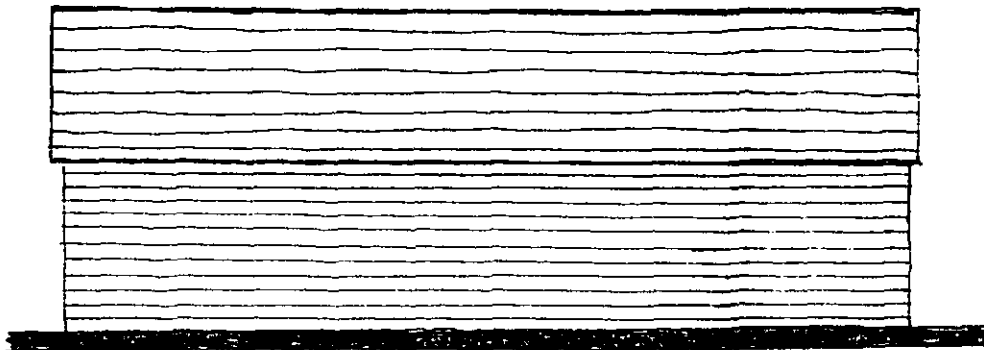


Rear Elevation.

Scale 1:100

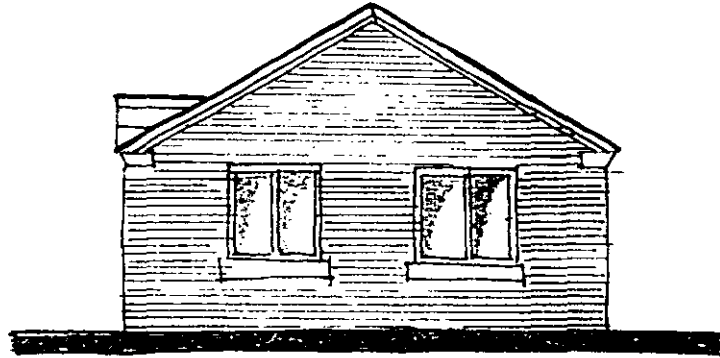

Side Elevation.

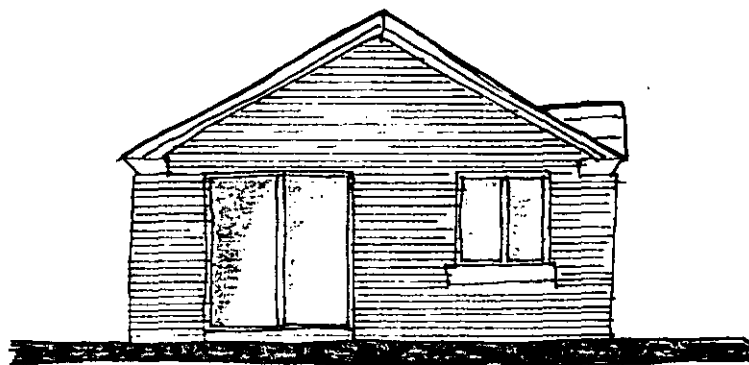

Side Elevation.

Scale 1:100