


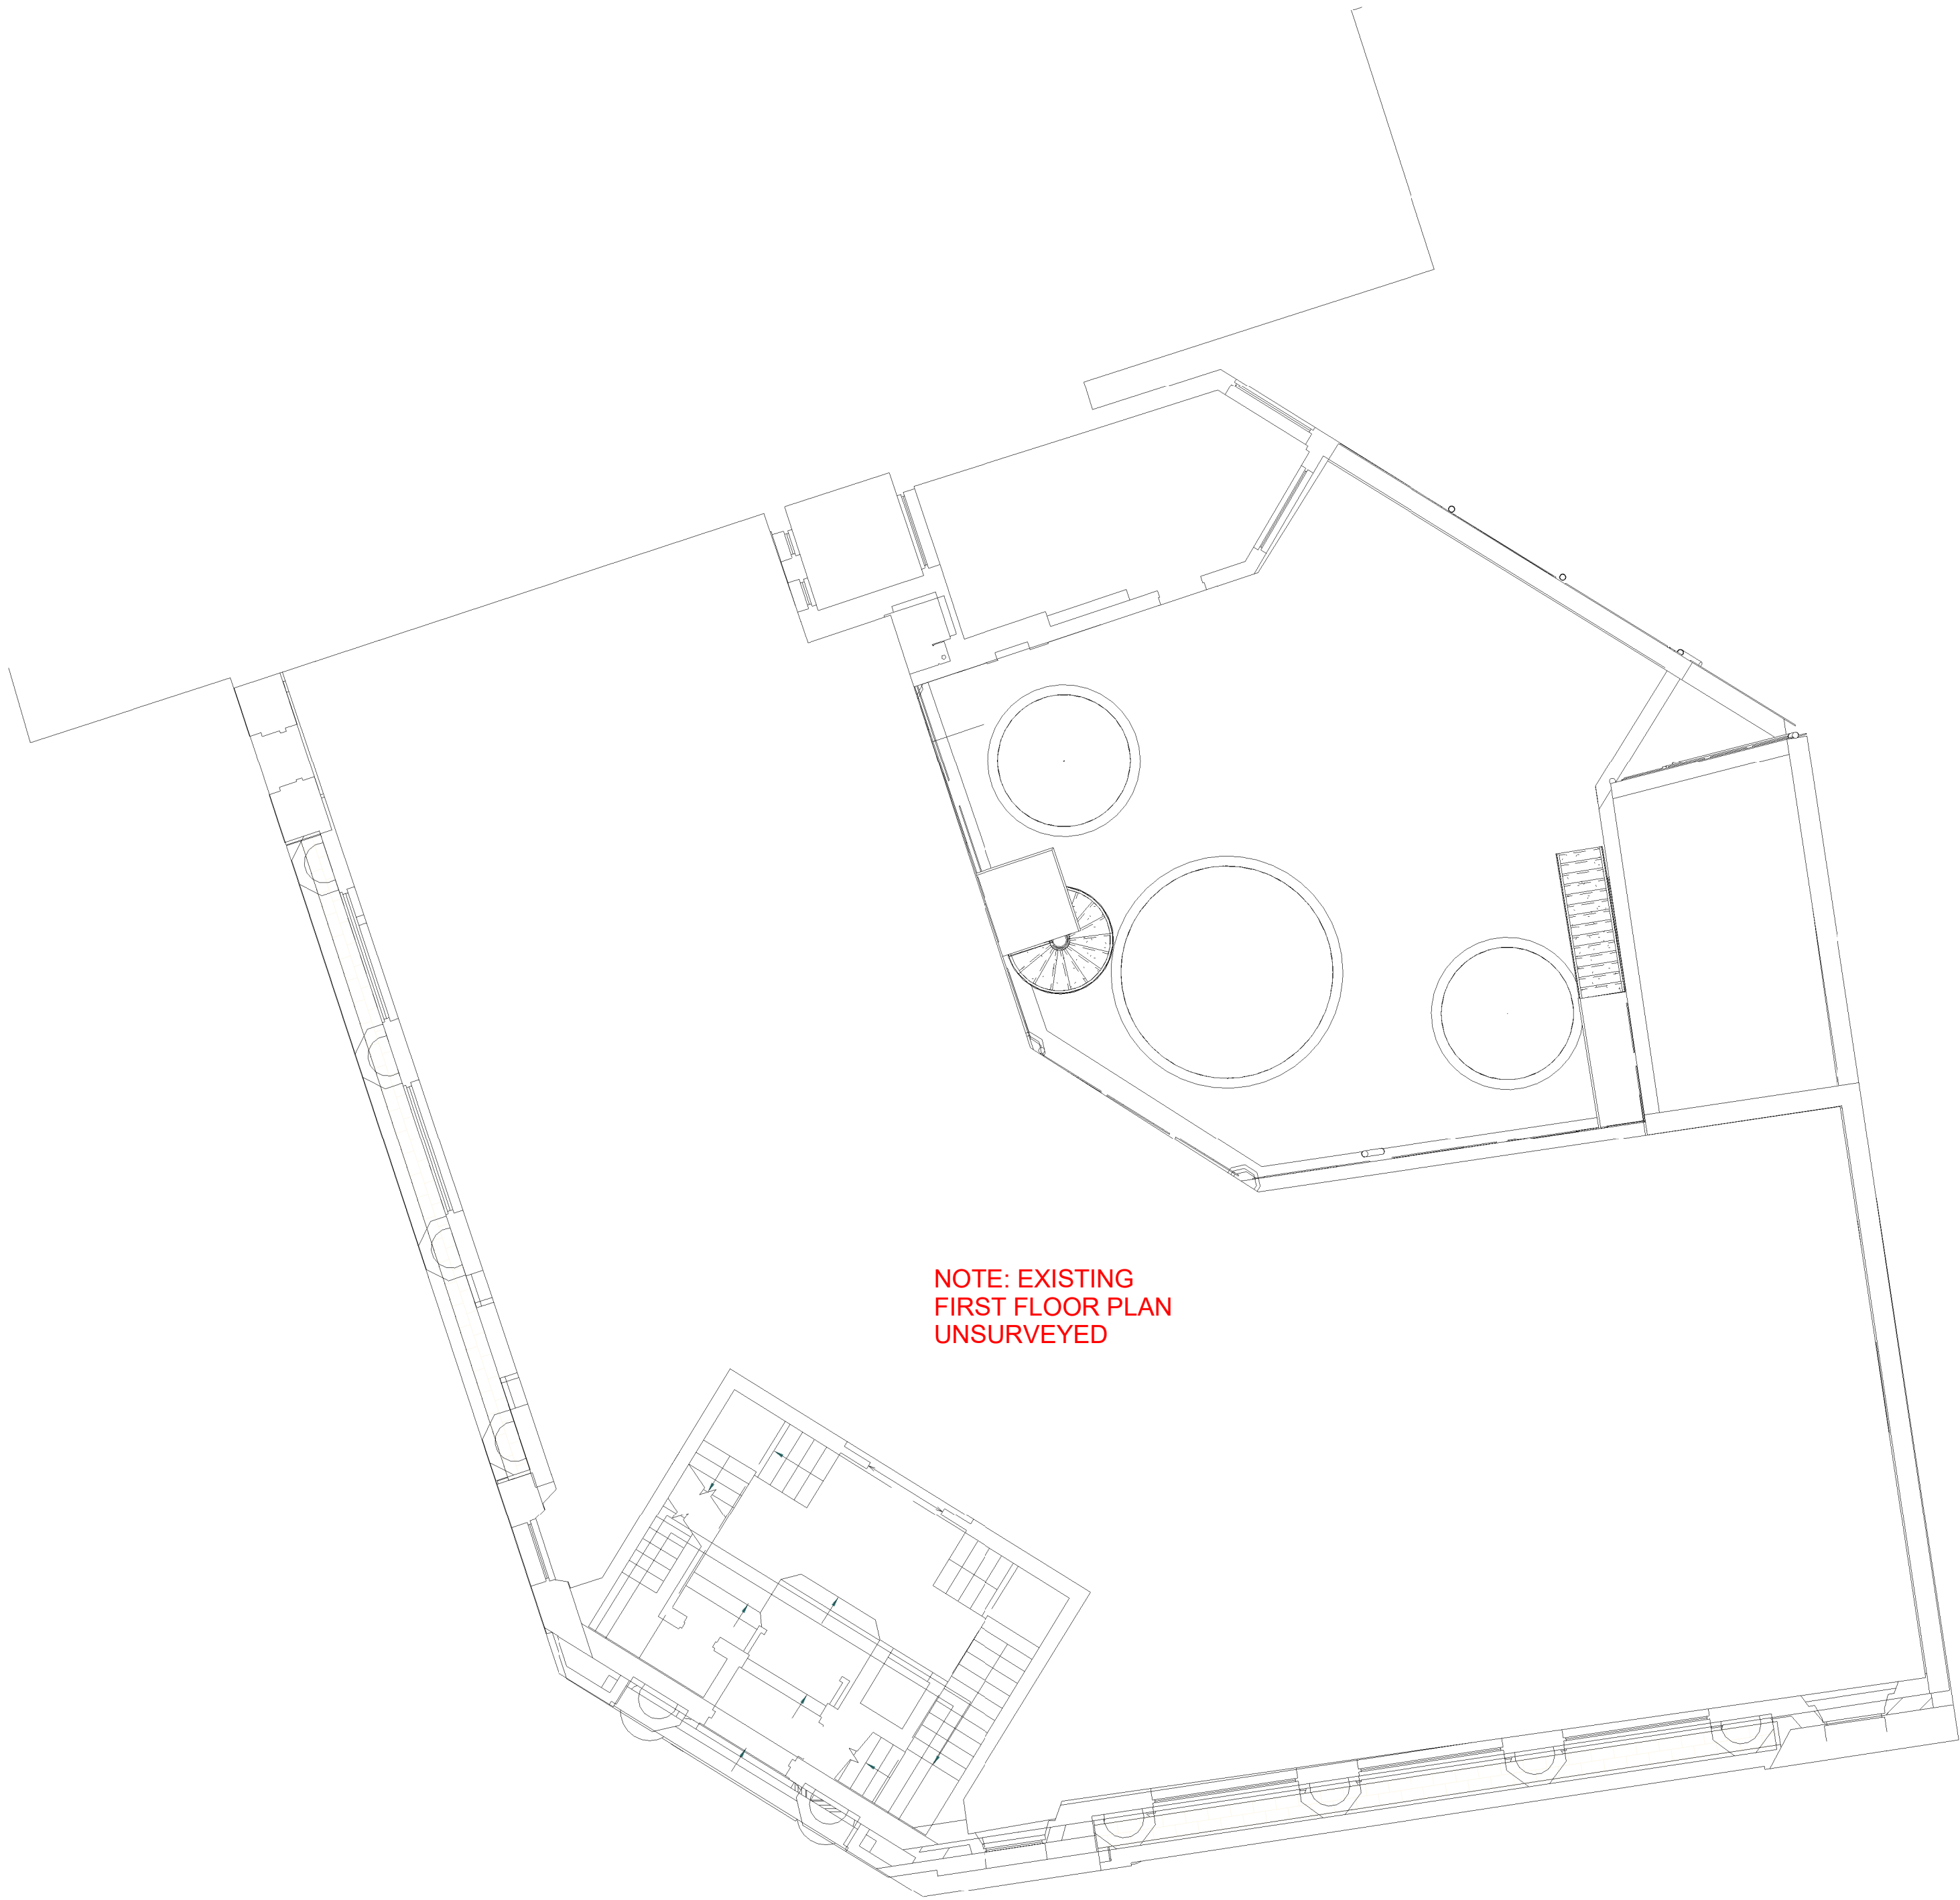

EXISTING FLOOR PLAN
Scale: 1 : 100

© The copyright in this drawing is vested in CodaStudios and no license or assignment of any kind has been, or is, granted to any third party whether by provision of copies or originals or otherwise unless agreed in writing.

DO NOT SCALE EXCEPT FOR THE PURPOSES OF PLANNING
The contractor shall check and verify all dimensions on site and report any discrepancies in writing to CodaStudios before proceeding work

FOR ELECTRONIC DATA ISSUE
Electronic Data / drawings are issued as "read only" and should not be interrogated for measurement except for the purposes of planning. All dimensions and levels should read, only from those values stated on the drawing. Coda Studios Ltd is not responsible for discrepancies caused by the overlay of other parties BIM/IFC models. These are overlaid purely as reference.

Revision	Date	Drawn	Checked
----------	------	-------	---------

NOTE: EXISTING INFORMATION
TAKEN FROM SURVEY
INFORMATION RECEIVED ON
05/08/22

THIS DRAWING MUST BE READ IN CONJUNCTION WITH THE FOLLOWING SERIES			
00 FEASIBILITY	01 EXISTING SITE	02 EXISTING PLANS	03 EXISTING ELEVATIONS
04 EXISTING SECTIONS	05 PROPOSED SITE	06 PROPOSED PLANS	07 PROPOSED ELEVATIONS
08 PROPOSED SECTIONS	09 PLANNING DETAILS	10 DEMOLITION	11 FIRE STRATEGY
12 SETTING OUT	13 APARTMENT SETTING OUT	14 WALL AND PARTITION TYPES	15 FLOOR AND ROOF TYPES
16 GROUND WORKS DETAIL	17 SUPERSTRUCTURE DETAILS	18 MASONRY	19 INTERNAL DETAILS
20 LIFT AND STAIRS	21 ROOF DETAILS	22 WINDOW PACKAGE	23 DOOR PACKAGE
24 METAL WORK	25 FACADES	26 EXTERNALS PACKAGE	27 BATHROOM PACKAGE
28 KITCHEN PACKAGE	29 WAYFINDING	30 COMMUNAL ELECTRICAL	31 PRIVATE ELECTRICAL
32 COMMUNAL FINISHES	33 PRIVATE FINISHES	34 COMMUNAL CEILINGS	35 PRIVATE CEILINGS
36 LEGAL PACKAGE	50 DOCUMENTS		

CODA
Architecture

CODA Studios Ltd., 151 Arundel St, Sheffield City Centre, Sheffield S1 2NU
T: 0114 279 6003 E: information@codastudios.co.uk

Client
Noble Design & Build

Project
Permanent Building

Drawn
RL

Checked
JC

Date
08/02/24

Scale @ A1
1 : 100

Title
EXISTING PLANS

Suitability Code
A1

Purpose for issue
PLANNING

Drawing No
3164 - CDA - 00 - GF - DR - A - 0422

Project
Originator
Volume
Level
Type
Role
Number

Revision: