



Drawing No.	Rev No.
MMM001 -004	A

DO NOT SCALE: Contractor to check all dimensions and report any omissions or errors

NOTES

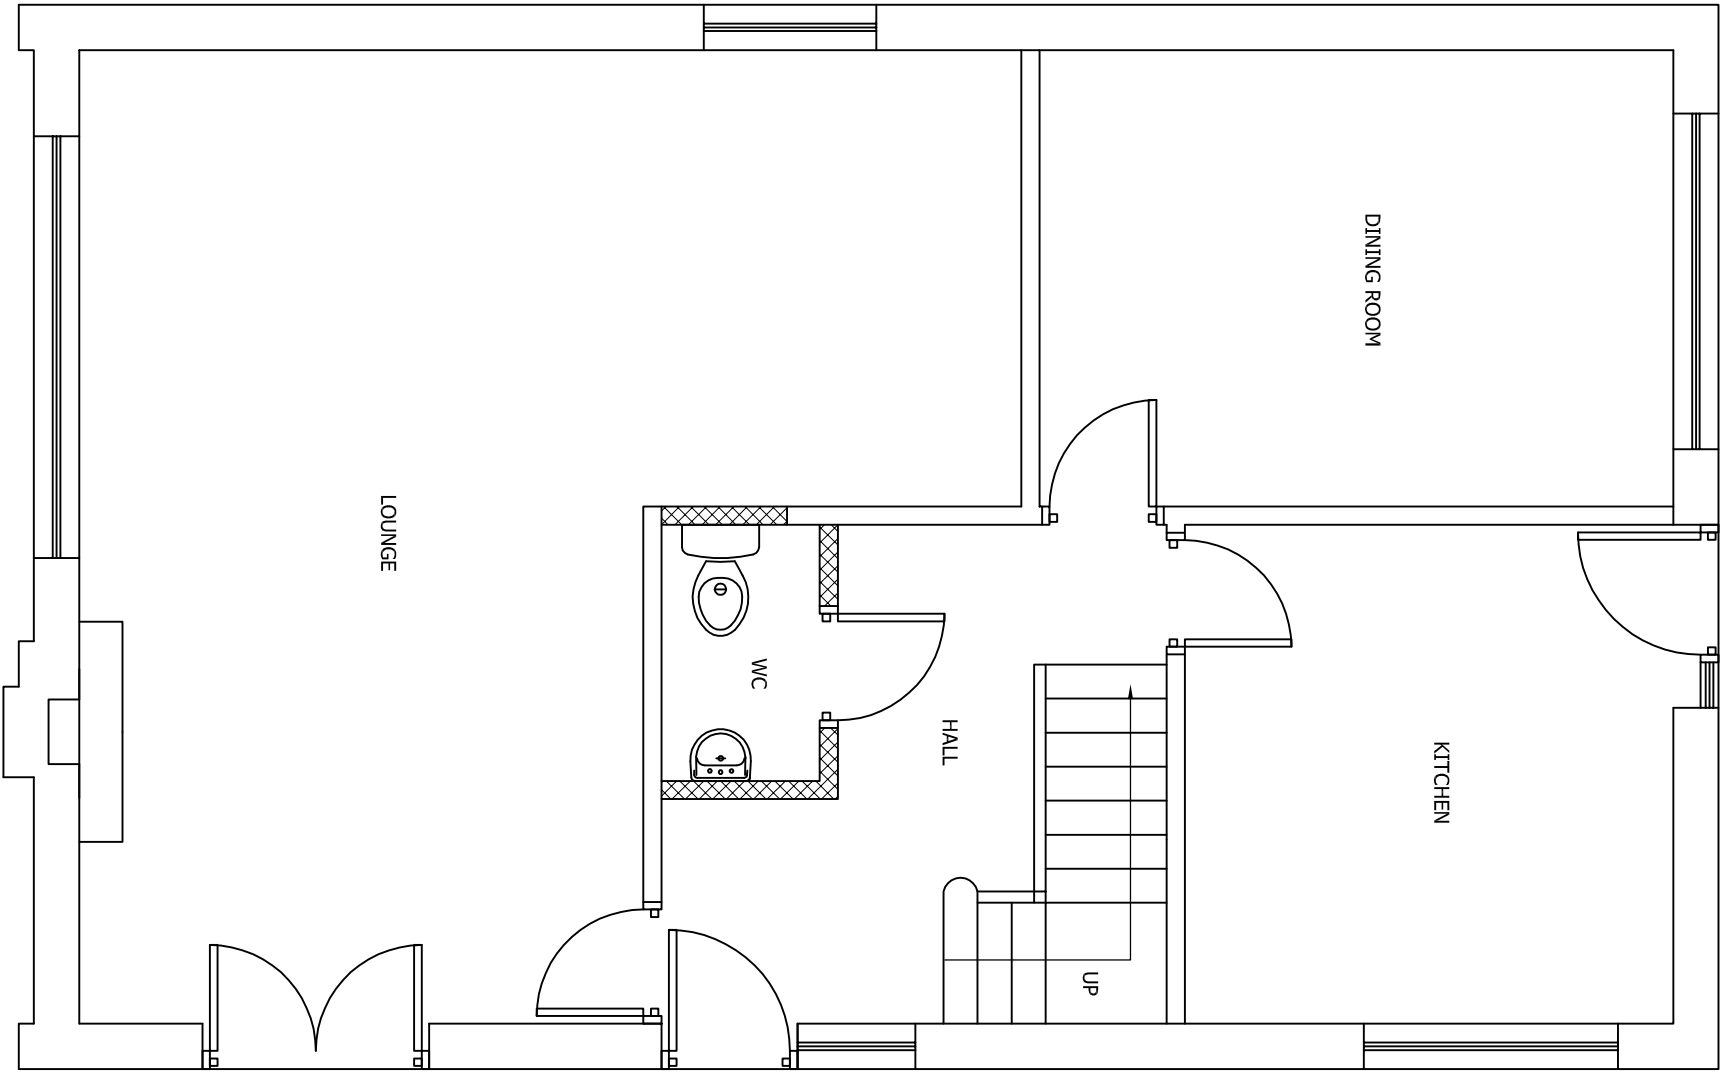

PROPOSED GROUND FLOOR PLAN
SCALE 1:50 AT A3

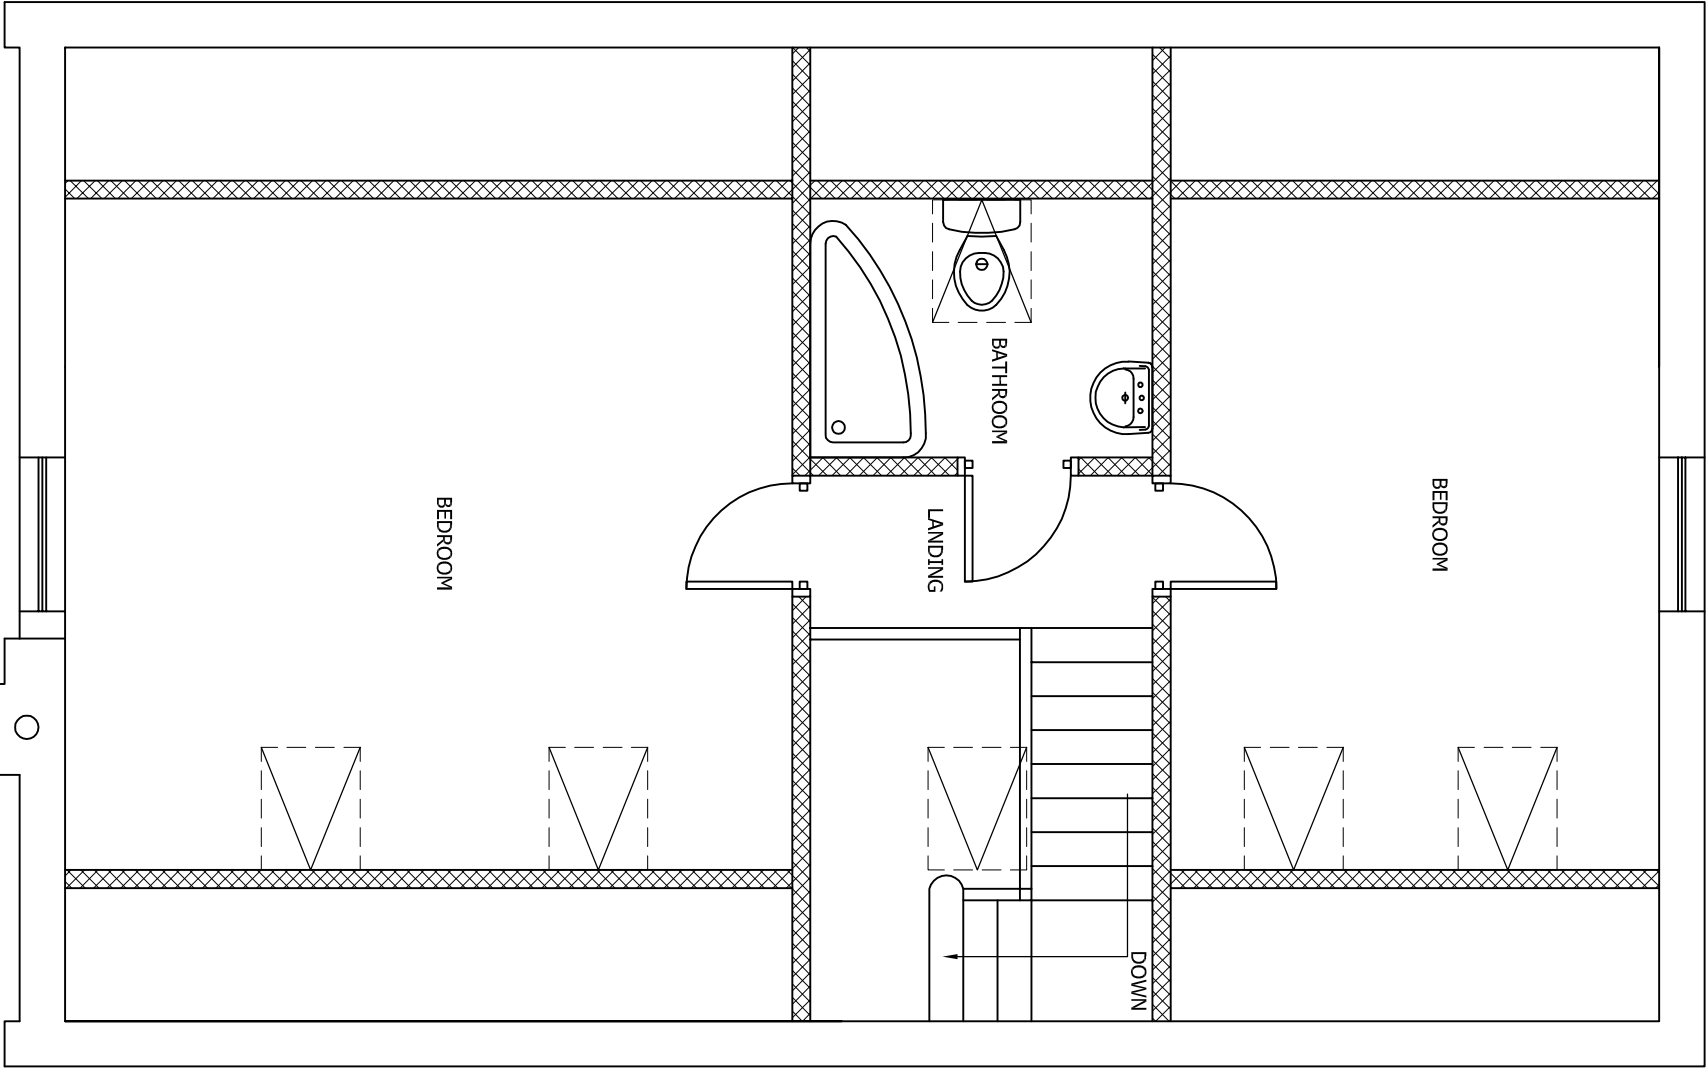

PROPOSED FIRST FLOOR PLAN
SCALE 1:50 AT A3

A	Height reduced	JRB	MM	MM	11/10/12
Rev	Description	By	Chk	App	Date

JRB DESIGNS Ltd
1 Saville Road
Cudworth
Barnsley
S72 8LT
Tel: 01226 383542
Fax: 01226 380078
Mob: 07970 541192
Email: joine@jrbdesigns.co.uk

This drawing is copyright. © Jrbdesigns Ltd.

Client

MRS. MACK

Drawing Title

PROPOSED PLANS

Address

34 MILLHOUSE STREET
HOYLAND
BARNSELEY
S74 9LU

Project Title:

PROPOSED RAISING OF ROOF
WITH SIDE FACING DORMER

Purpose of Issue:

PLANNING

Drawing Status

FIRST ISSUE

Scale at A3 AS SHOWN	Drawn By JRB	Date 29/08/2012
	Checked By MM	Date 29/08/2012
Project No. MMM001	Approved By MM	Date 29/08/2012
	Drawing No. 004	Revision A
APPRAVAL ☐ INFORMATION ☐ TENDER ☐ CONTRACT ☐ CONSTRUCTION ☐		

APPROVAL ☒ INFORMATION ☐ TENDER ☐ CONTRACT ☐ CONSTRUCTION ☐