


House Elevations

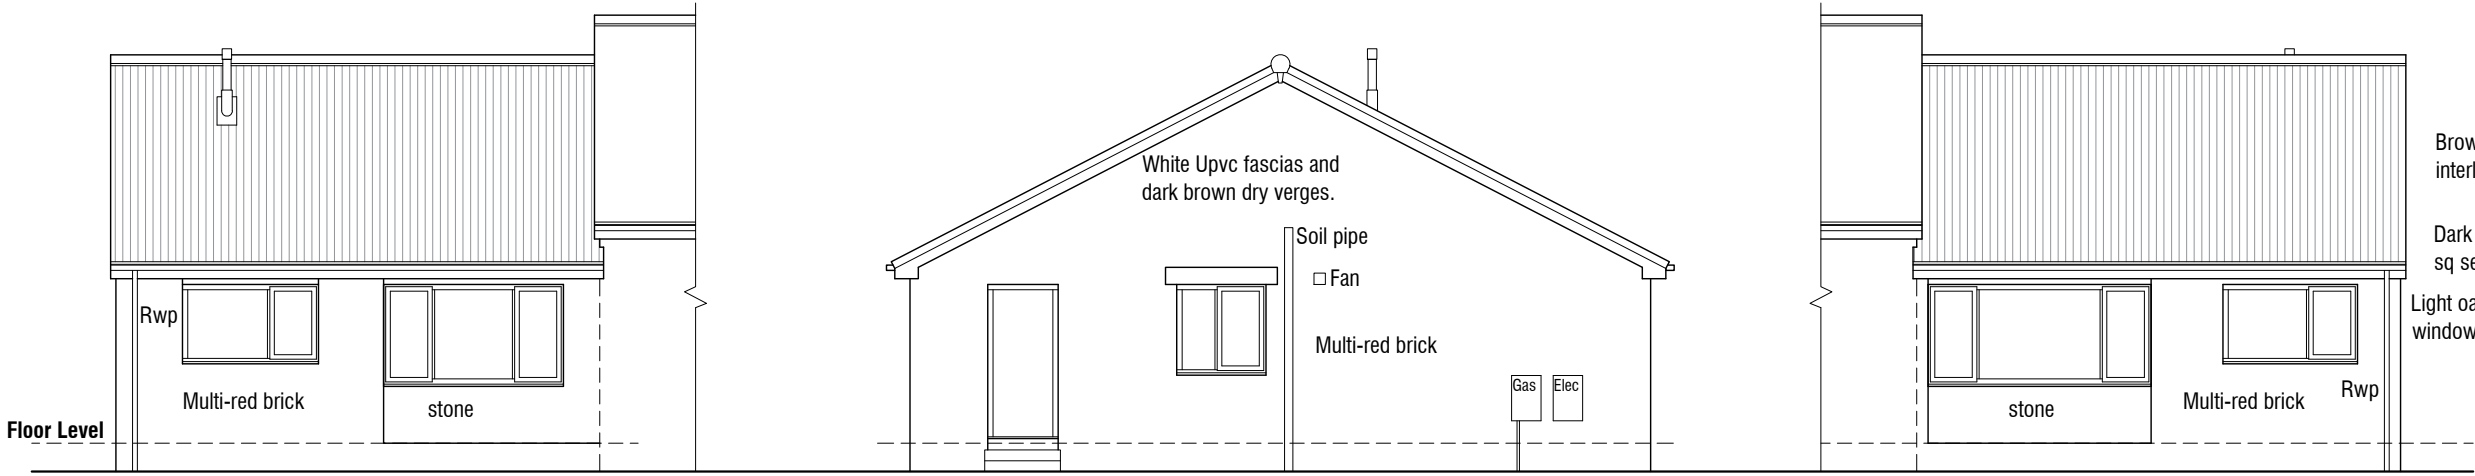


North Elevation 1:100

East Elevation 1:100

South Elevation 1:100


Garage Elevations

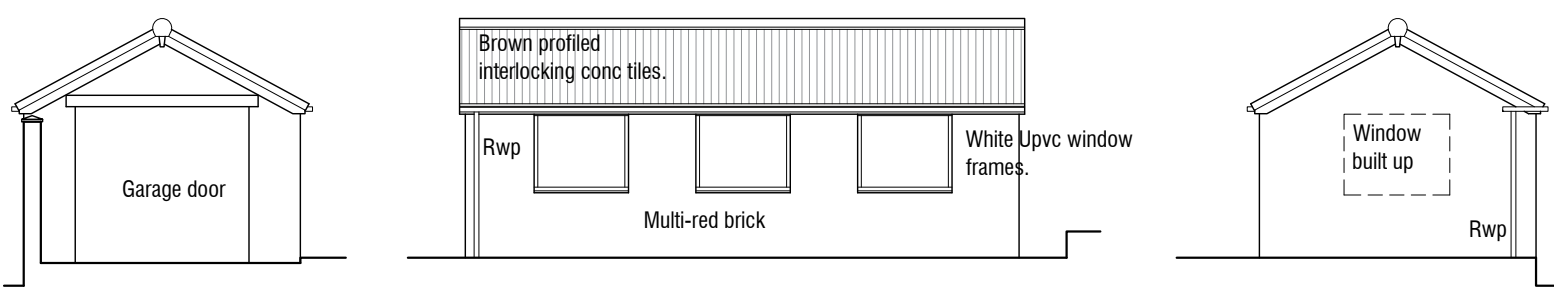


North Elev 1:100

West Elevation 1:100

South Elev 1:100

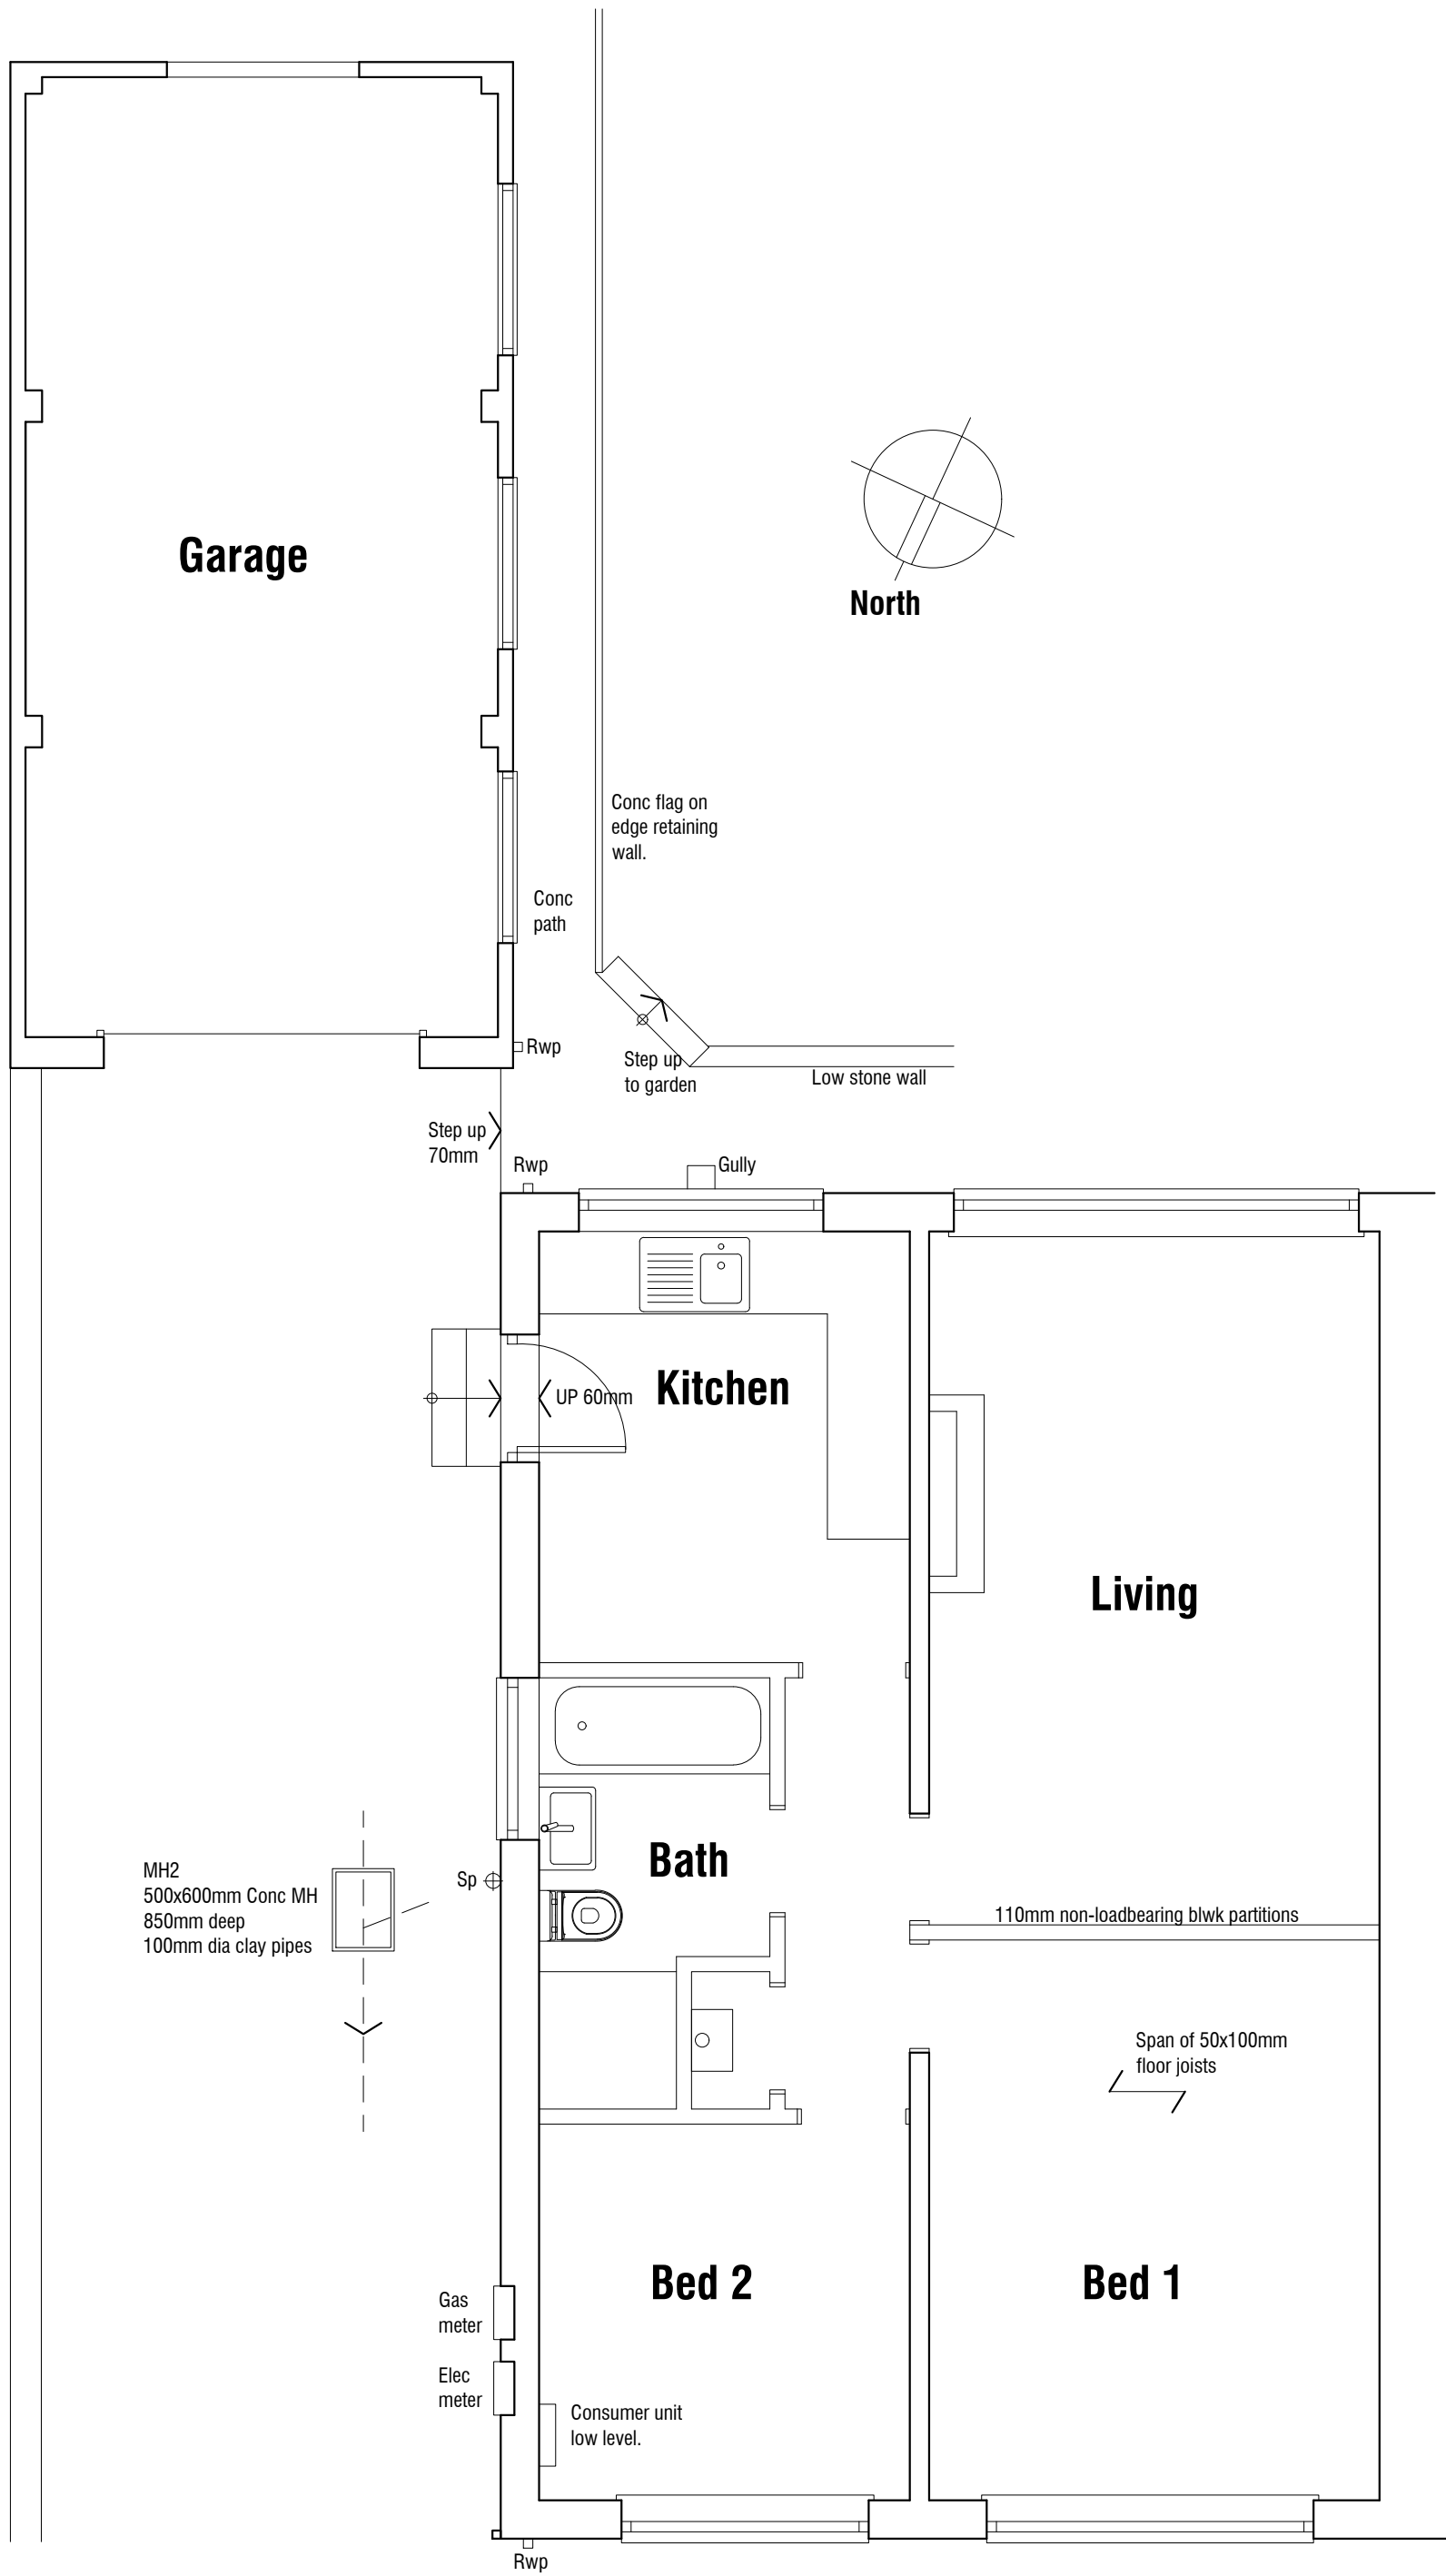

Plan 1:50

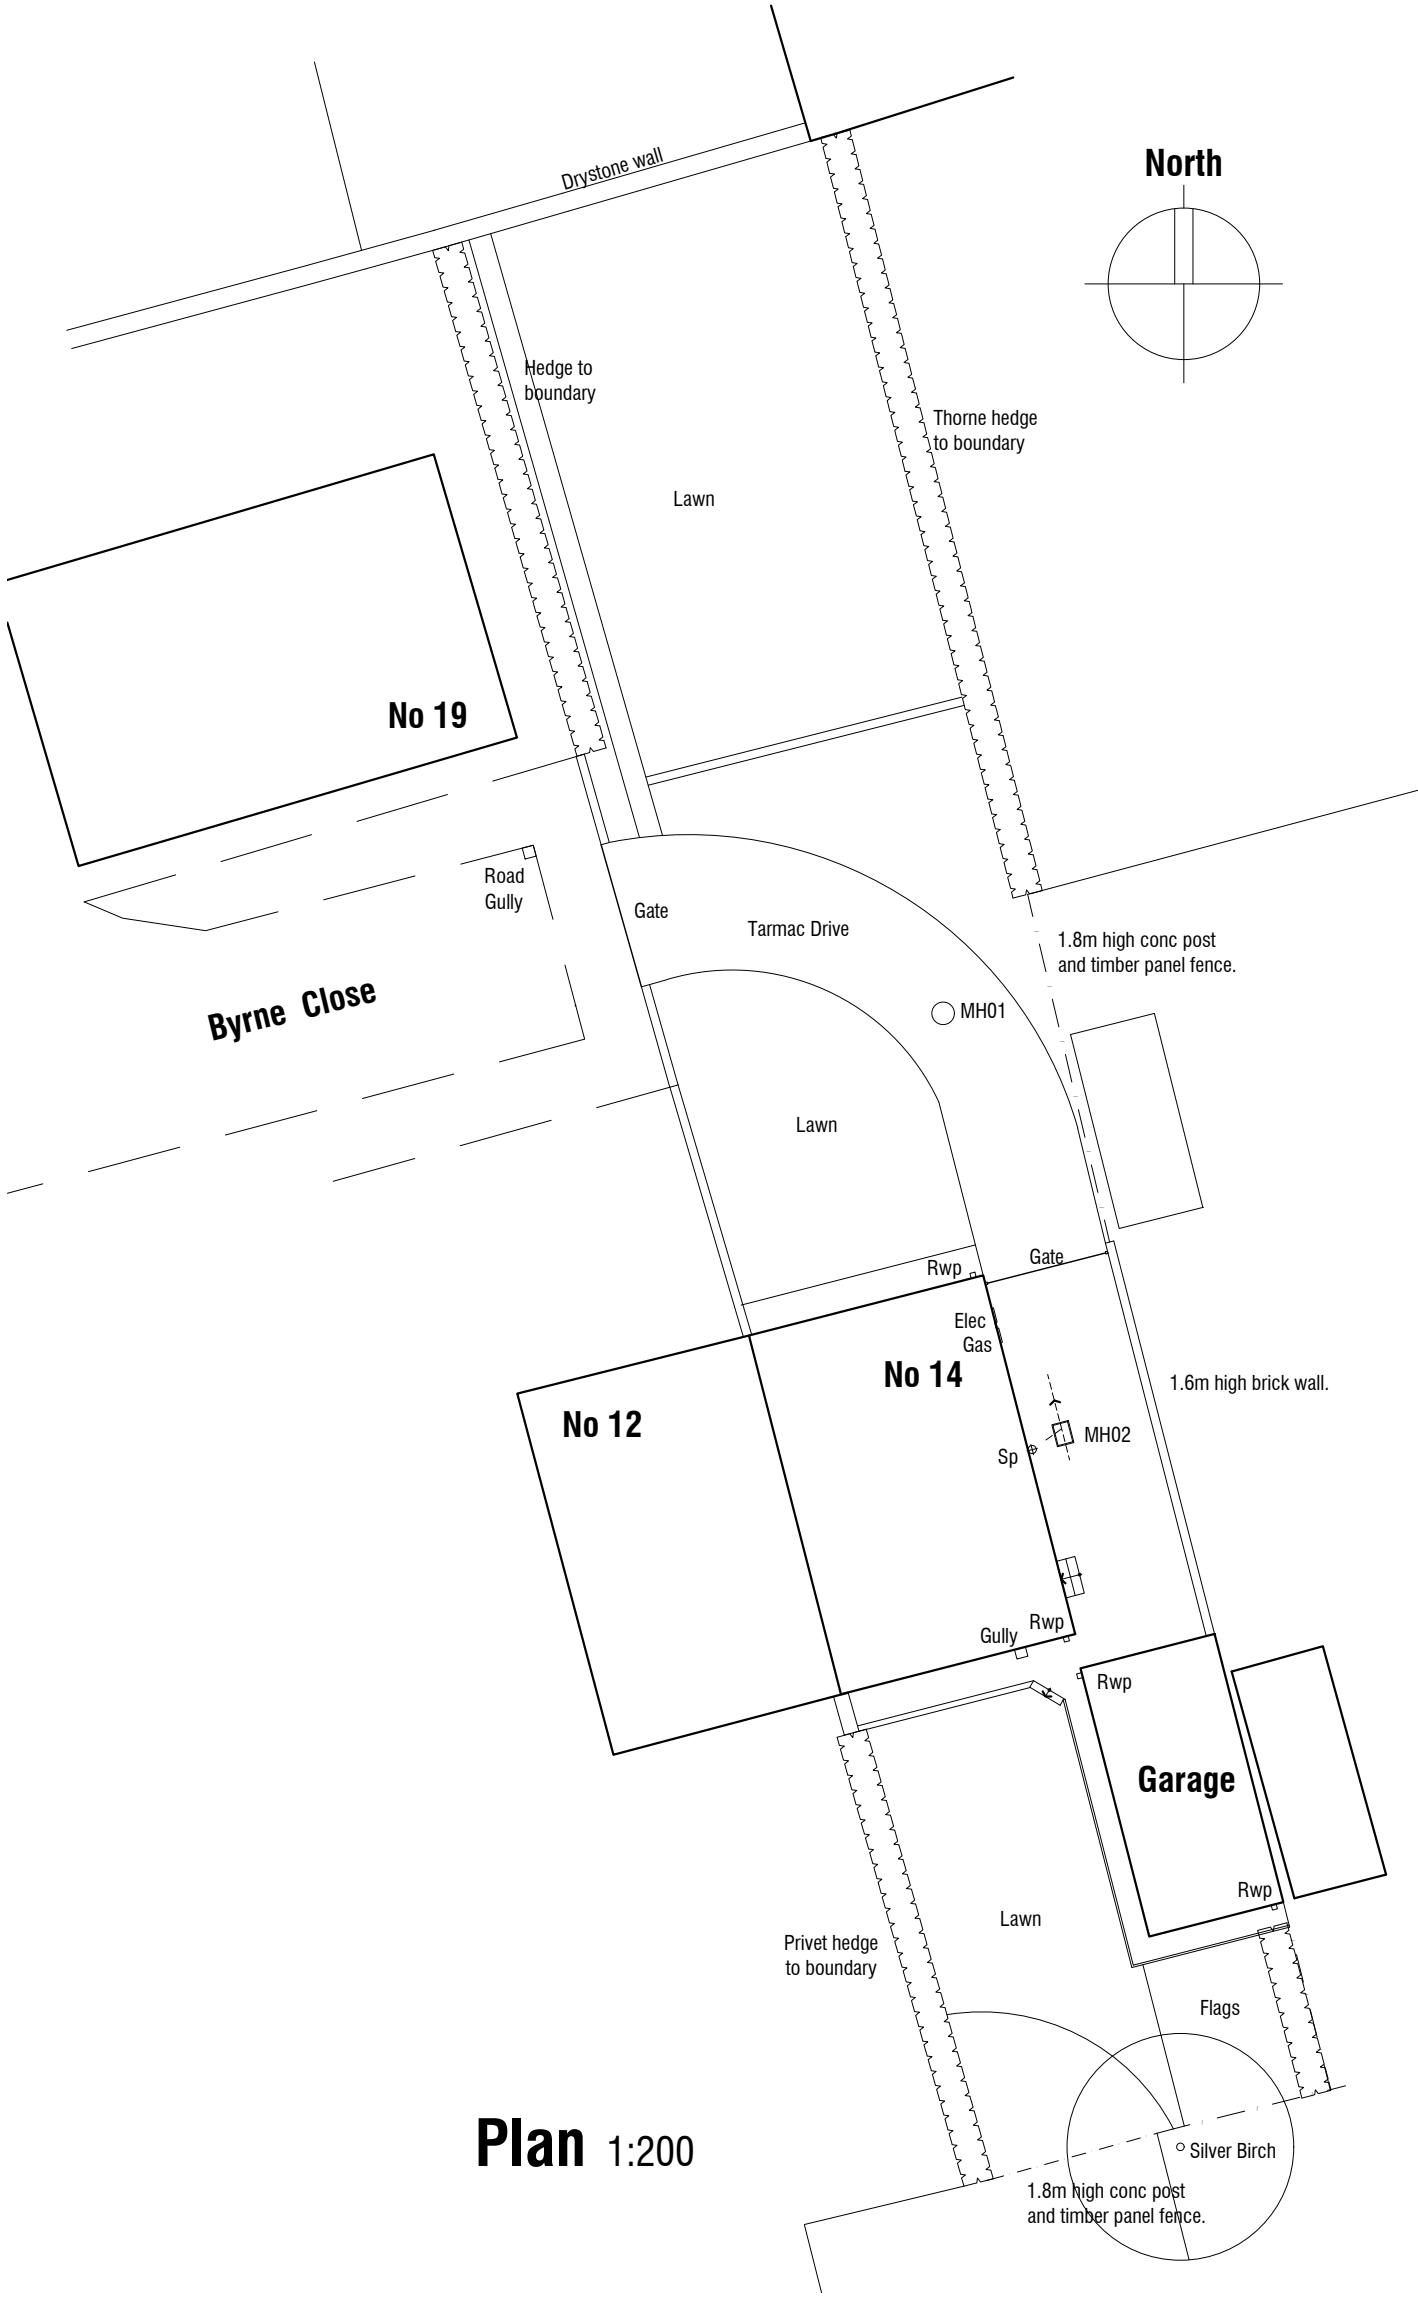

Plan 1:200

Rev A 02.10.26 - Add MH 02.

14 Byrne Close
Barugh Green
Barnsley
S75 1NS

SURVEY

PLANS & ELEVATIONS

mboothdesign

architectural design and building consultants

Fairfield House
Berneslai Close Barnsley
S70 2FL
Tel: 07881898300
E: mark@mboothdesign.co.uk

Scale	As shown @ A2	Drawn	MJB
Date	September 2026	Ref.	26.28
Dwg No.	S01	Rev.	A
0cm	2cm	4cm	6cm
Copyright mboothdesign. All dimensions in millimeters unless otherwise stated. Dimensions for setting out in existing buildings are to be checked and verified on site.			