



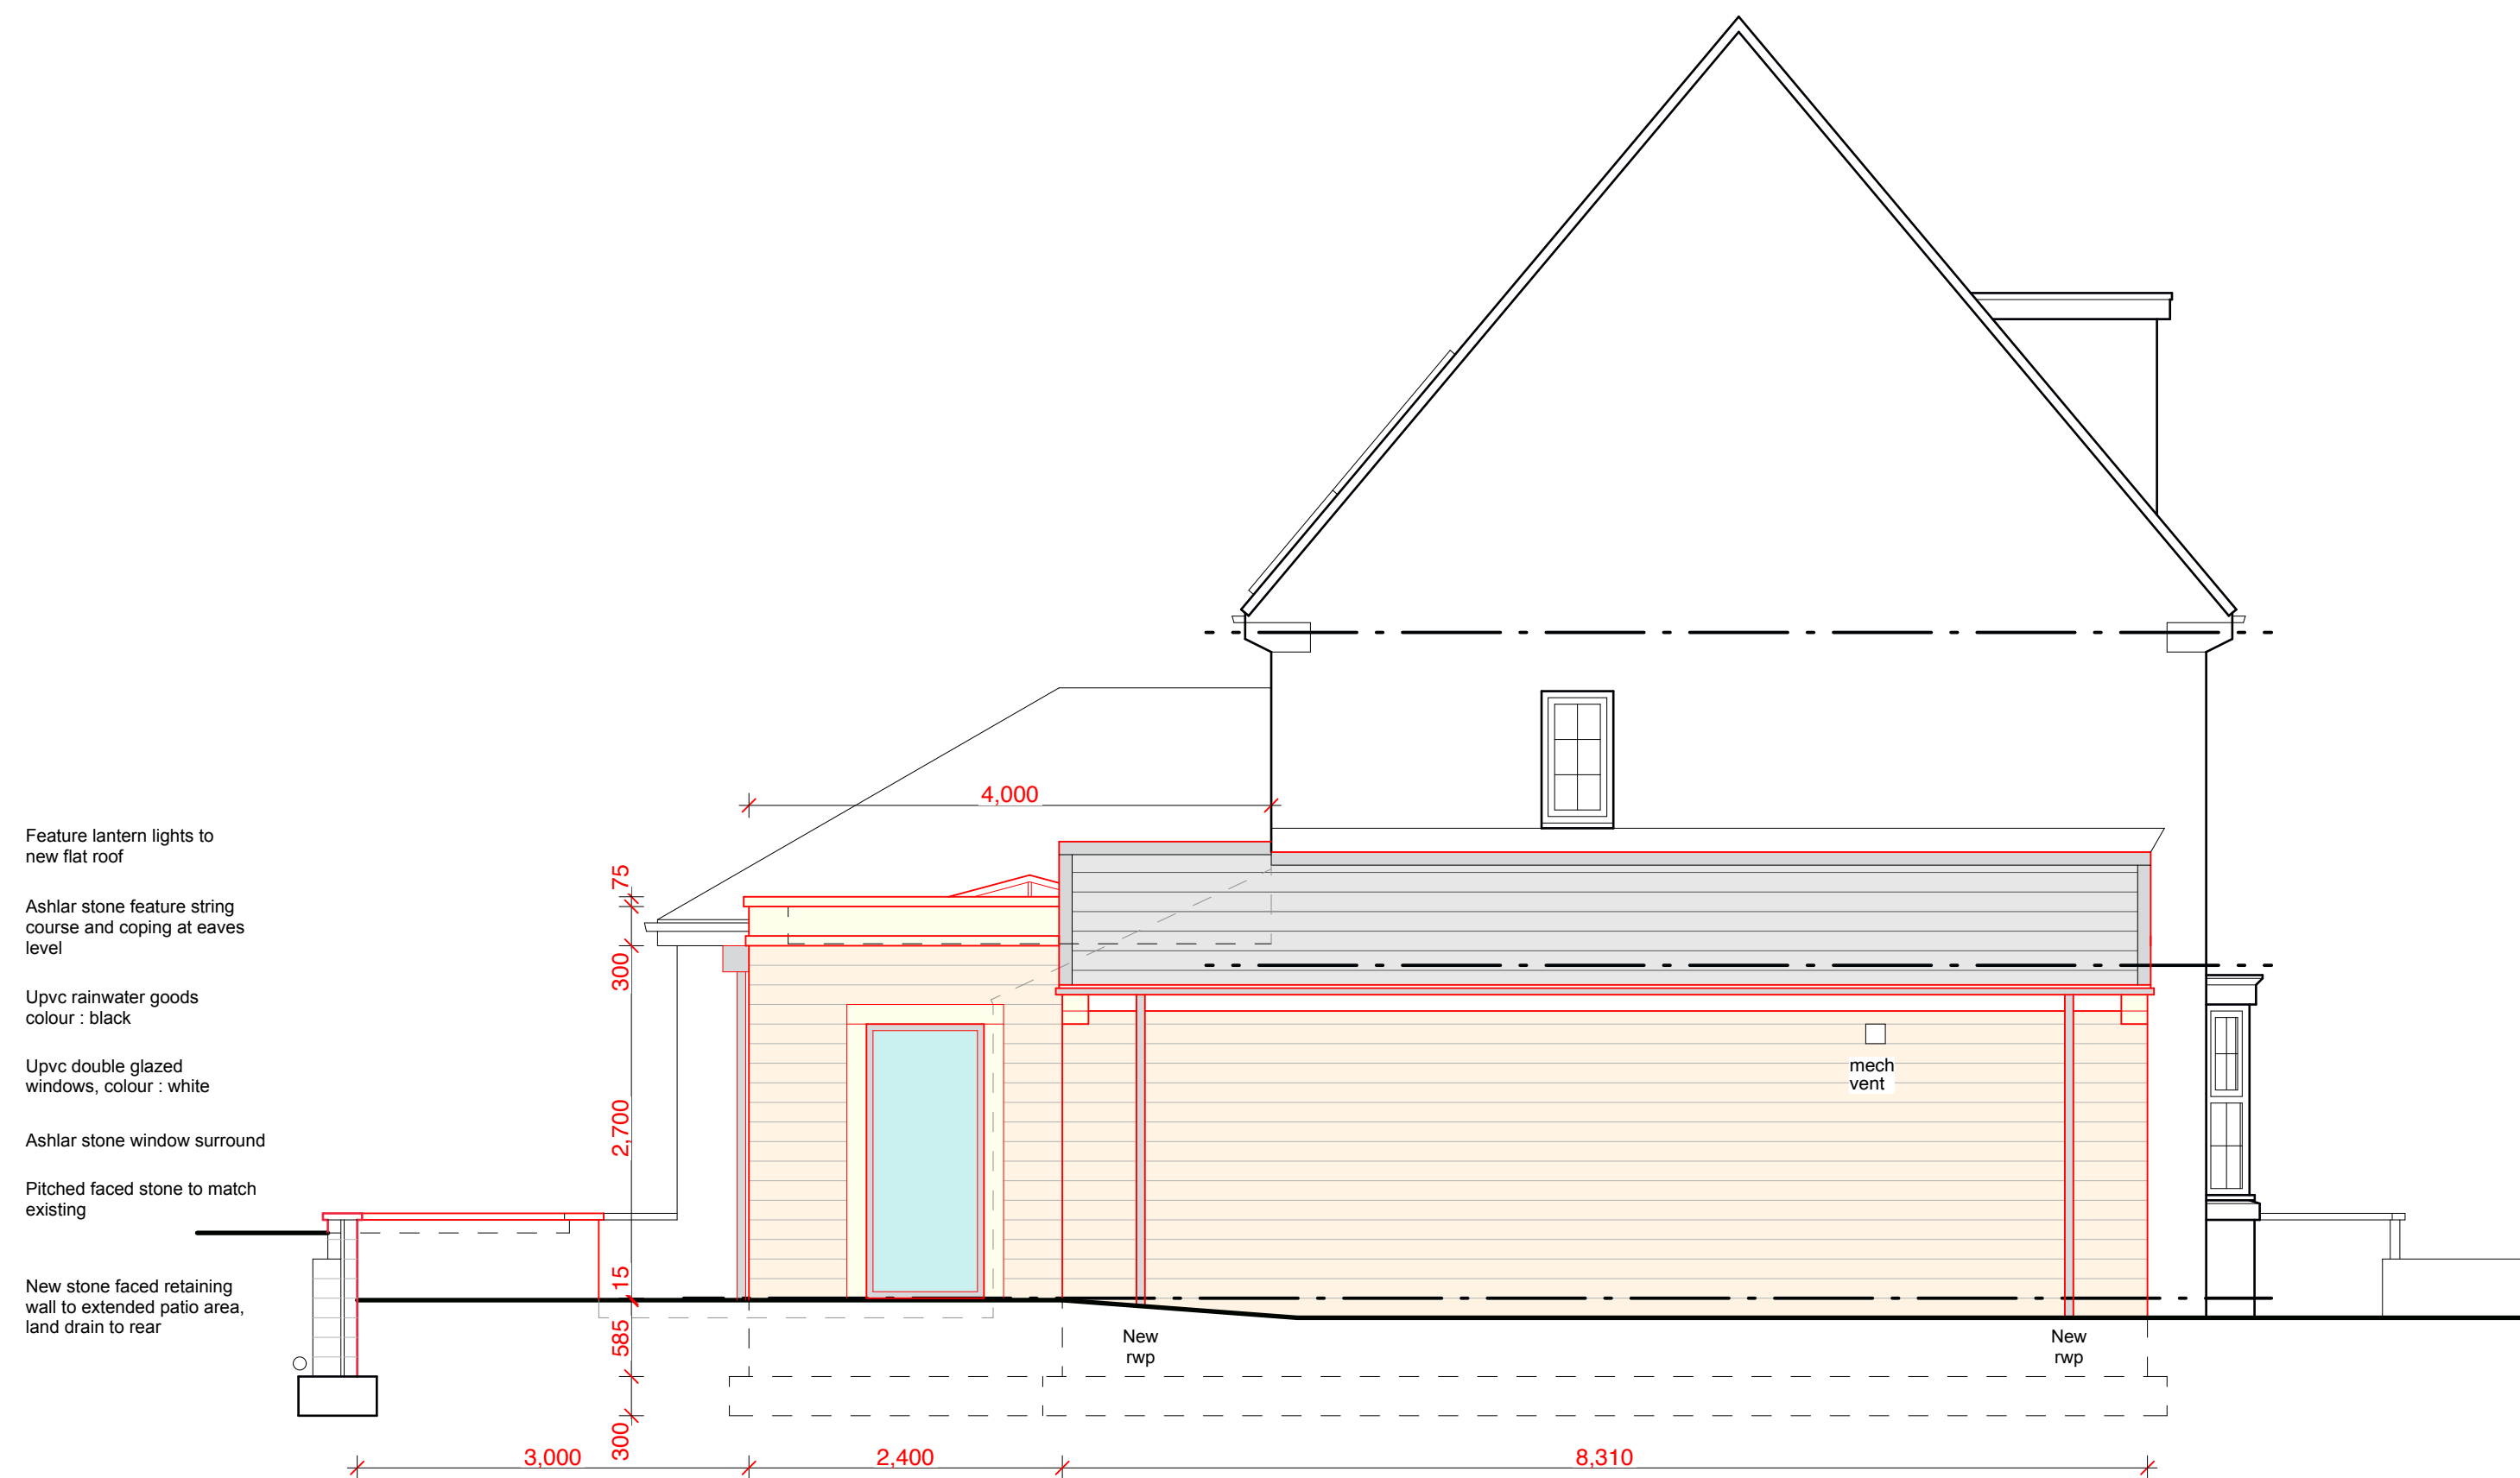


PROPOSED LH SIDE ELEVATION



PROPOSED FRONT ELEVATION

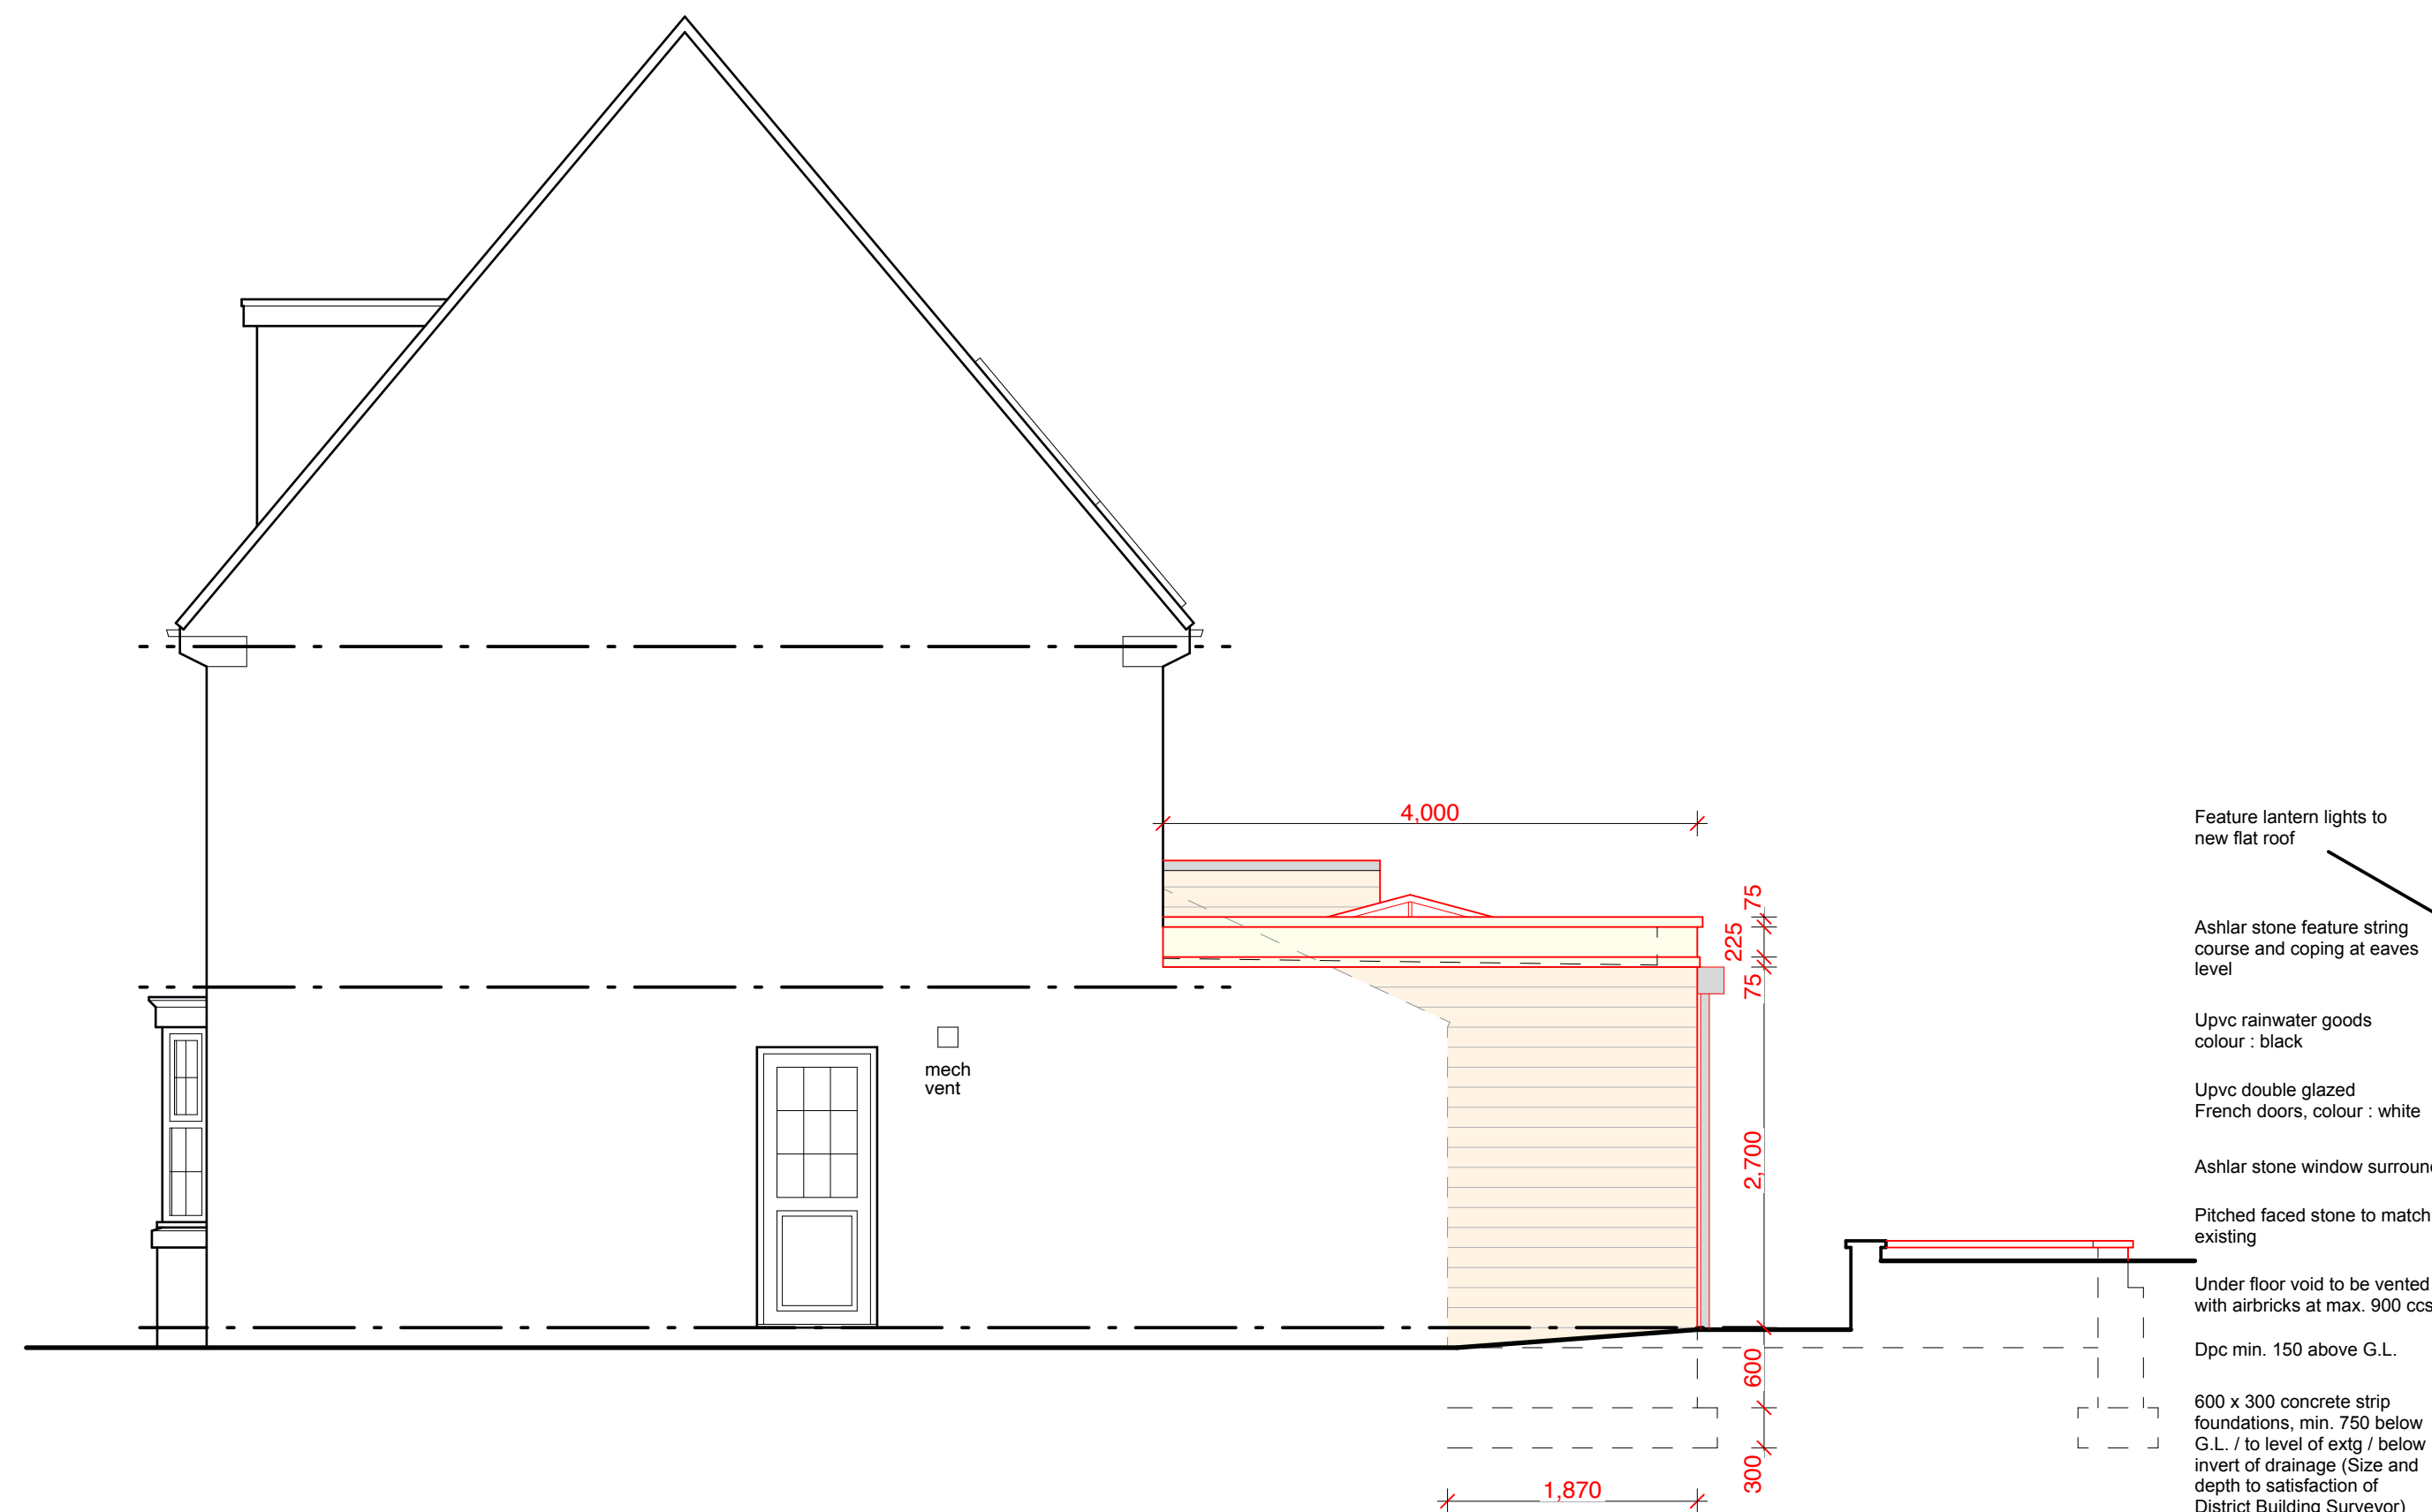

PROPOSED RH SIDE ELEVATION

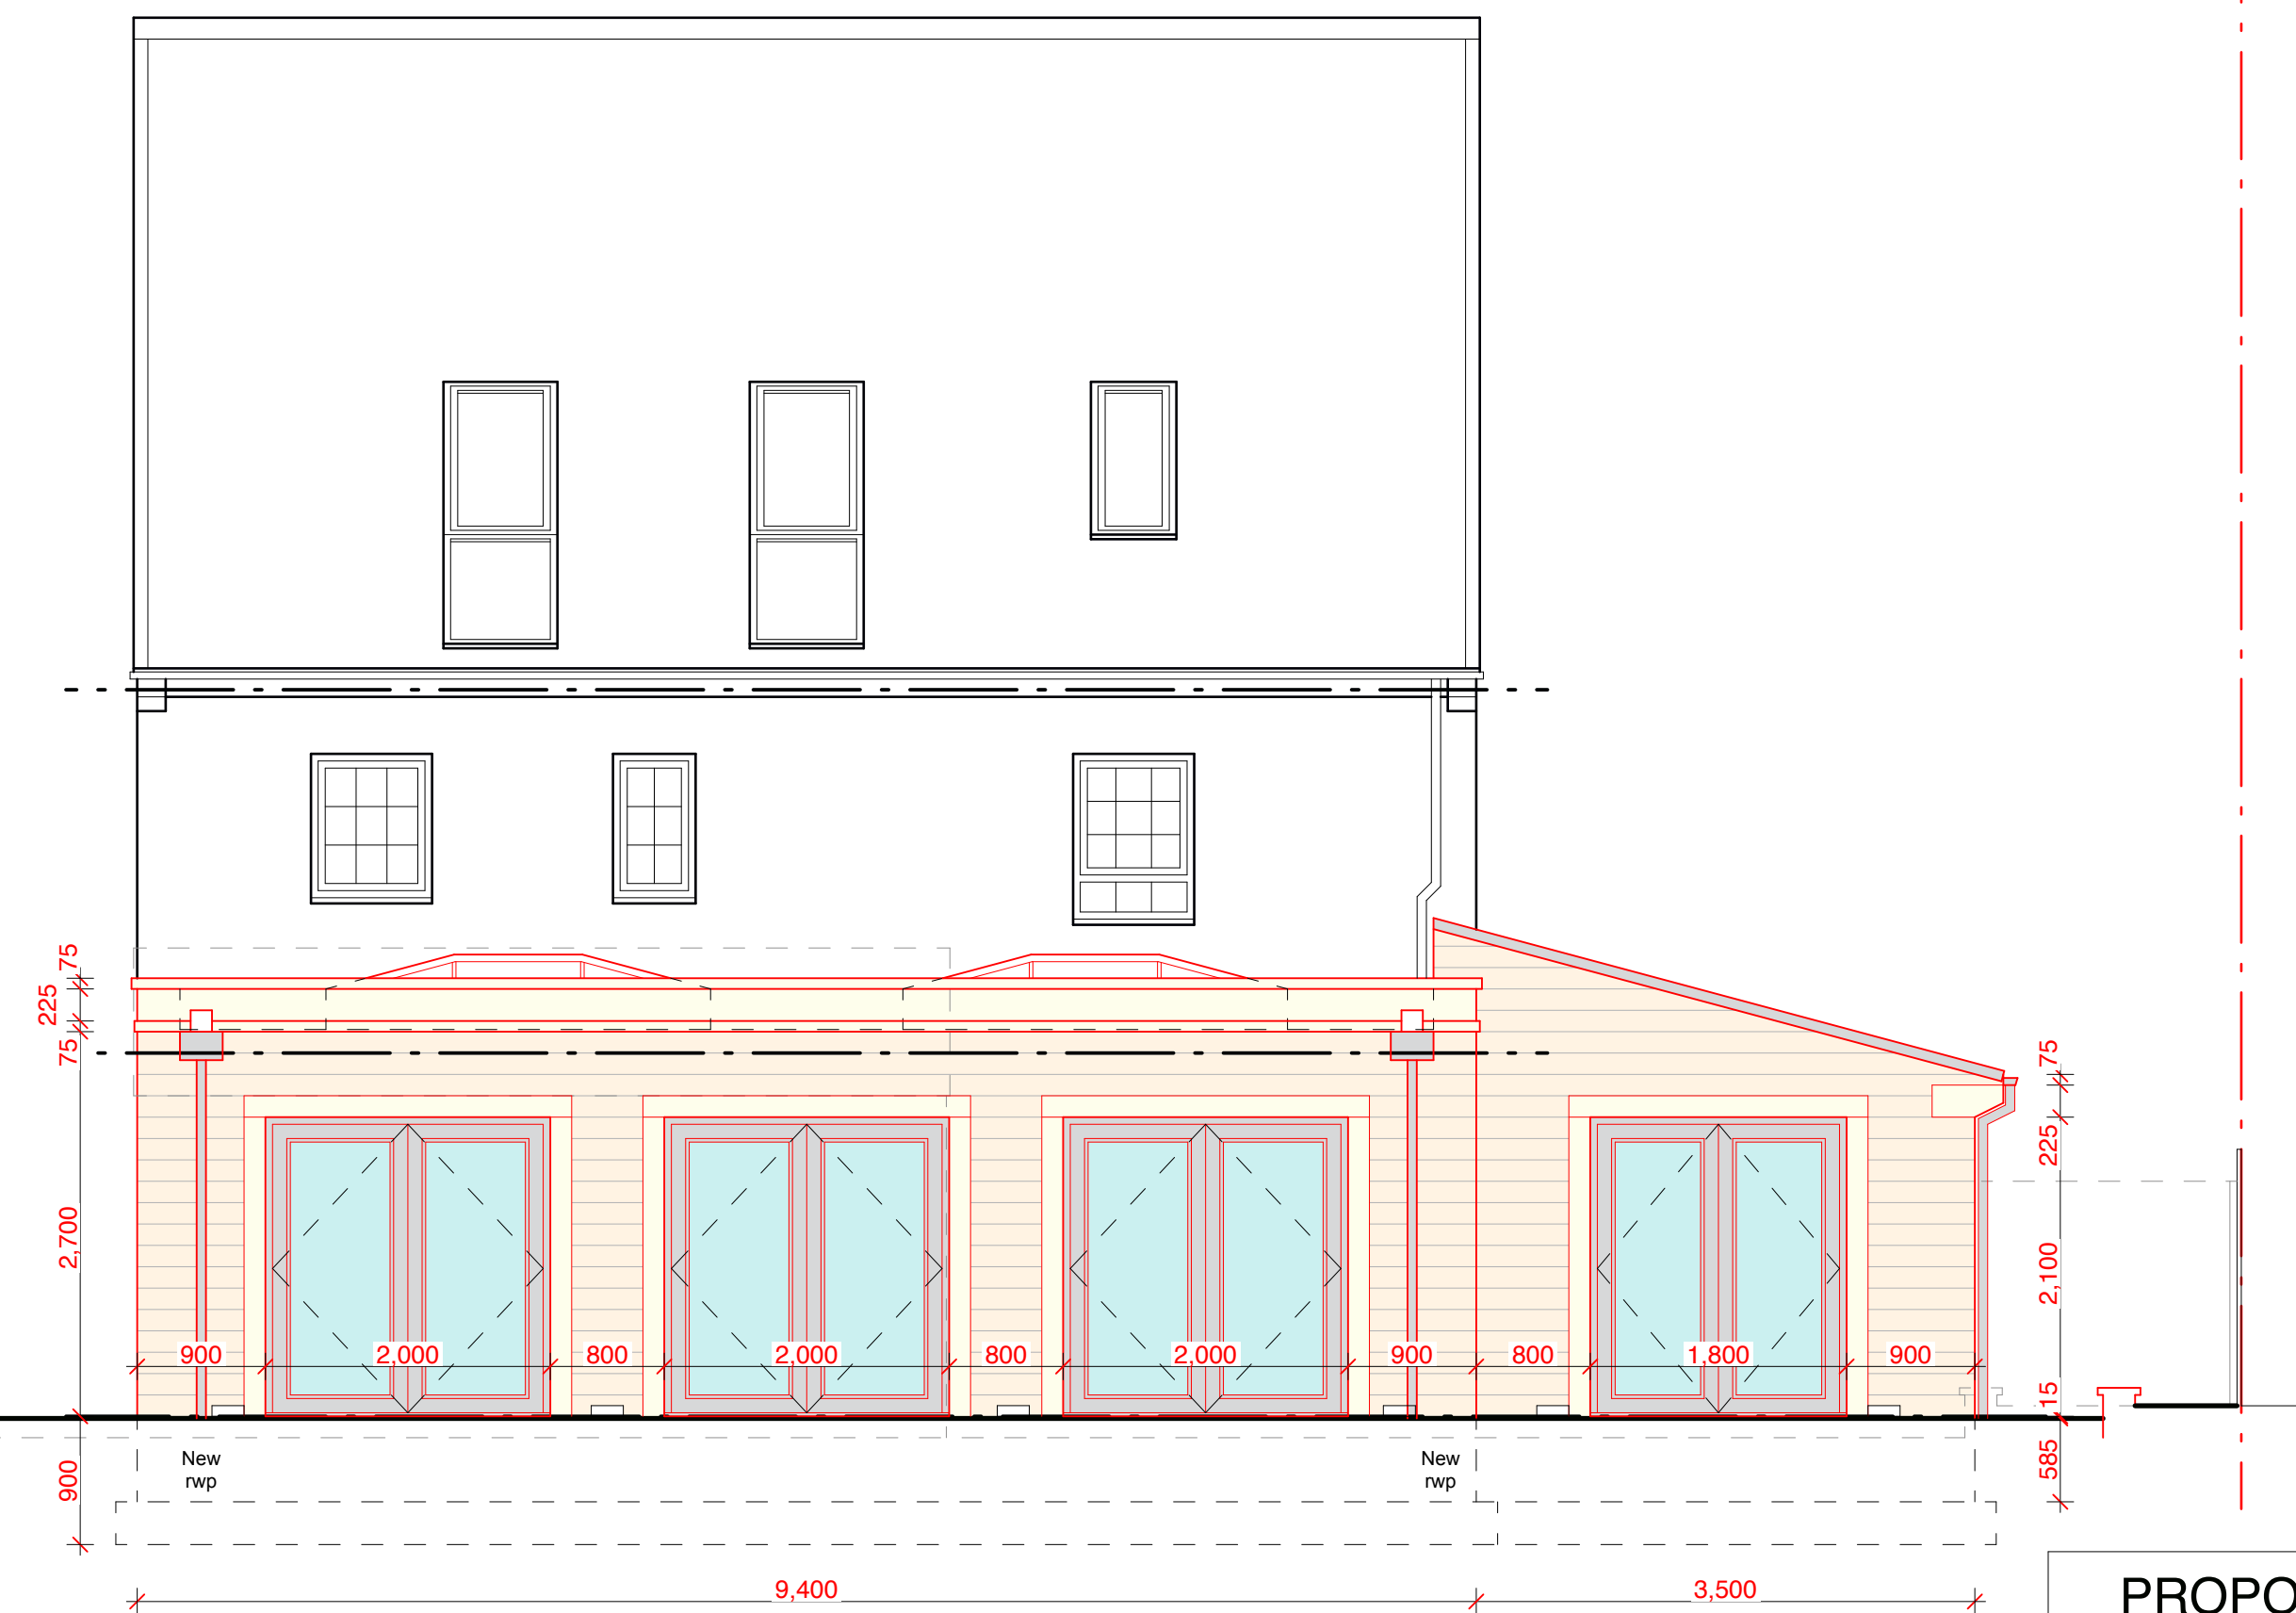

PROPOSED REAR ELEVATION

PROPOSED EXTENSION TO
1 CHURCH DRIVE,
HOYLANDSWAINE,
SHEFFIELD, S36 7LZ

Scale: 1:50@A1 Date: Feb 2022

Dwg No: 002 Rev: A

Rev A - 28/06/22
Mono-pitched roof added to side extension, rear extension width reduced by 200.