



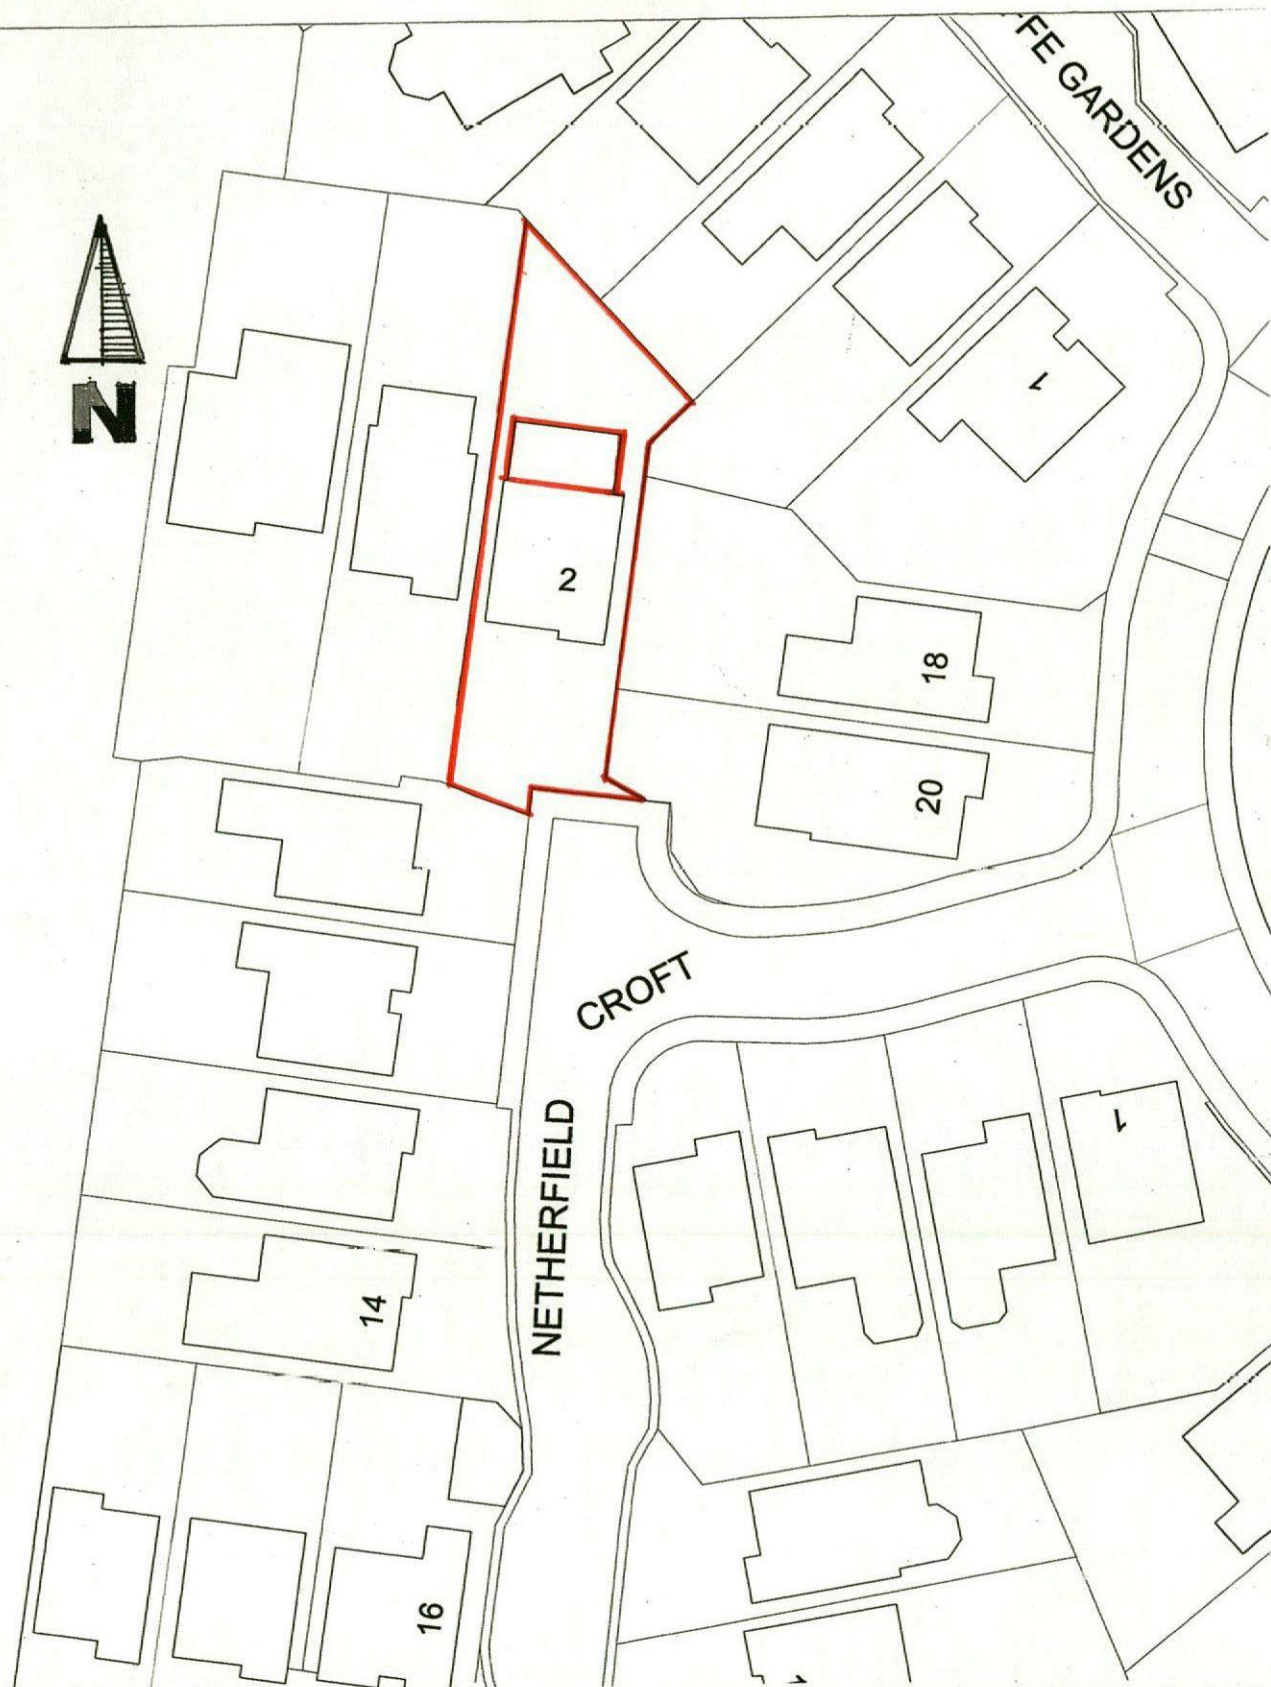


Site Plan
Scale 1:500.

Proposed Single Storey
Extension
At No 2, Netherfield
Croft, Shafton.
For
Mr & Mrs. Harrison.

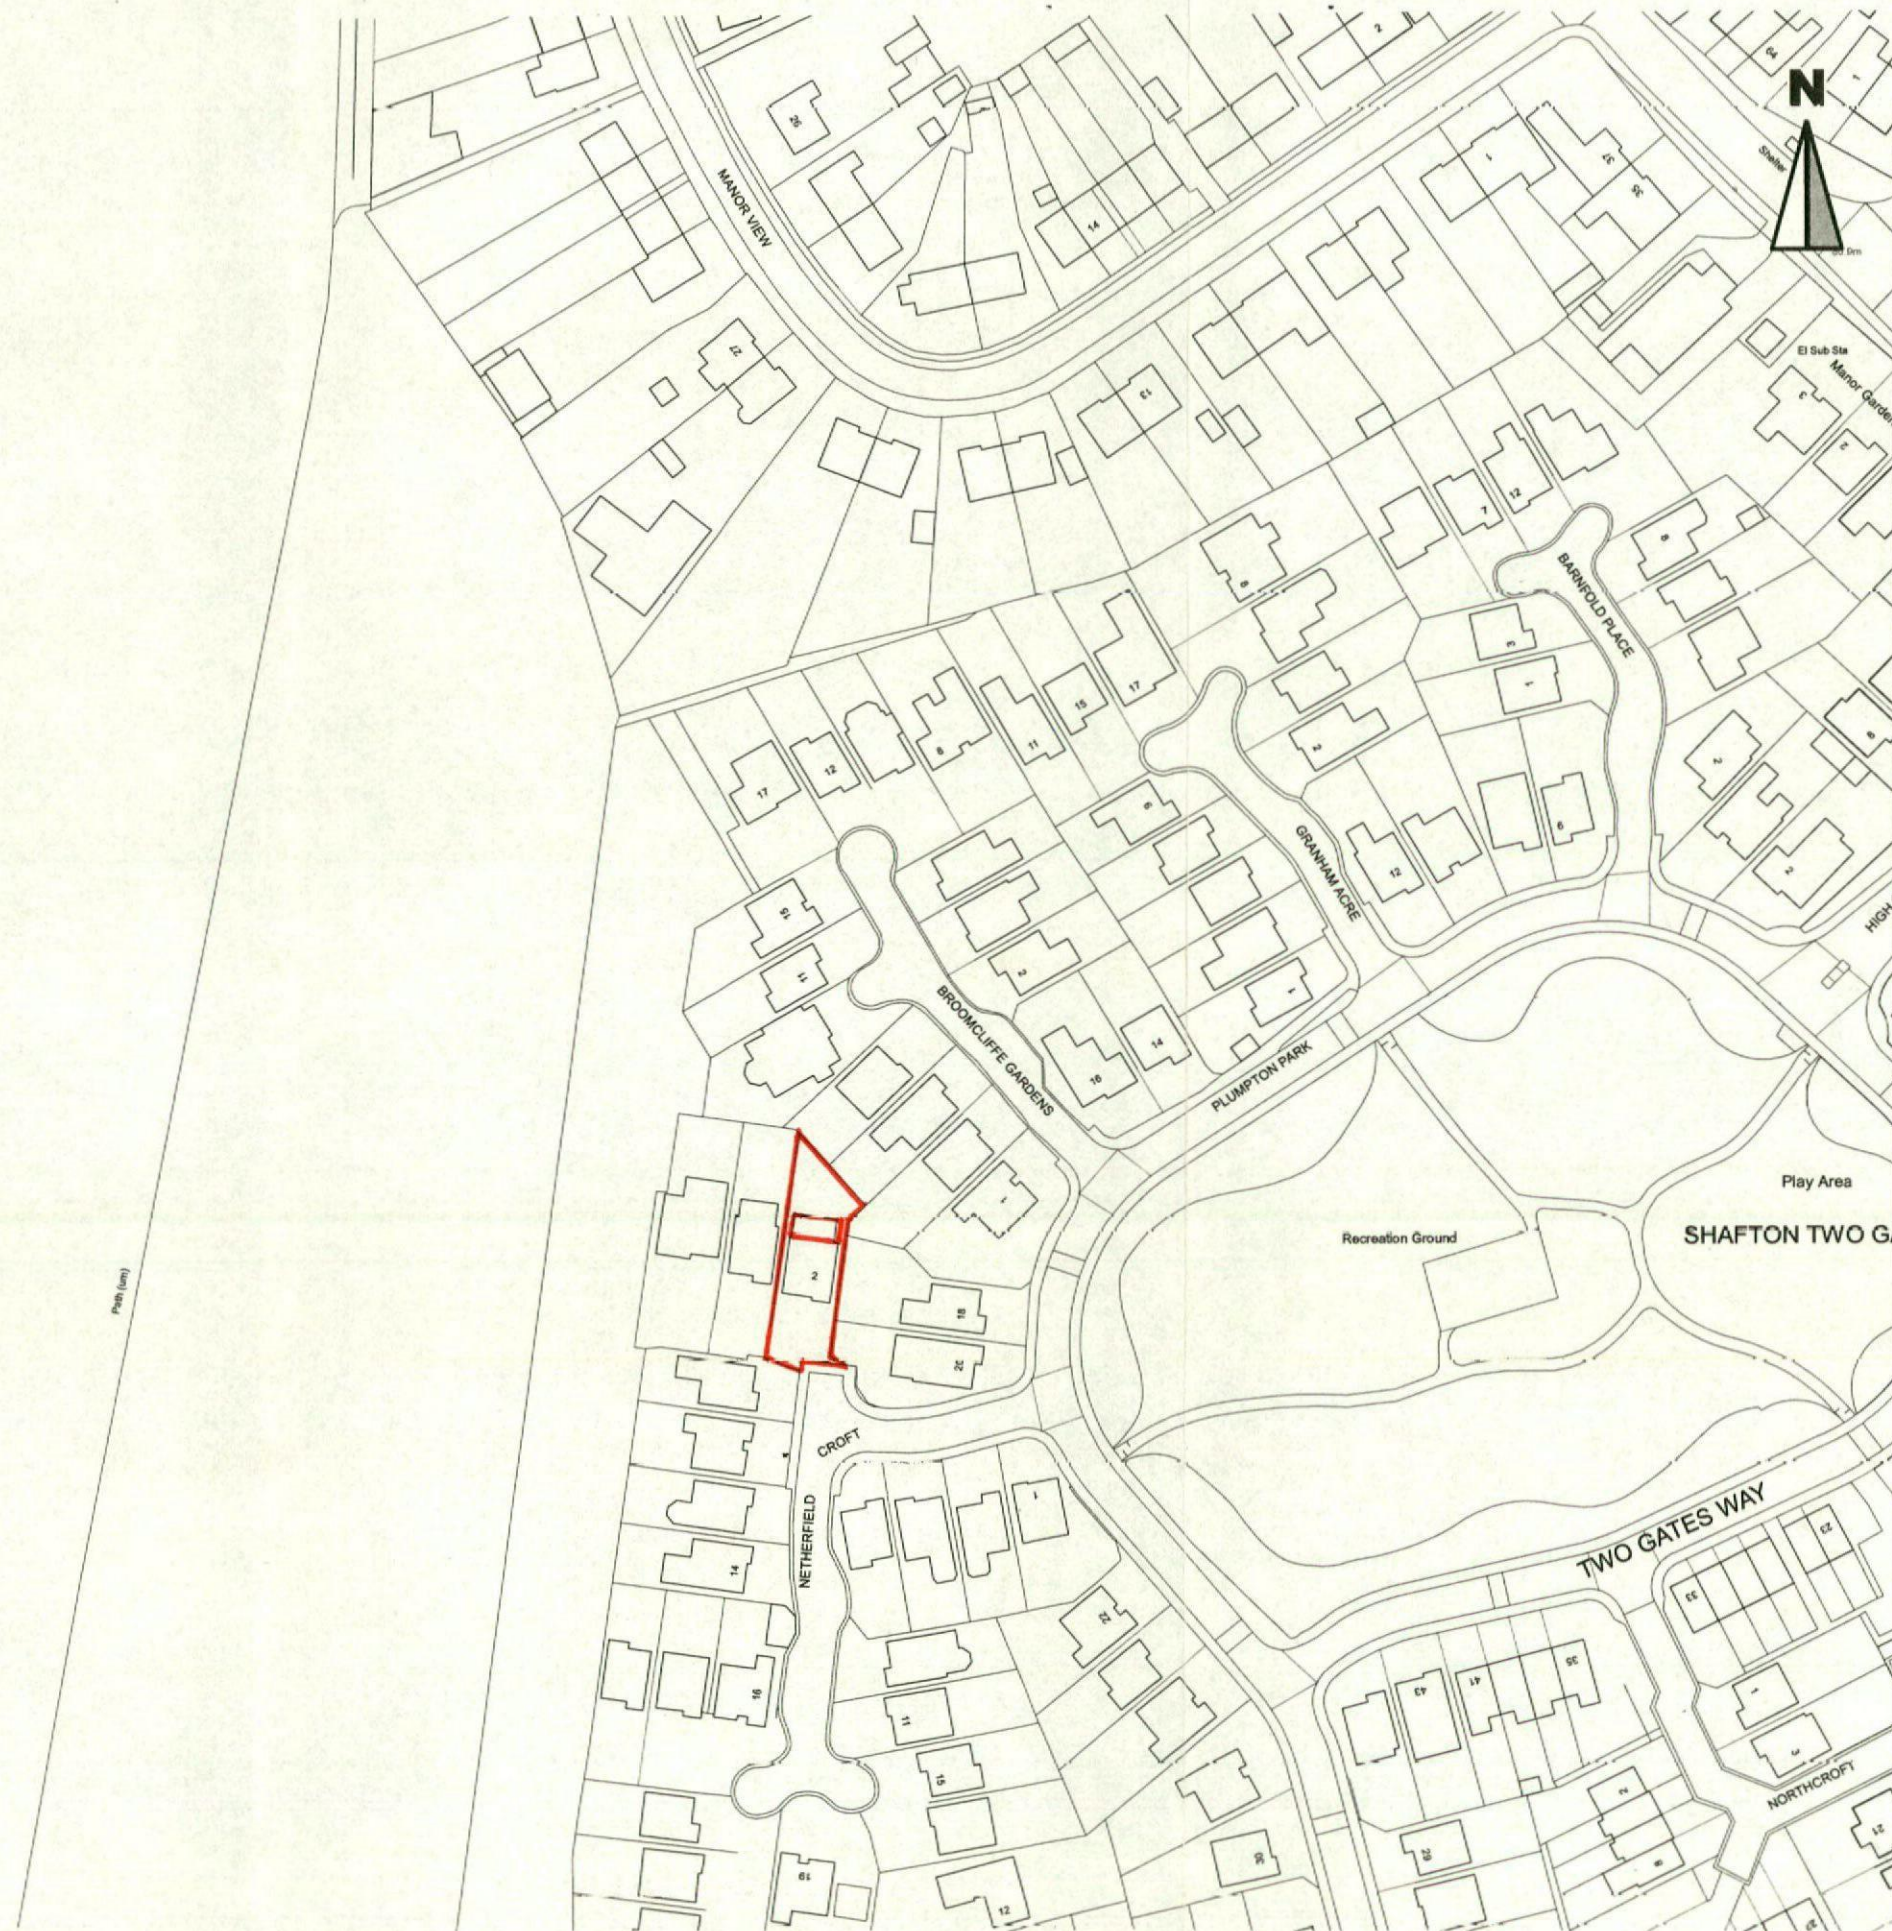


LOCATION PLAN.

PROPOSED SINGLE
STOREY EXTENSION
AT N^o 2 NETHERFIELD
CROFT, SHAFTON
FOR
MR & MRS HARRISON
SCALE 1:1250.

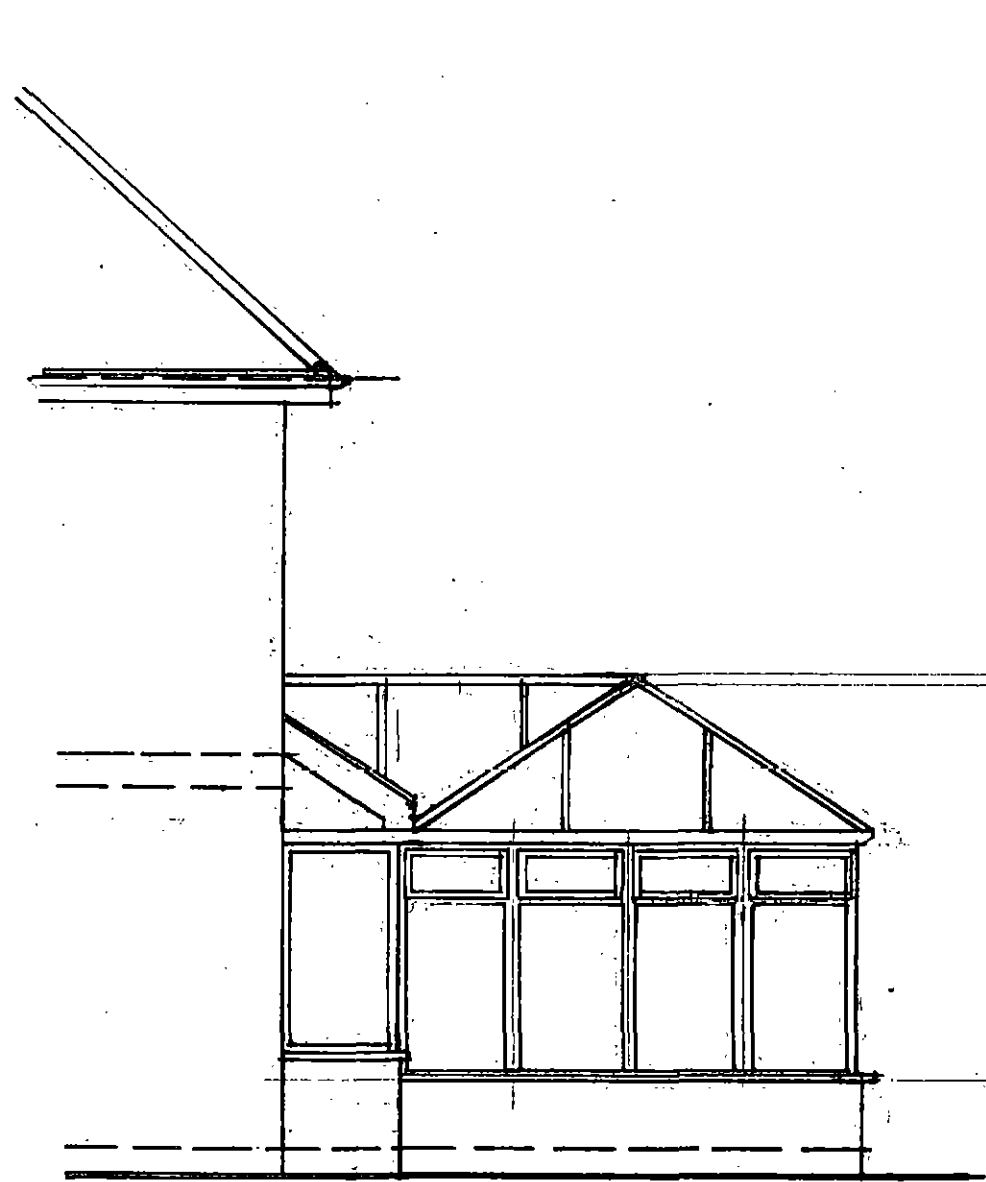

East Elevation

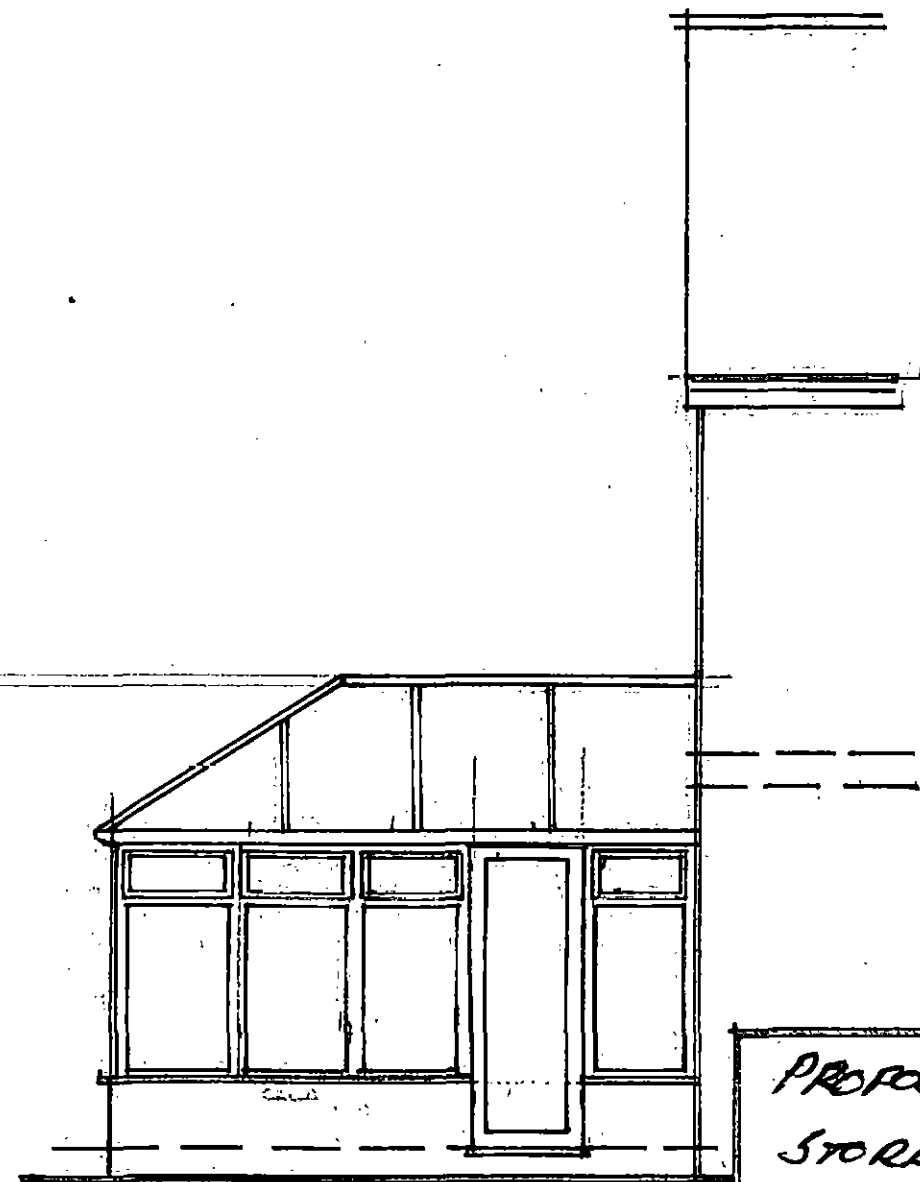

West Elevation


Existing Side Elevations.

PROPOSED SINGLE
STOREY EXTENSION
AT NO 2 NETHERFIELD
CROFT SHAFTON
FOR
MR & MRS HARRISON
SCALE 1:50



Existing Rear Elevation

PROPOSED SINGLE
STOREY EXTENSION
AT NO 2 NETHERFIELD
CROFT SHAFTON
FOR
MR & MRS, HARRISON
SCALE 1:50

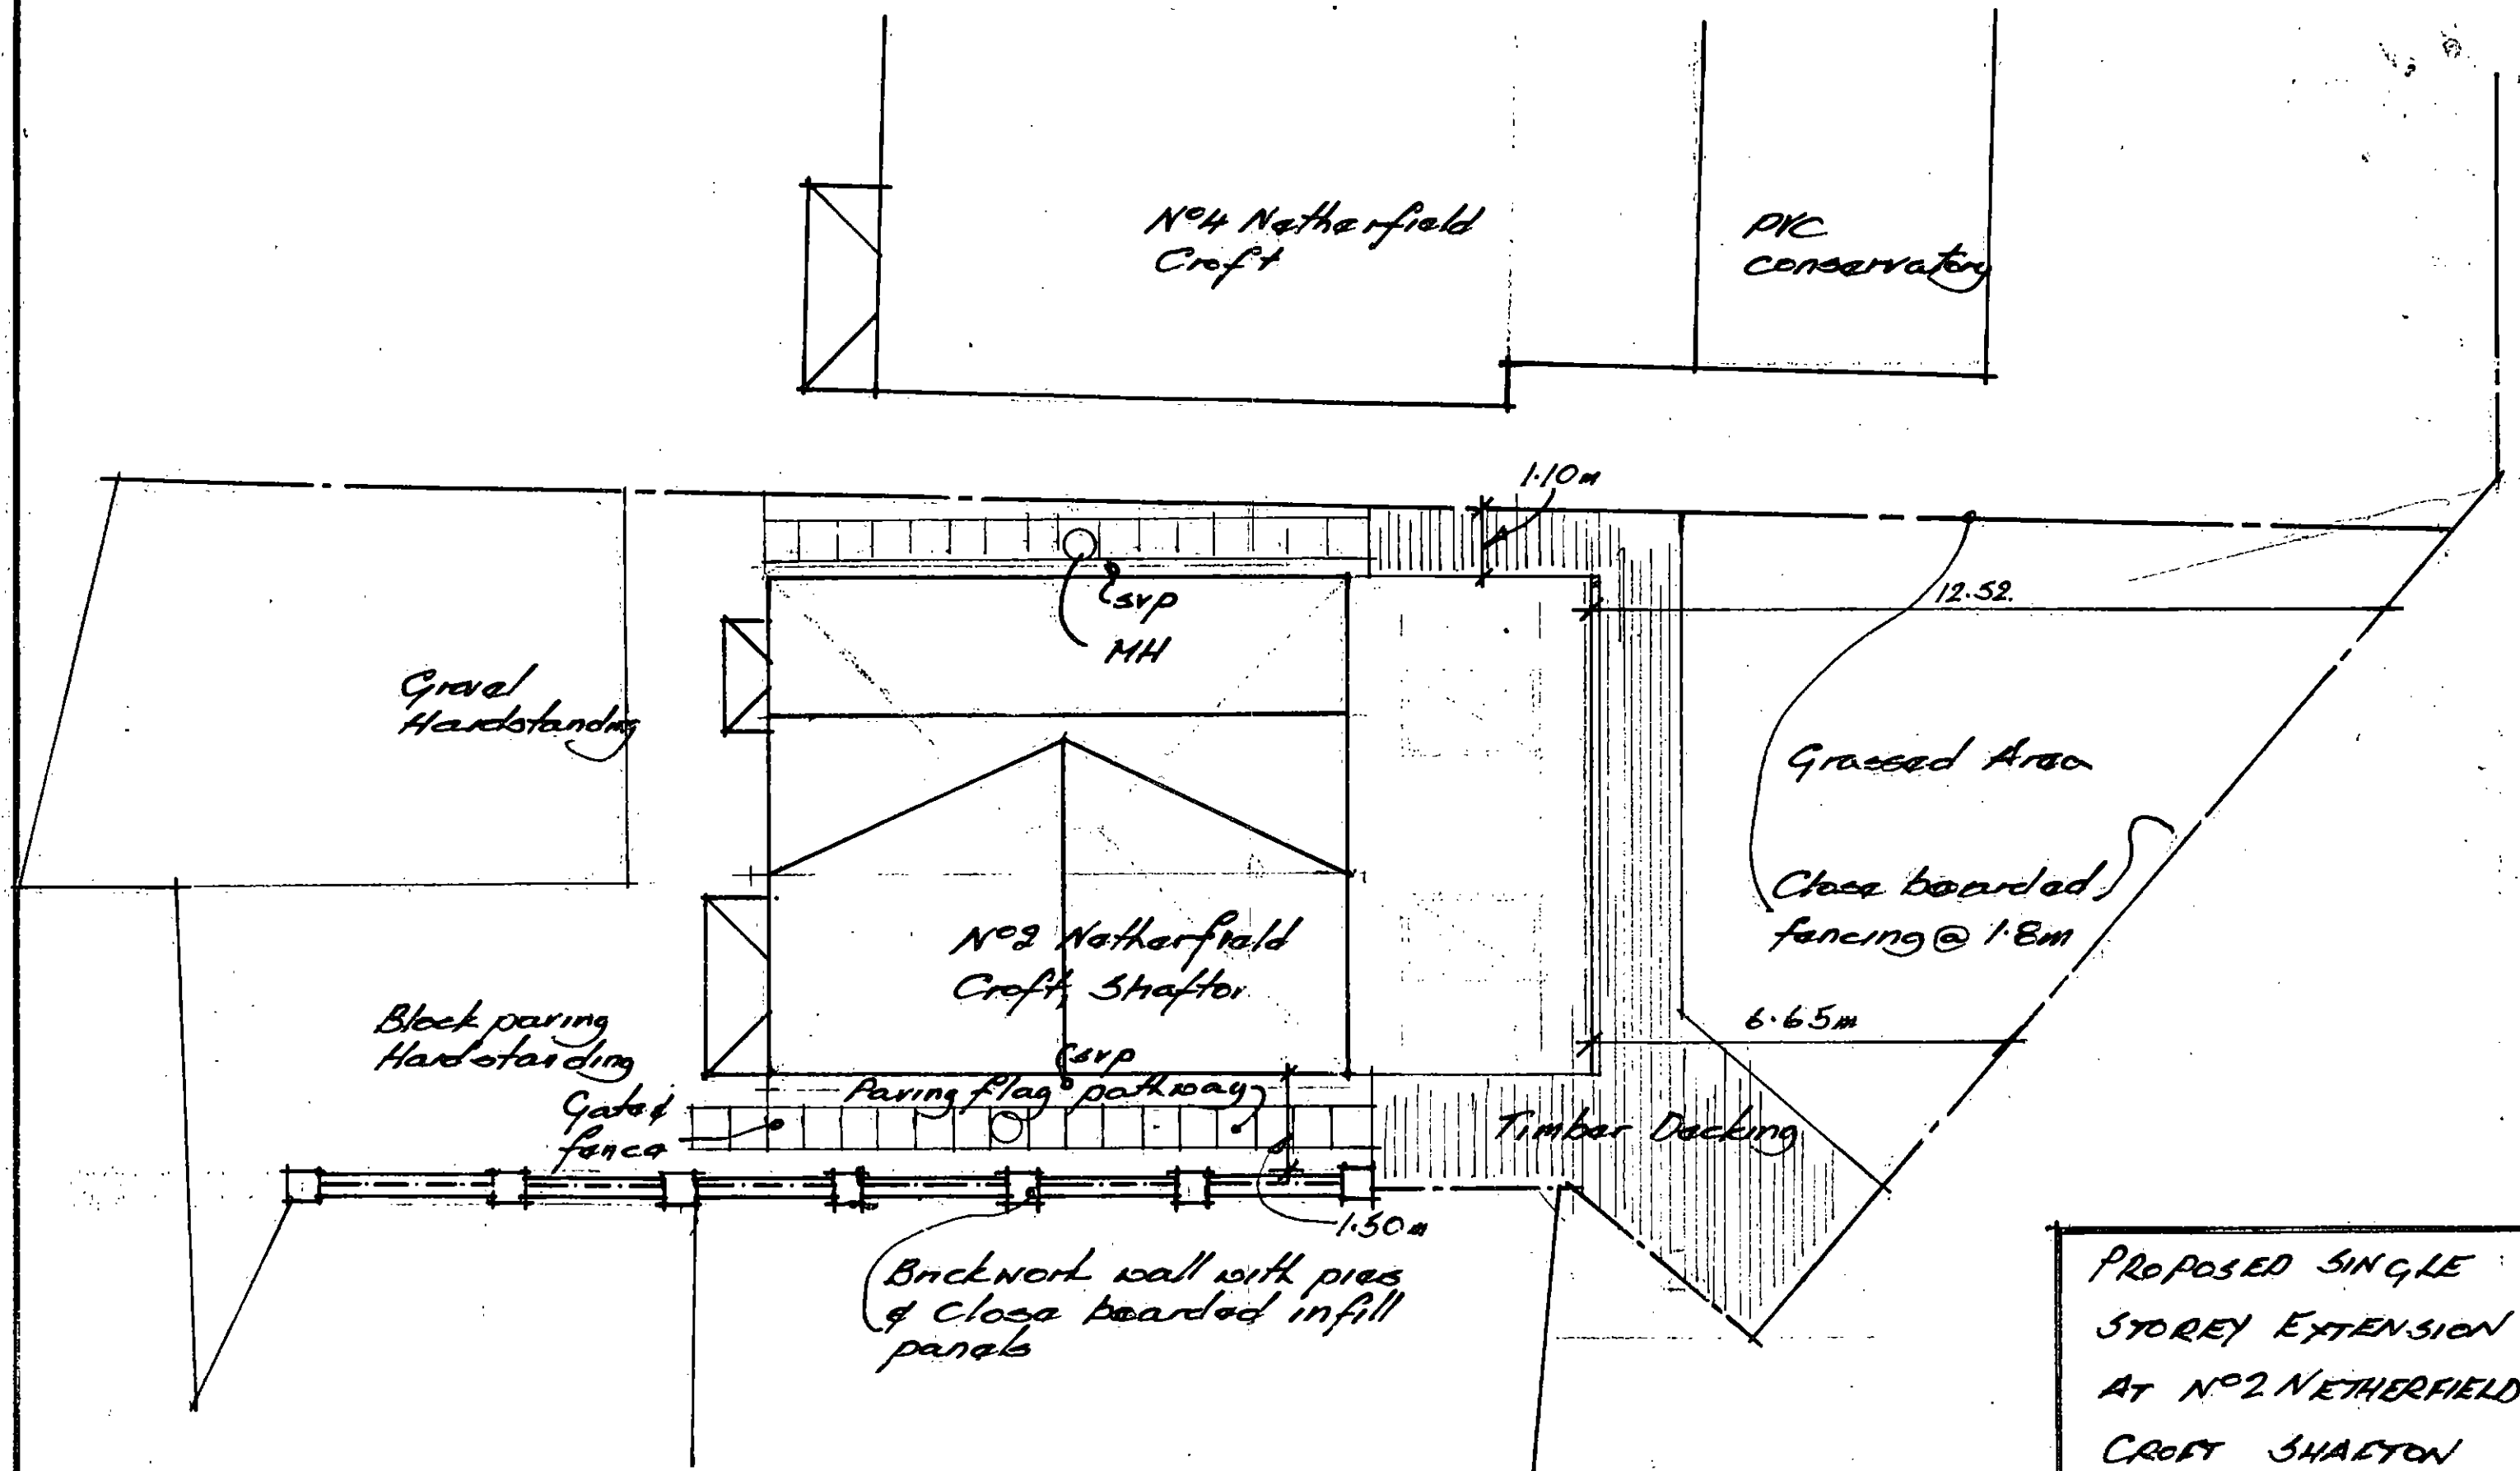

PROPOSED SINGLE
STOREY EXTENSION
AT NO 2 NETHERFIELD
CROFT SHAFTON
FOR
MR & MRS, HARRISON
SCALE 1:100