




Existing Rear Elevation
Scale 1:100

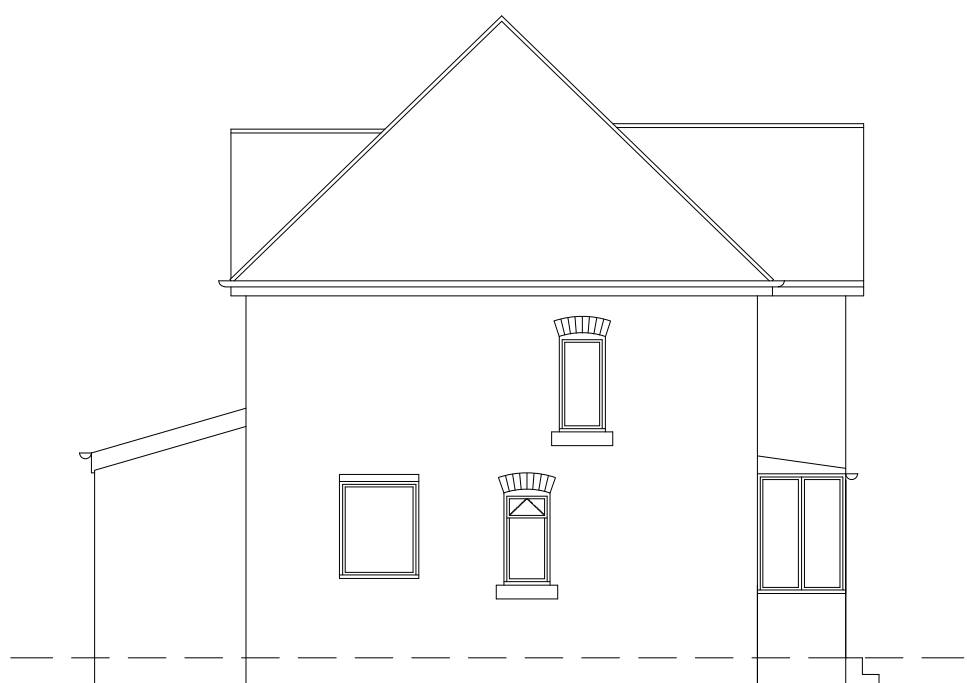

Existing Side Elevation
Scale 1:100




Existing Front Elevation
Scale 1:100



Existing Side Elevation
Scale 1:100



Proposed Rear Elevation
Scale 1:100

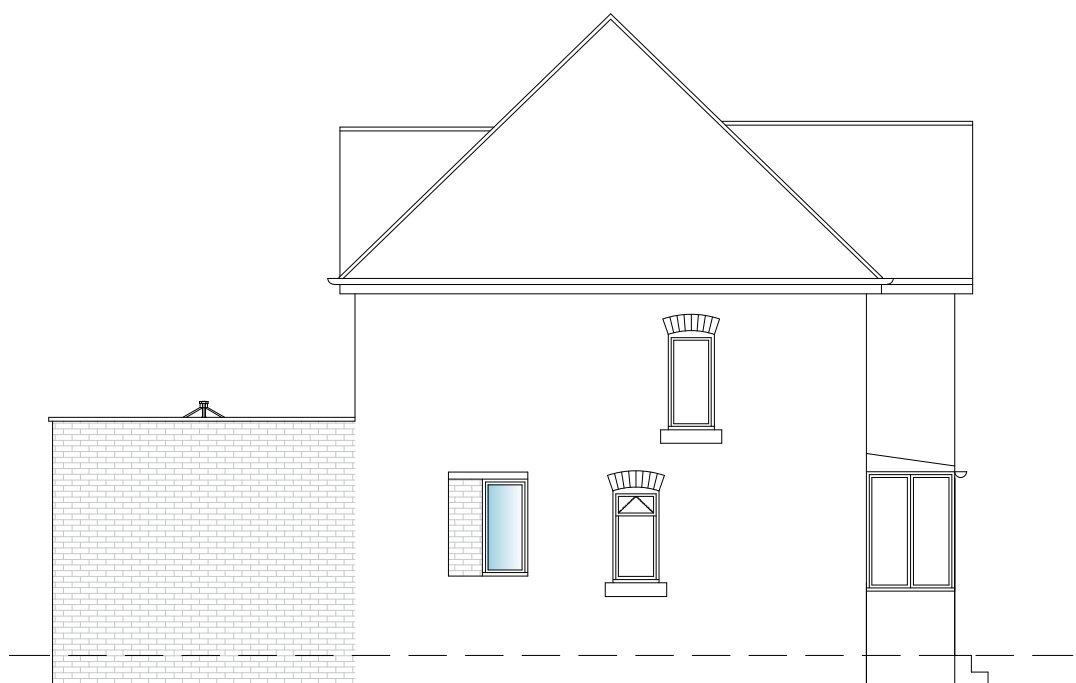


Proposed Side Elevation
Scale 1:100




Proposed Front Elevation
Scale 1:100




Proposed Side Elevation
Scale 1:100

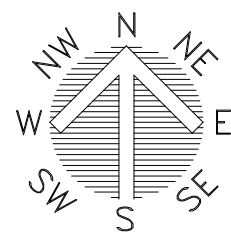


Location Plan
Scale 1:1250

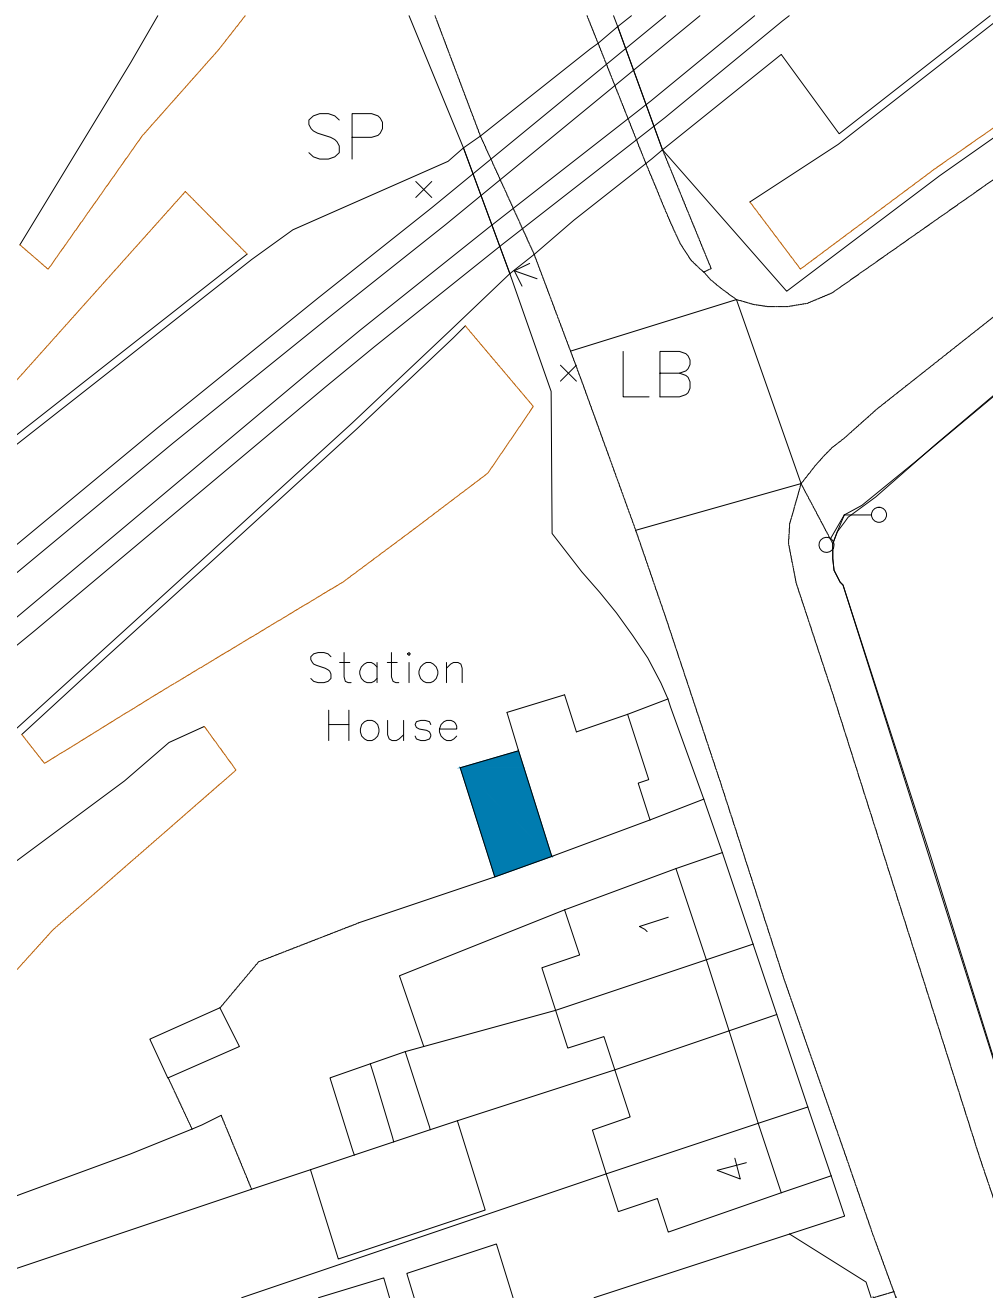

Site Plan
Scale 1:500

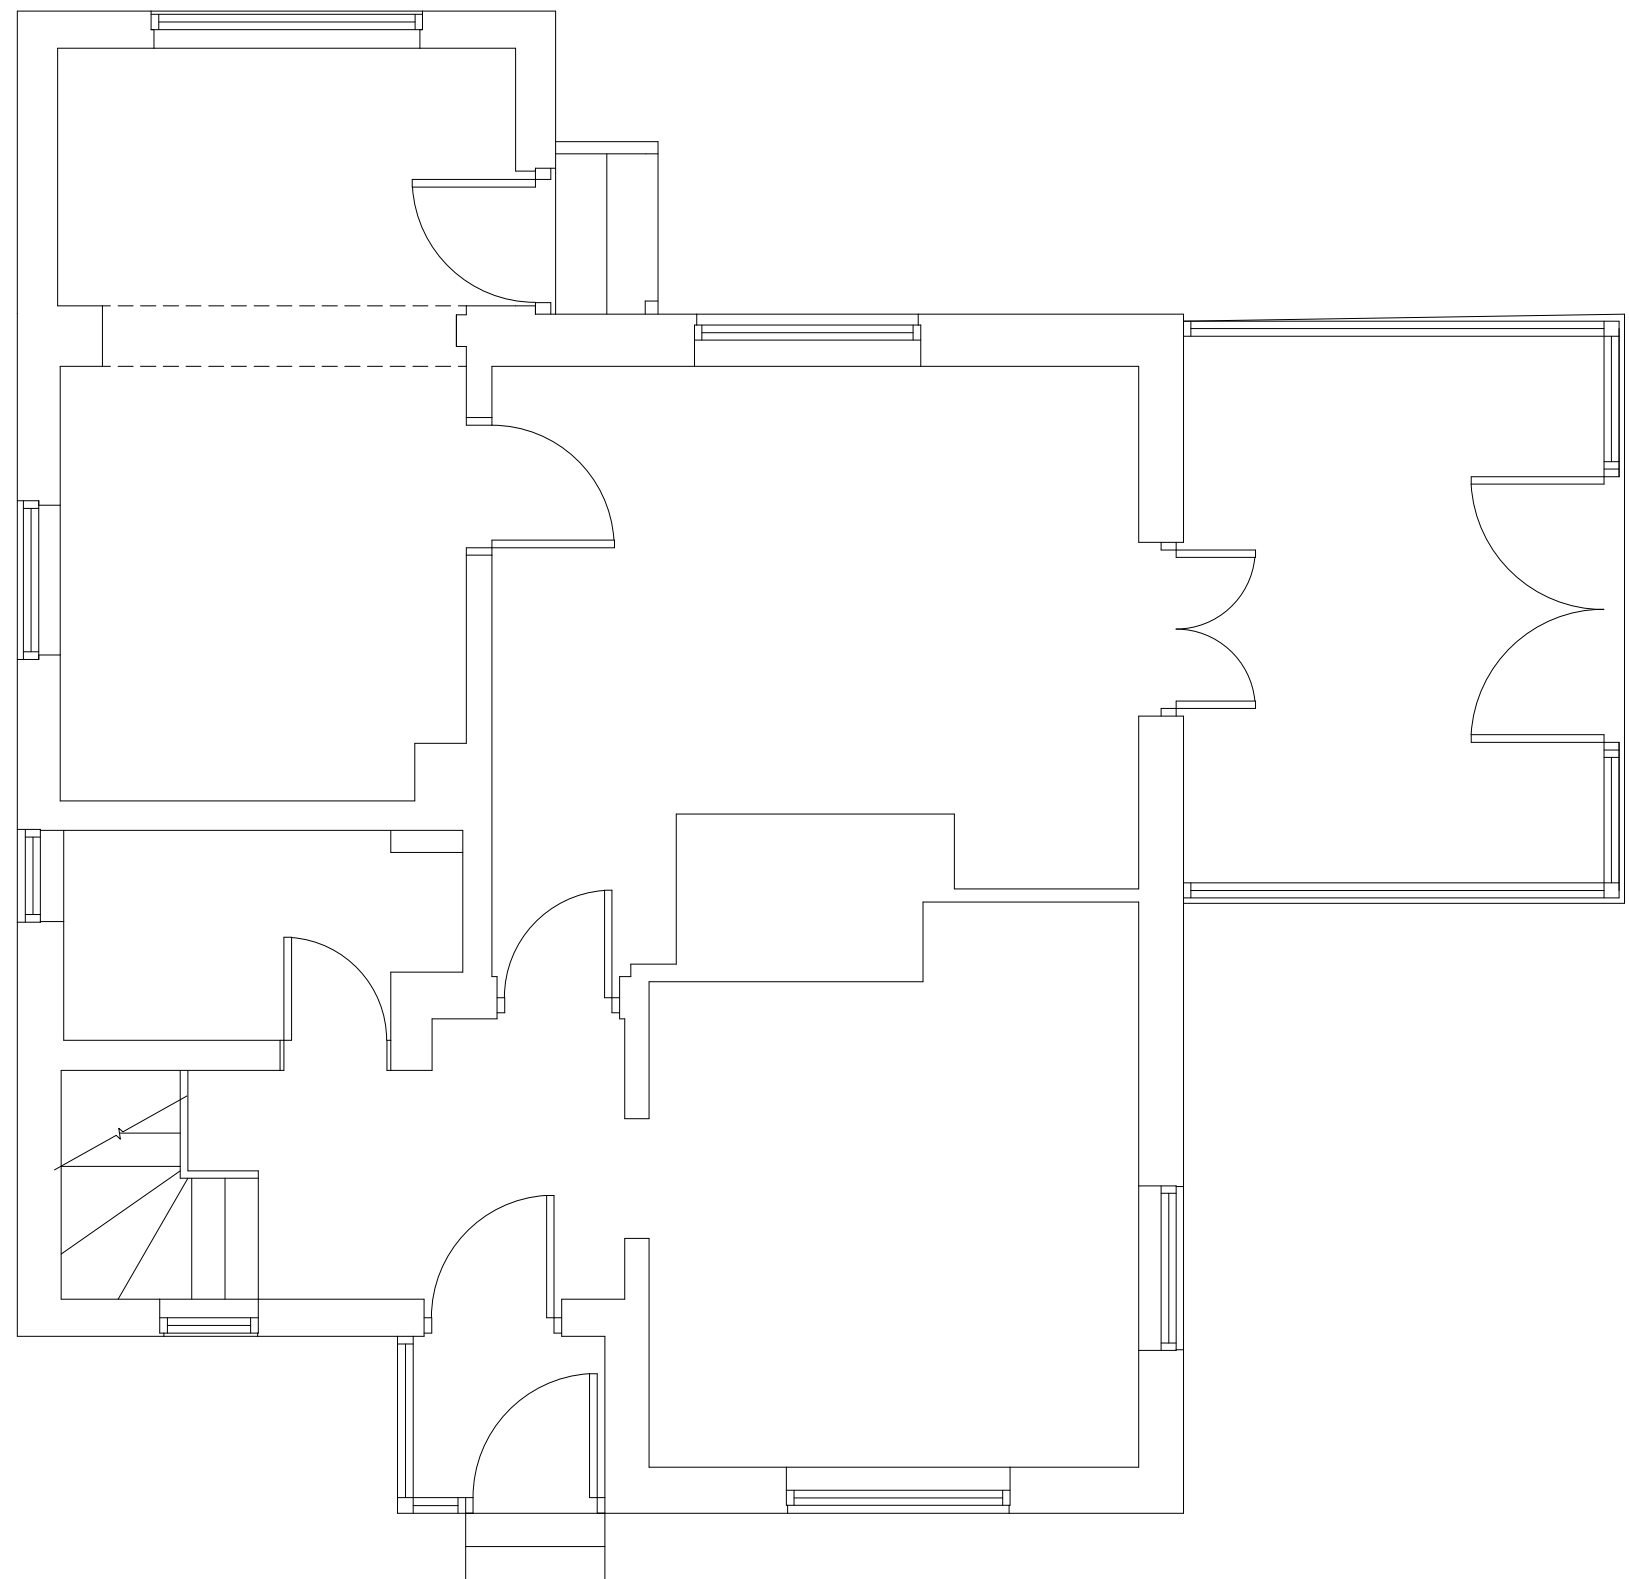

Existing Ground Floor Plan
Scale 1:50

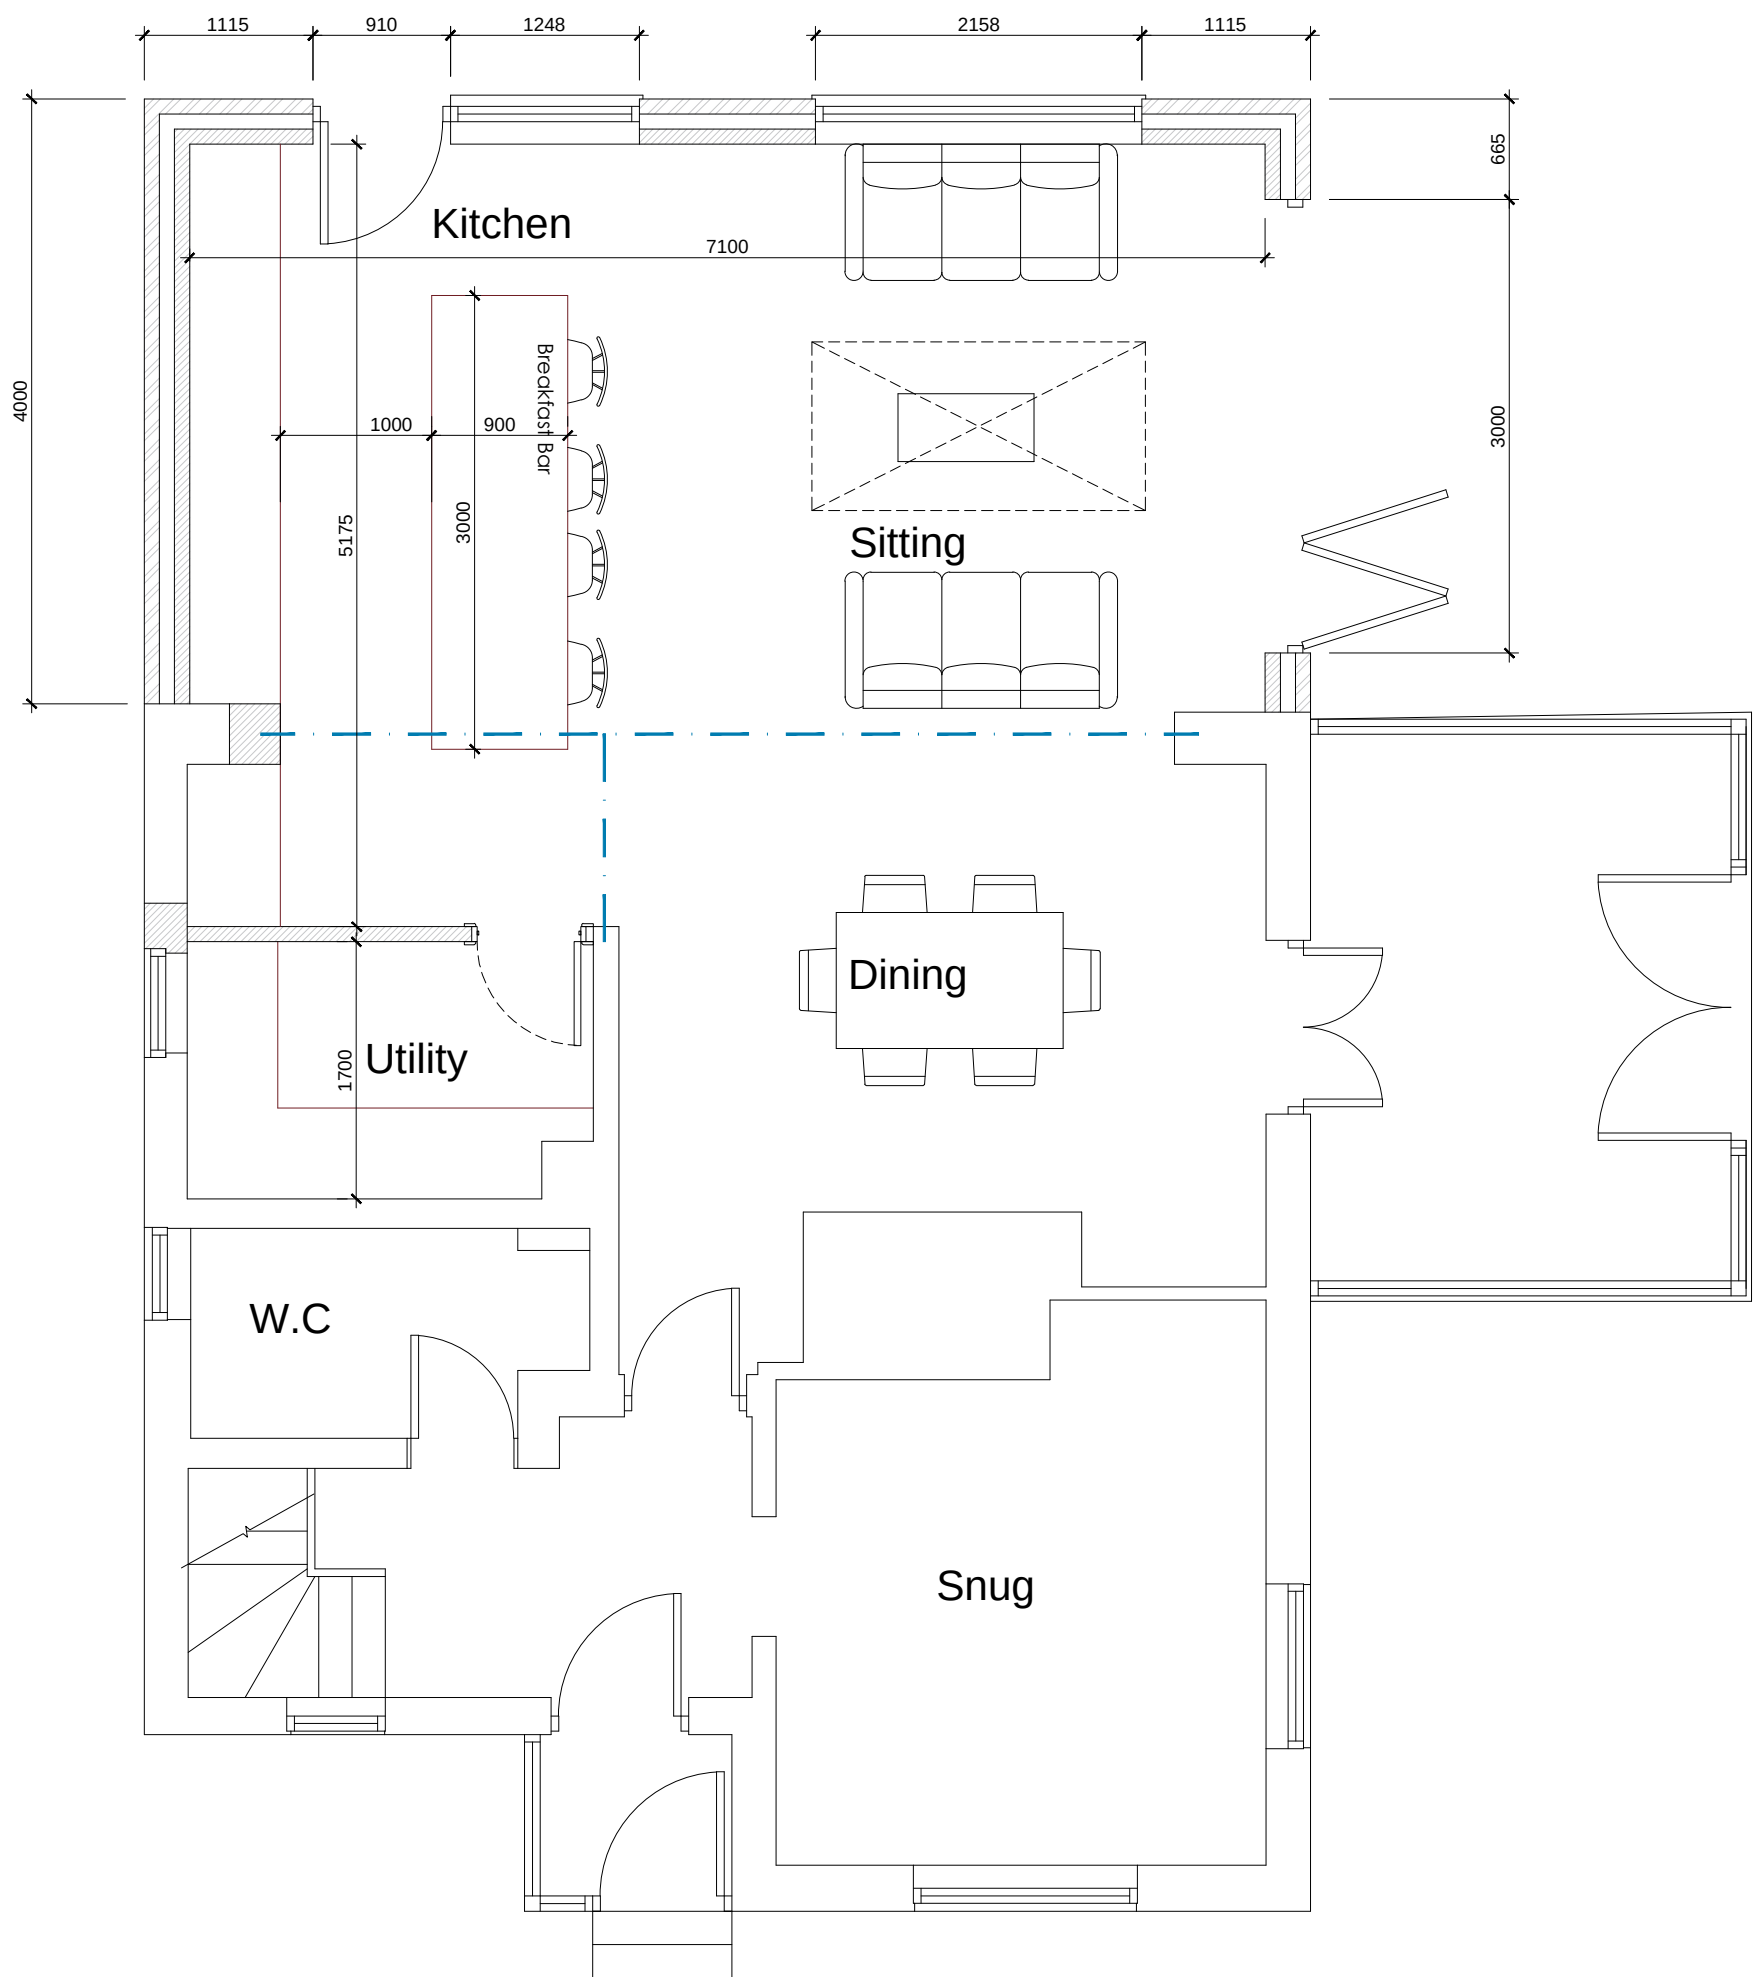

Proposed Ground Floor Plan
Scale 1:50

 White Agus PARTNERSHIP			OFFICE ONE 34 VICTORIA ROAD BARNLEY, S70 2BU			Phone: 01226 208482 Fax: 01226 283030 Email: info@whiteaguspартnership.co.uk Web: www.whiteaguspартnership.co.uk		
ARCHITECTURAL SERVICES						Client. MR & MRS BEE		
Project. PROPOSED EXTENSION AT STATION HOUSE, WENTWORTH STATION BARNLEY, S74 0ED						Date. AUGUST 2018		
Drawing Title. PLANS & ELEVATIONS						Scale. 1:50 @ A1		Rev.
Ref. 18-074						Dwg. No. 01		
Date	Suffix	Description	Date	Suffix	Description			