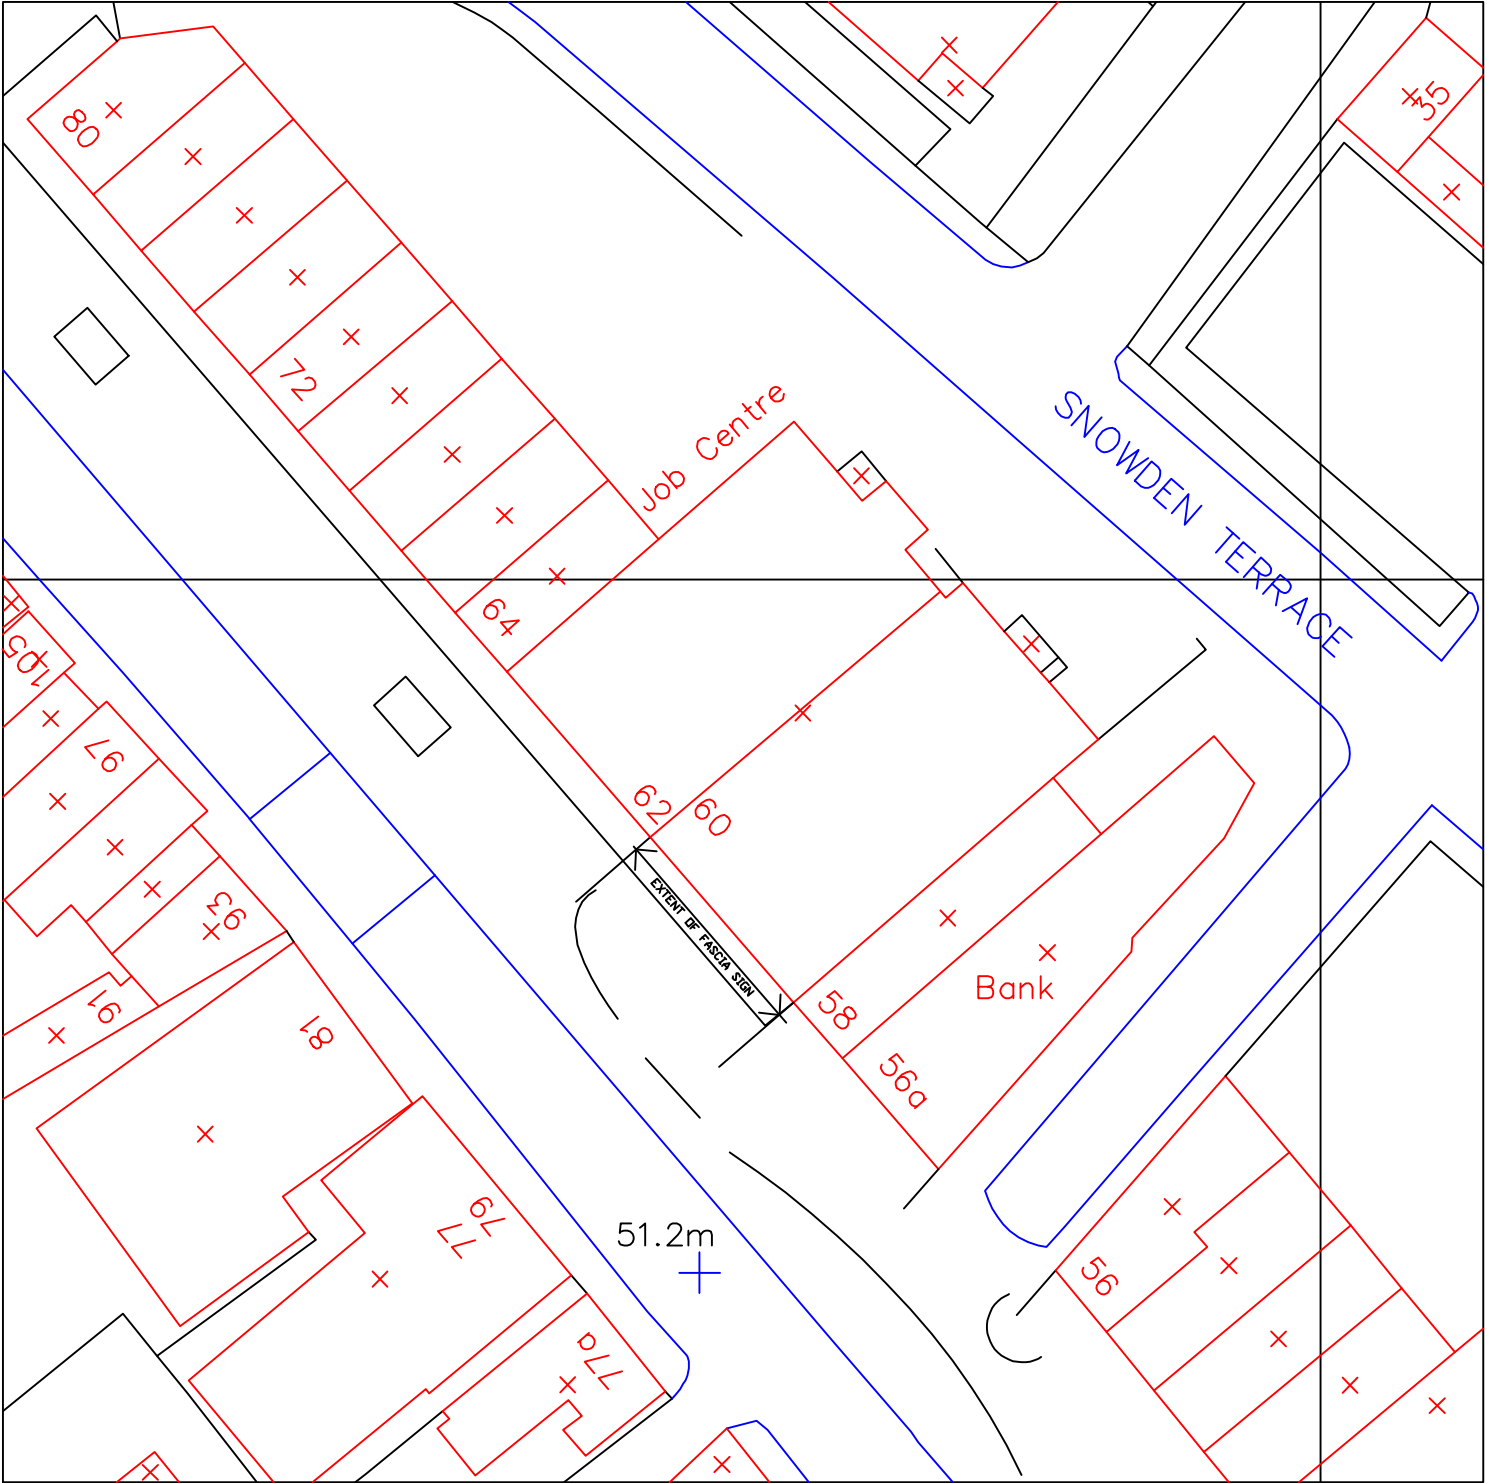


CLIENT + HERON FOODS LTD
PROJECT + 60/62 HIGH ST. WOMBWELL
DRAWING + SITE PLAN
JOB NUMBER + 29-47
DRAWING NUMBER + 2947-03
SCALE + 1=500
REVISION +
DEREK MORRIS ARCHITECTS LIMITED
THE STUDIO + MALT KILN ROAD + FENTON + LINCOLN + LN1 2EW
Telephone + 01427 718910 Email derek-morris@btconnect.com