



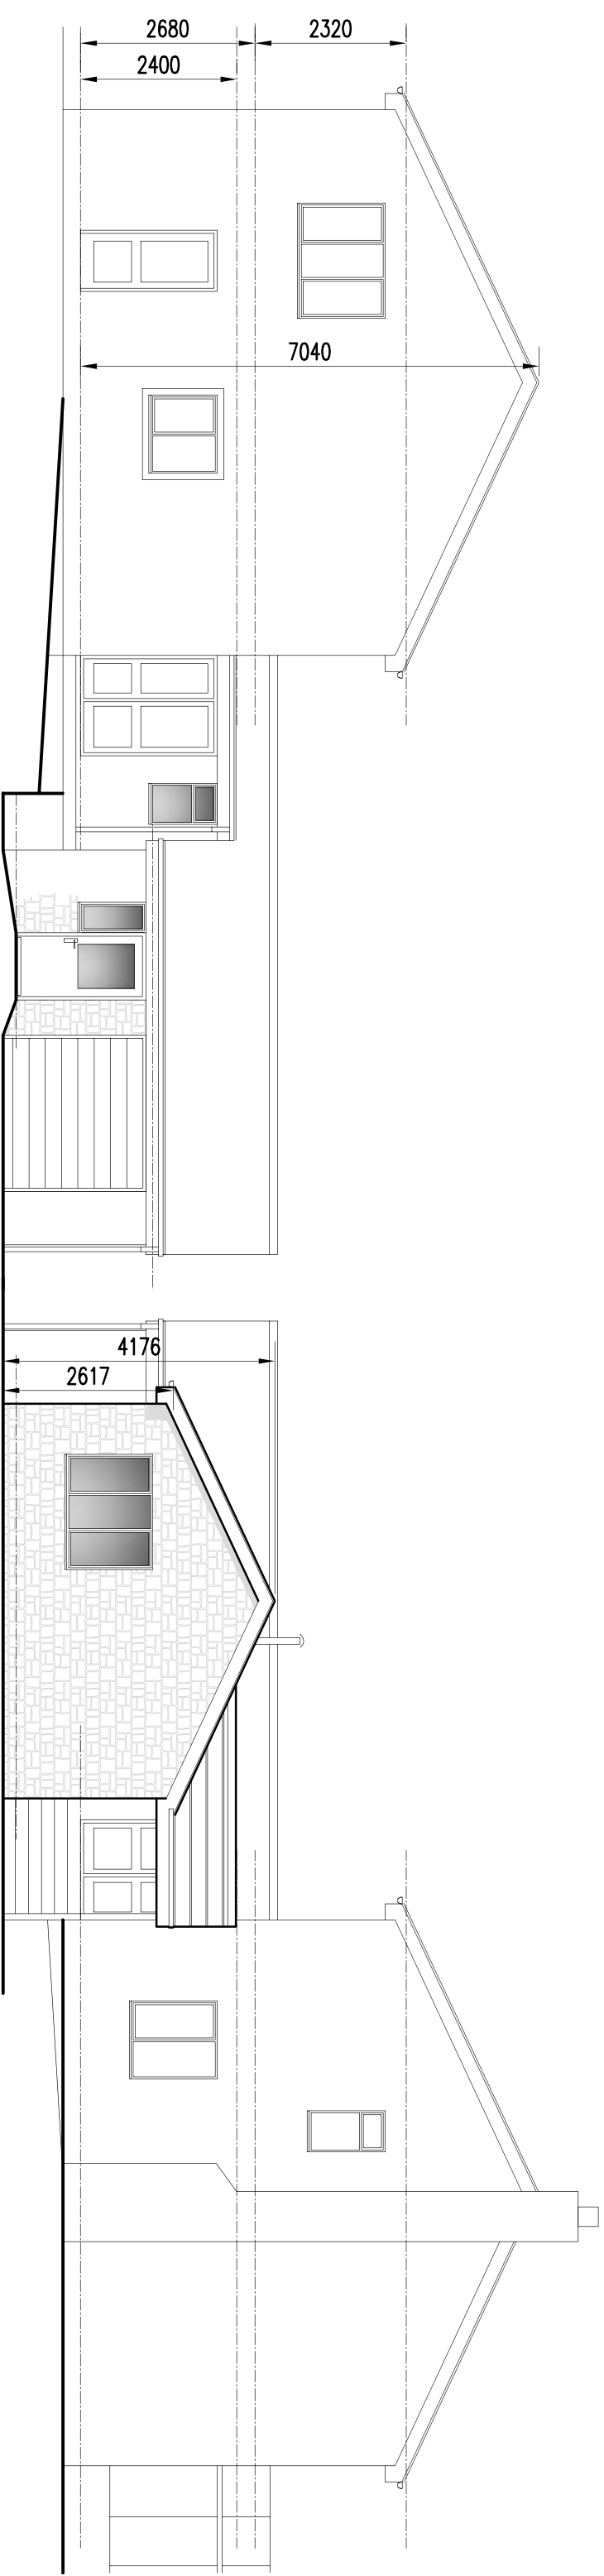


SOUTH EAST ELEVATION

NORTH WEST ELEVATION

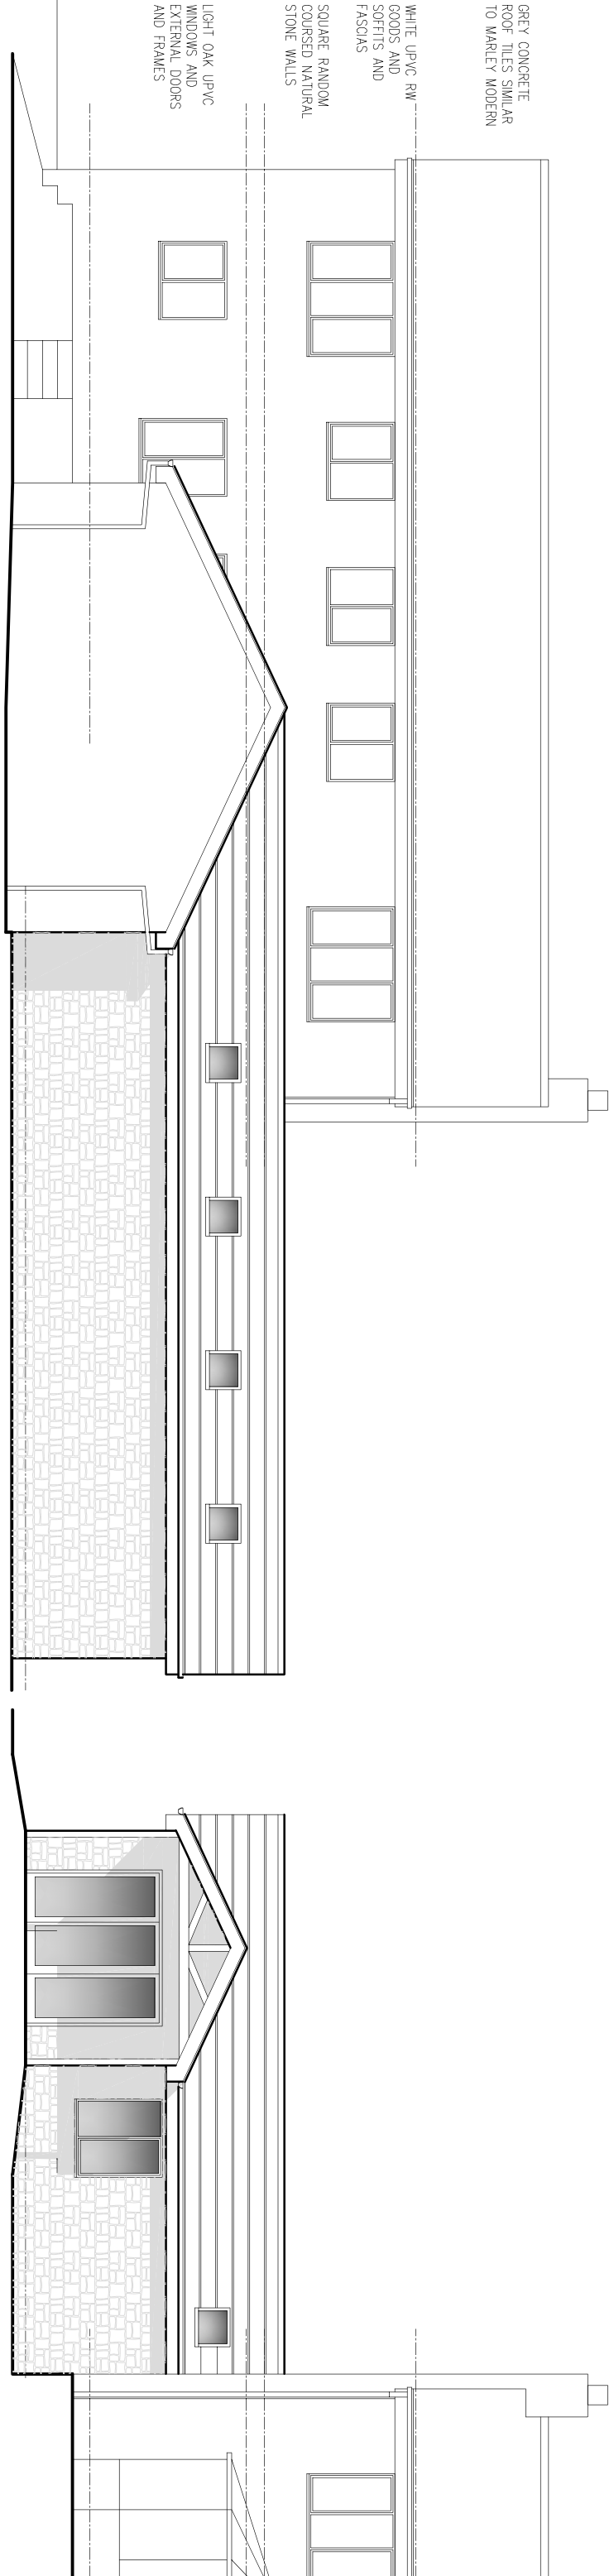

NORTH EAST ELEVATION

SOUTH WEST ELEVATION

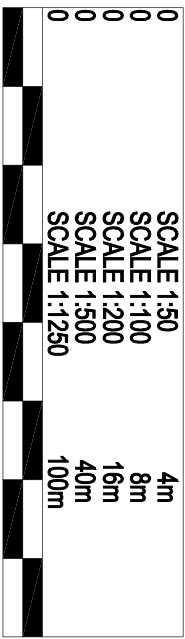

pb ARCHITECTURAL DESIGN

PROJECT MANAGEMENT
SPECIFICATION MANAGEMENT
COMPUTER AIDED DESIGN

25 MILL HILL AVENUE, PONTERFRACT, WEST YORKSHIRE WF9 4JH
TELEPHONE 01977 794494
email pb.1@gnk.com

CLIENT

MR & MRS P BROOKSBY

DRAWING

PROPOSED ELEVATIONS

SCALE

1:100

DATE

NOV 11

DRAWN BY

pb

CHECKED BY

DRAWING No.

PROP 02

REVISION

E

© COPYRIGHT: ALL RIGHTS RESERVED. THIS DRAWING
MUST NOT BE REPRODUCED WITHOUT PERMISSION.
DO NOT SCALE.
THE CONTRACTOR IS RESPONSIBLE FOR CHECKING
DIMENSIONS, WHICH ARE IN MILLIMETRES, UNLESS
OTHERWISE STATED.