

Do not scale from this drawing. Architectural Drawings Ltd to be notified of any discrepancies in figures dimensions and between site conditions and drawings.

© This drawing and the works support within are the copyright of Architectural Drawings Ltd and its use on this site only. When permission should be obtained from Architectural Drawings Ltd before reproduction in whole or part.

Before commencement of the works the contractor must ensure that the site is safe and secure and that all relevant sewer outfalls, level levels and connection points are identified and marked.



This drawing must be read in conjunction with and checked against the specification and design layout and engineering drawings.

Discrepancies must be reported to Architectural Drawings Ltd.

The contractor must satisfy himself with the adequacy of the site and the ground conditions and ensure that the adequate foundations appropriate to the ground conditions are used for any part of the works.


This drawing should not be relied upon to give information on ground conditions and foundations.

This Contractor is to sign and the work of compliance with the Building Regulations, relevant Current British Standards

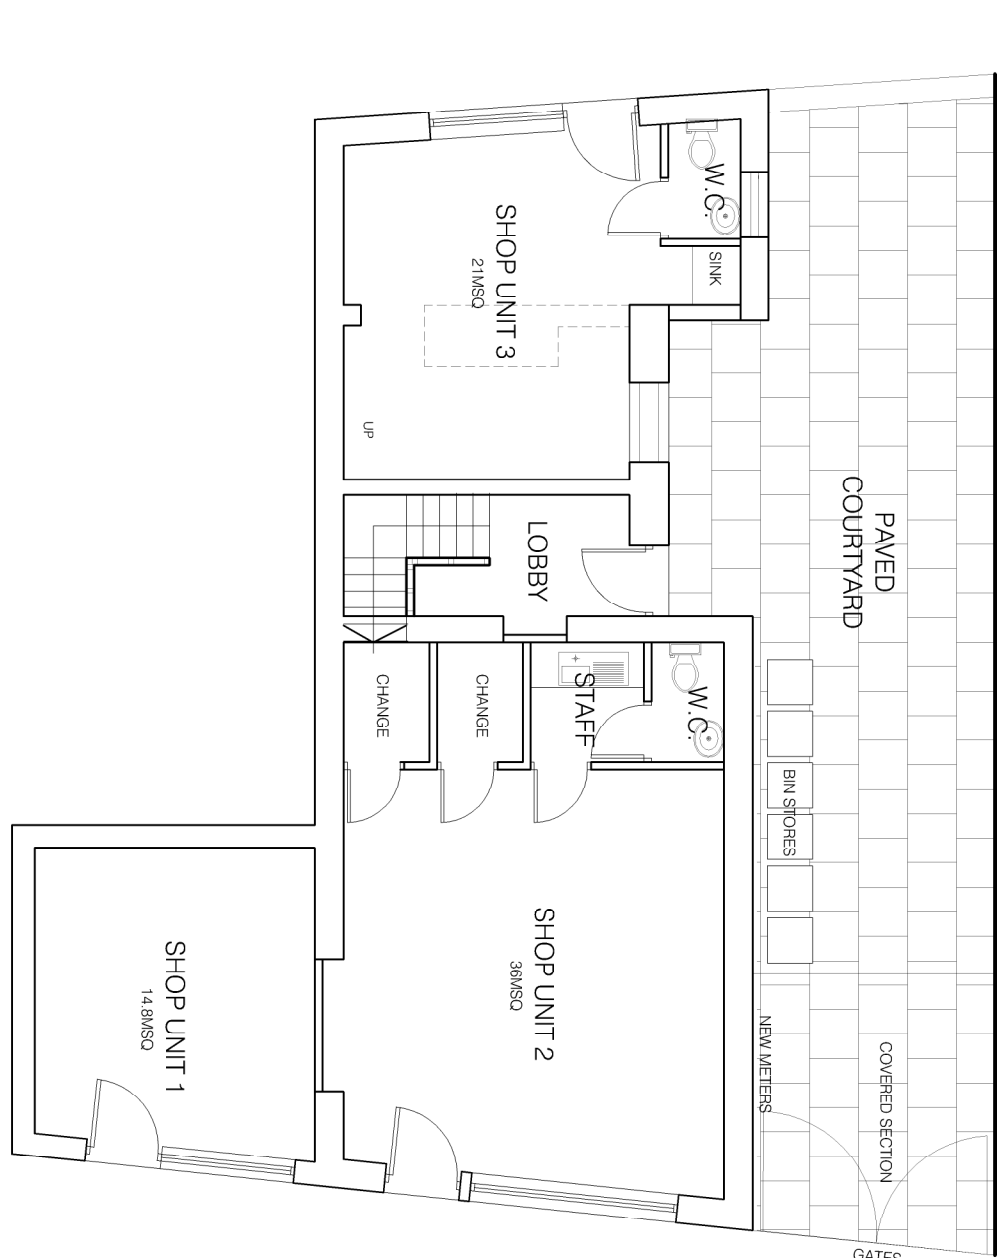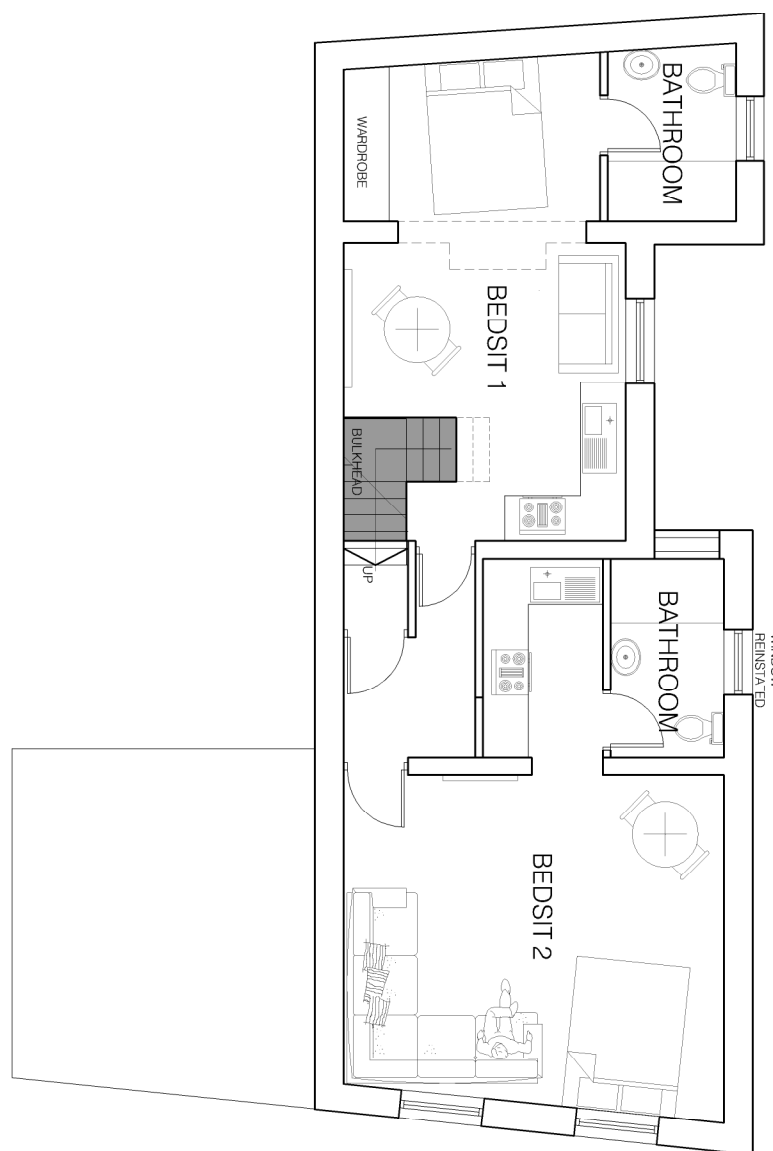

GROUND FLOOR PLAN
AS PROPOSED

GROUND FLOOR PLAN
AS PROPOSED

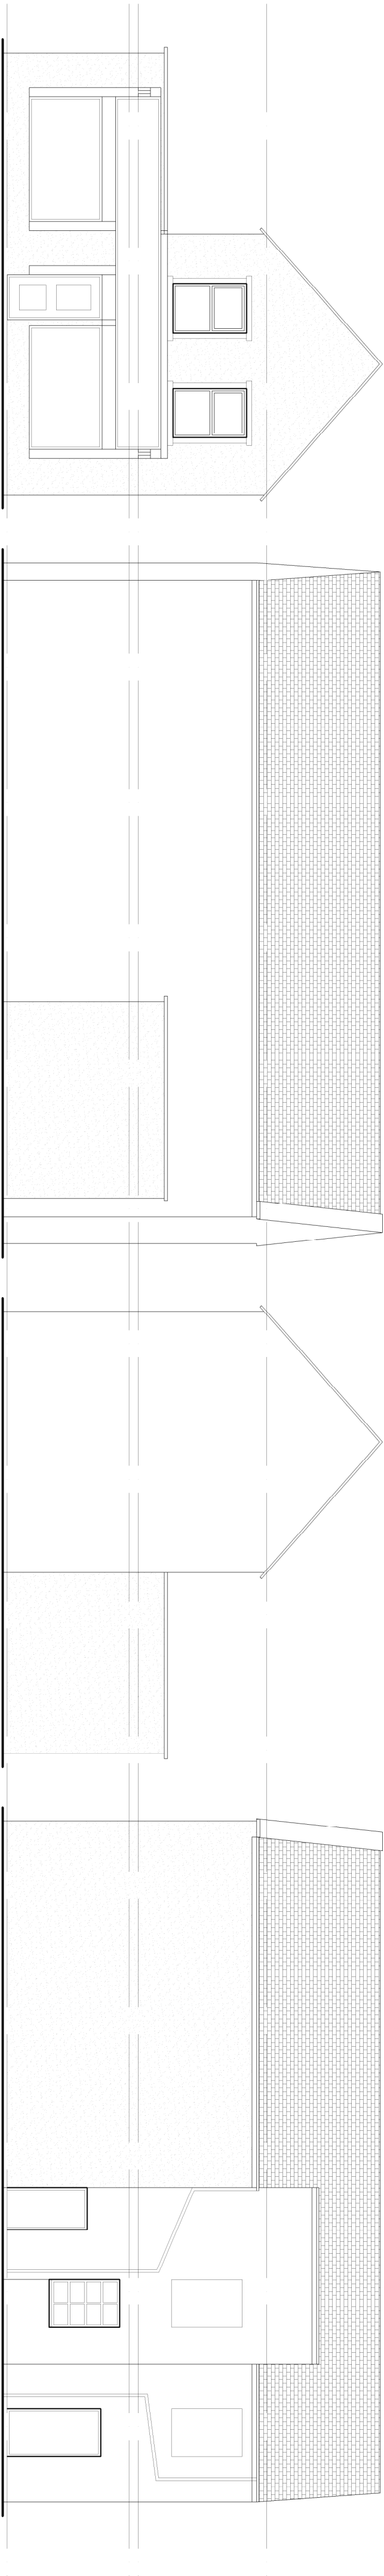


FRONT ELEVATION
AS EXISTING


SIDE ELEVATION
AS EXISTING

REAR ELEVATION
AS EXISTING


SIDE ELEVATION
AS EXISTING

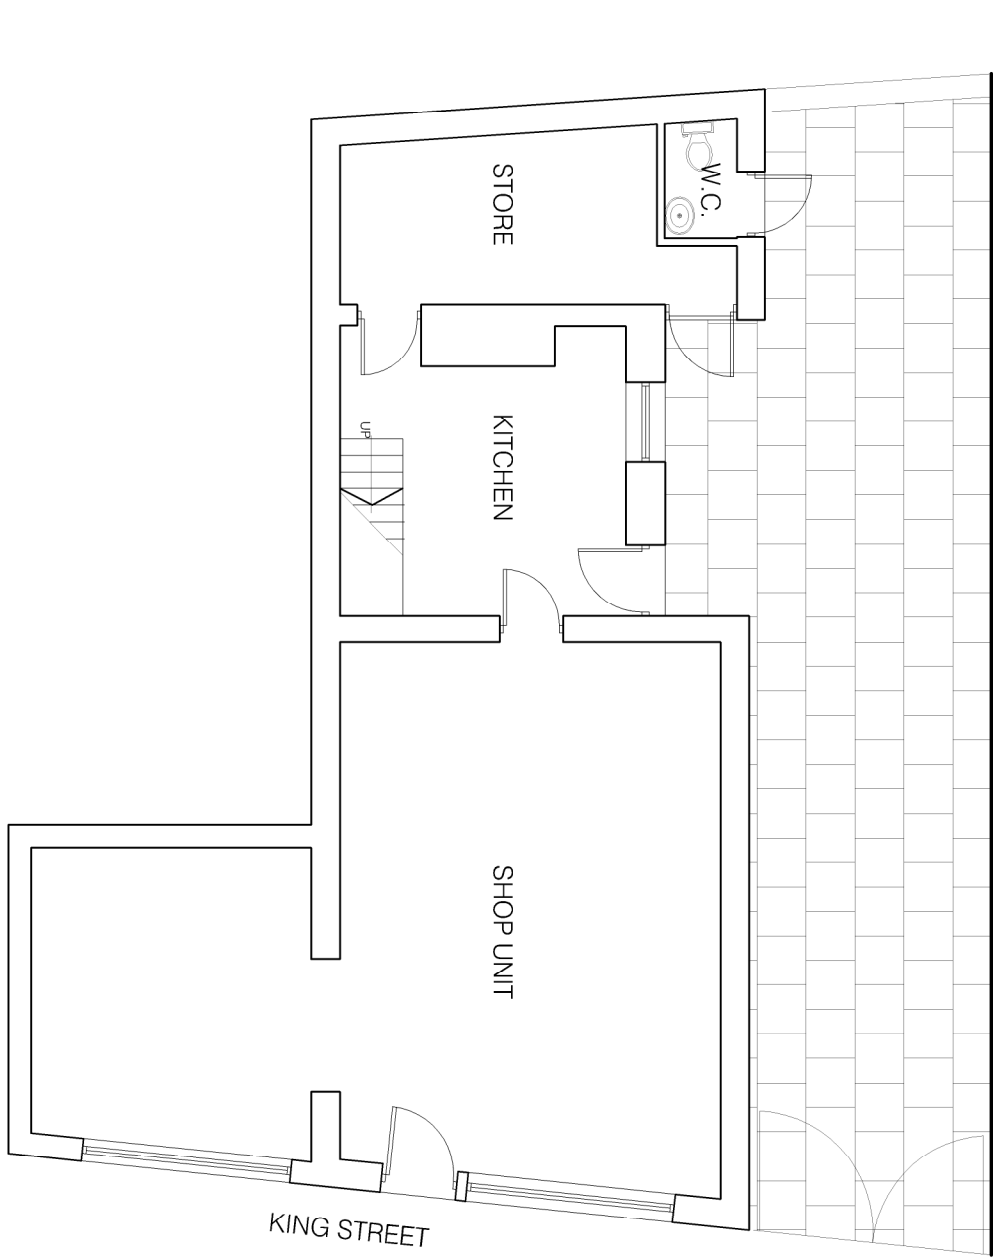

GROUND FLOOR PLAN
AS EXISTING

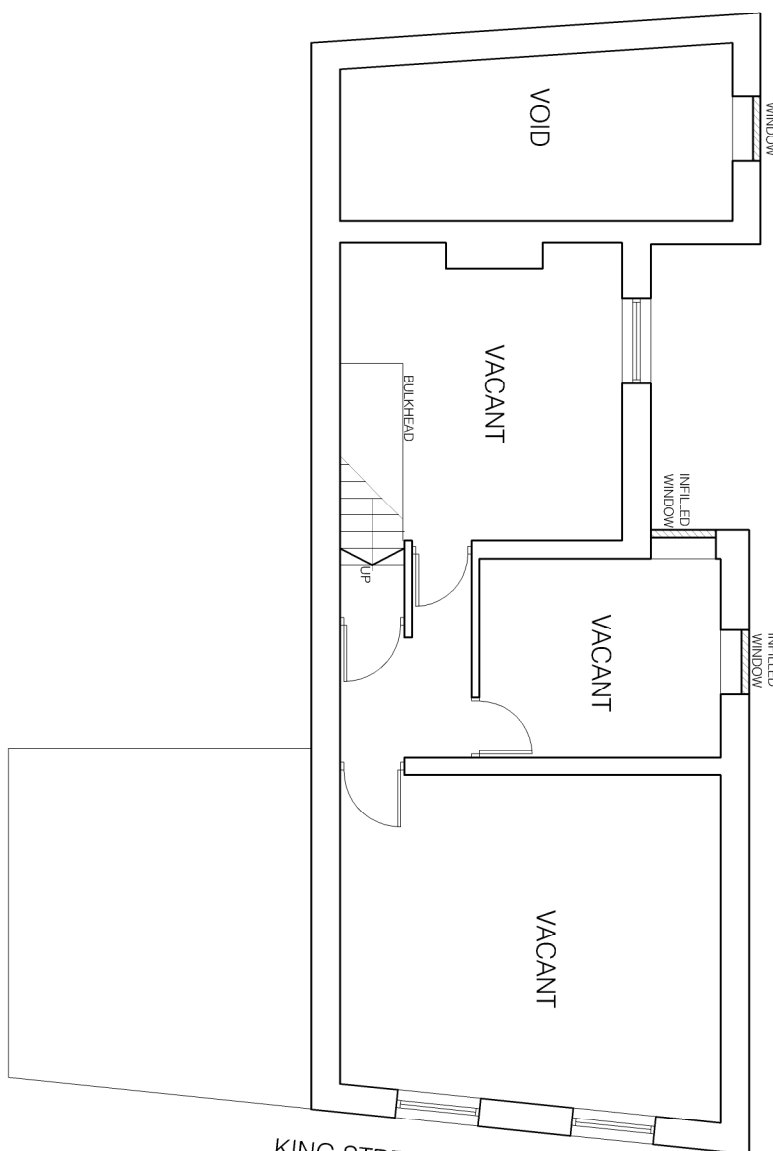

GROUND FLOOR PLAN
AS EXISTING

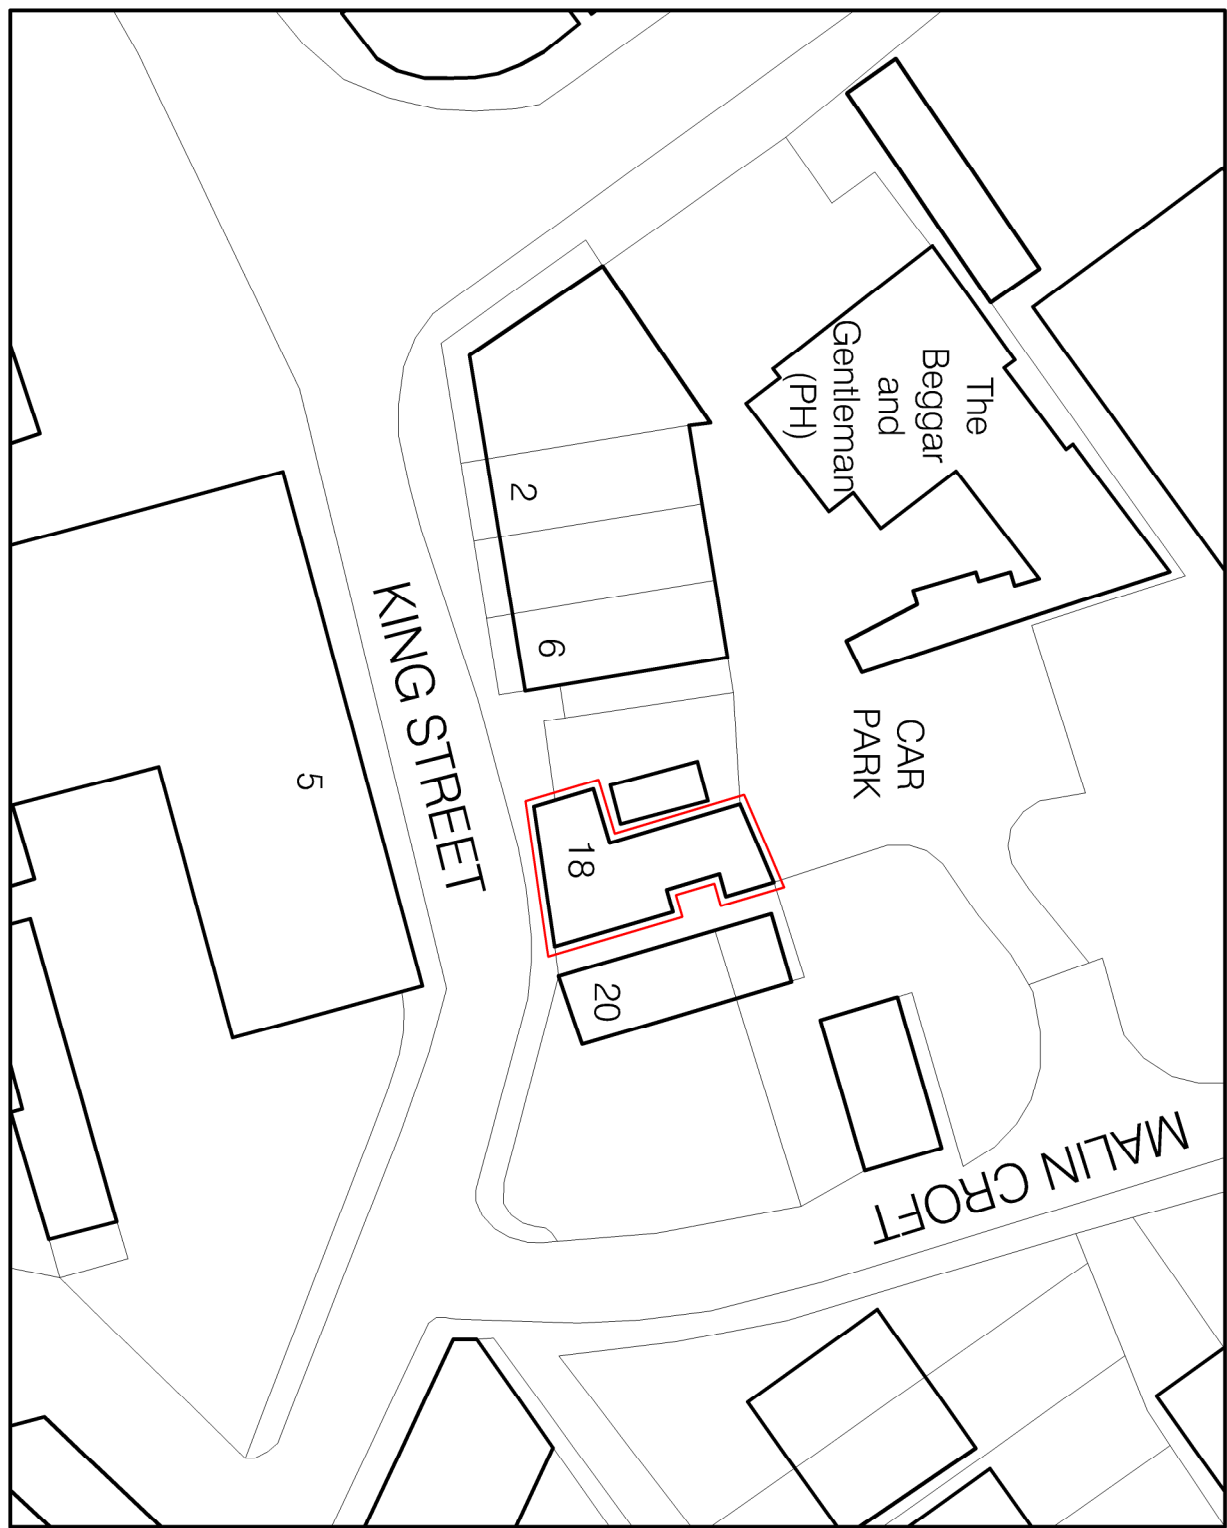

SITE LOCATION PLAN 1:500

**PROPOSED ALTERATIONS
GENERAL ARRANGEMENT**

DRAWING STATUS INFORMATION			
SCALE	1:100 @ A1	DATE	MAY 2019
JOB NO.	DRAWING NUMBER	REV	835

www.architecturaldrawingsltd.co.uk
18 KING STREET
HOYLAND

architecturaldrawings
ltd.