


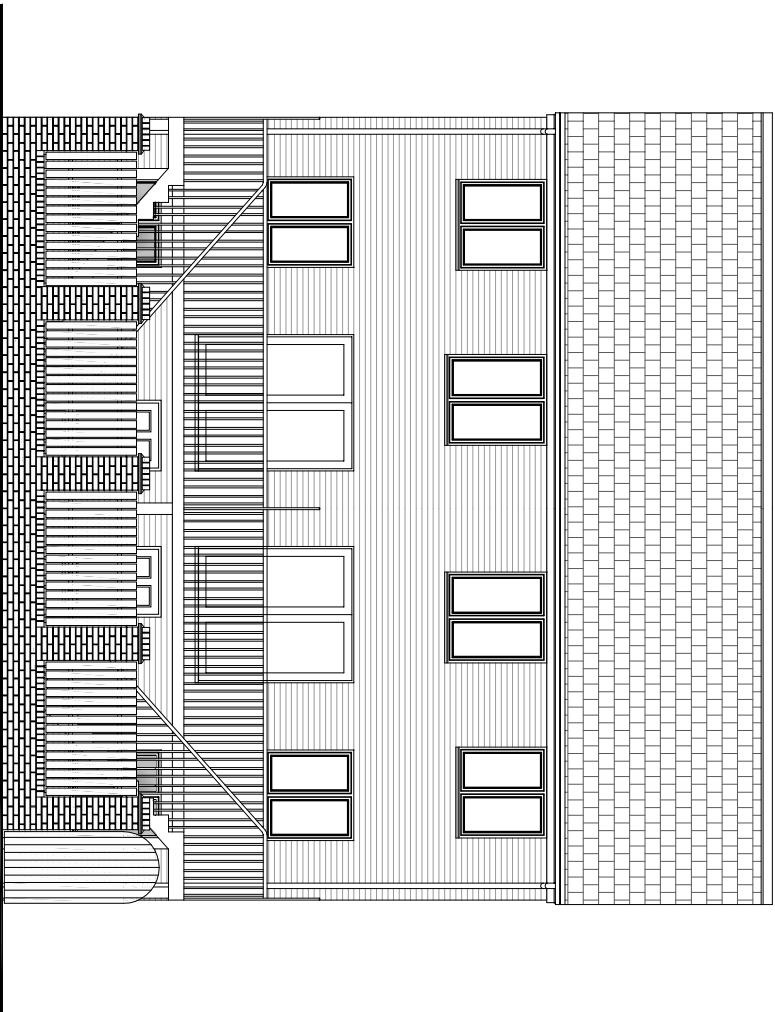


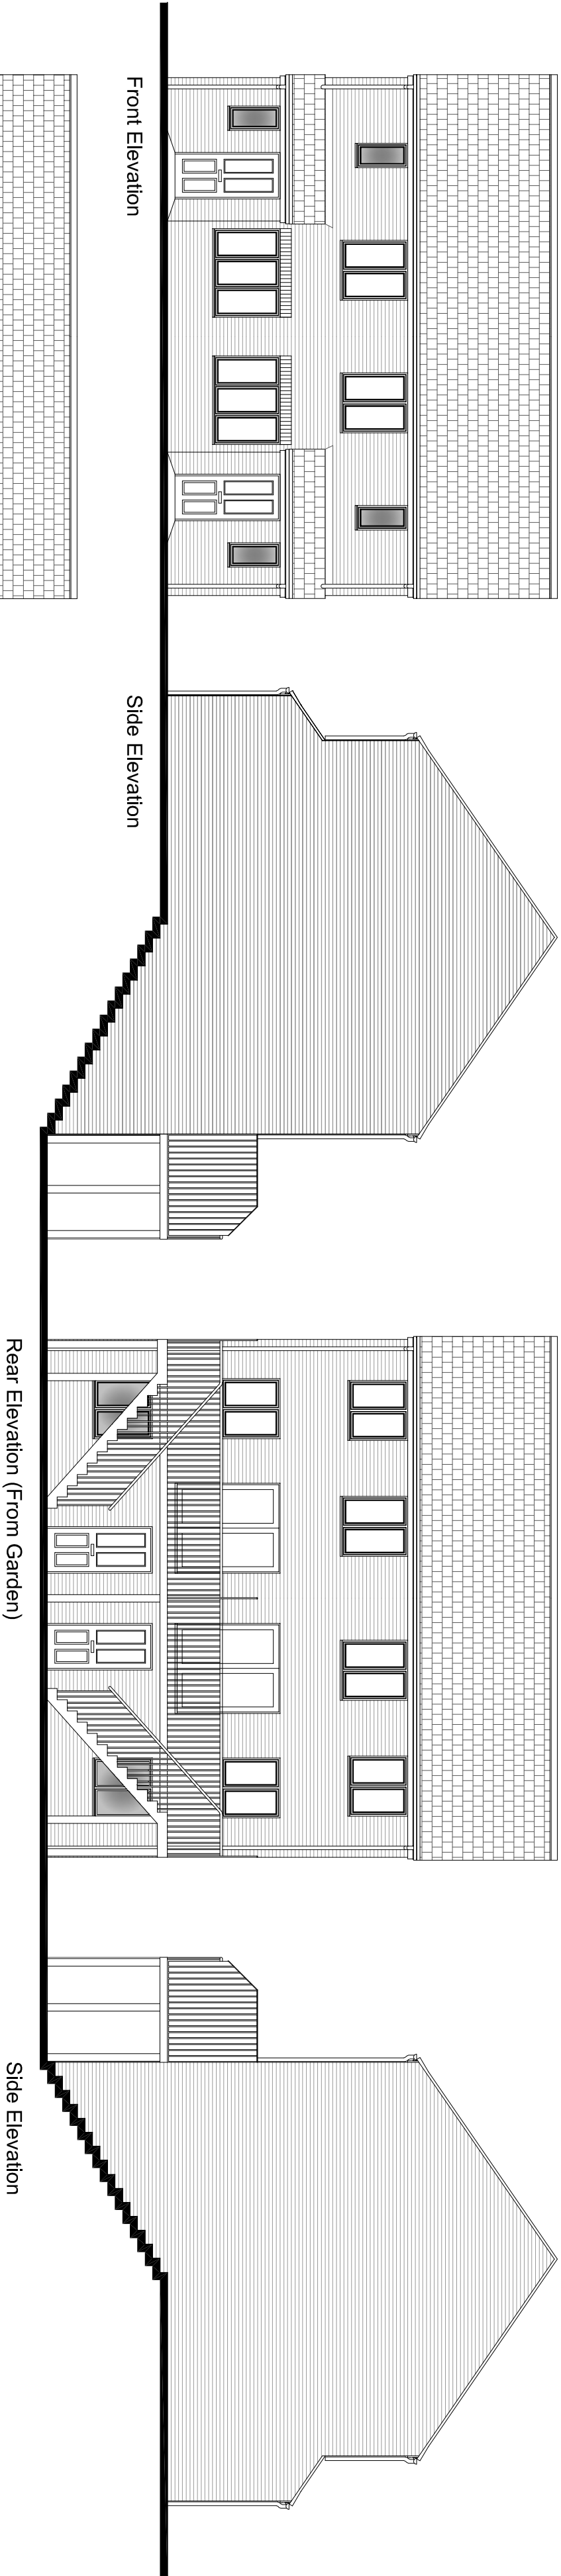


Rear Elevation (From Parking)

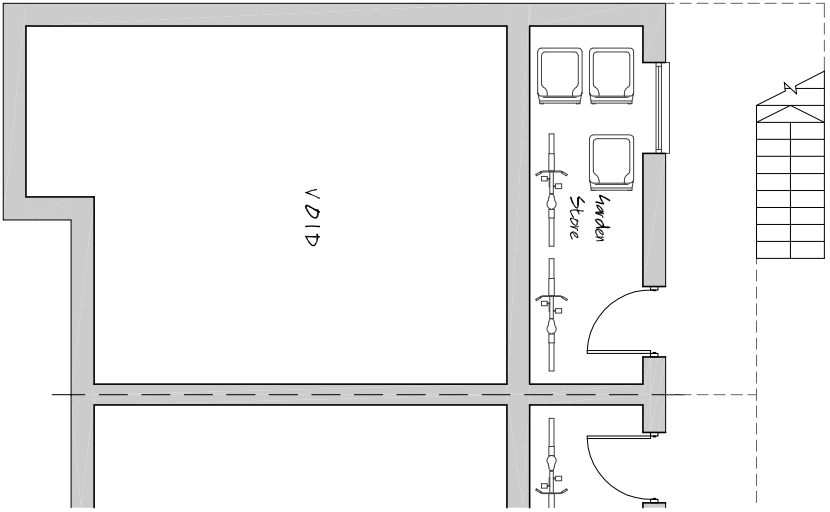

Garden Store at Lower Level

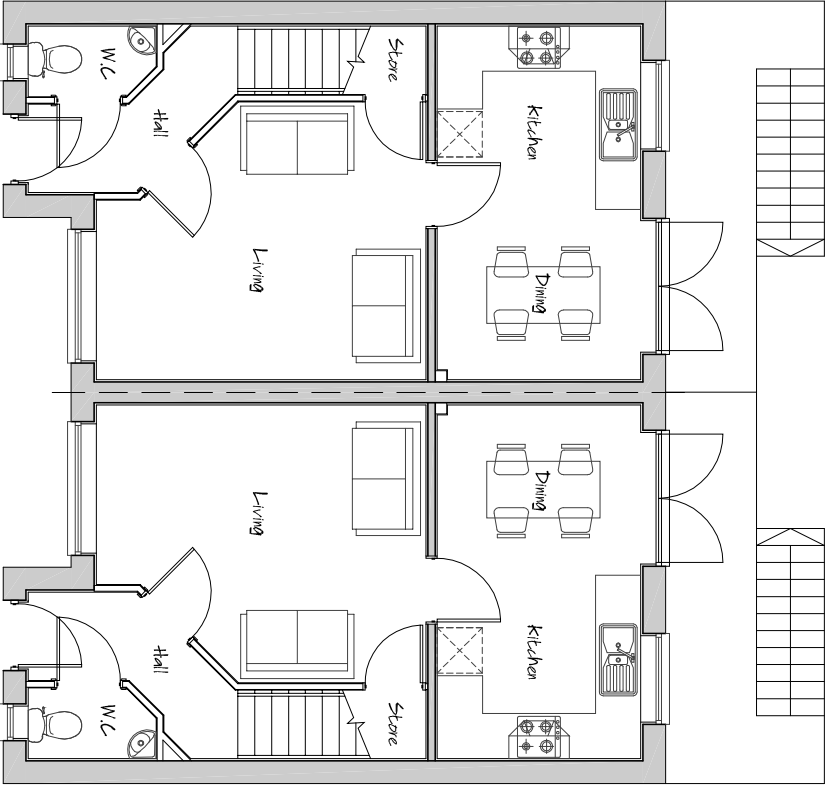

Ground Floor Layout

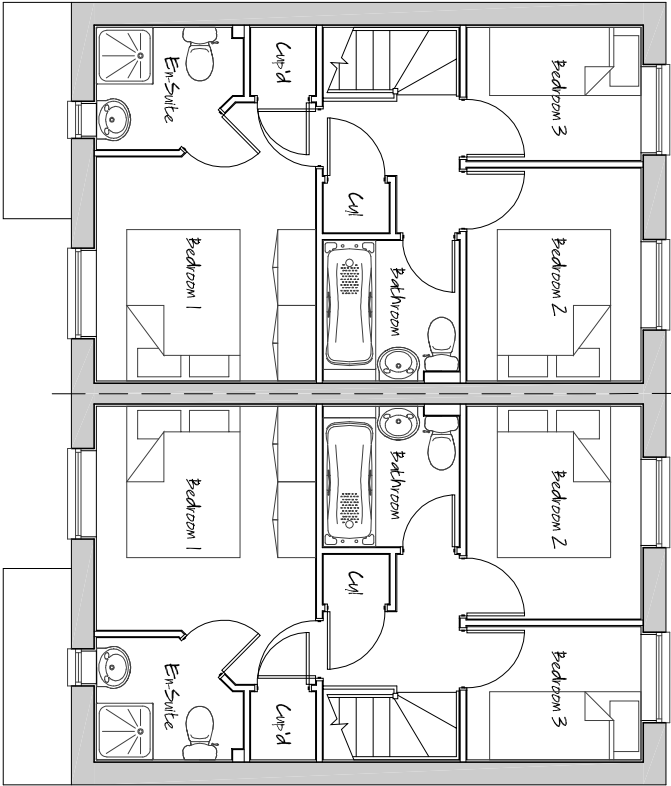

First Floor Layout

PLOTS 18-19 & 20-21 – PLANNING DRAWING

■ architectural design

■ town planning

■ landscape architecture

John R Paley Associates

CLIENT

PERSIMMON WEST YORKSHIRE

PROJECT

RESIDENTIAL DEVELOPMENT
UPPER SHEFFIELD ROAD
BARNSELEY

DRAWING OF

PLOTS 18-19 & 20-21
PLOT SPECIFIC PLANNING DRAWING

MARKETING NAME

drawing no

P09:4234:107

rev

0

date

JULY 10

scale @ A2

1:100

drawn

RAN

check

CAH

date

JULY 10

1 Red Hall Crescent
Paragon Business Village
Wakefield
WF1 2DF

f-01924 383322

f-01924 384382

e-info@jrpassoc.co.uk