




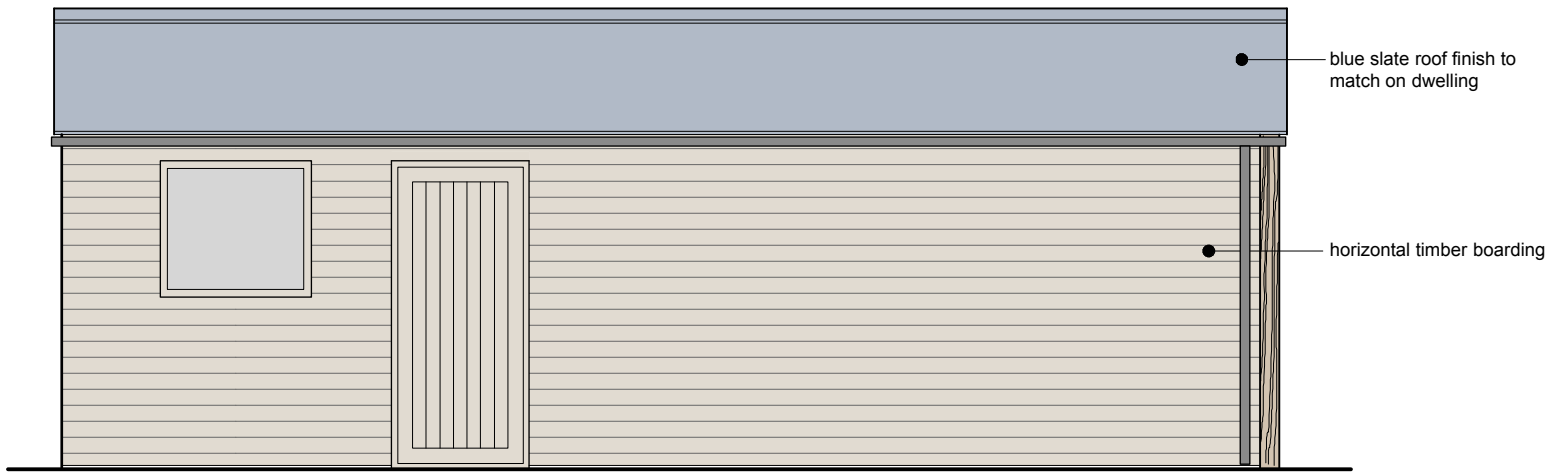


side elevation

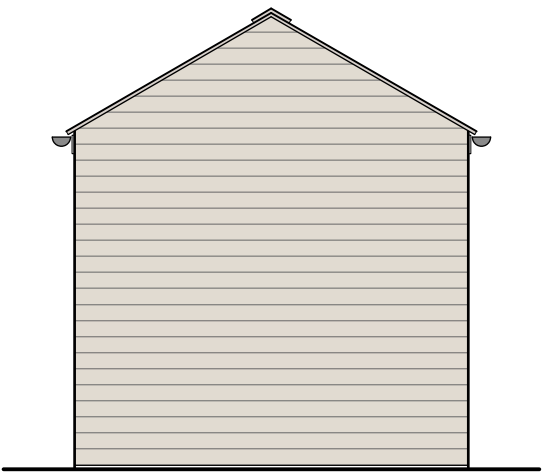


rear elevation

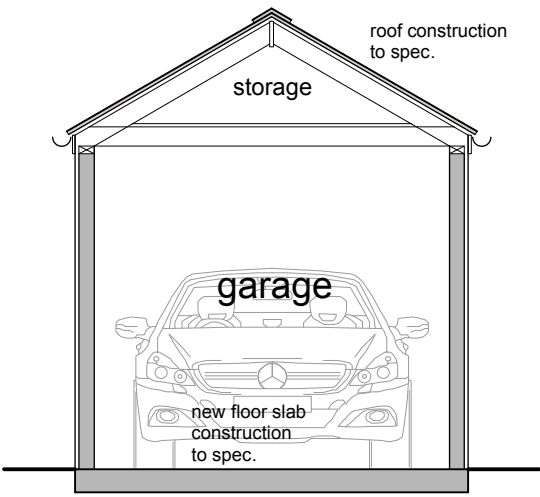

section

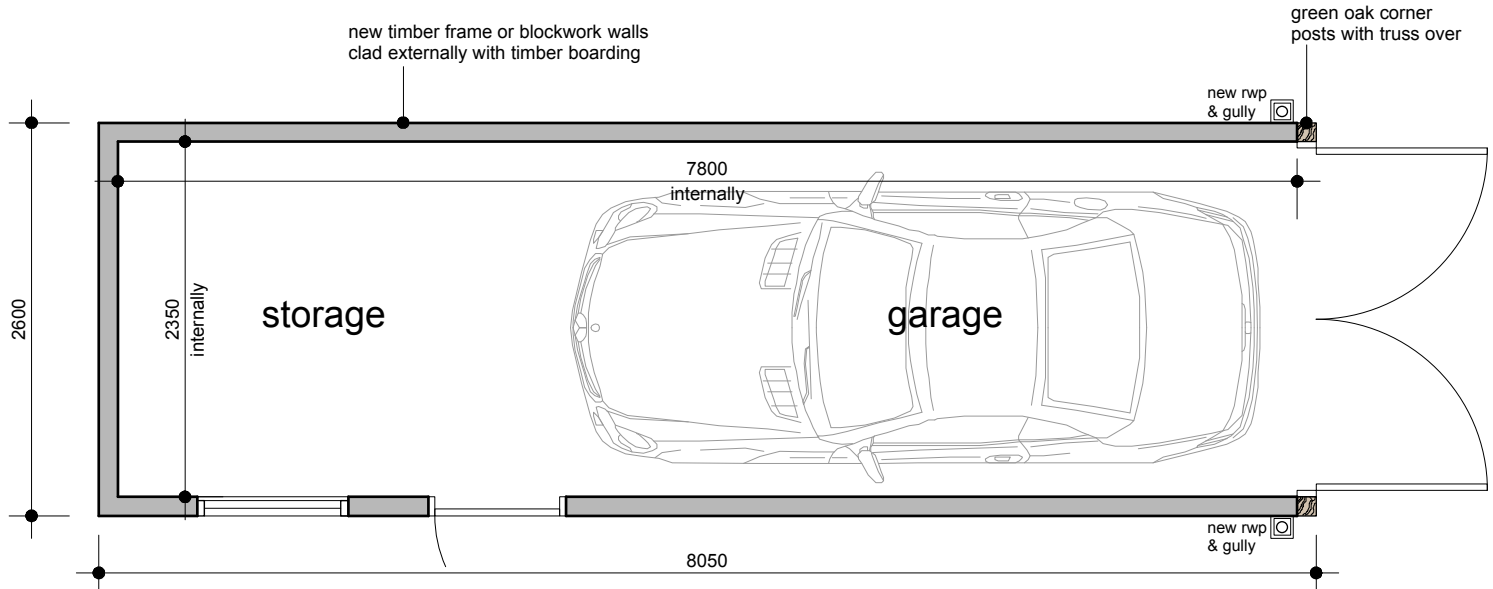


ground floor plan

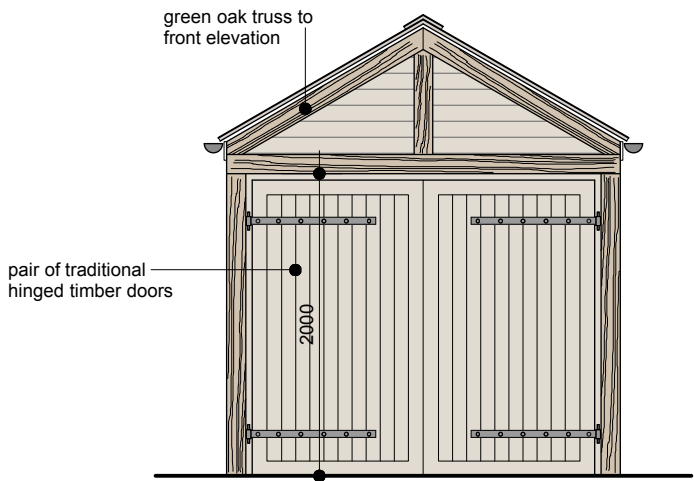


front elevation




location plan 1/1250

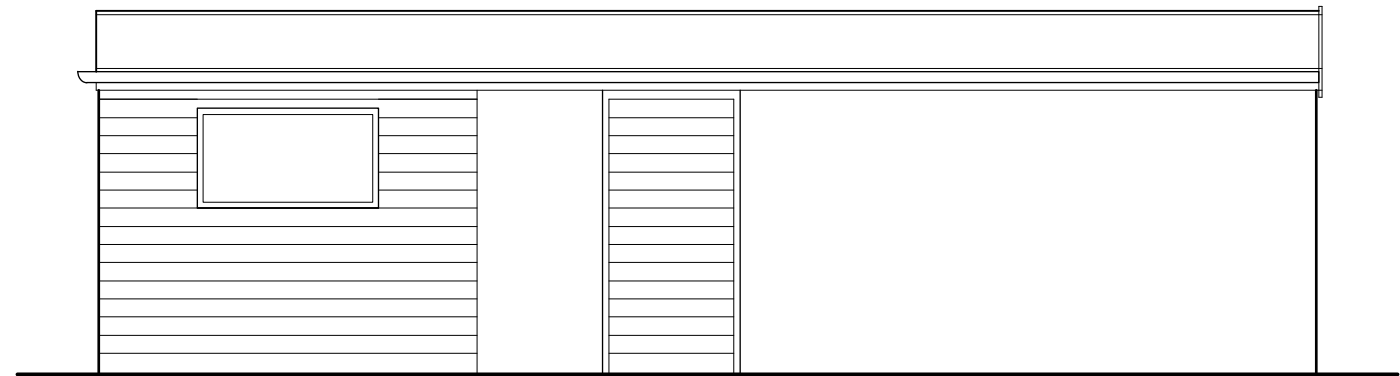


side elevation

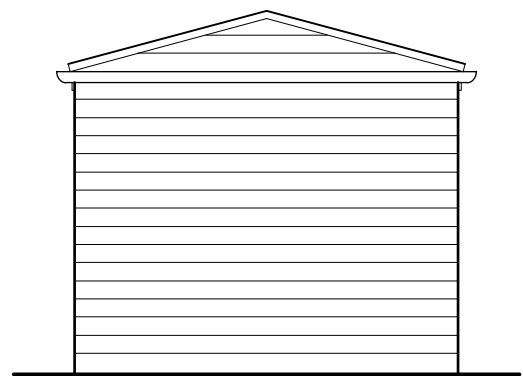

rear elevation

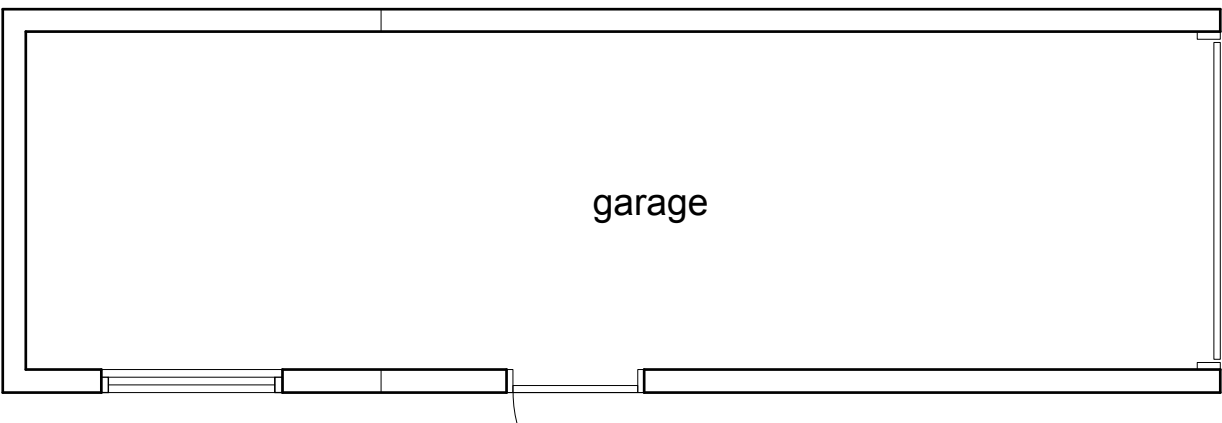

ground floor plan

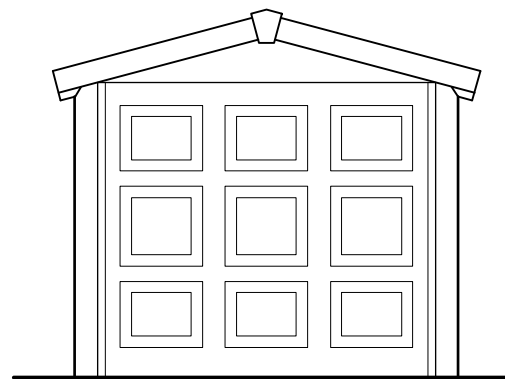

front elevation

existing

This drawing has been prepared specifically for the purpose of obtaining Planning Permission and/or Building Regulation Approval. Its suitability for other purposes, without supplementary details and specifications cannot be guaranteed. The Permissions and/or Approvals are beyond the Architects control, and no guarantee that such will be granted is given or to be inferred by reason of the preparation of this drawing. Only figured dimensions are to be used. All dimensions to be checked on site. This drawing together with the design is the property and copyright of the Architect and must not be reproduced without prior written permission.

P01	Drawing originated	24.04.19	JS	AS
rev.	description	date	drawn	approved

ADP

project Replacement detached garage
at Willow Dene, Green Road, Dodworth
Barnsley, S75 3RT
for Mr & Mrs Charlton

title existing and proposed GA
number 19024D-01-P01
scale 1:50
size A2

**ARCHITECTURE
+ DESIGN
PARTNERSHIP**

The Old Police Station 16 Bridge Lane Holmfirth HD9 7AN
T: 01484 685411 E: hello@adp-architects.com
W: www.adp-architects.com

RIBA 
Chartered Practice