




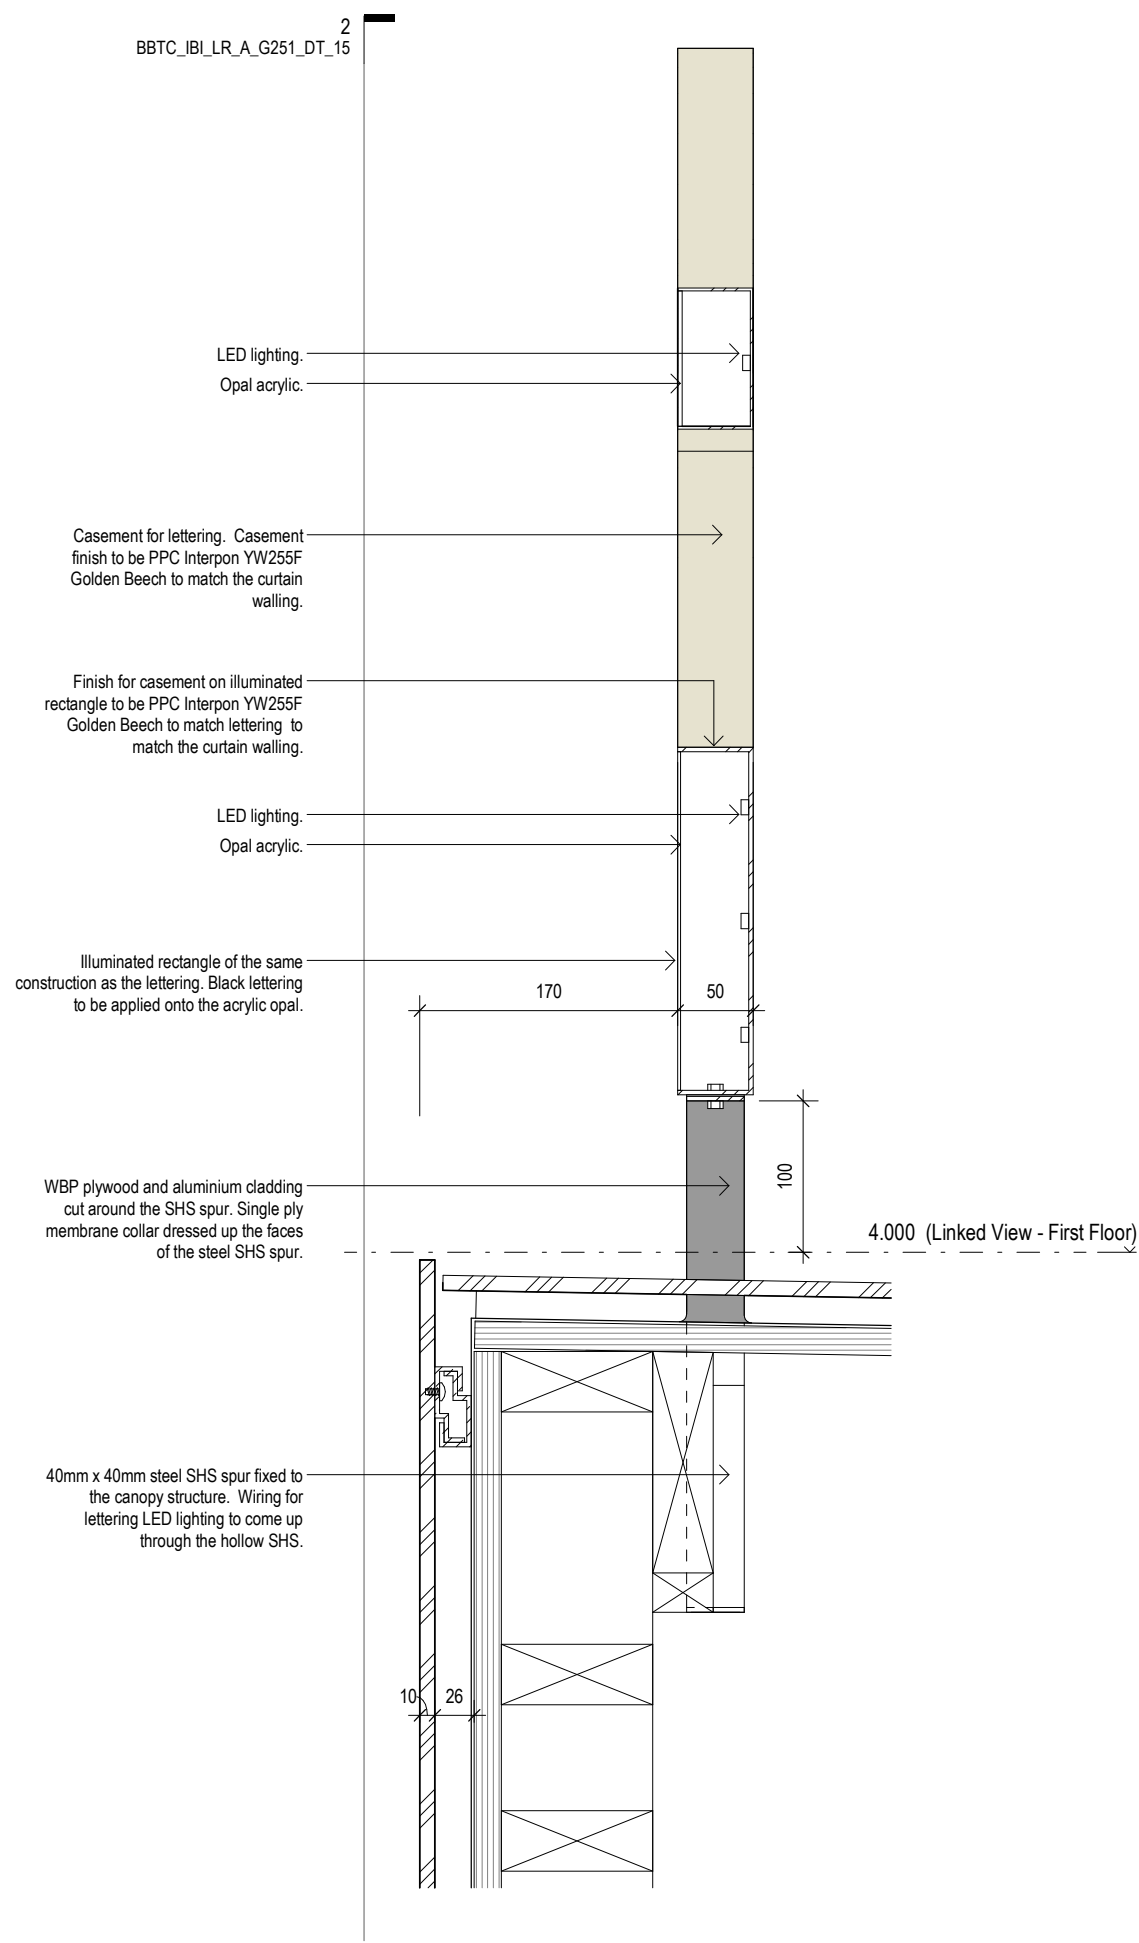


1_Canopy Signage Detailed Section.
1 : 5

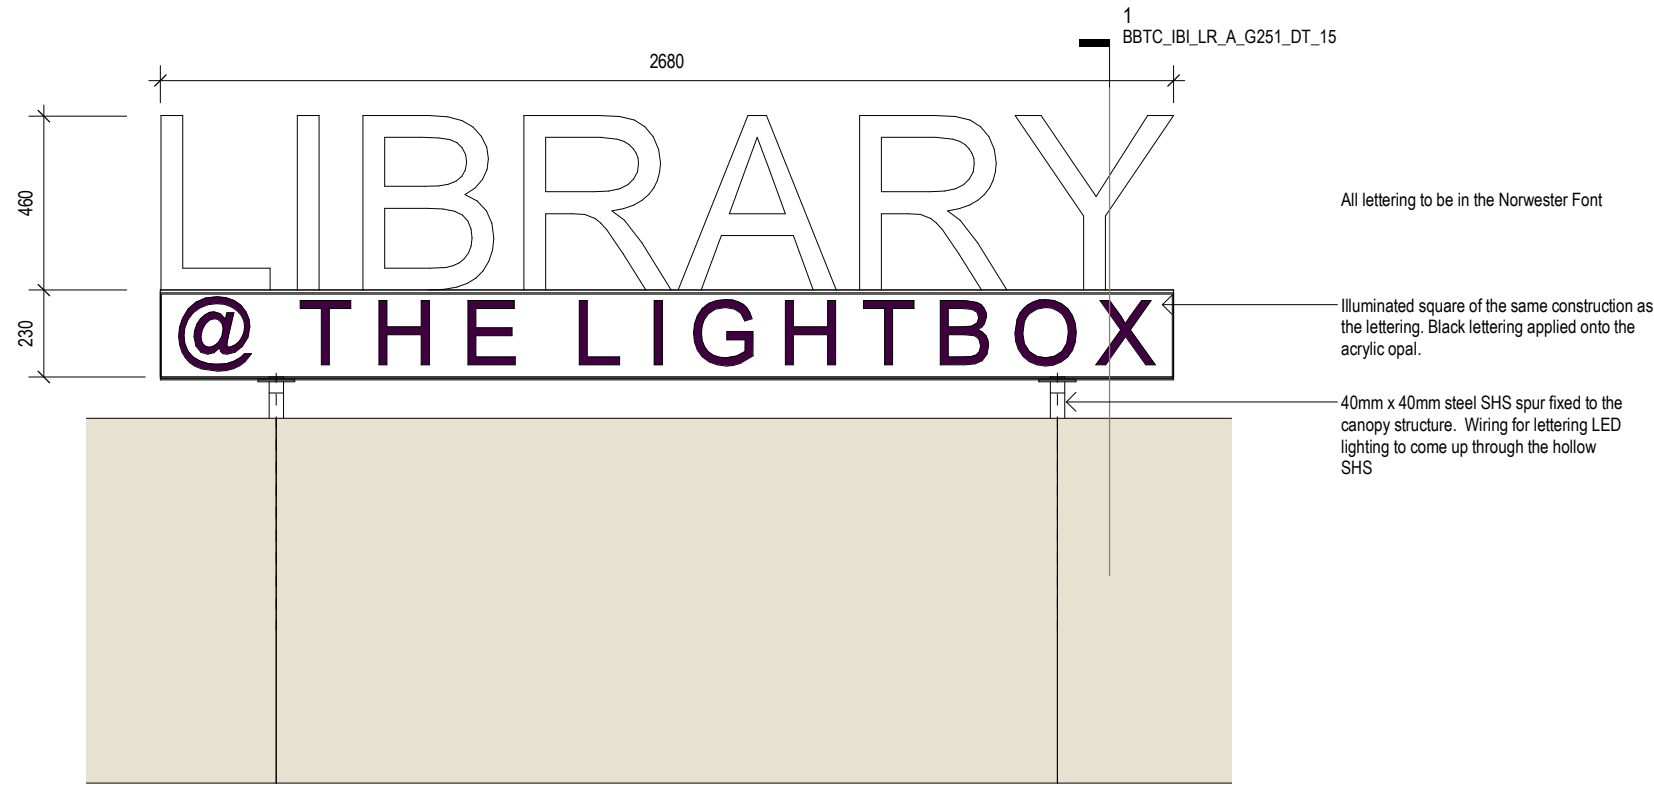


2_Canopy Signage Detailed Elevation.
1 : 20

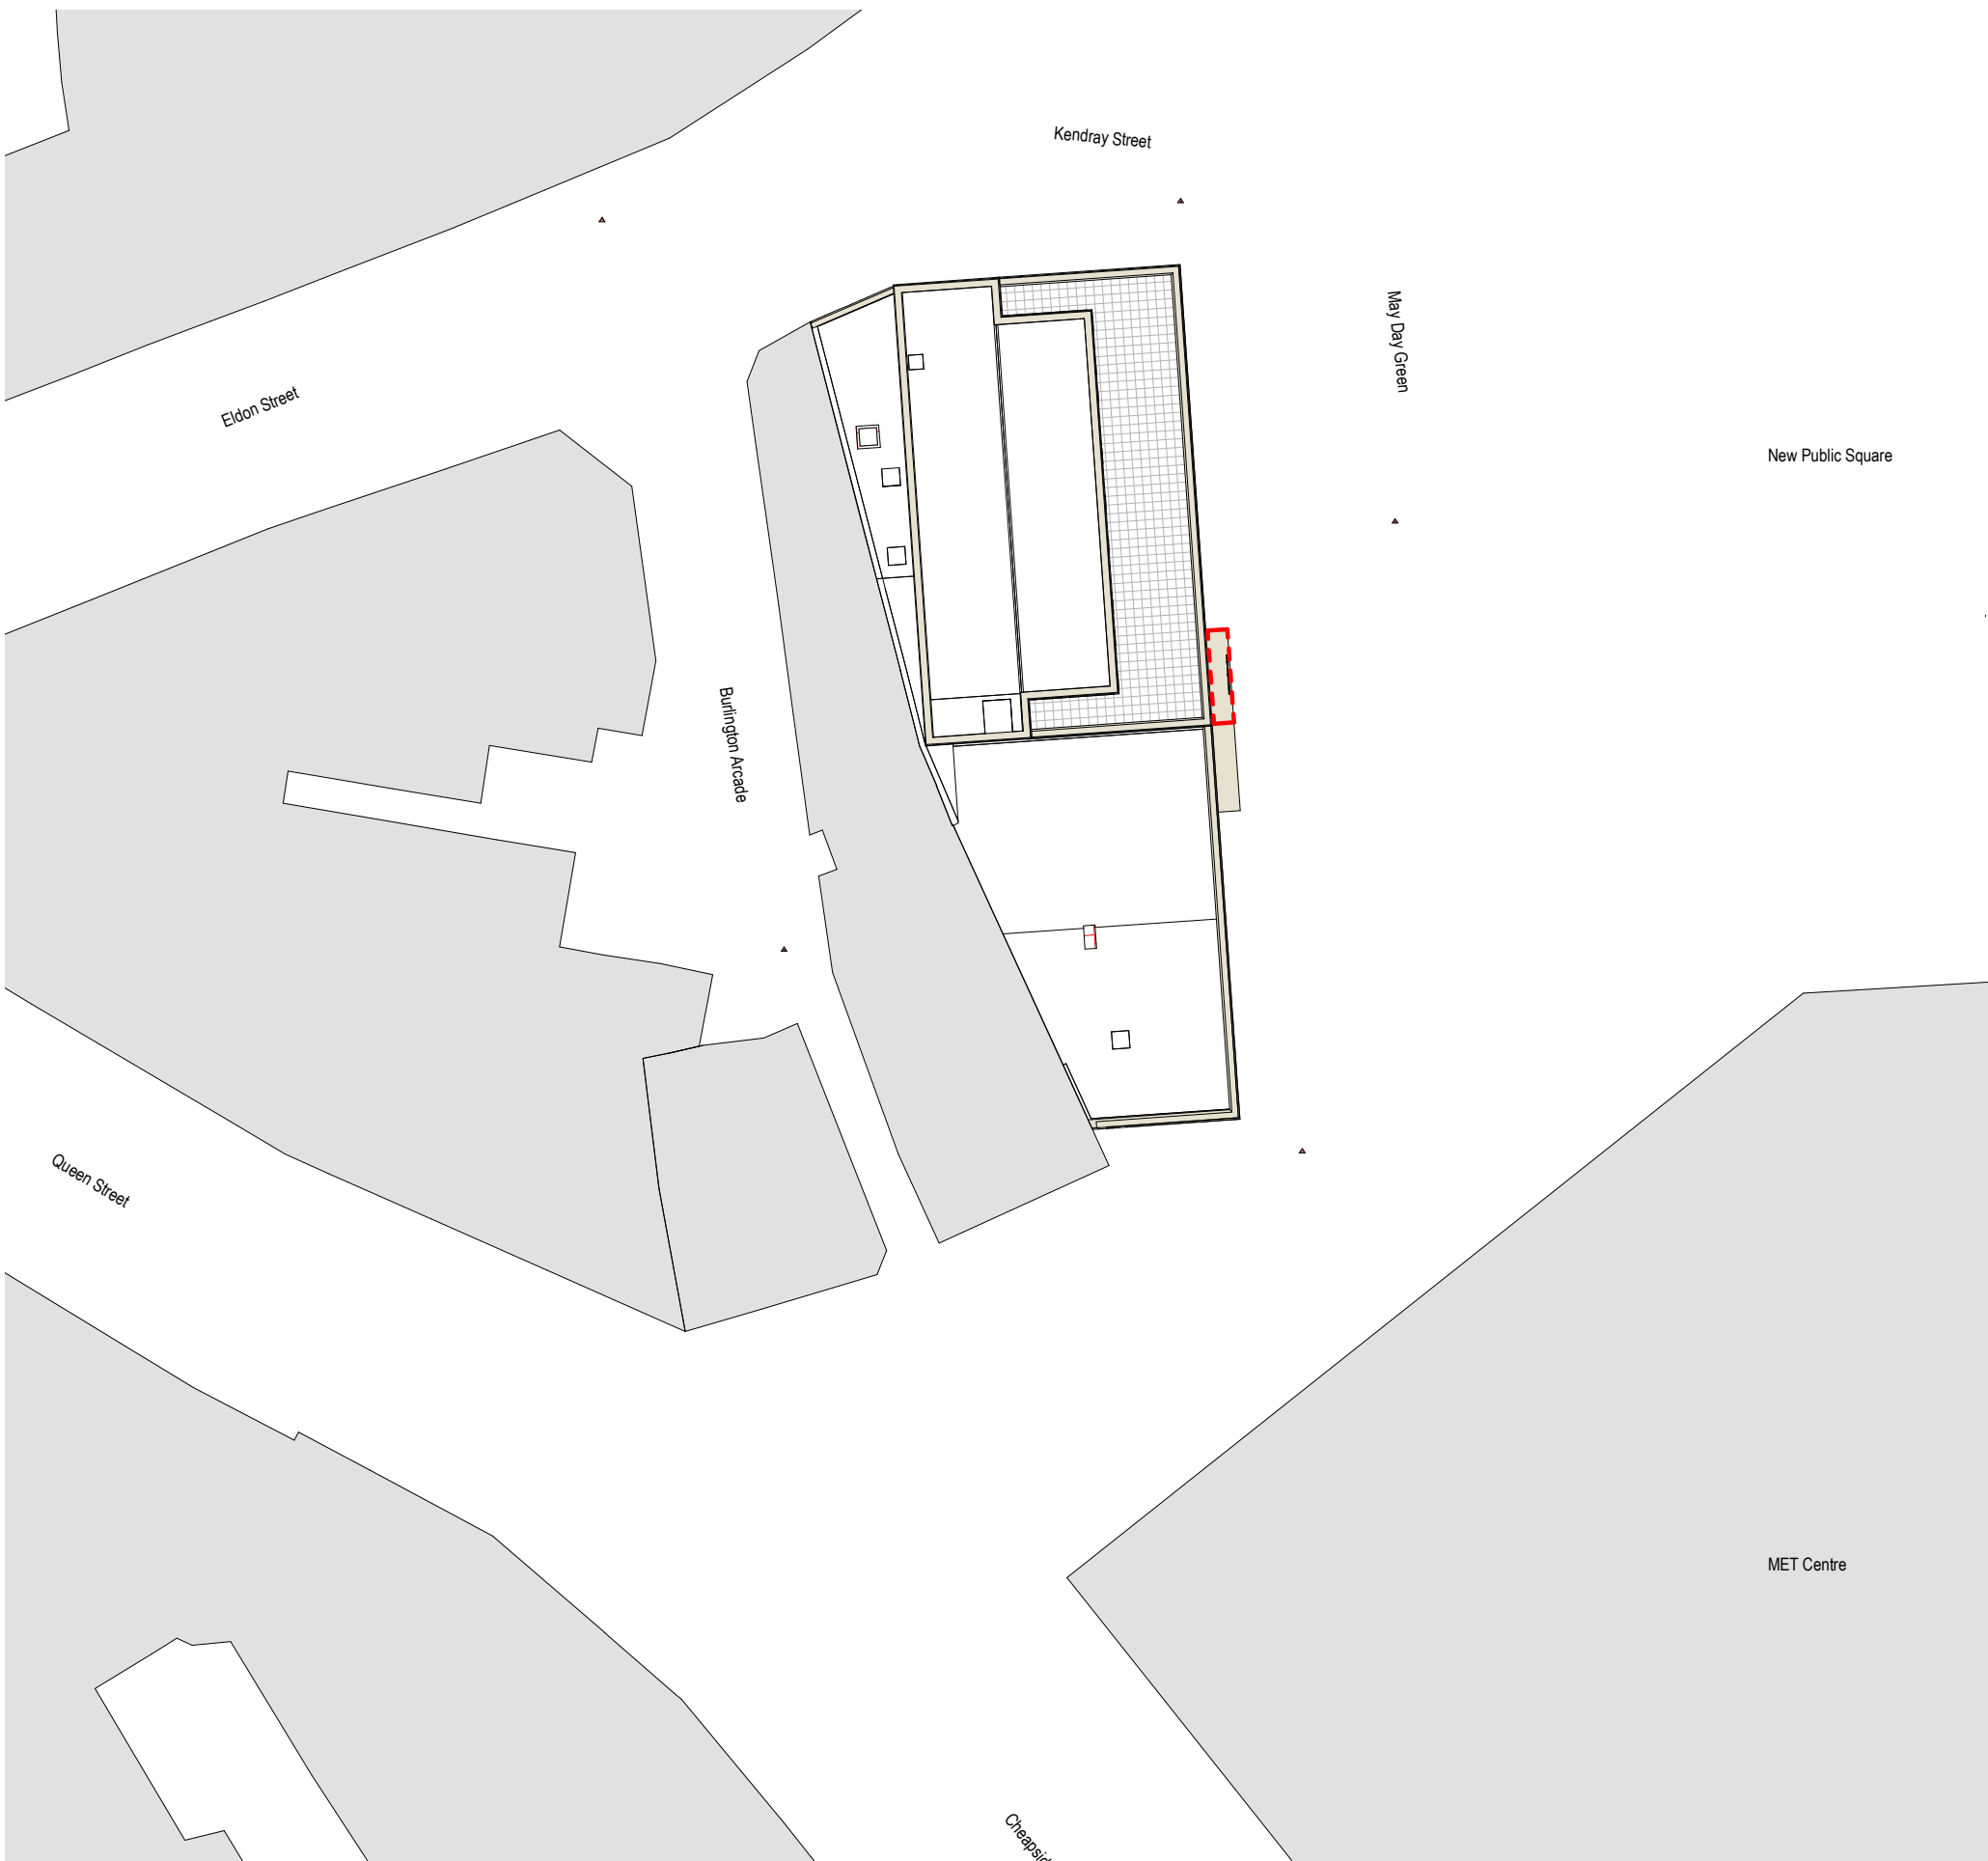


Location Plan
1 : 500

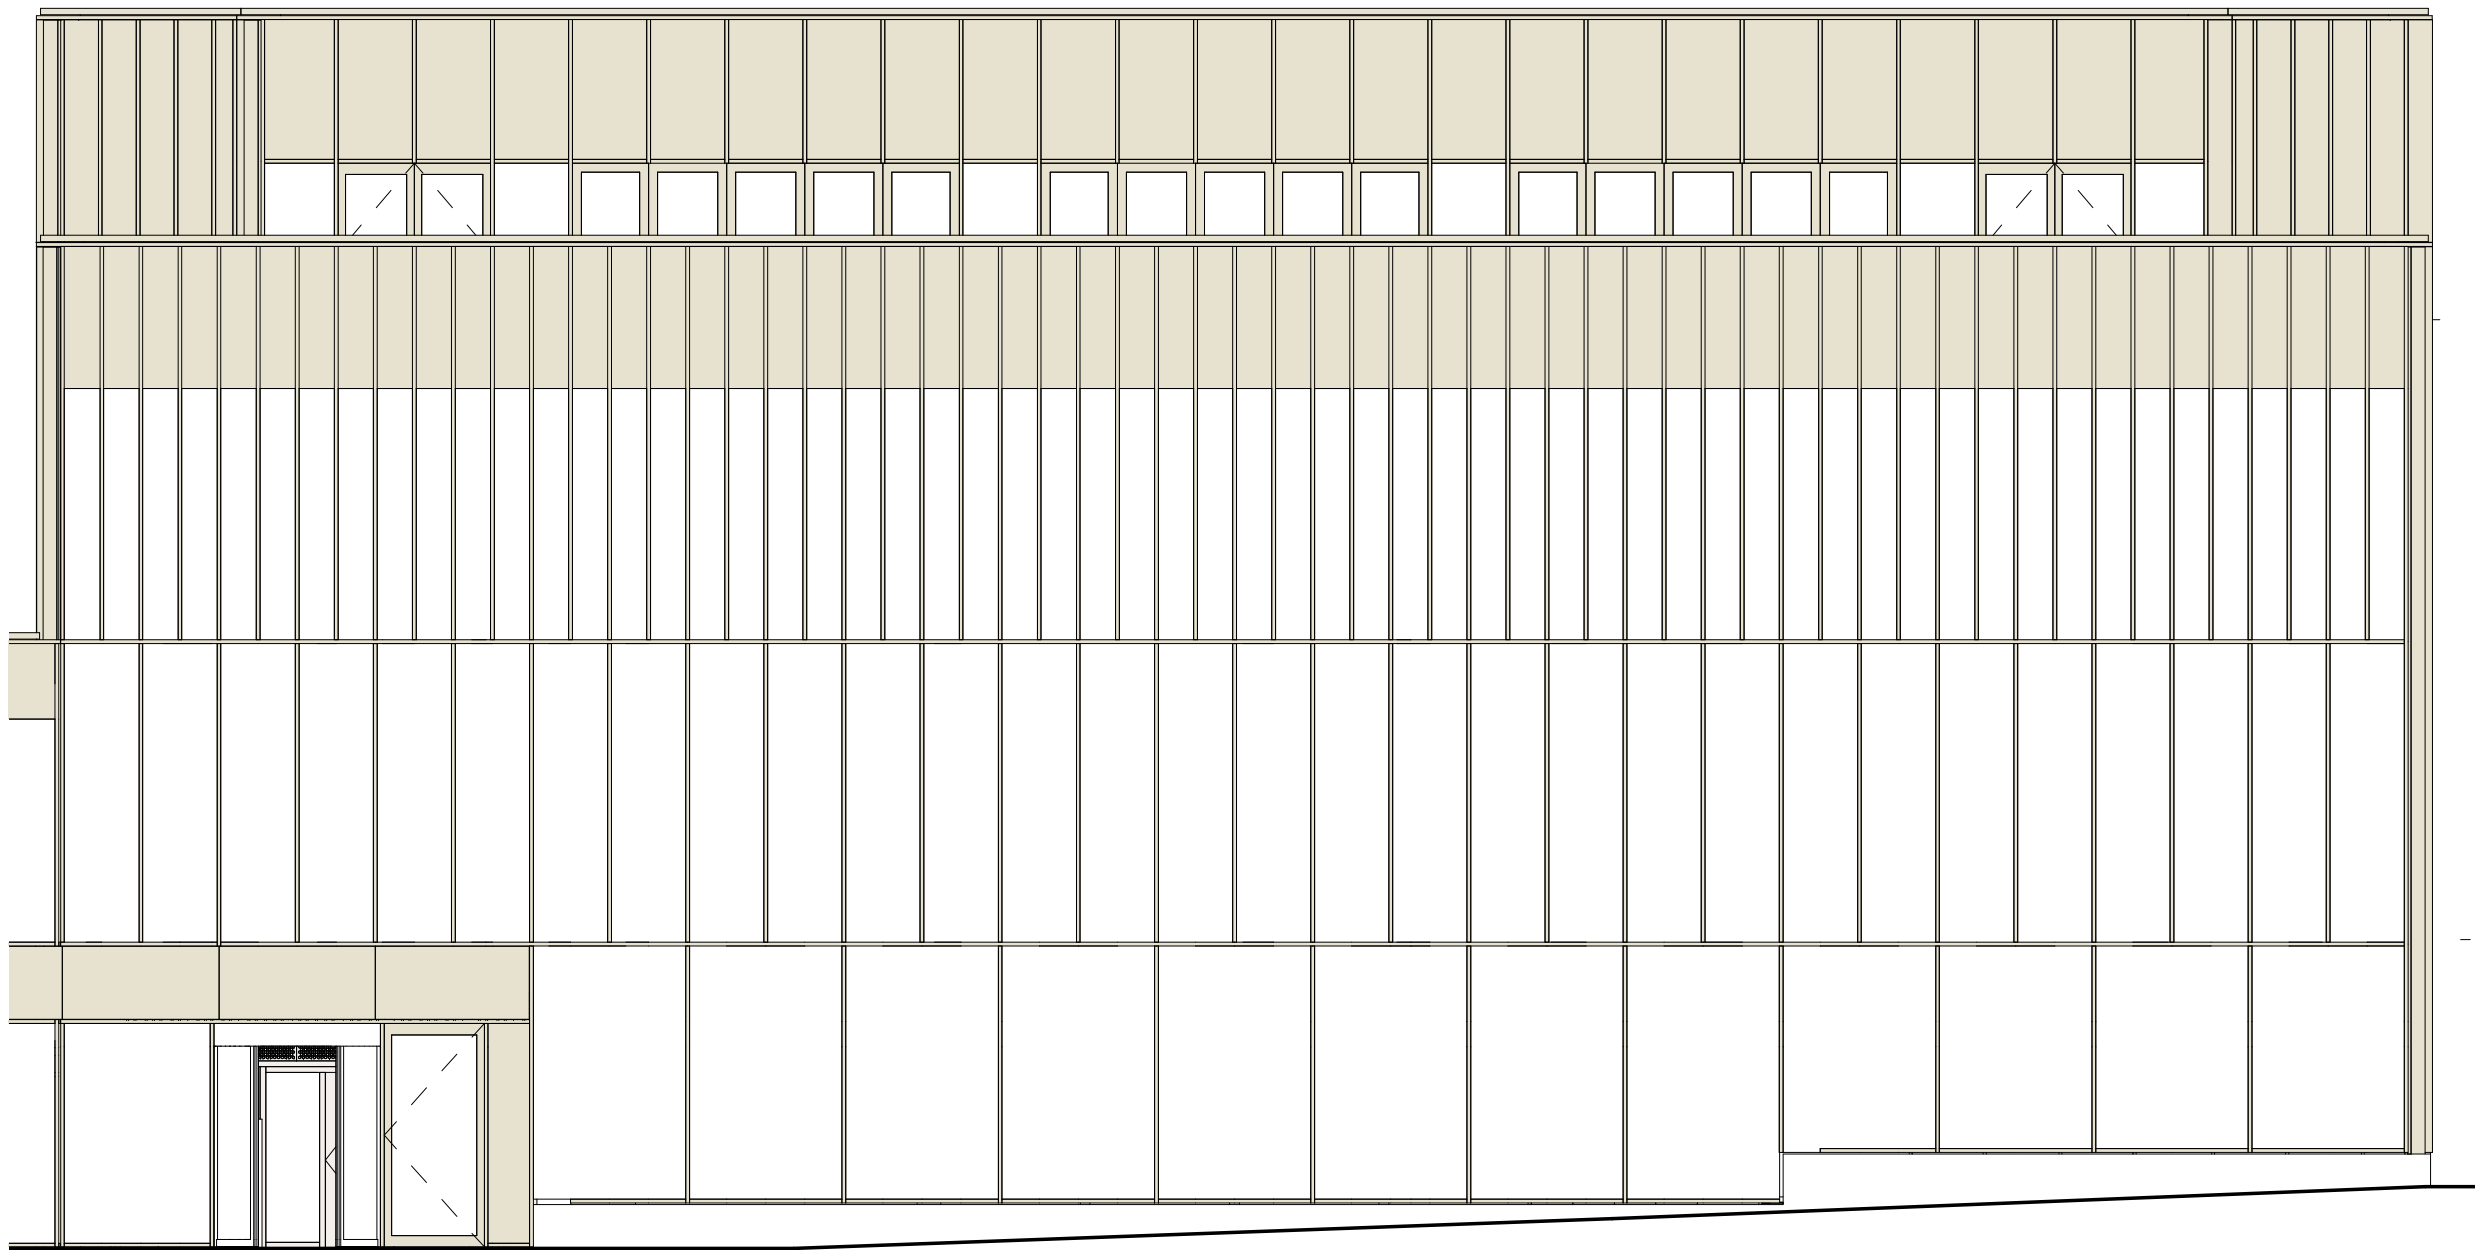

Existing Elevation
1 : 100

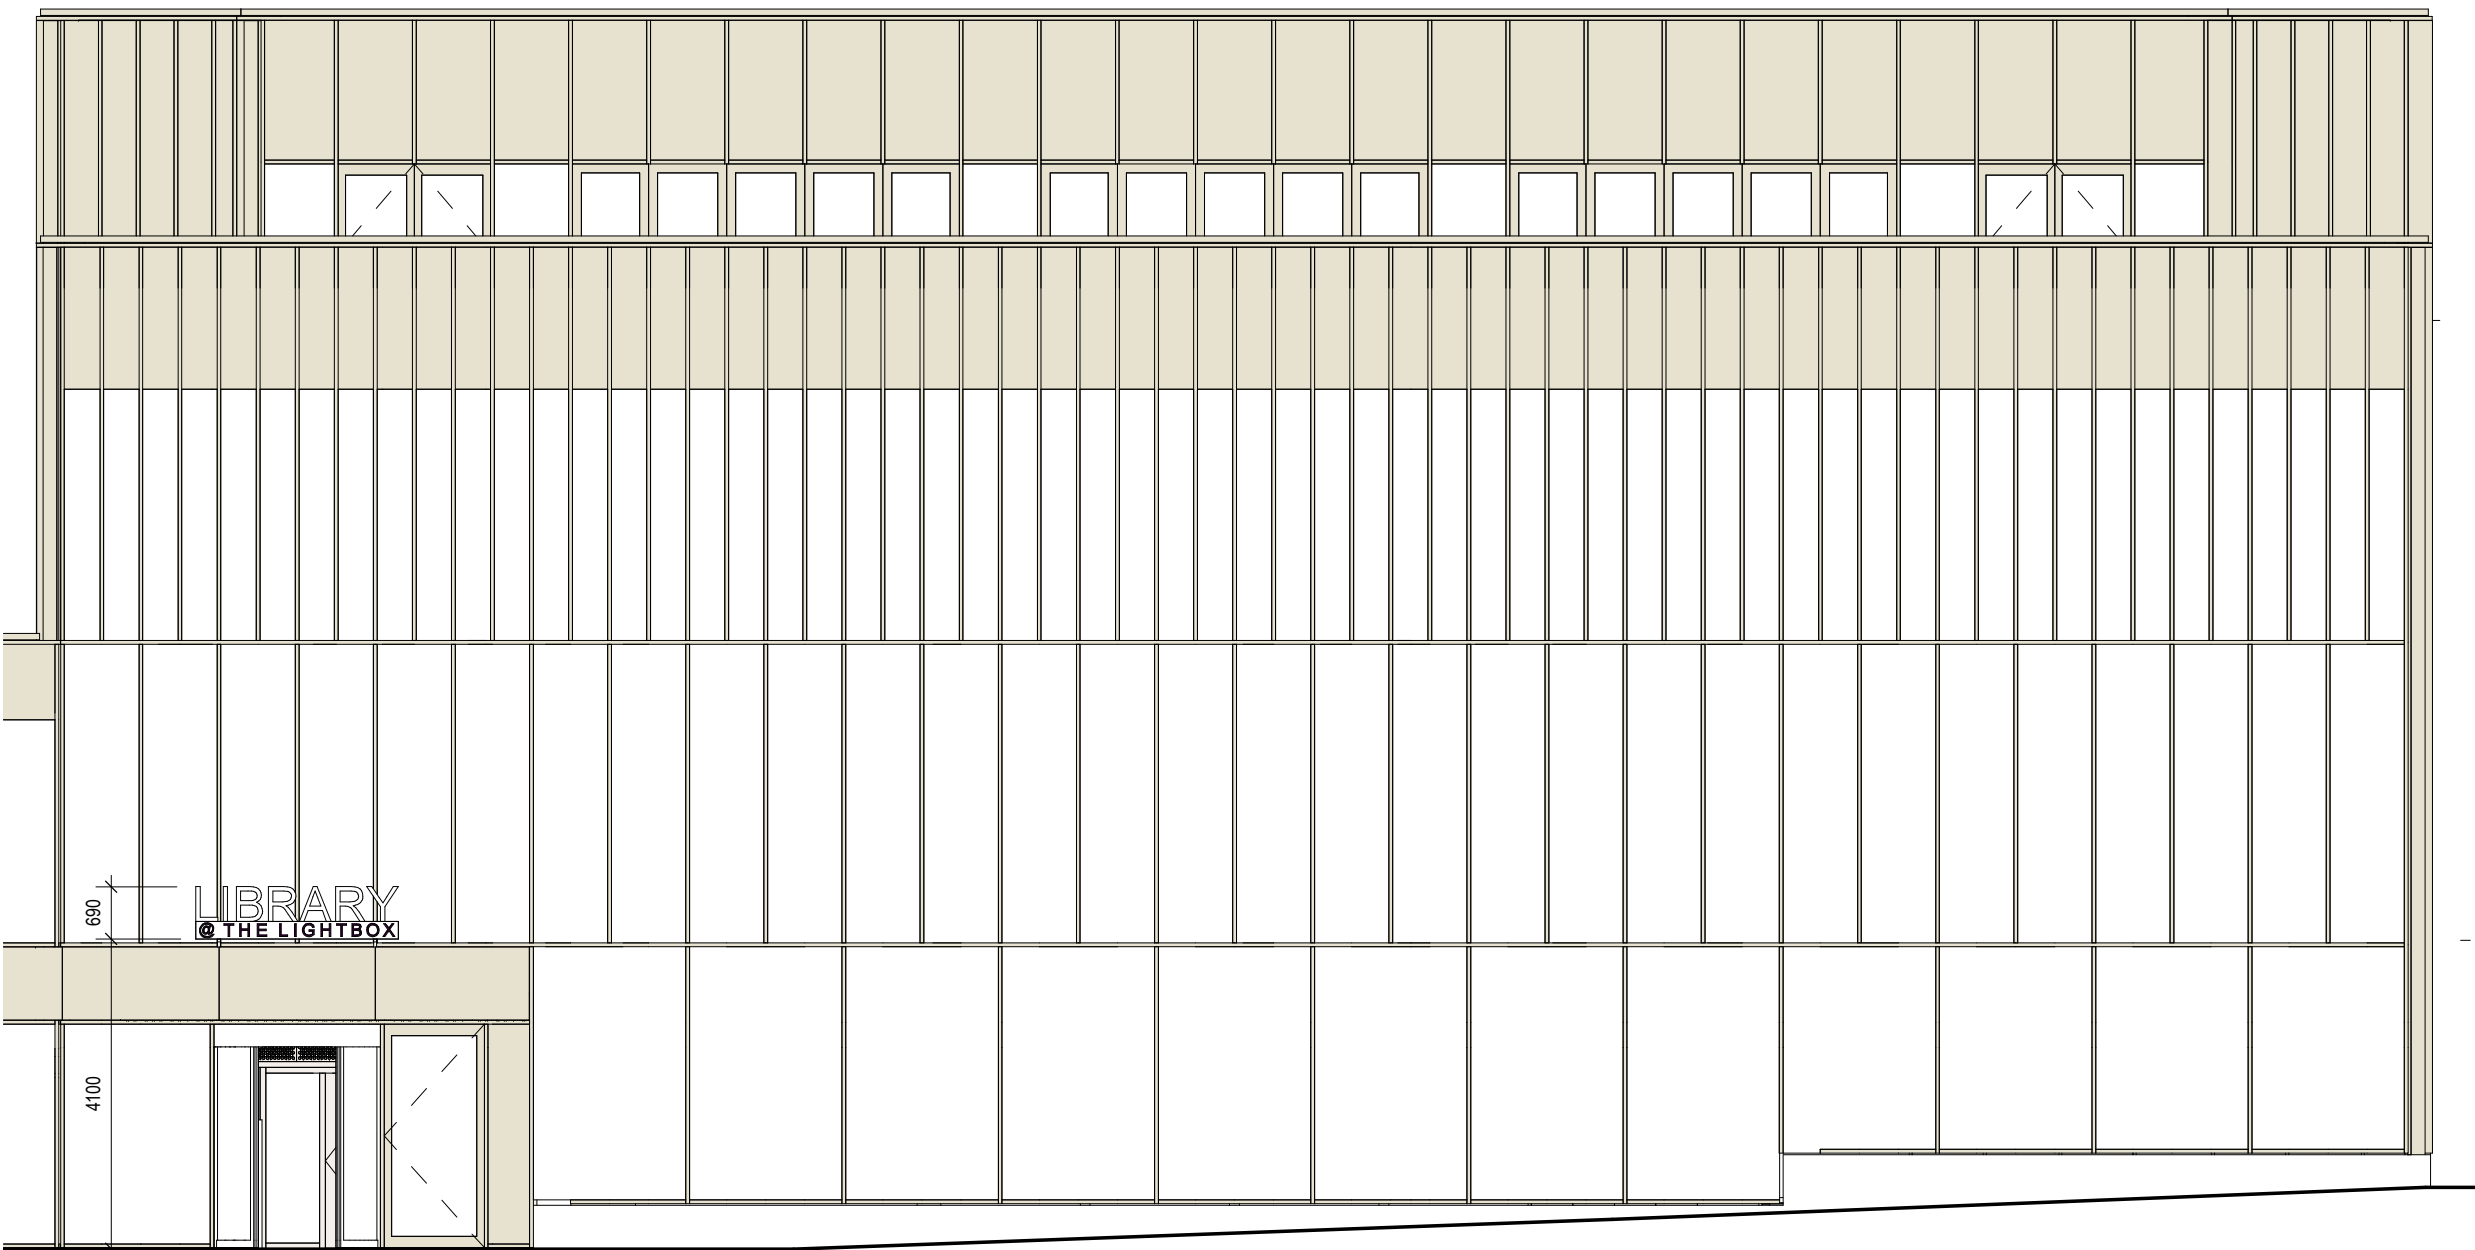

Proposed Elevation.
1 : 100

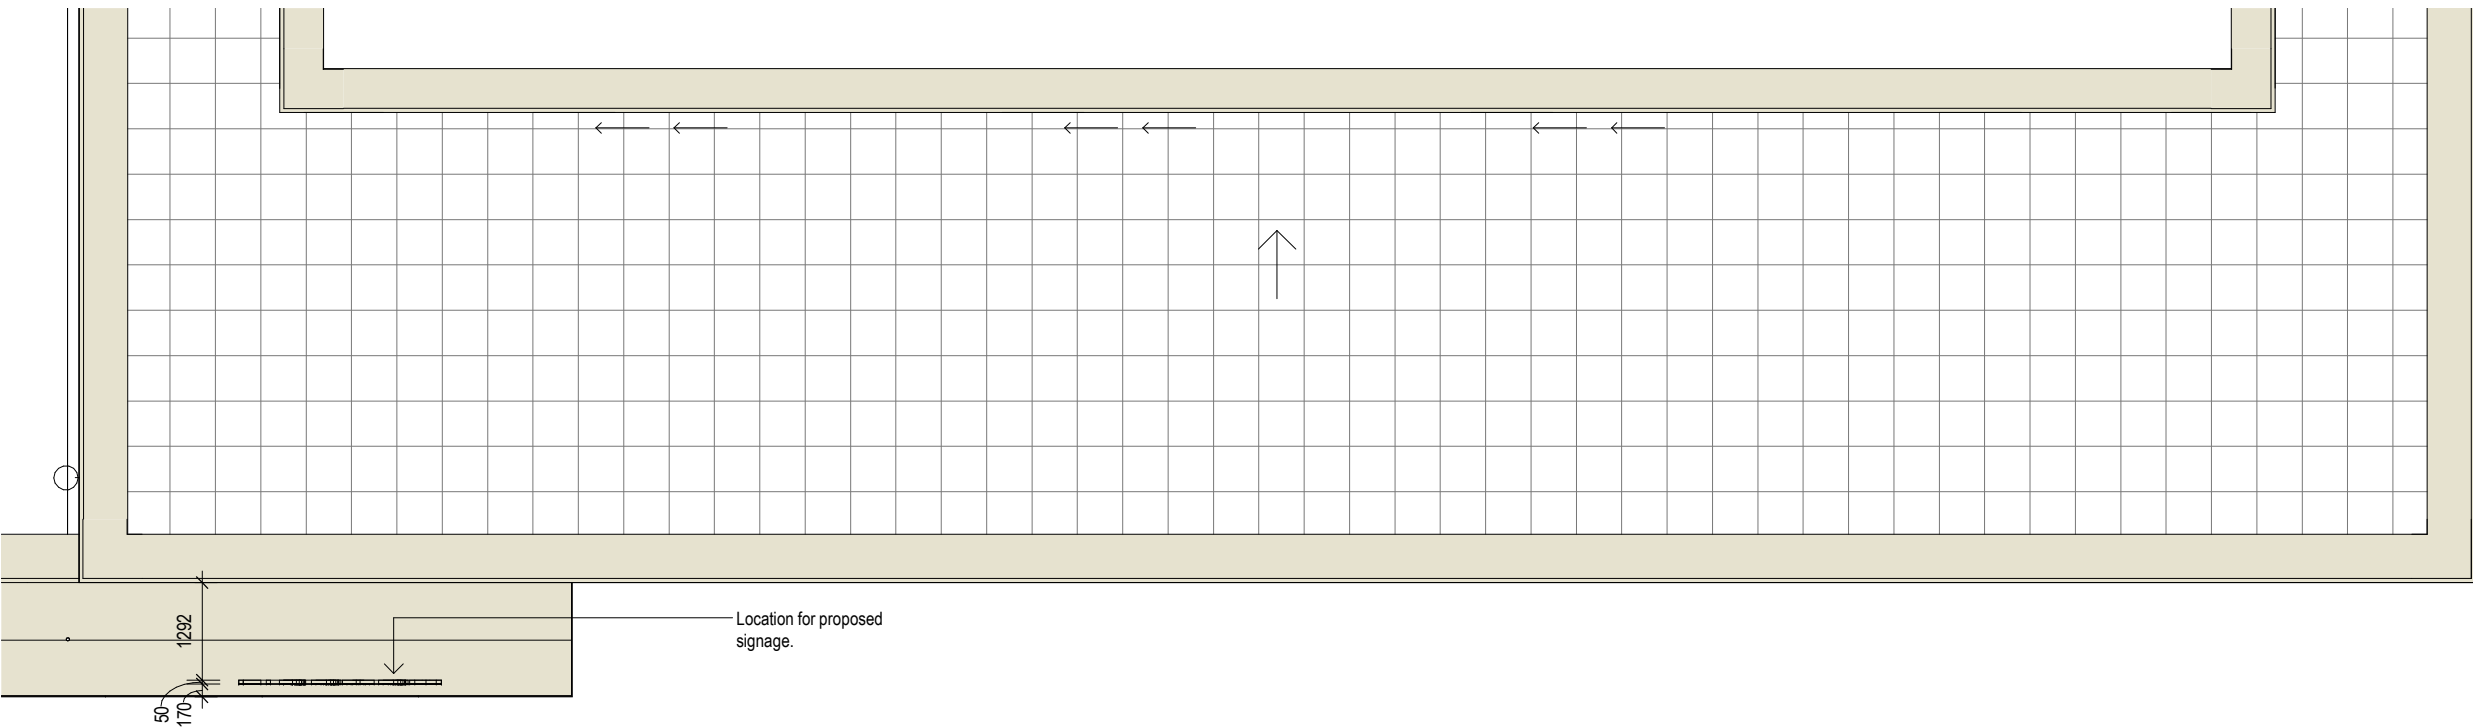

Roof Plan.
1 : 100


Notes:
• This drawing is copyright.
• Do not scale dimensions from this drawing.
• This drawing is to be read in conjunction with all other relevant drawings.
• All discrepancies on this drawing are to be reported to the architect.
• Do not modify any element of this drawing.
• Use drawing only for purpose(s) issued.
North Sign / Key Plan

The following external model files are included within this drawing:

C 6	2005/19	Issued for planning	TB
C 5	1505/19	Issued for planning	TB
C 4	2604/19	Sign propositions adjusted	TB
C 3	1204/19	Signage design updated	TB
C 2	1004/19	Issued for comment and costing	TB
C 1	1203/19	Issued for comment/costing	TB

Rev	Date	Revision Notes	Dn	Rv
-----	------	----------------	----	----

Barnsley Metropolitan Borough Council

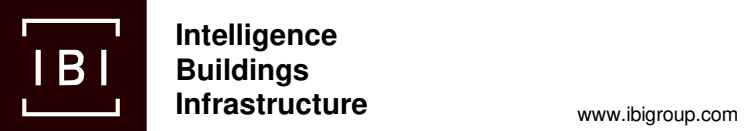

Project
BETTER BARNSELY
NEW PUBLIC LIBRARY

Drawing Title
Canopy Signage Details

Job Number 6742	Drawing Originated Date	PAS 1192 Status Code
Scale@A1 As indicated	Purpose Construction	
Drawing Number BBTC_IBI_LR_A_G251_DT_15	Revision C6	