





PROPOSED FRONT ELEVATION
SCALE 1:50



PROPOSED SIDE ELEVATION
SCALE 1:50

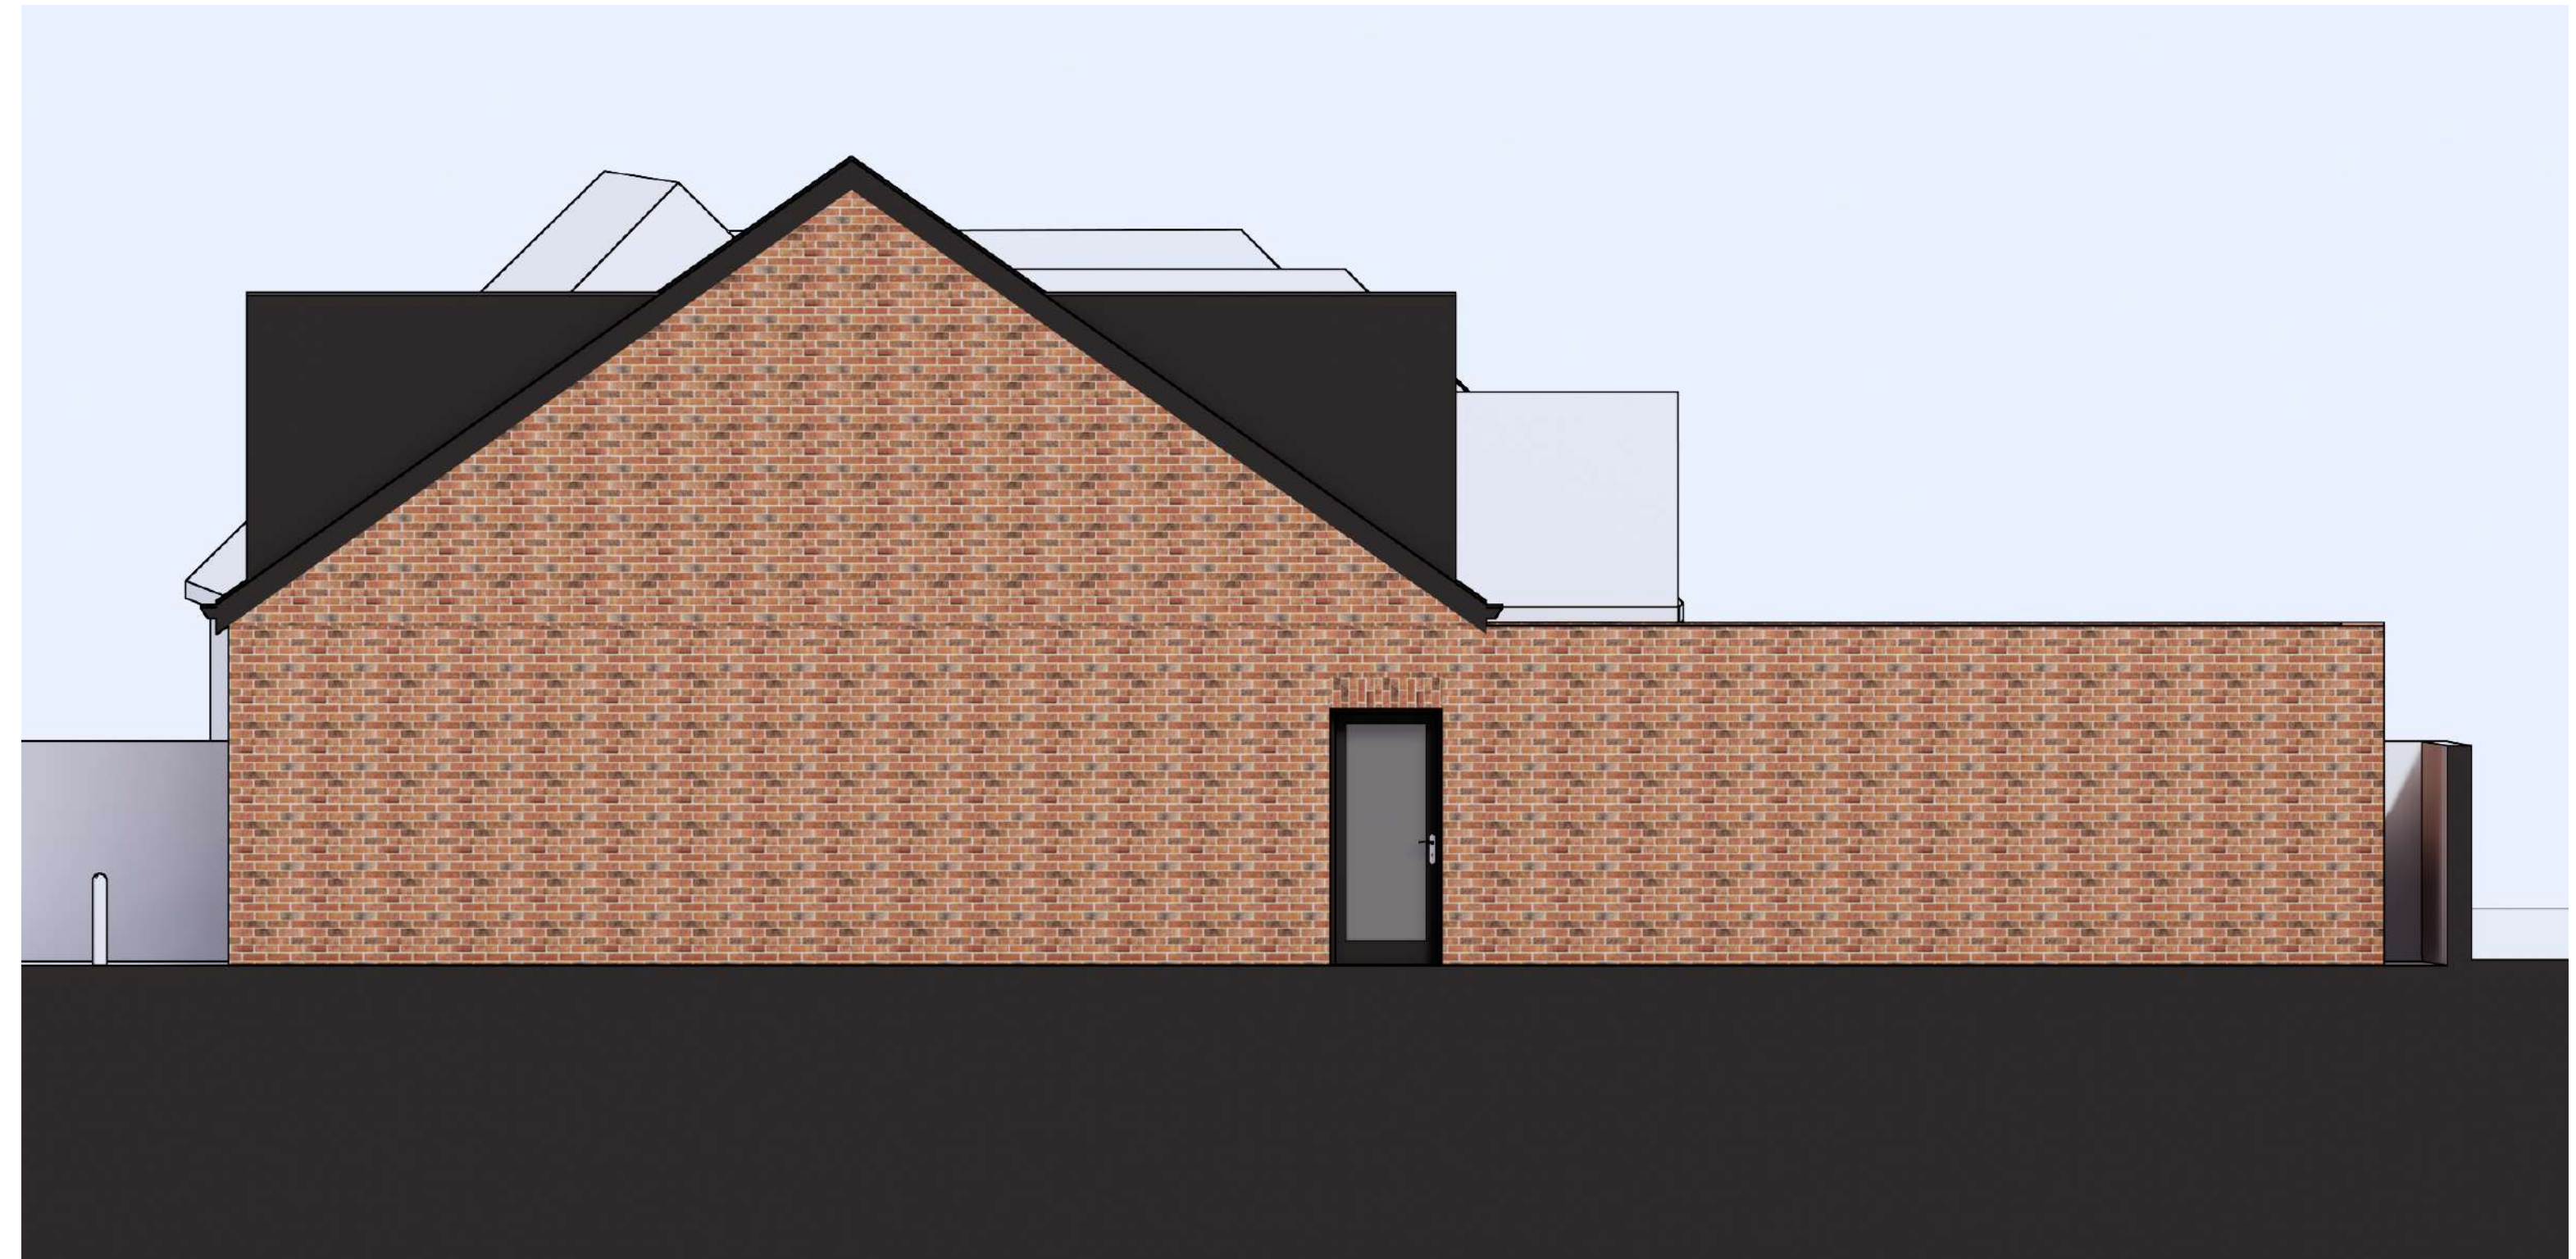

PROPOSED REAR ELEVATION
SCALE 1:50

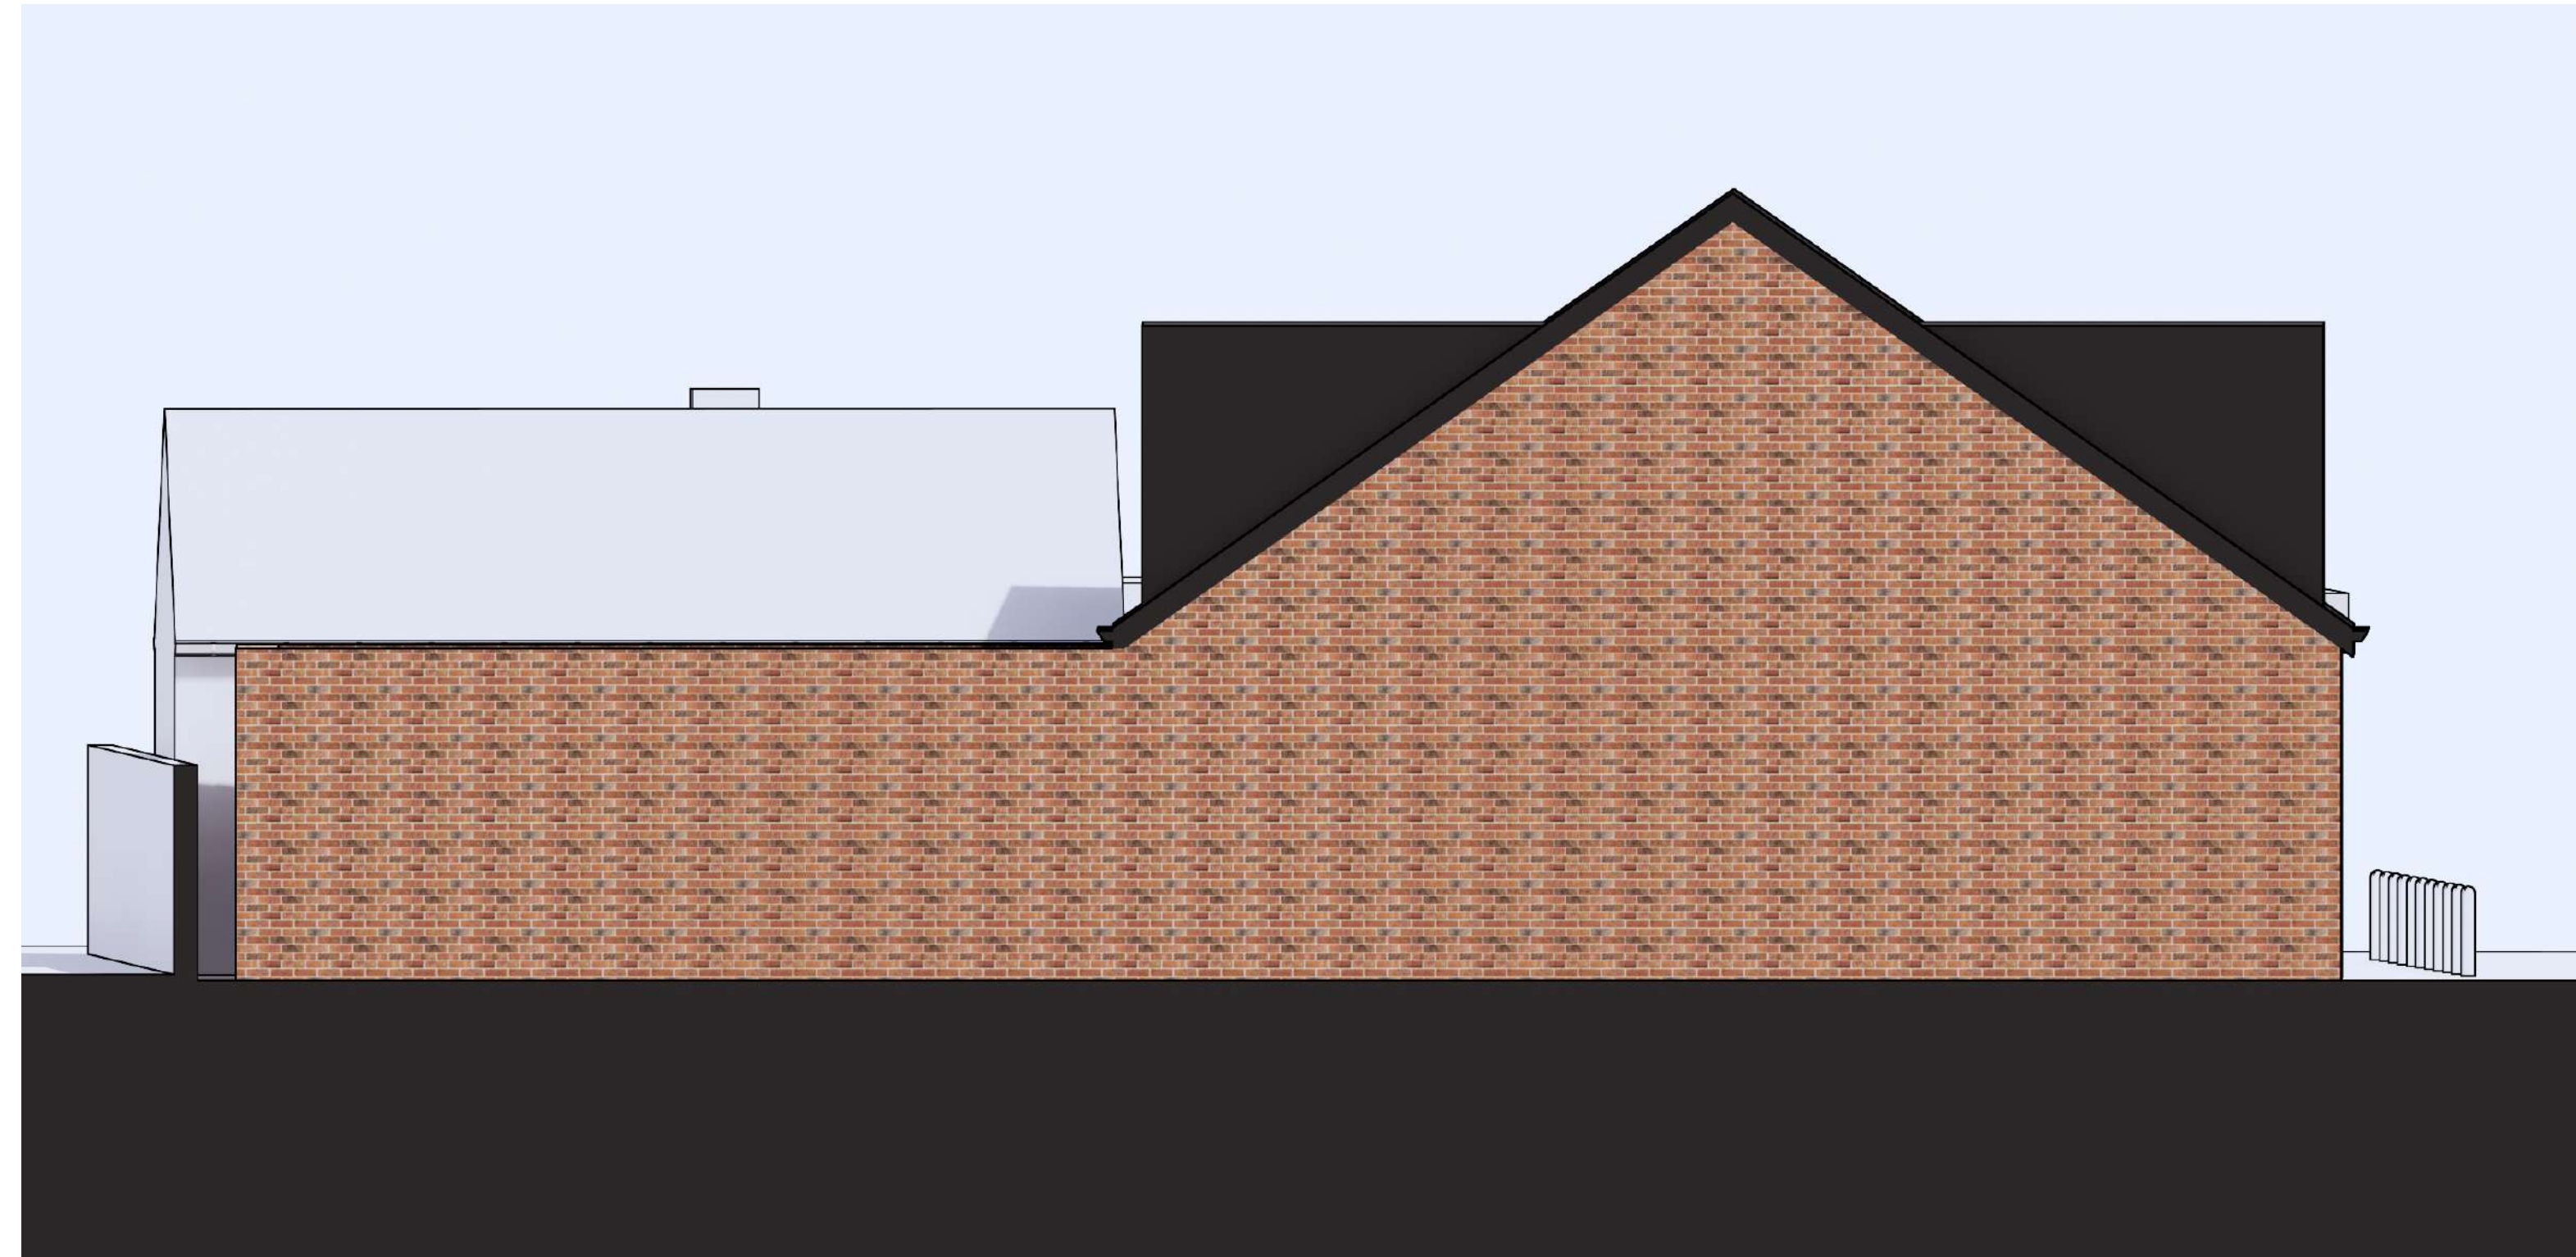

PROPOSED SIDE ELEVATION
SCALE 1:50

Mixed Used Unit
Michael's Estate
Barnsley

Proposed Elevations

scale	date	drawn	checked
-------	------	-------	---------

job no	(category) dwg no	revision
--------	-------------------	----------

sk	(07)002	
----	---------	--