




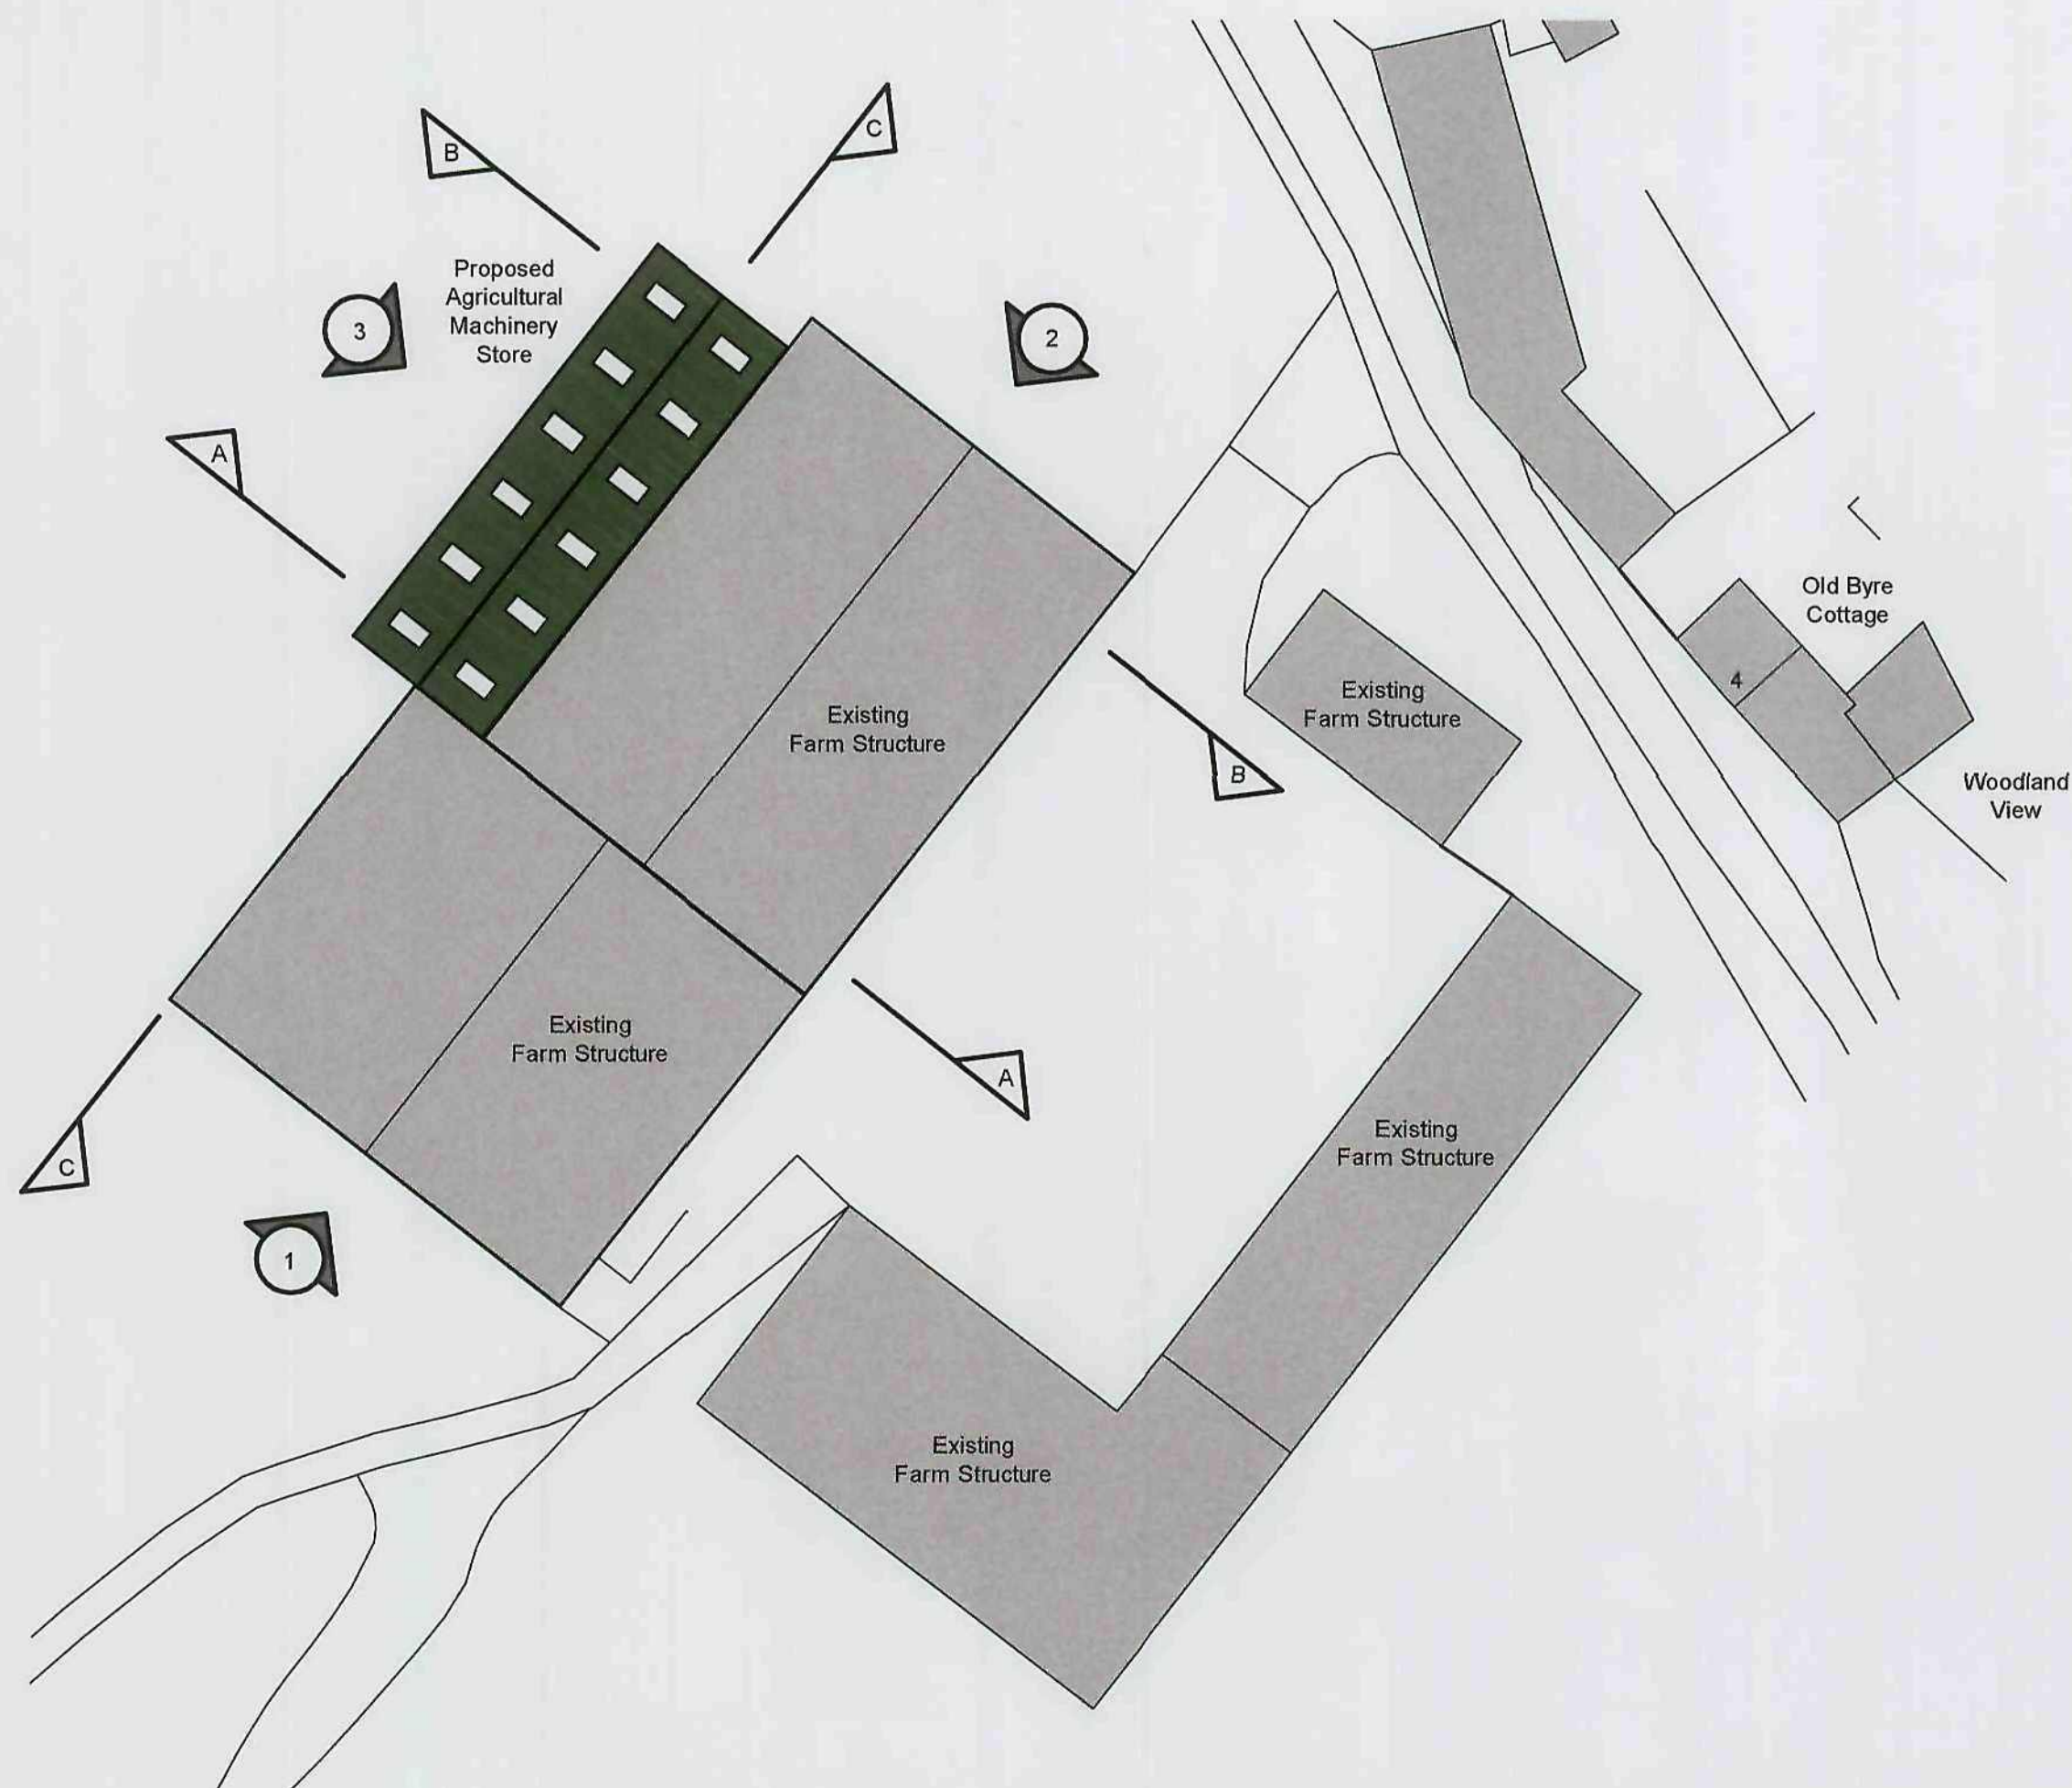


Site Plan
Scale - 1:500@A1

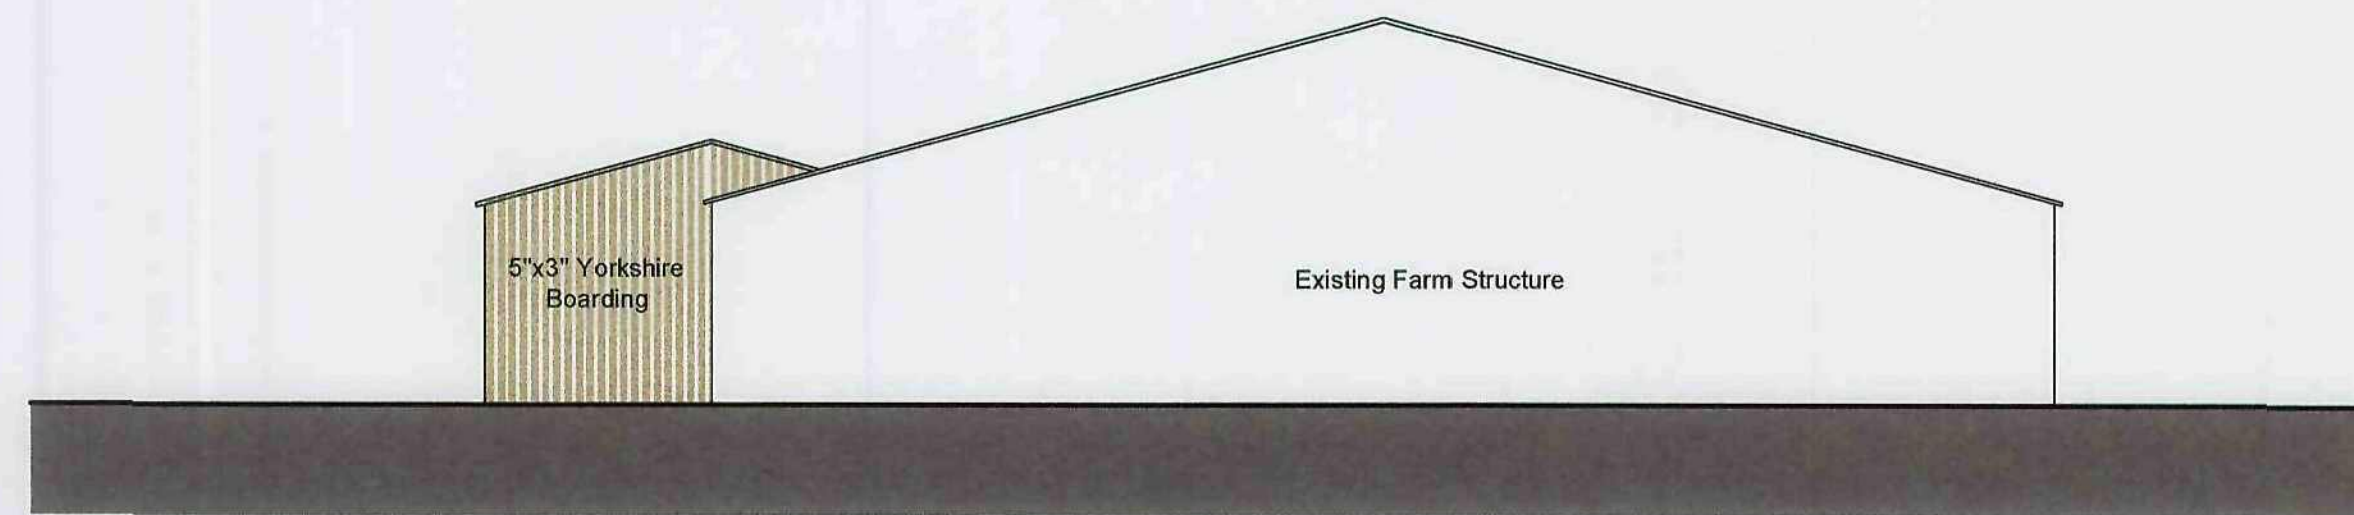


Elevation 1 - South Western Facade
Scale - 1:200@A1

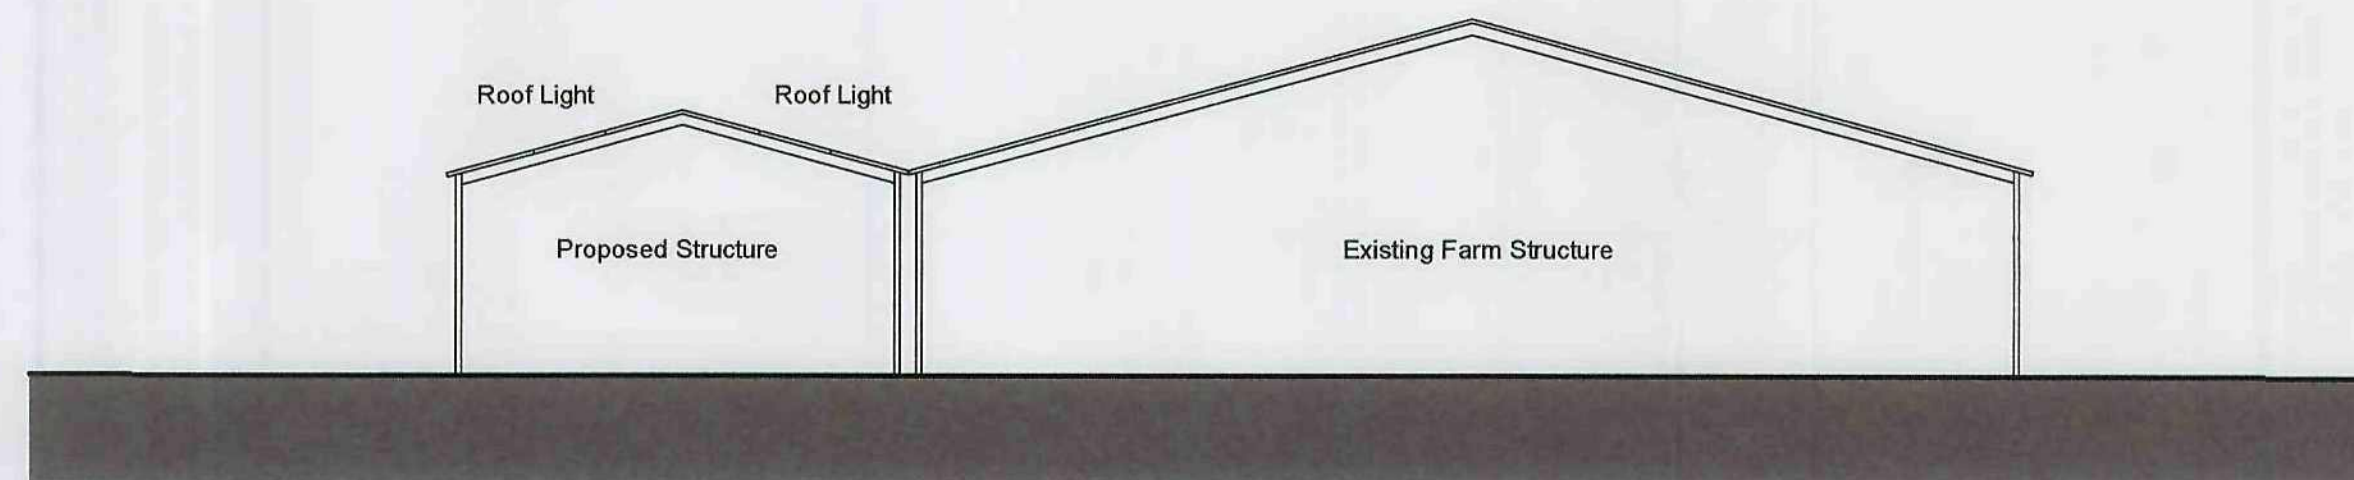


Section A-A
Scale - 1:200@A1

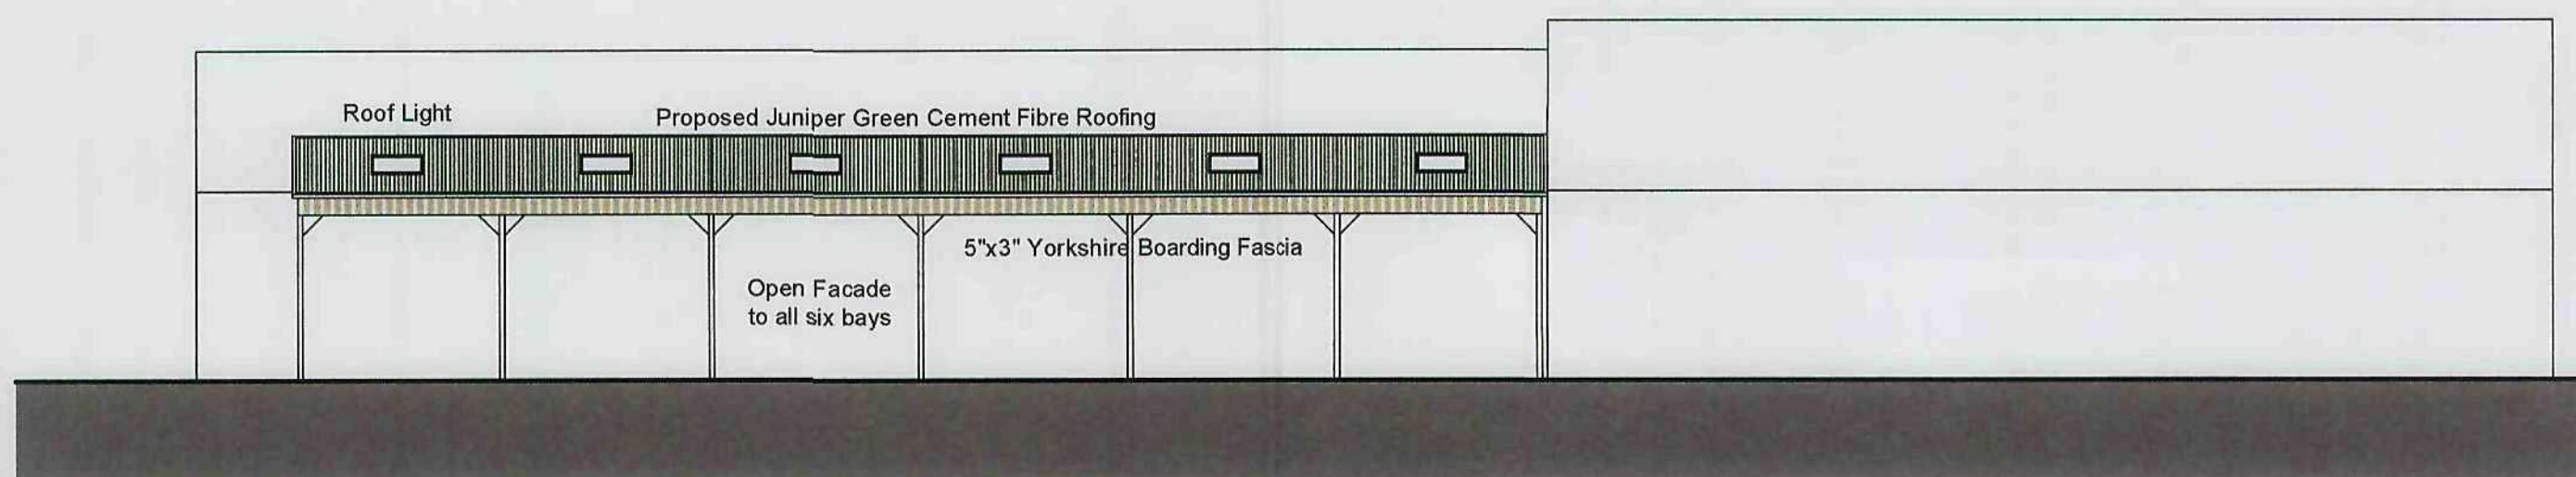


Elevation 3 - North Western Facade
Scale - 1:200@A1

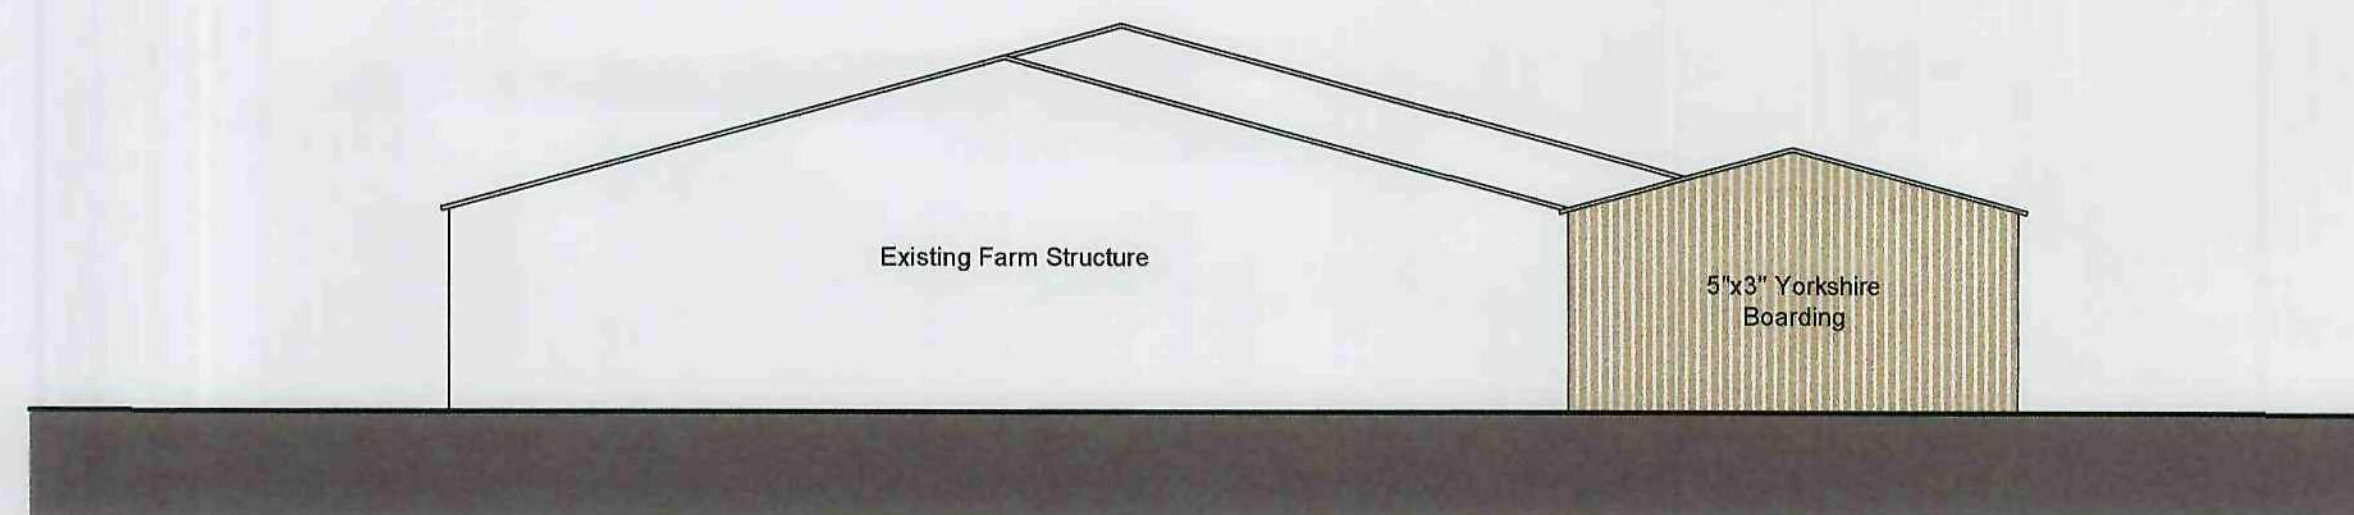

Elevation 2 - North Eastern Facade
Scale - 1:200@A1

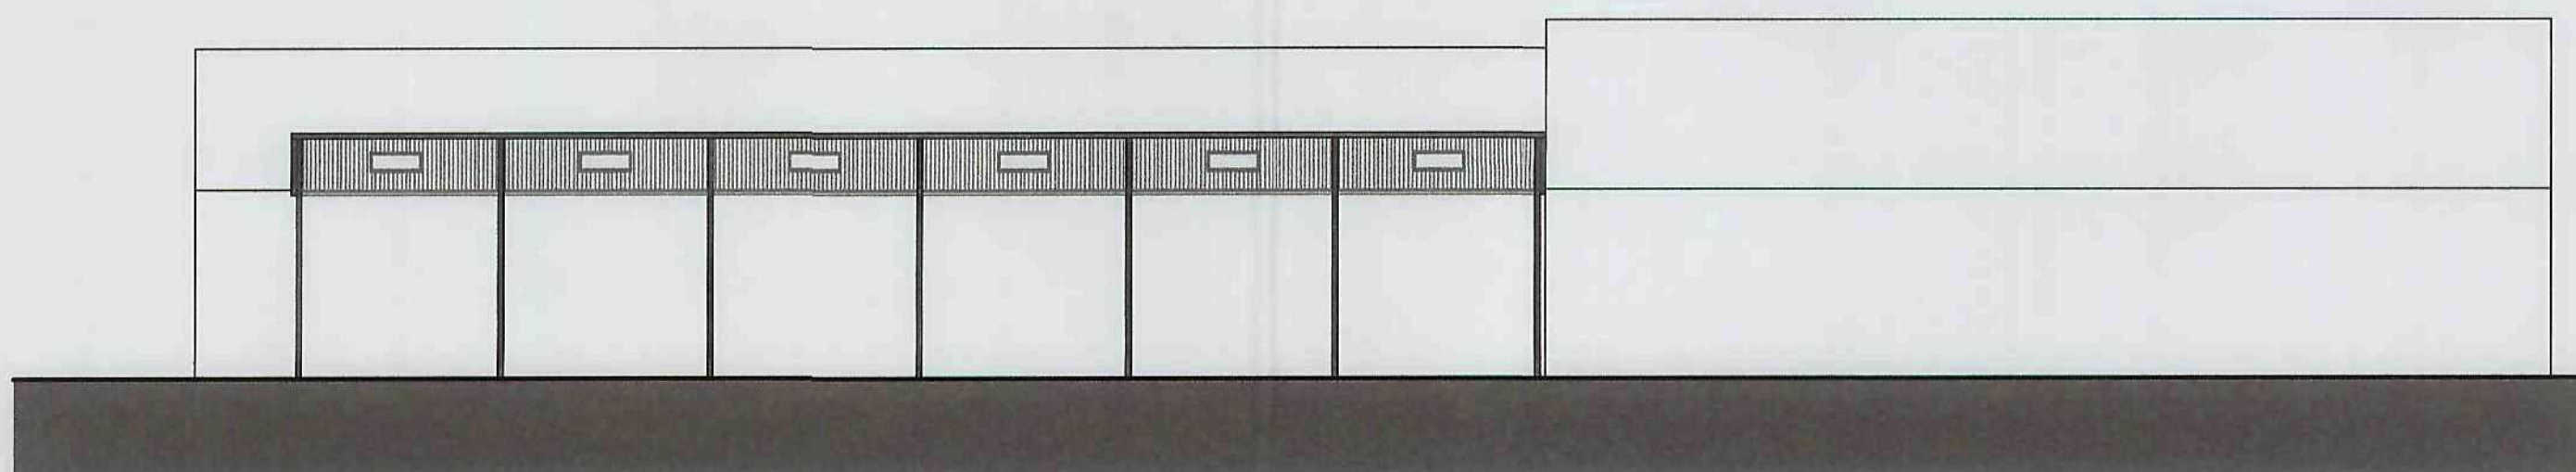

Section C-C
Scale - 1:200@A1

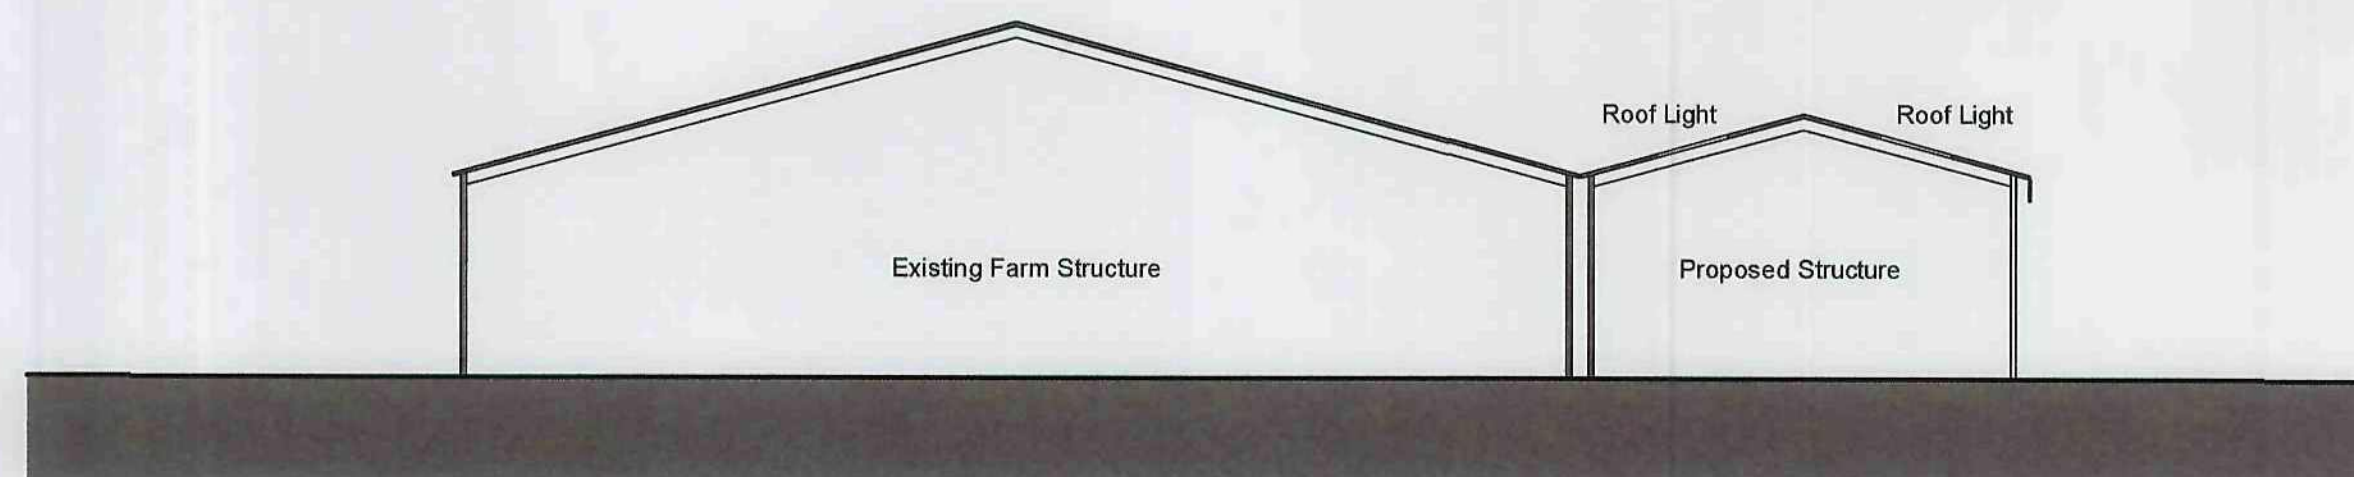

Section B-B
Scale - 1:200@A1

Do not scale from this drawing.
The contractor is to check all dimensions on site
and report any discrepancies to the architect.
All rights reserved in chapter IV of the
copyright, designs and patents act 1988
have been generally asserted.



06-10-11 Drawn: PH Check: TRJ
Initial Issue

Fulcrum
2 Sidney Street
Sheffield S1 4RH
Telephone +44(0)1142761851
Facsimile +44(0)1142789191
Website www.jeffersonsheard.com



Drawn: PH Check: TRJ

Project
New Agricultural Machinery Store
At Ben Croft Farm
Blackergreen Lane, Silkstone

Drawing
Proposed Plan, Sections and Elevations

Scale	As Noted @ A1		Date	06-10-11	
Ref.	0198	Number	7001	Rev.	-